



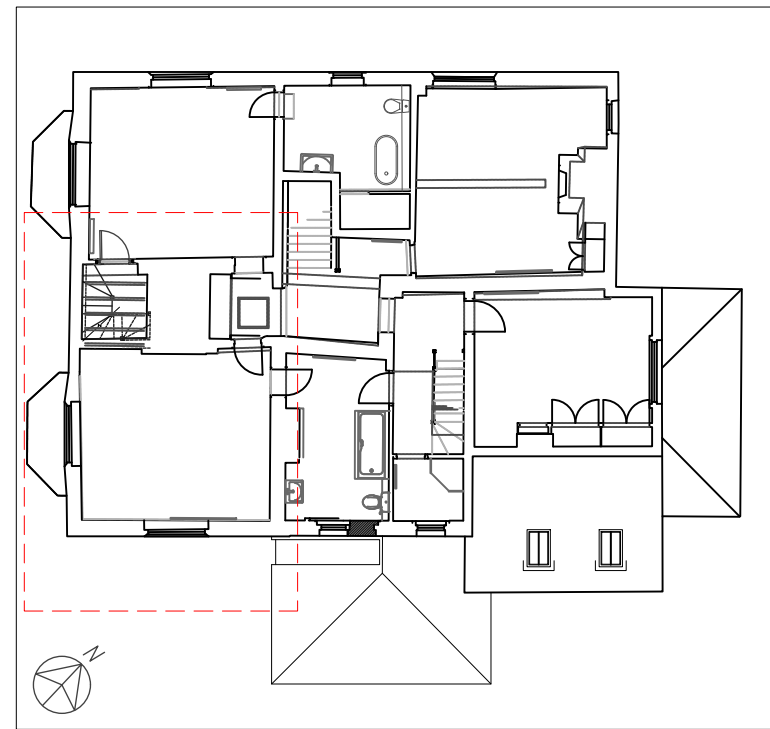


First floor plan 1:200

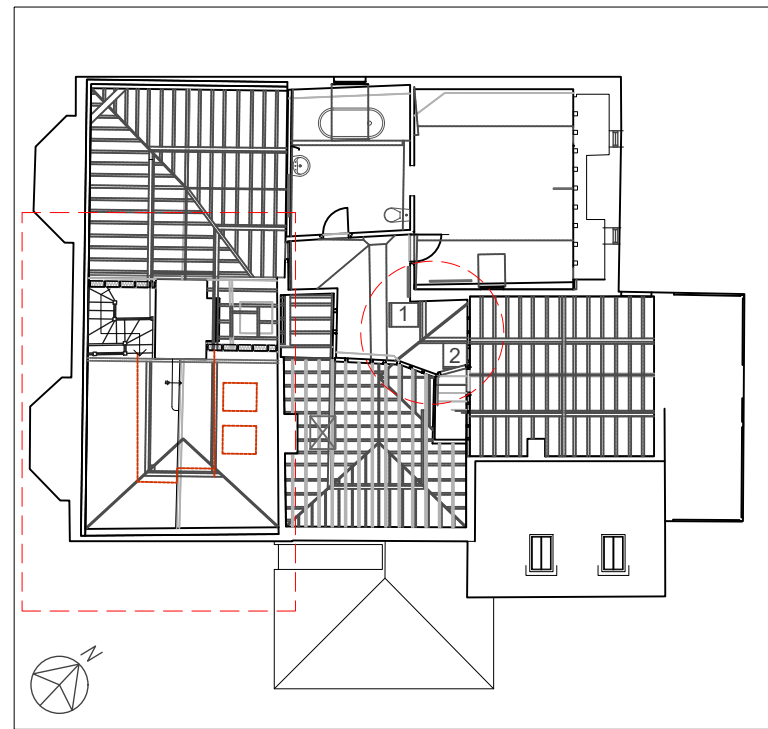


Attic/second floor plan 1:200

1:200 0 2 4 6 8 10 12 14 16 18 20m

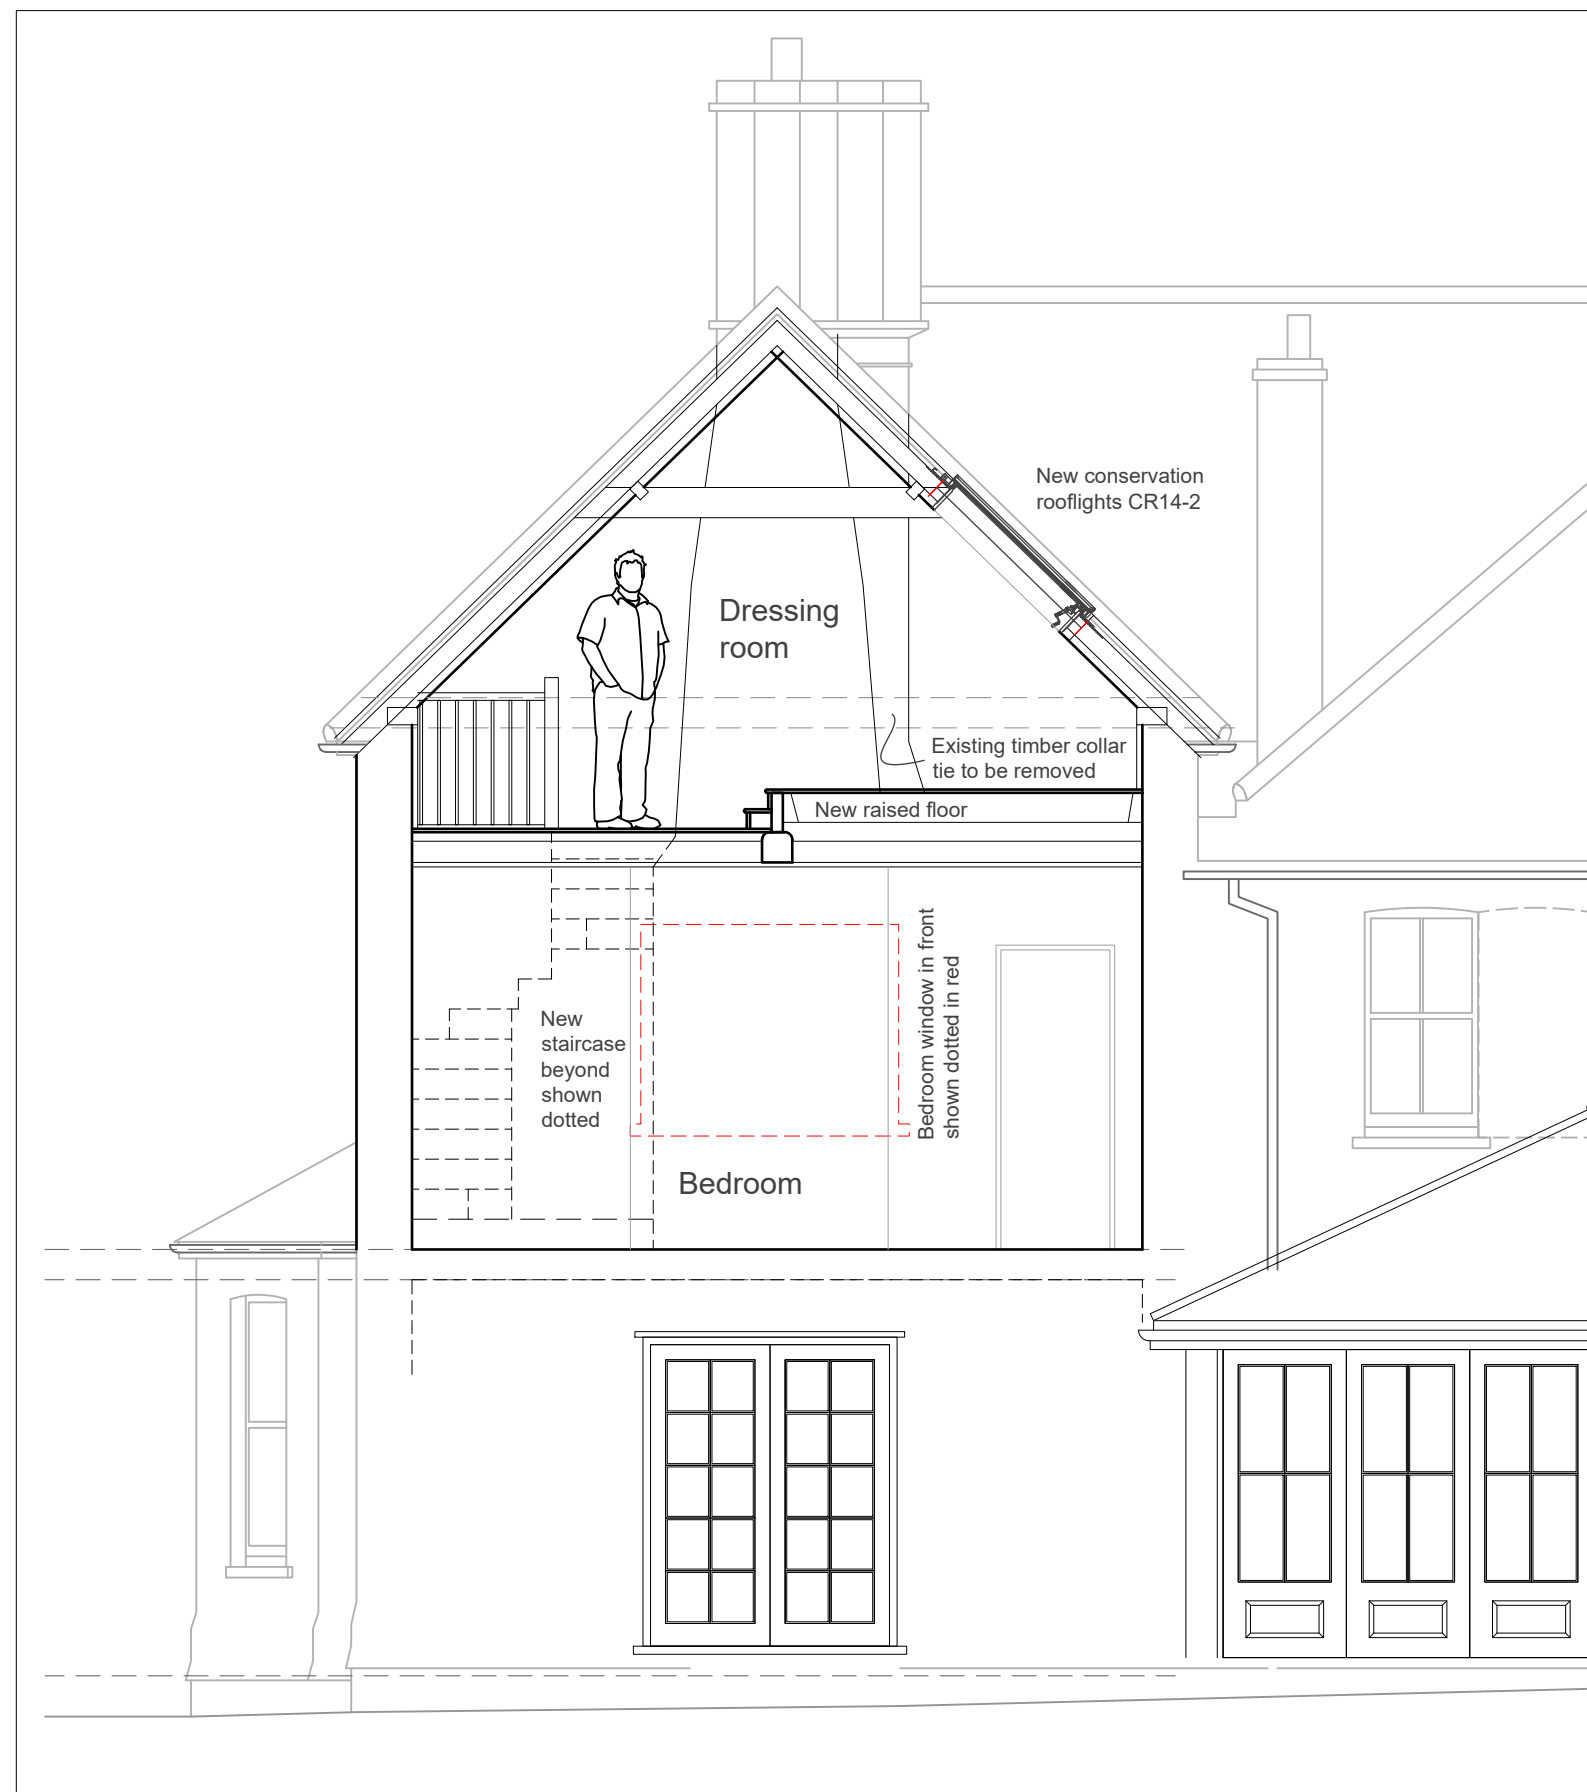


Part section 1:50

Showing proposed stair dotted beyond and converted attic space with new conservation rooflights.

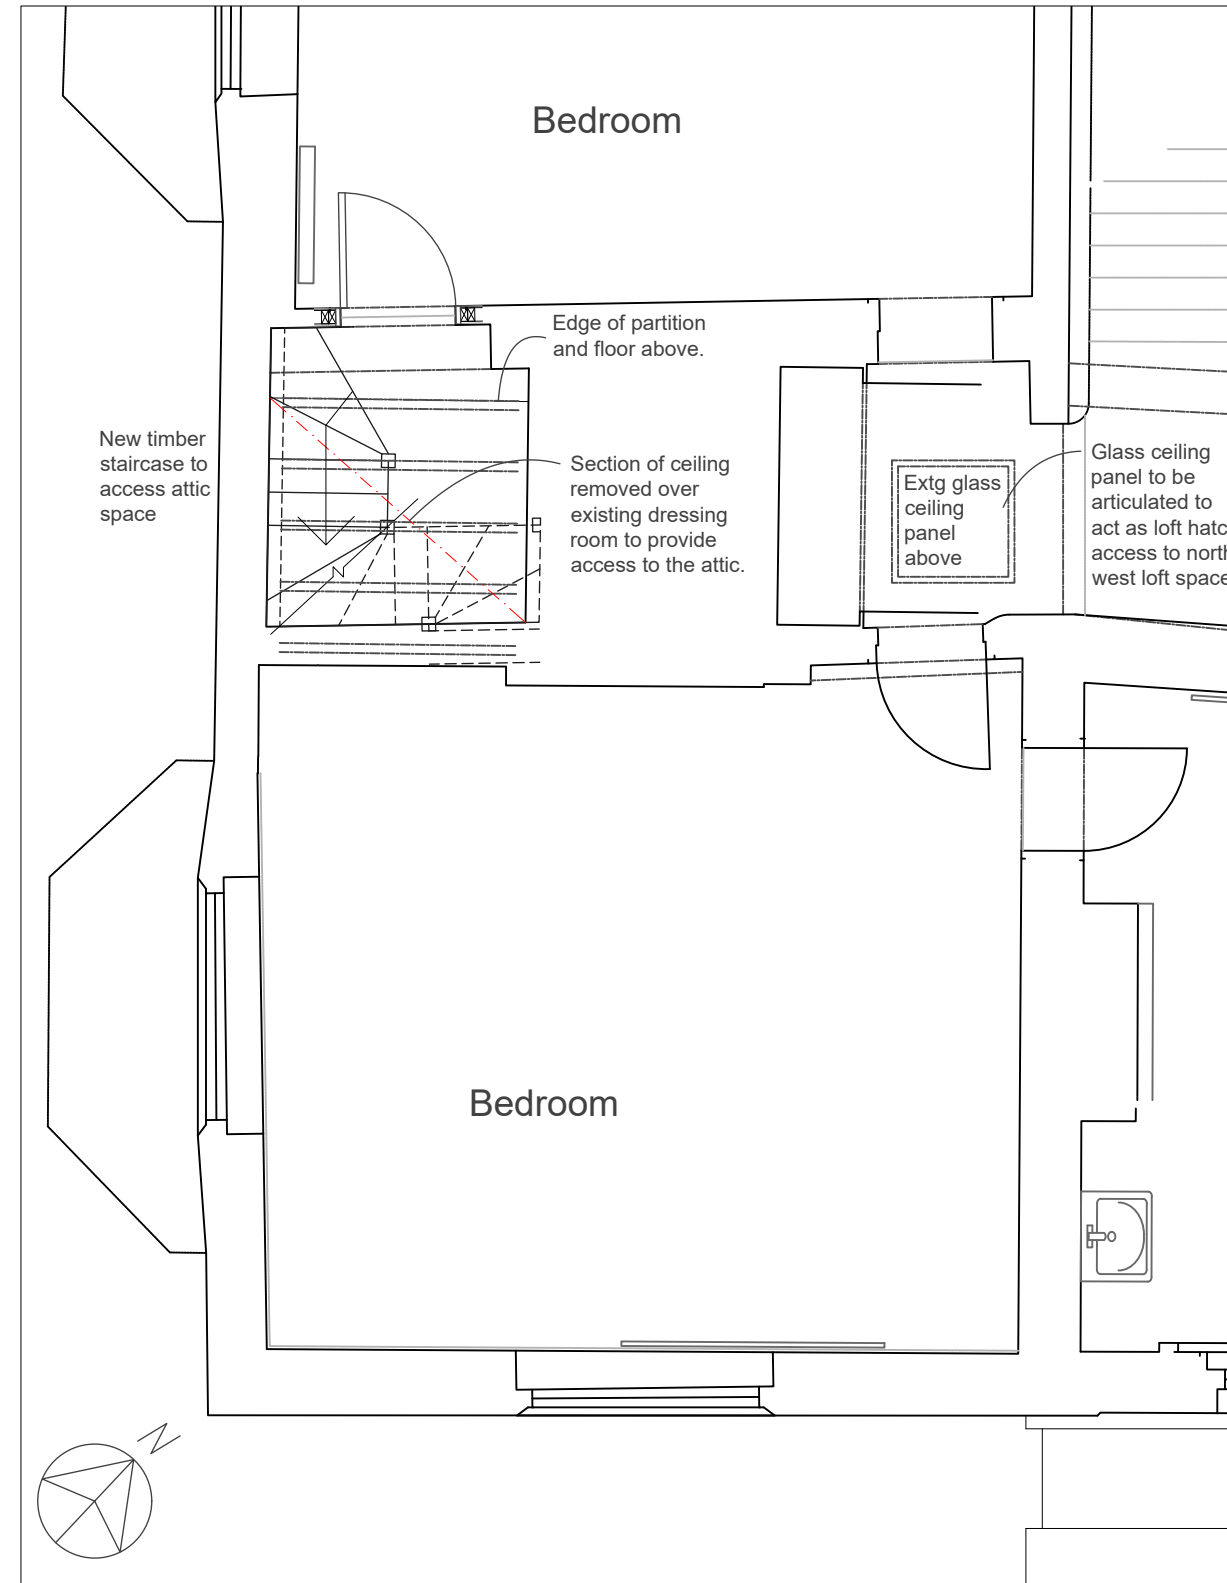


First floor plan 1:50

Showing proposed stair utilising existing dressing cupboard space

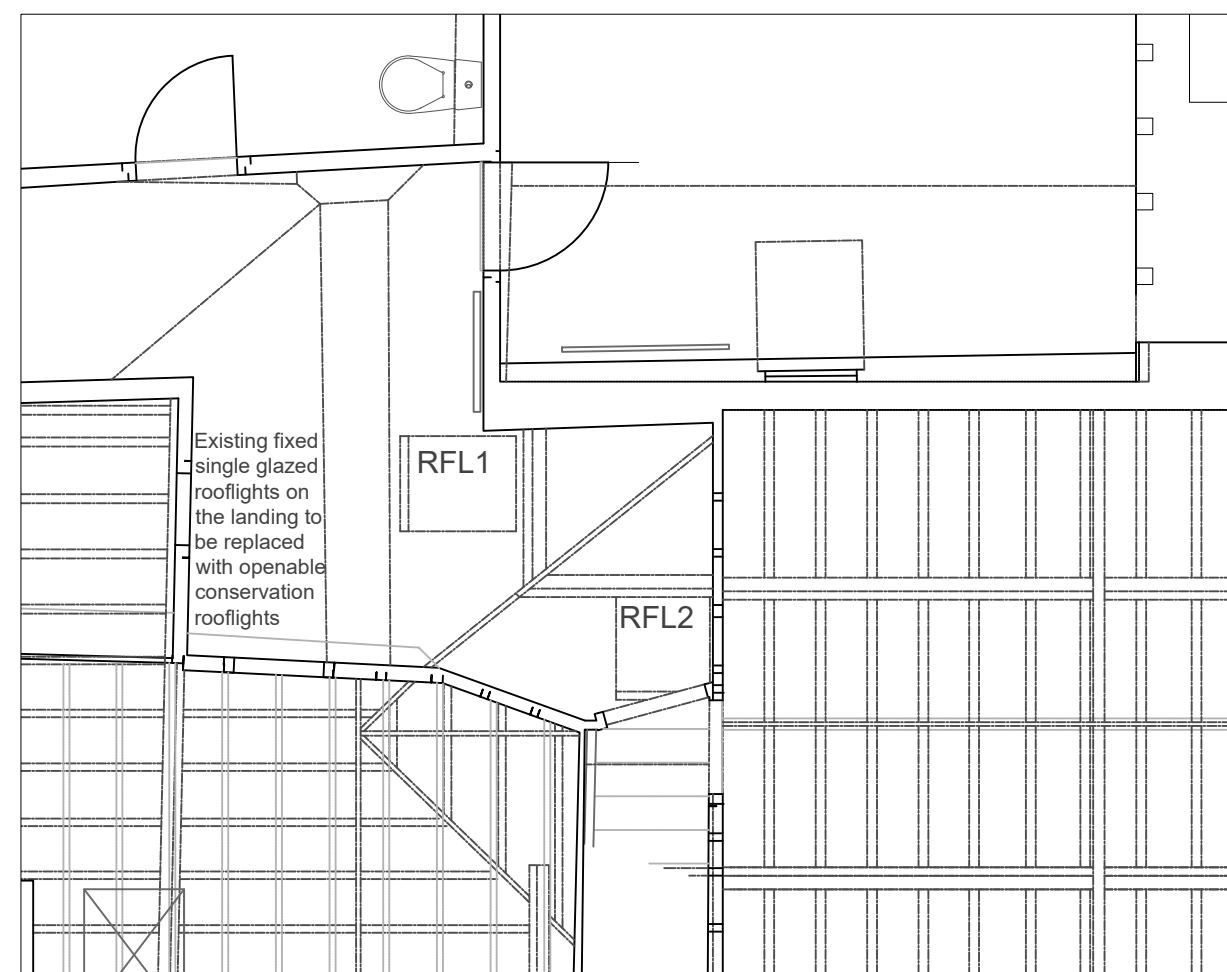

Second floor plan 1:50

Showing positions of existing fixed rooflights to be replaced

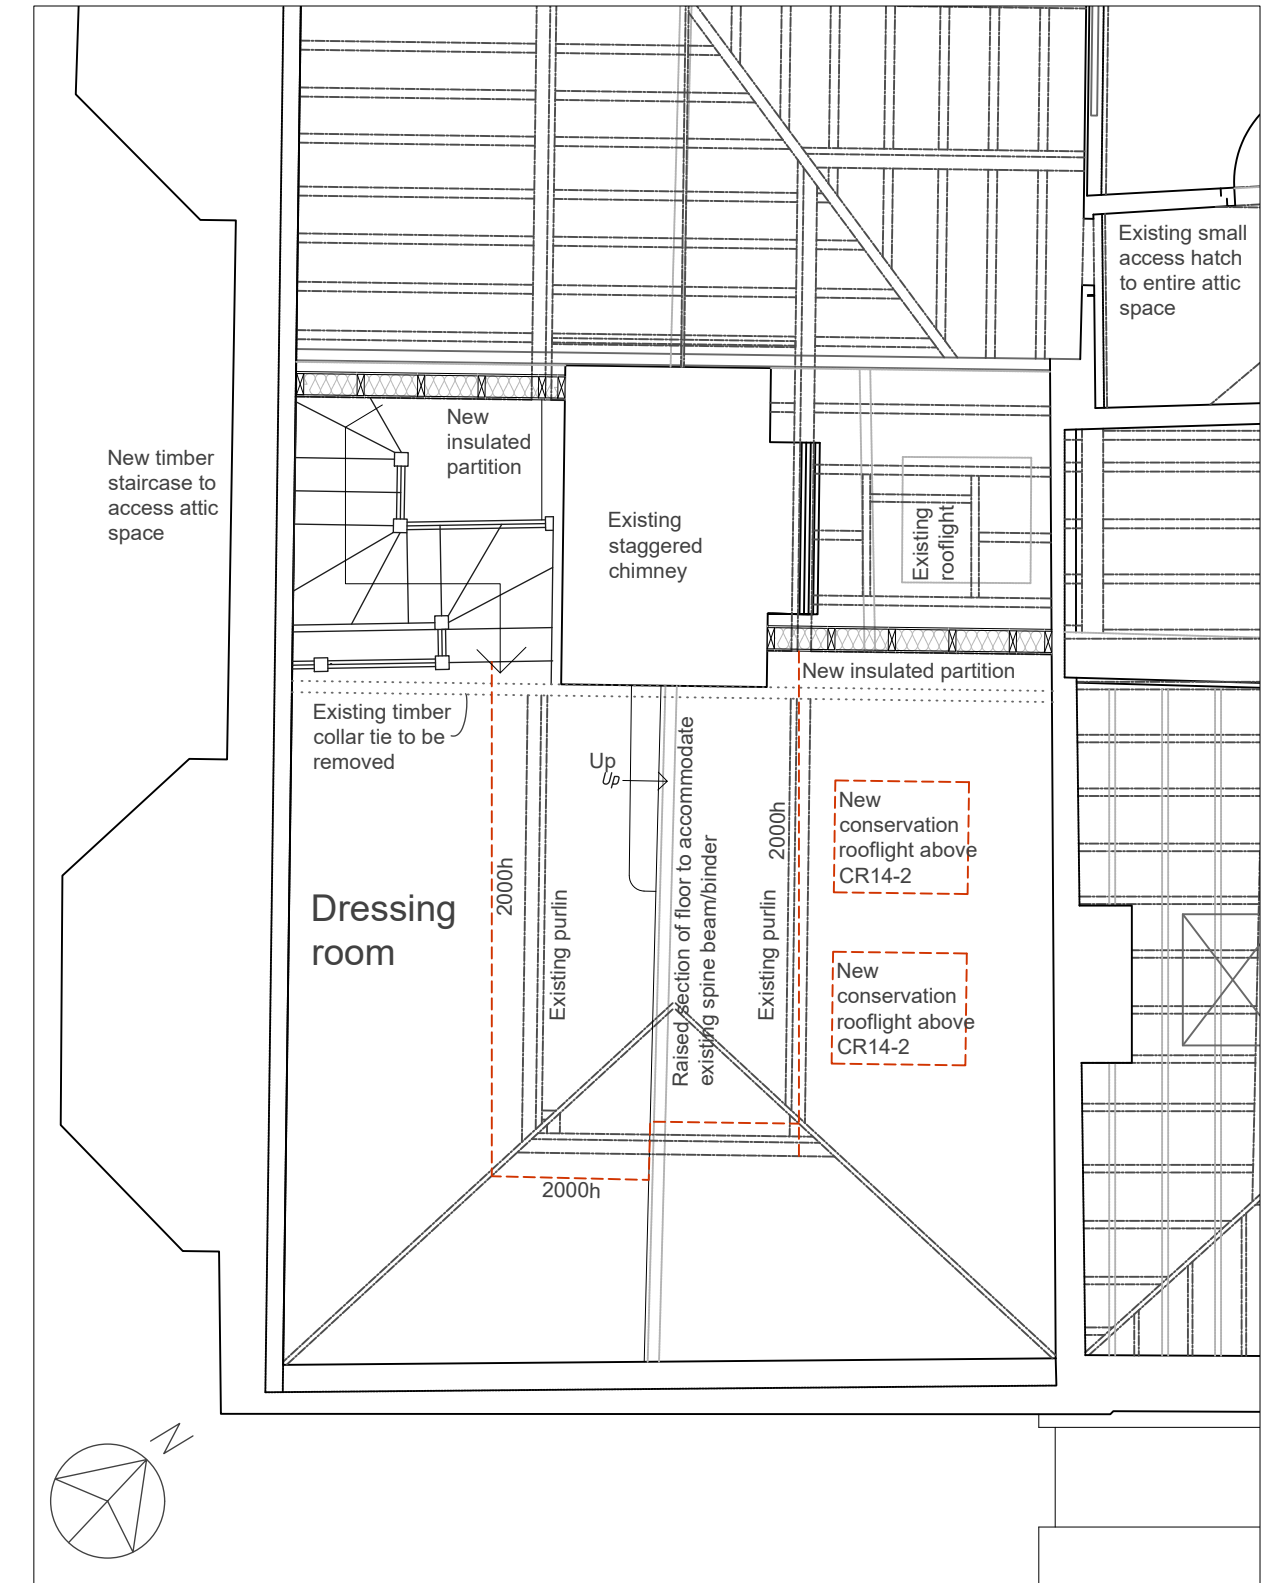

Attic floor plan 1:50

Showing proposed stair, new dressing room space and access to loft storage within hipped section of existing roof. New conservation rooflight.

1:50 0 1 2 3 4 5m

'A' Loft space amended & notes added 06.02.25

Alterations at
Gannock Farmhouse, Sandon
for Mr & Mrs Ashton

Attic proposals

SCALE 1:50&1:200 at A2 DWG No. 24.20.08A

DONALD PURKISS
ASSOCIATES
chartered architects

1A KING STREET
SAFFRON WALDEN, ESSEX CB10 1HE
TEL: 01799 523087 & 527202

E-mail: dpa@purkissarchitects.co.uk

Copyright - Donald Purkiss and Associates