



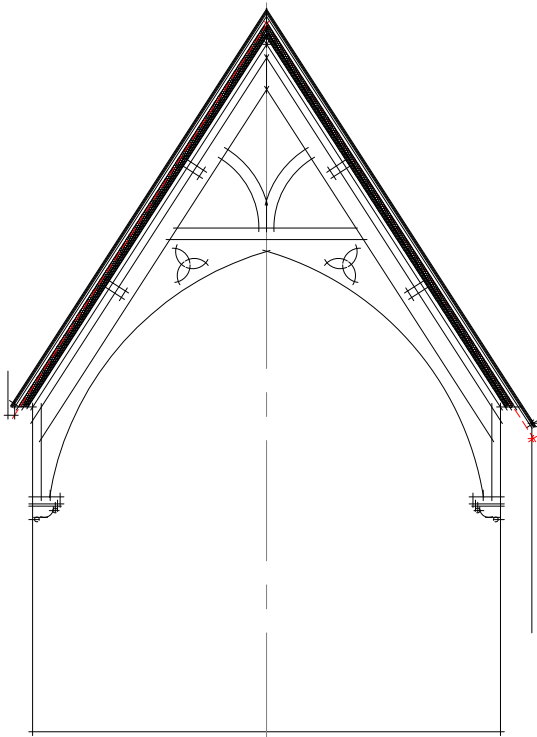


indicative section through meeting hall (scale 1:100)



front elevation (scale 1:100)

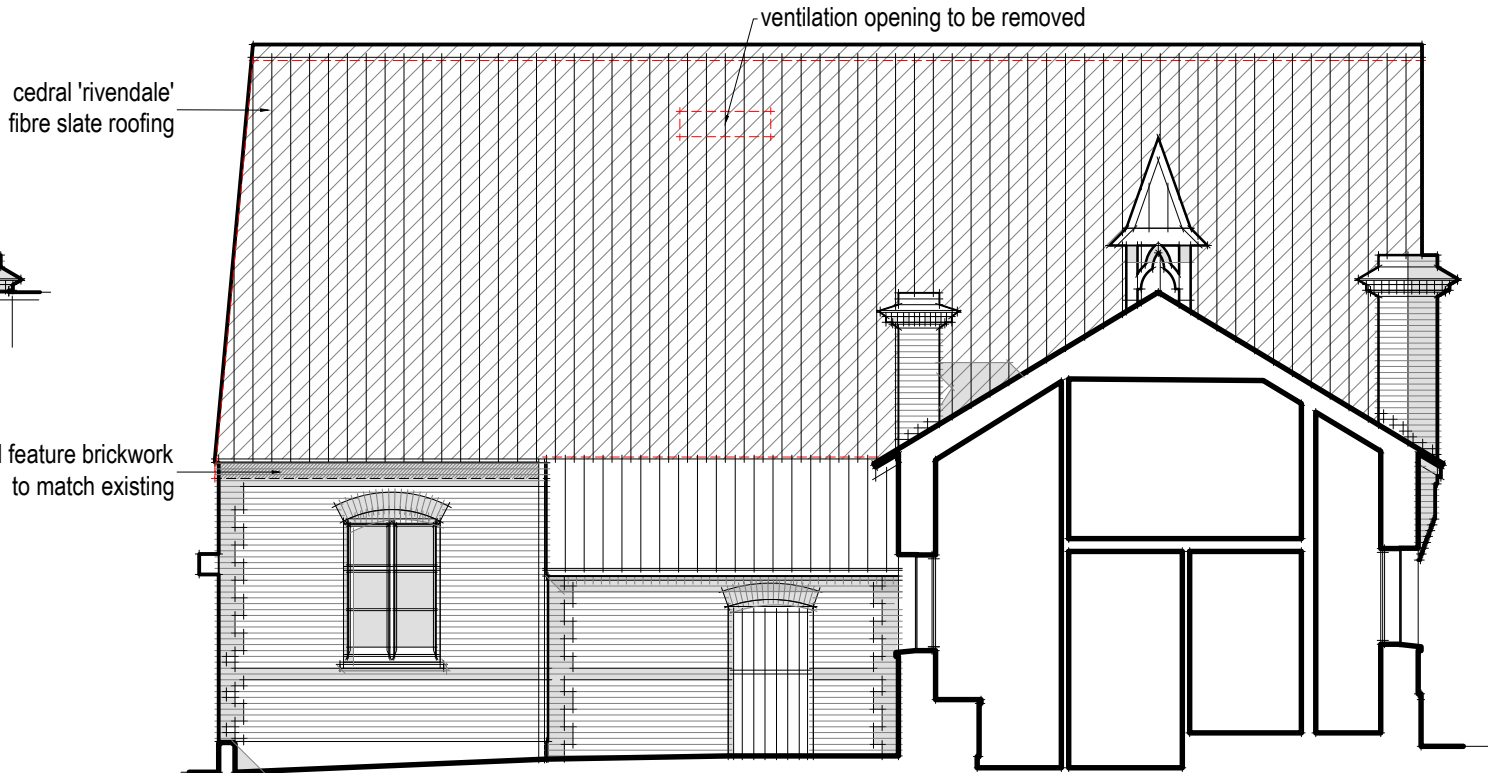


flank elevation and indicative section (scale 1:100)

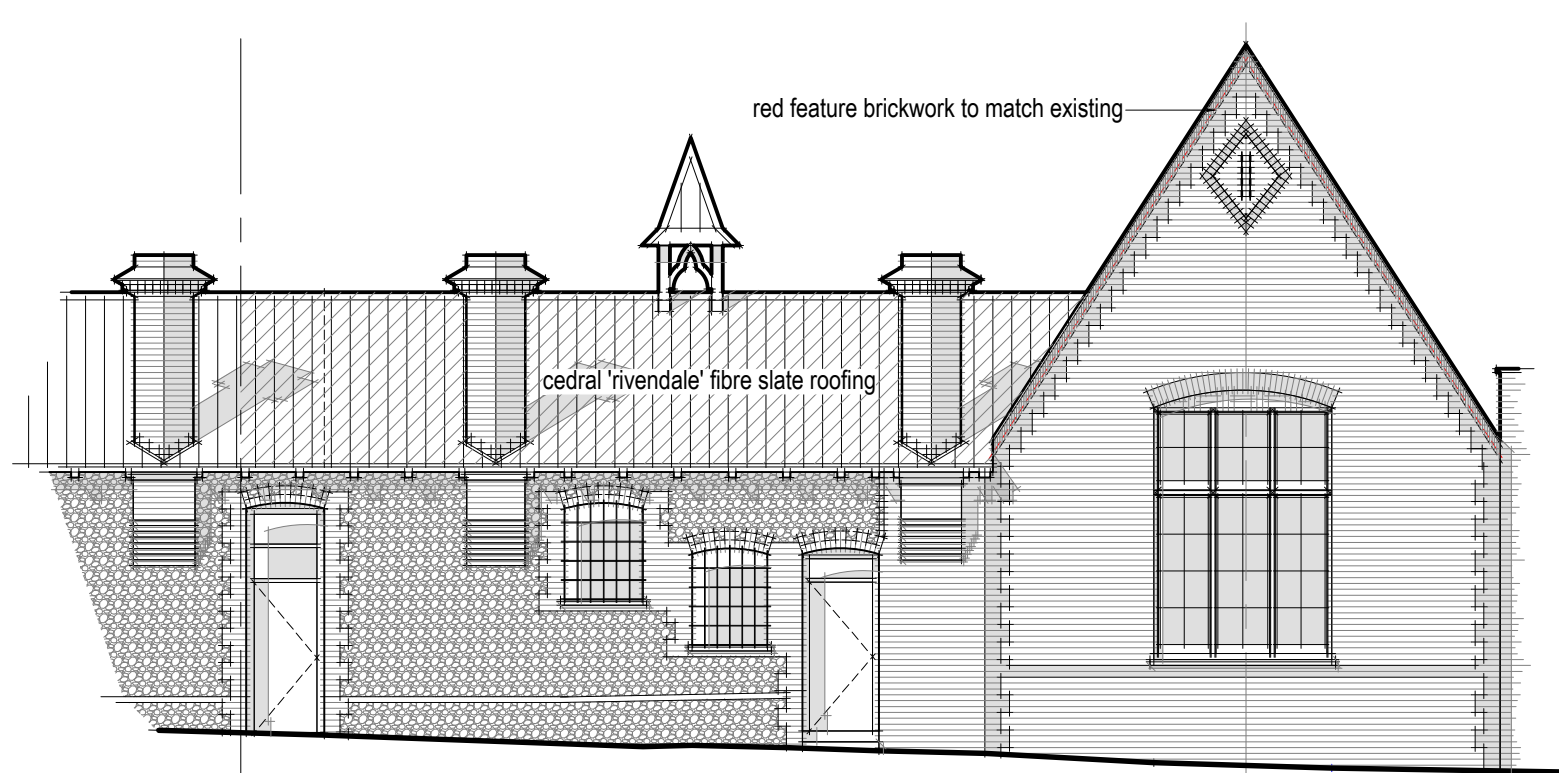


rear elevation (scale 1:100)

NOTES / REVISIONS


NOTE: THIS DRAWING MUST NOT BE SCALED.
ALL DIMENSIONS TO BE CHECKED ON SITE BY THE CONTRACTOR AND ANY DISCREPANCIES ARE TO BE REPORTED BACK TO THE ARCHITECTS BEFORE WORK COMMENCES.

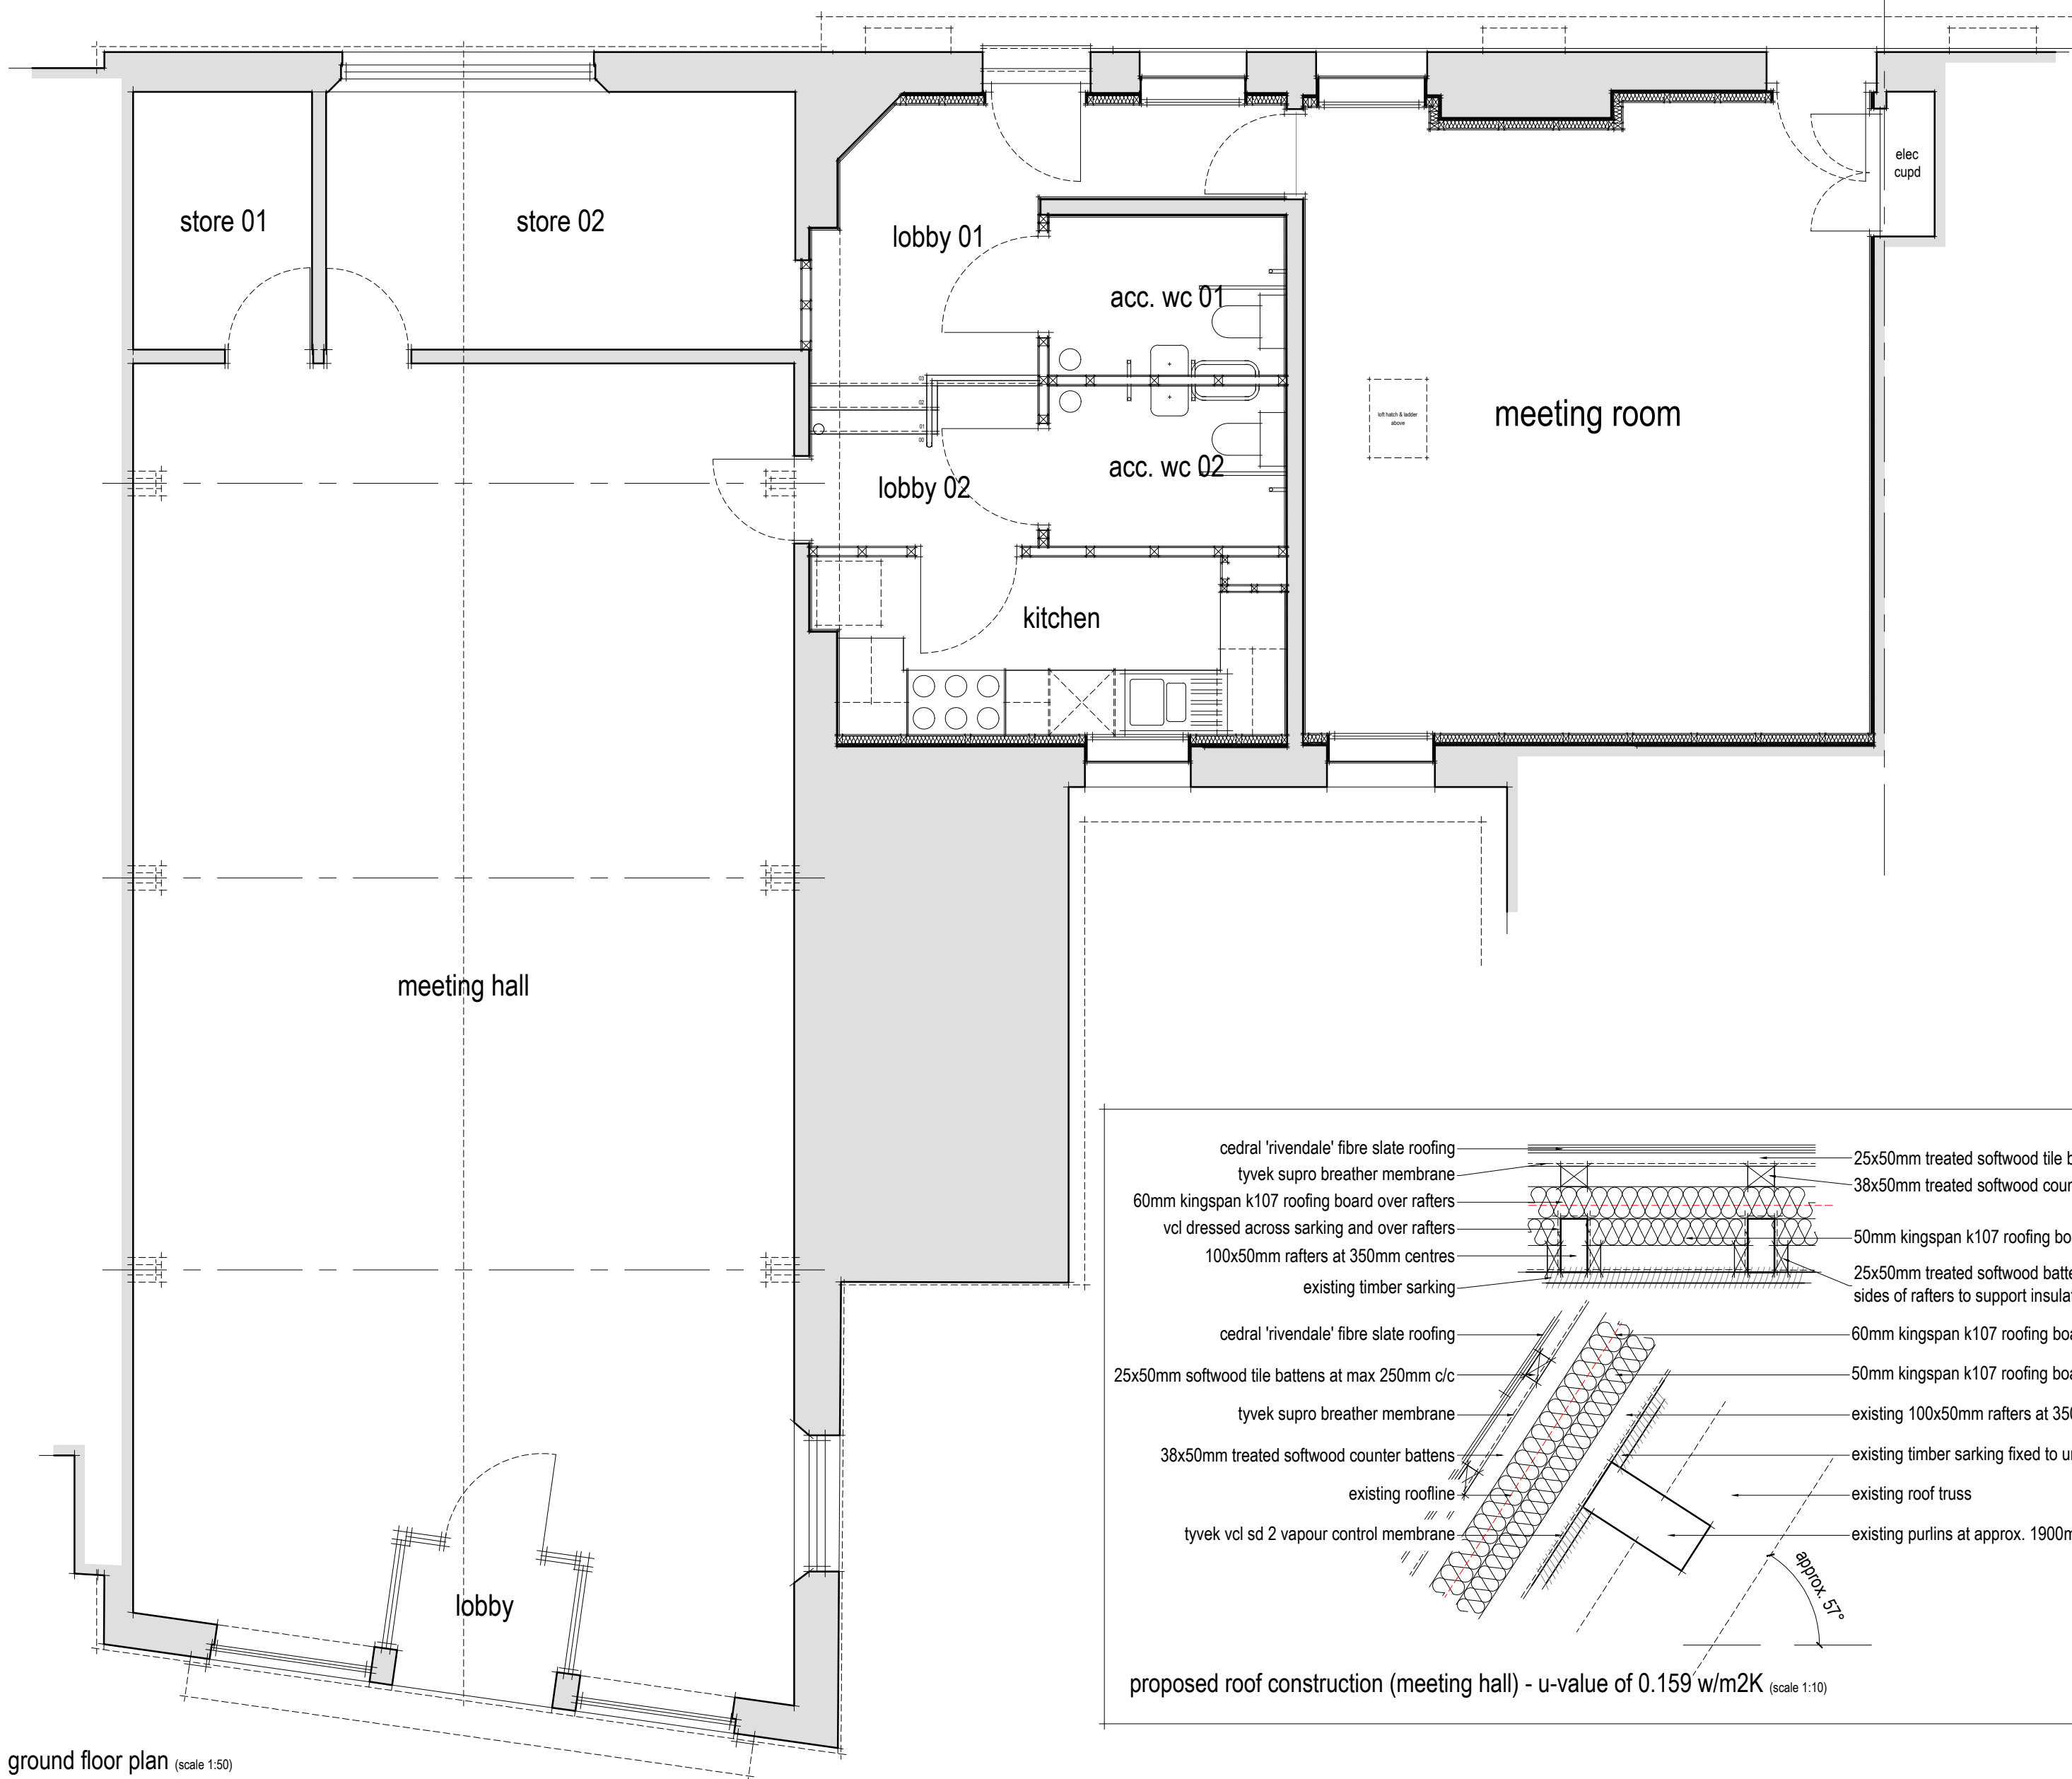


ground floor plan (scale 1:50)

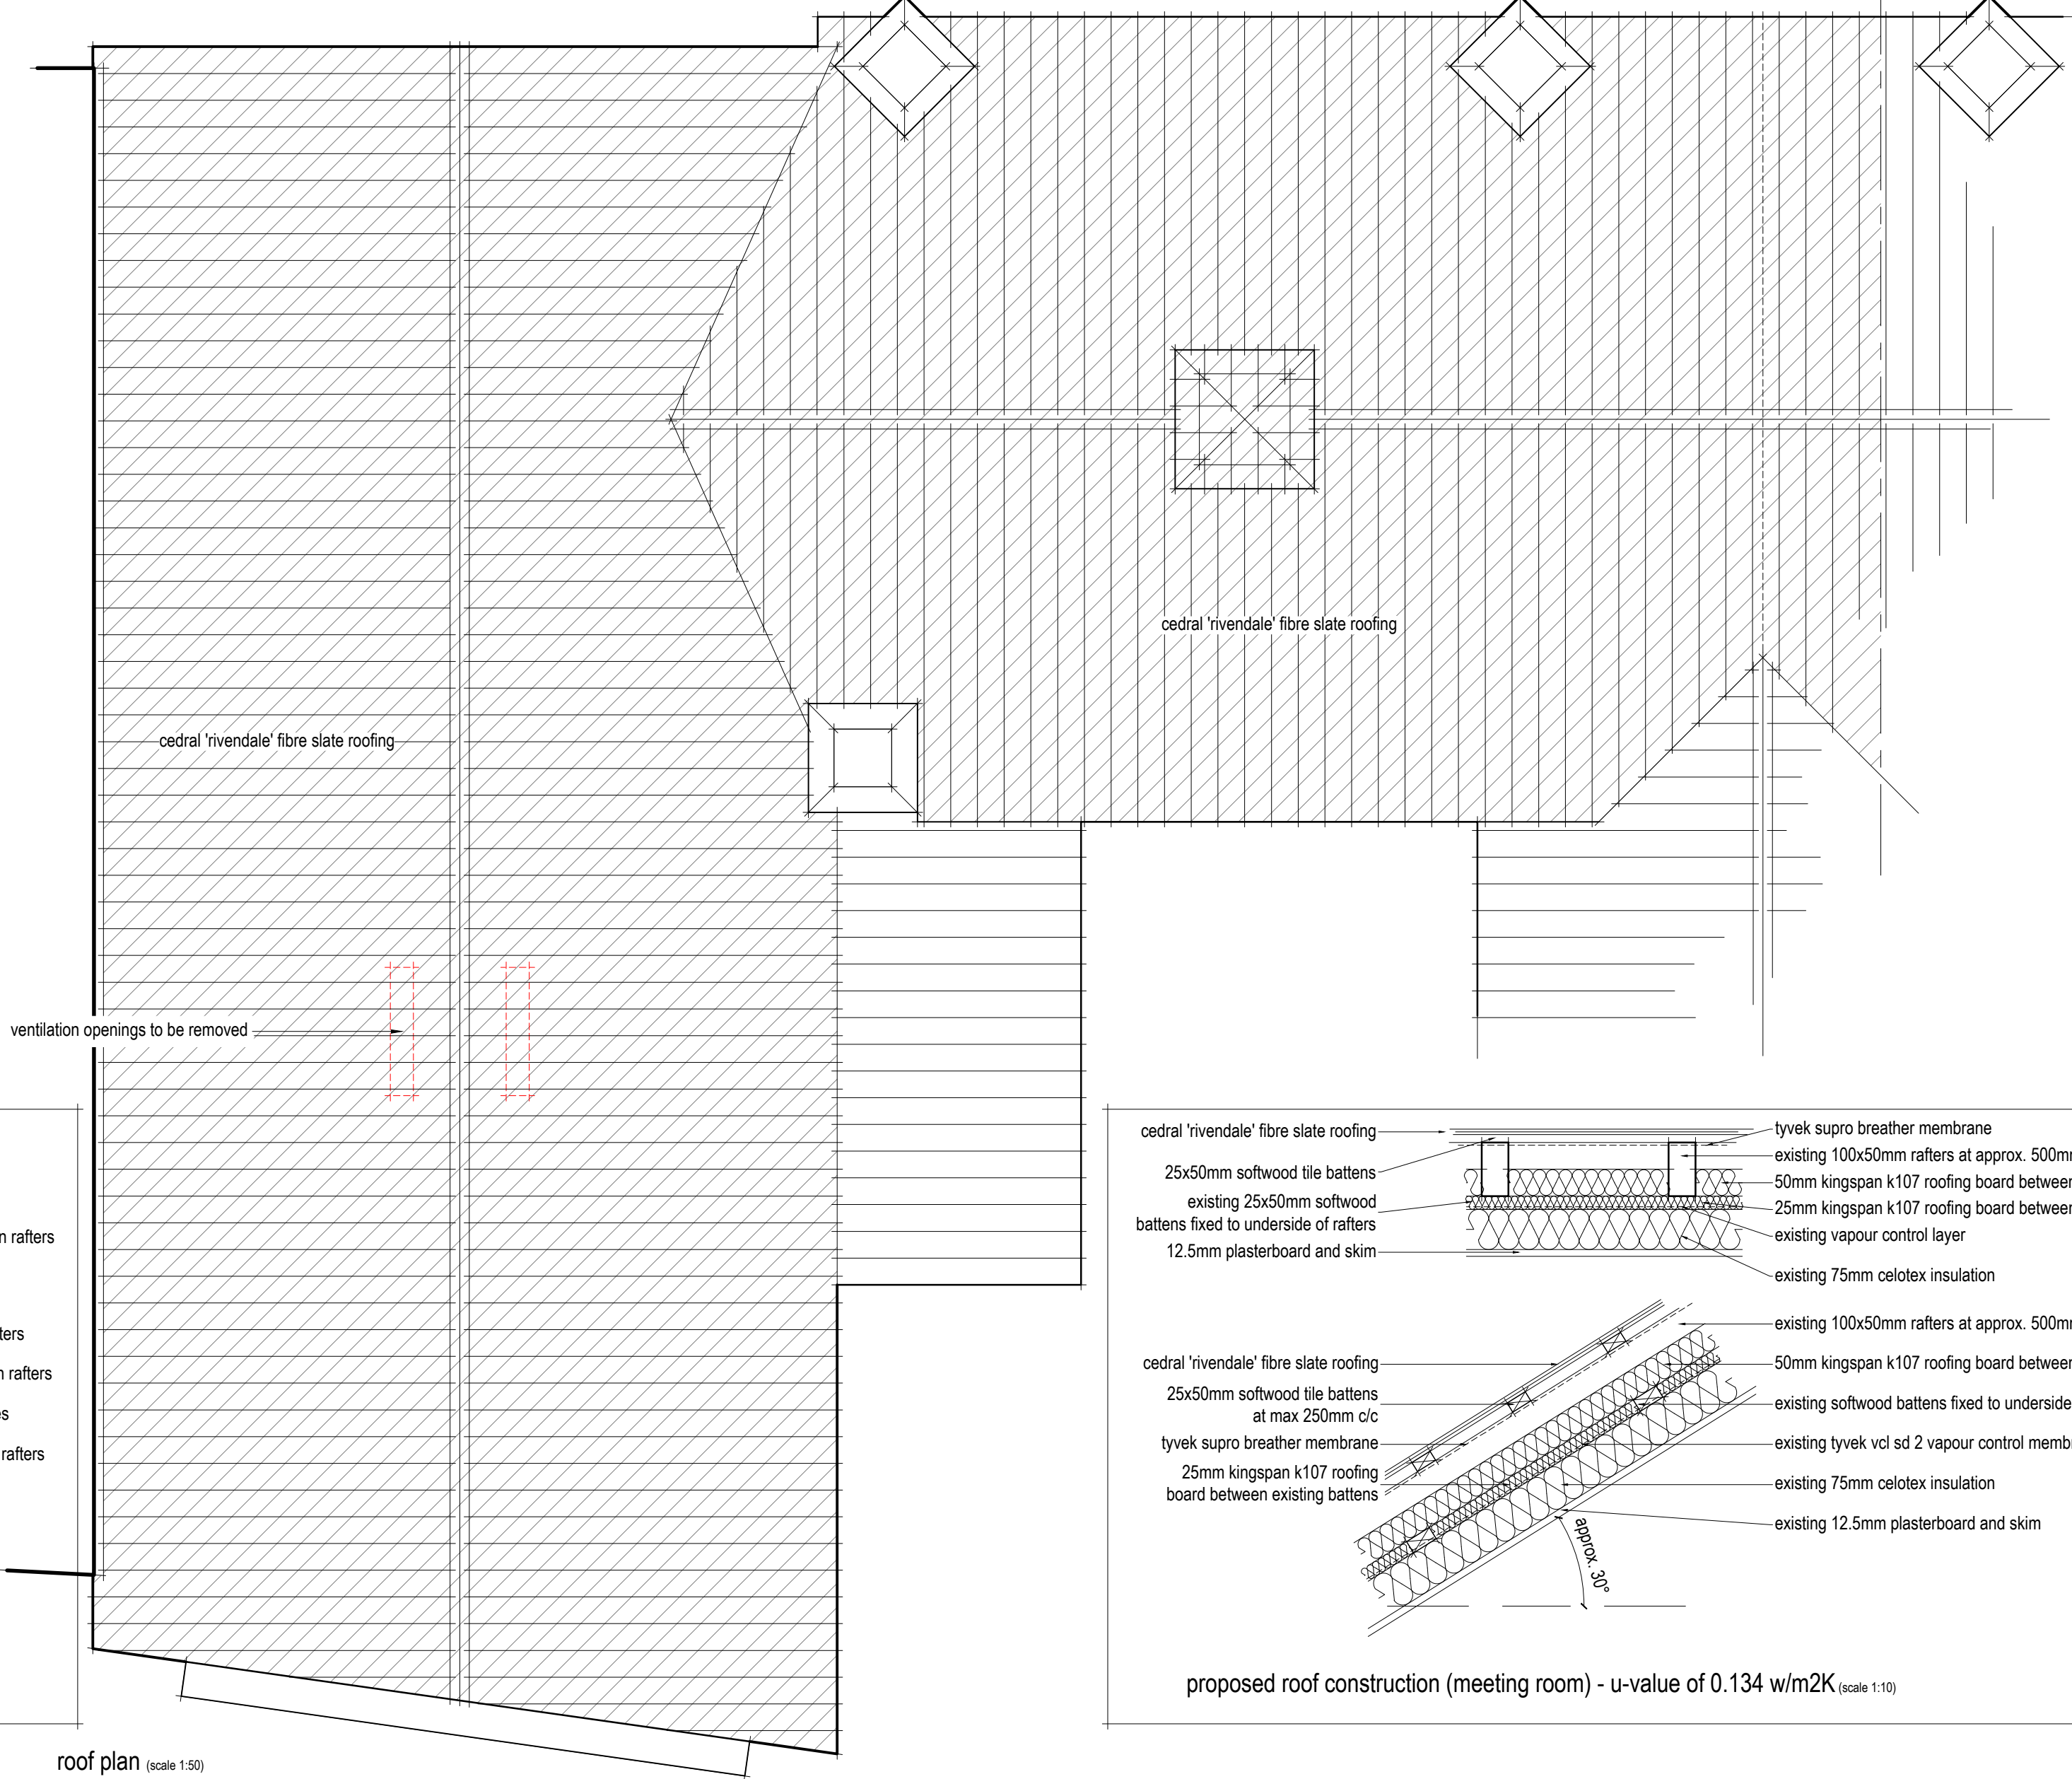

roof plan (scale 1:50)

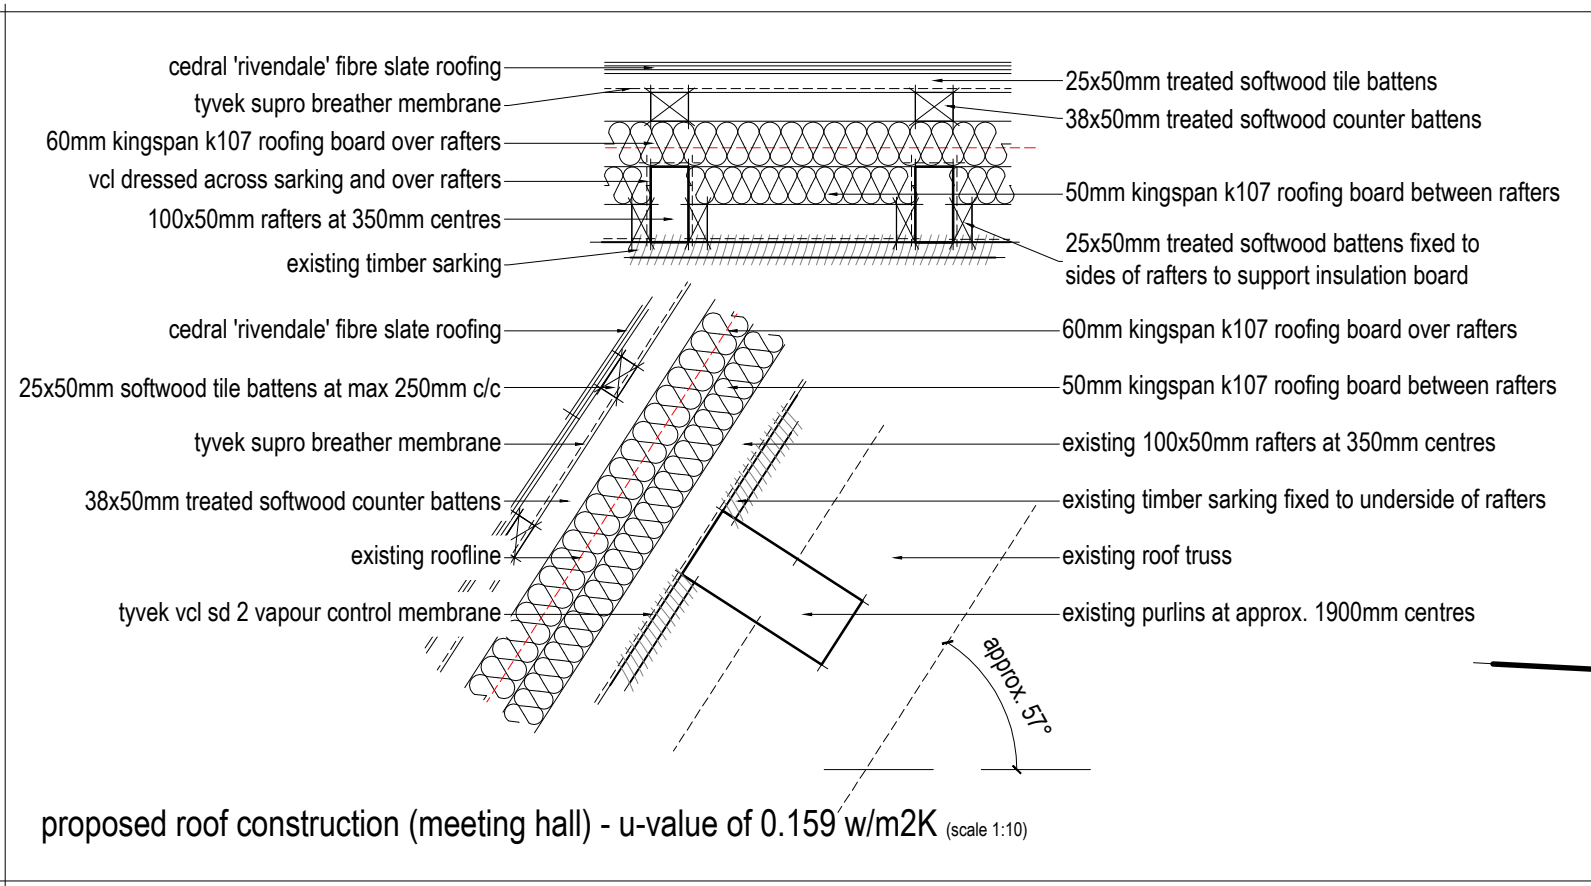

proposed roof construction (meeting hall) - u-value of 0.159 w/m2K (scale 1:10)

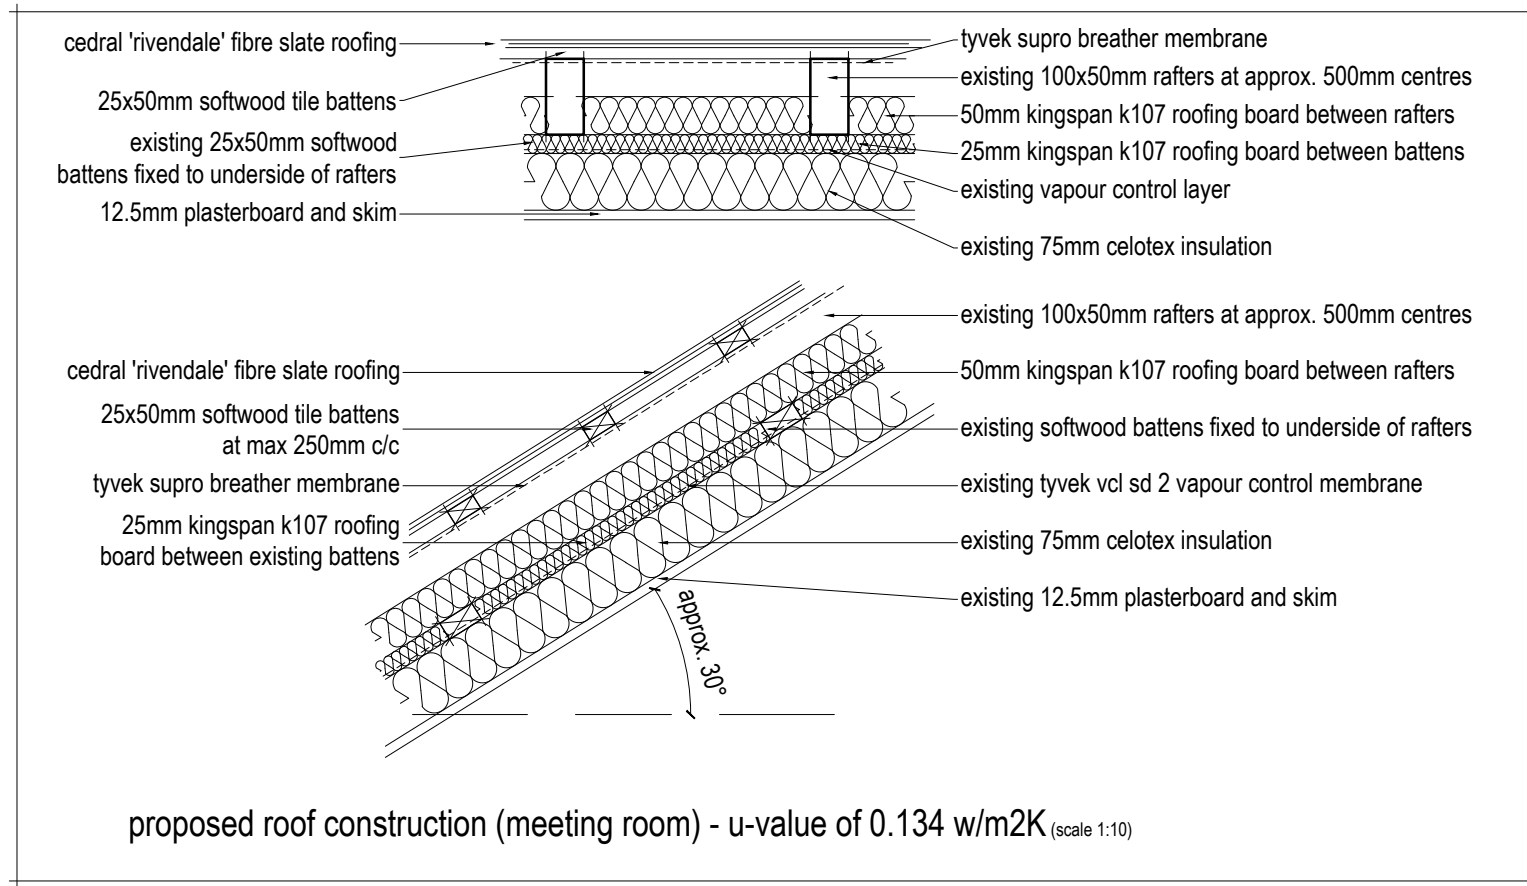

proposed roof construction (meeting room) - u-value of 0.134 w/m2K (scale 1:10)



revision a: proposed photovoltaic panels removed - mwc - 19th May 2025

PROJECT:	The Old School House 4 Market Hill Roxley Hertfordshire SG8 3JL	 architecture & design services ltd. 9 Sunny Hill Buntingford Hertfordshire SG9 5HP T: 01870 808 532 E: info@asds.co.uk W: www.asds.co.uk
DRAWING:	PROPOSED Floor Plan Elevations Details	
DATE:	November 2024	
SCALE:	1/100; 1/50 & 1/10 at A1	
DRAWING NUMBER:	19/010/A/006 A	
DRAWN BY: mwc		CHECKED: mwc