



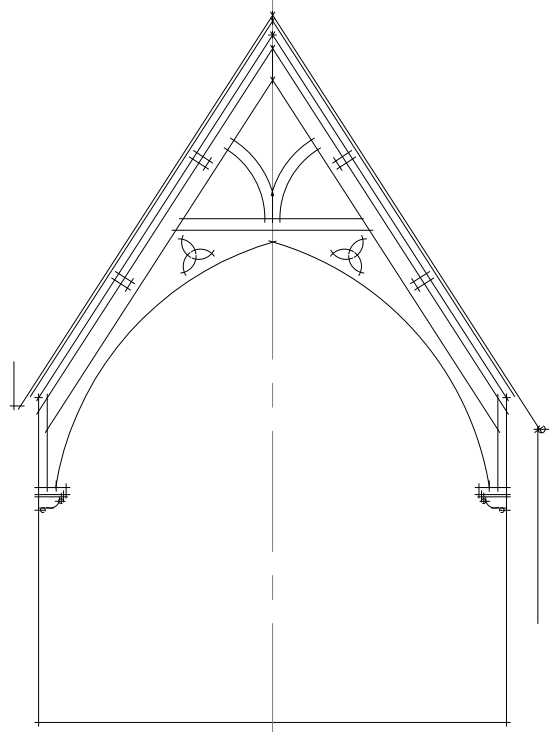

indicative section through meeting hall (scale 1:100)



front elevation (scale 1:100)

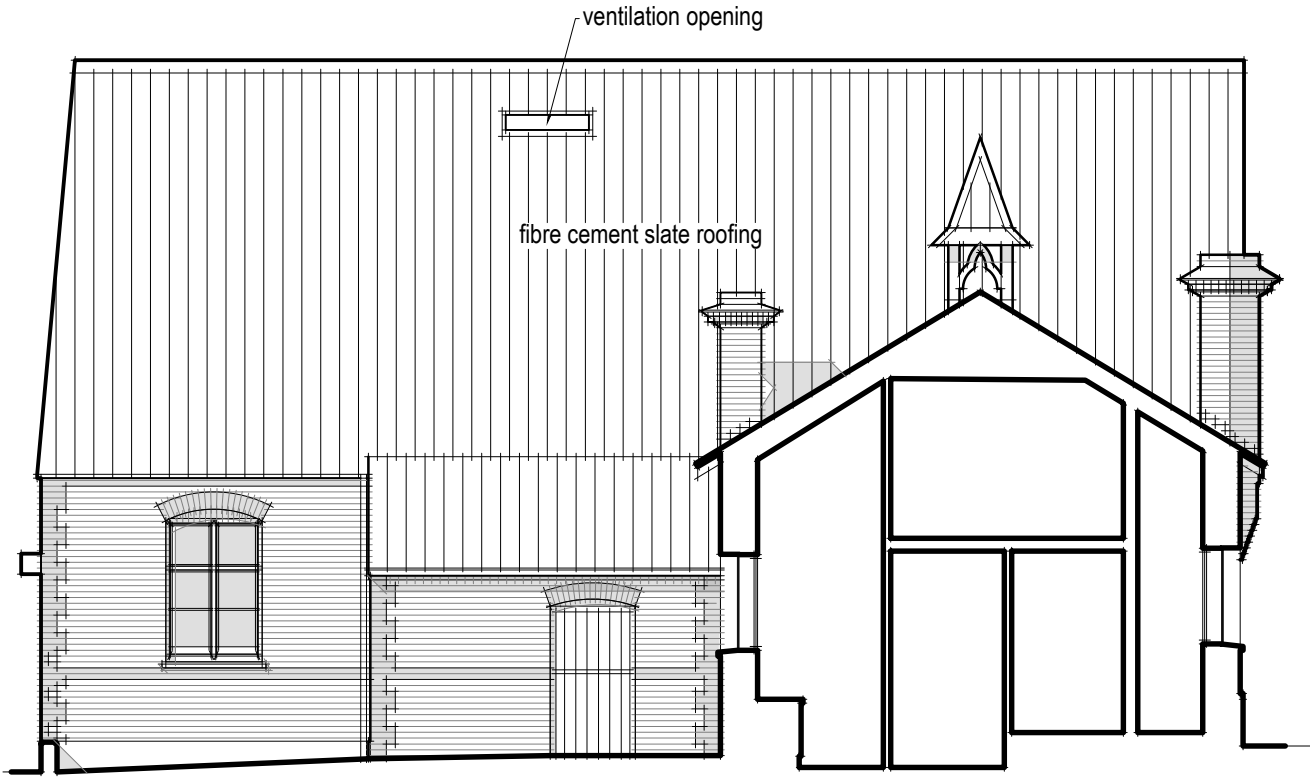


flank elevation and indicative section (scale 1:100)




rear elevation (scale 1:100)

NOTES / REVISIONS


NOTE: THIS DRAWING MUST NOT BE SCALED.
ALL DIMENSIONS TO BE CHECKED ON SITE BY THE CONTRACTOR AND ANY DISCREPANCIES ARE TO BE REPORTED BACK TO THE ARCHITECTS BEFORE WORK COMMENCES.

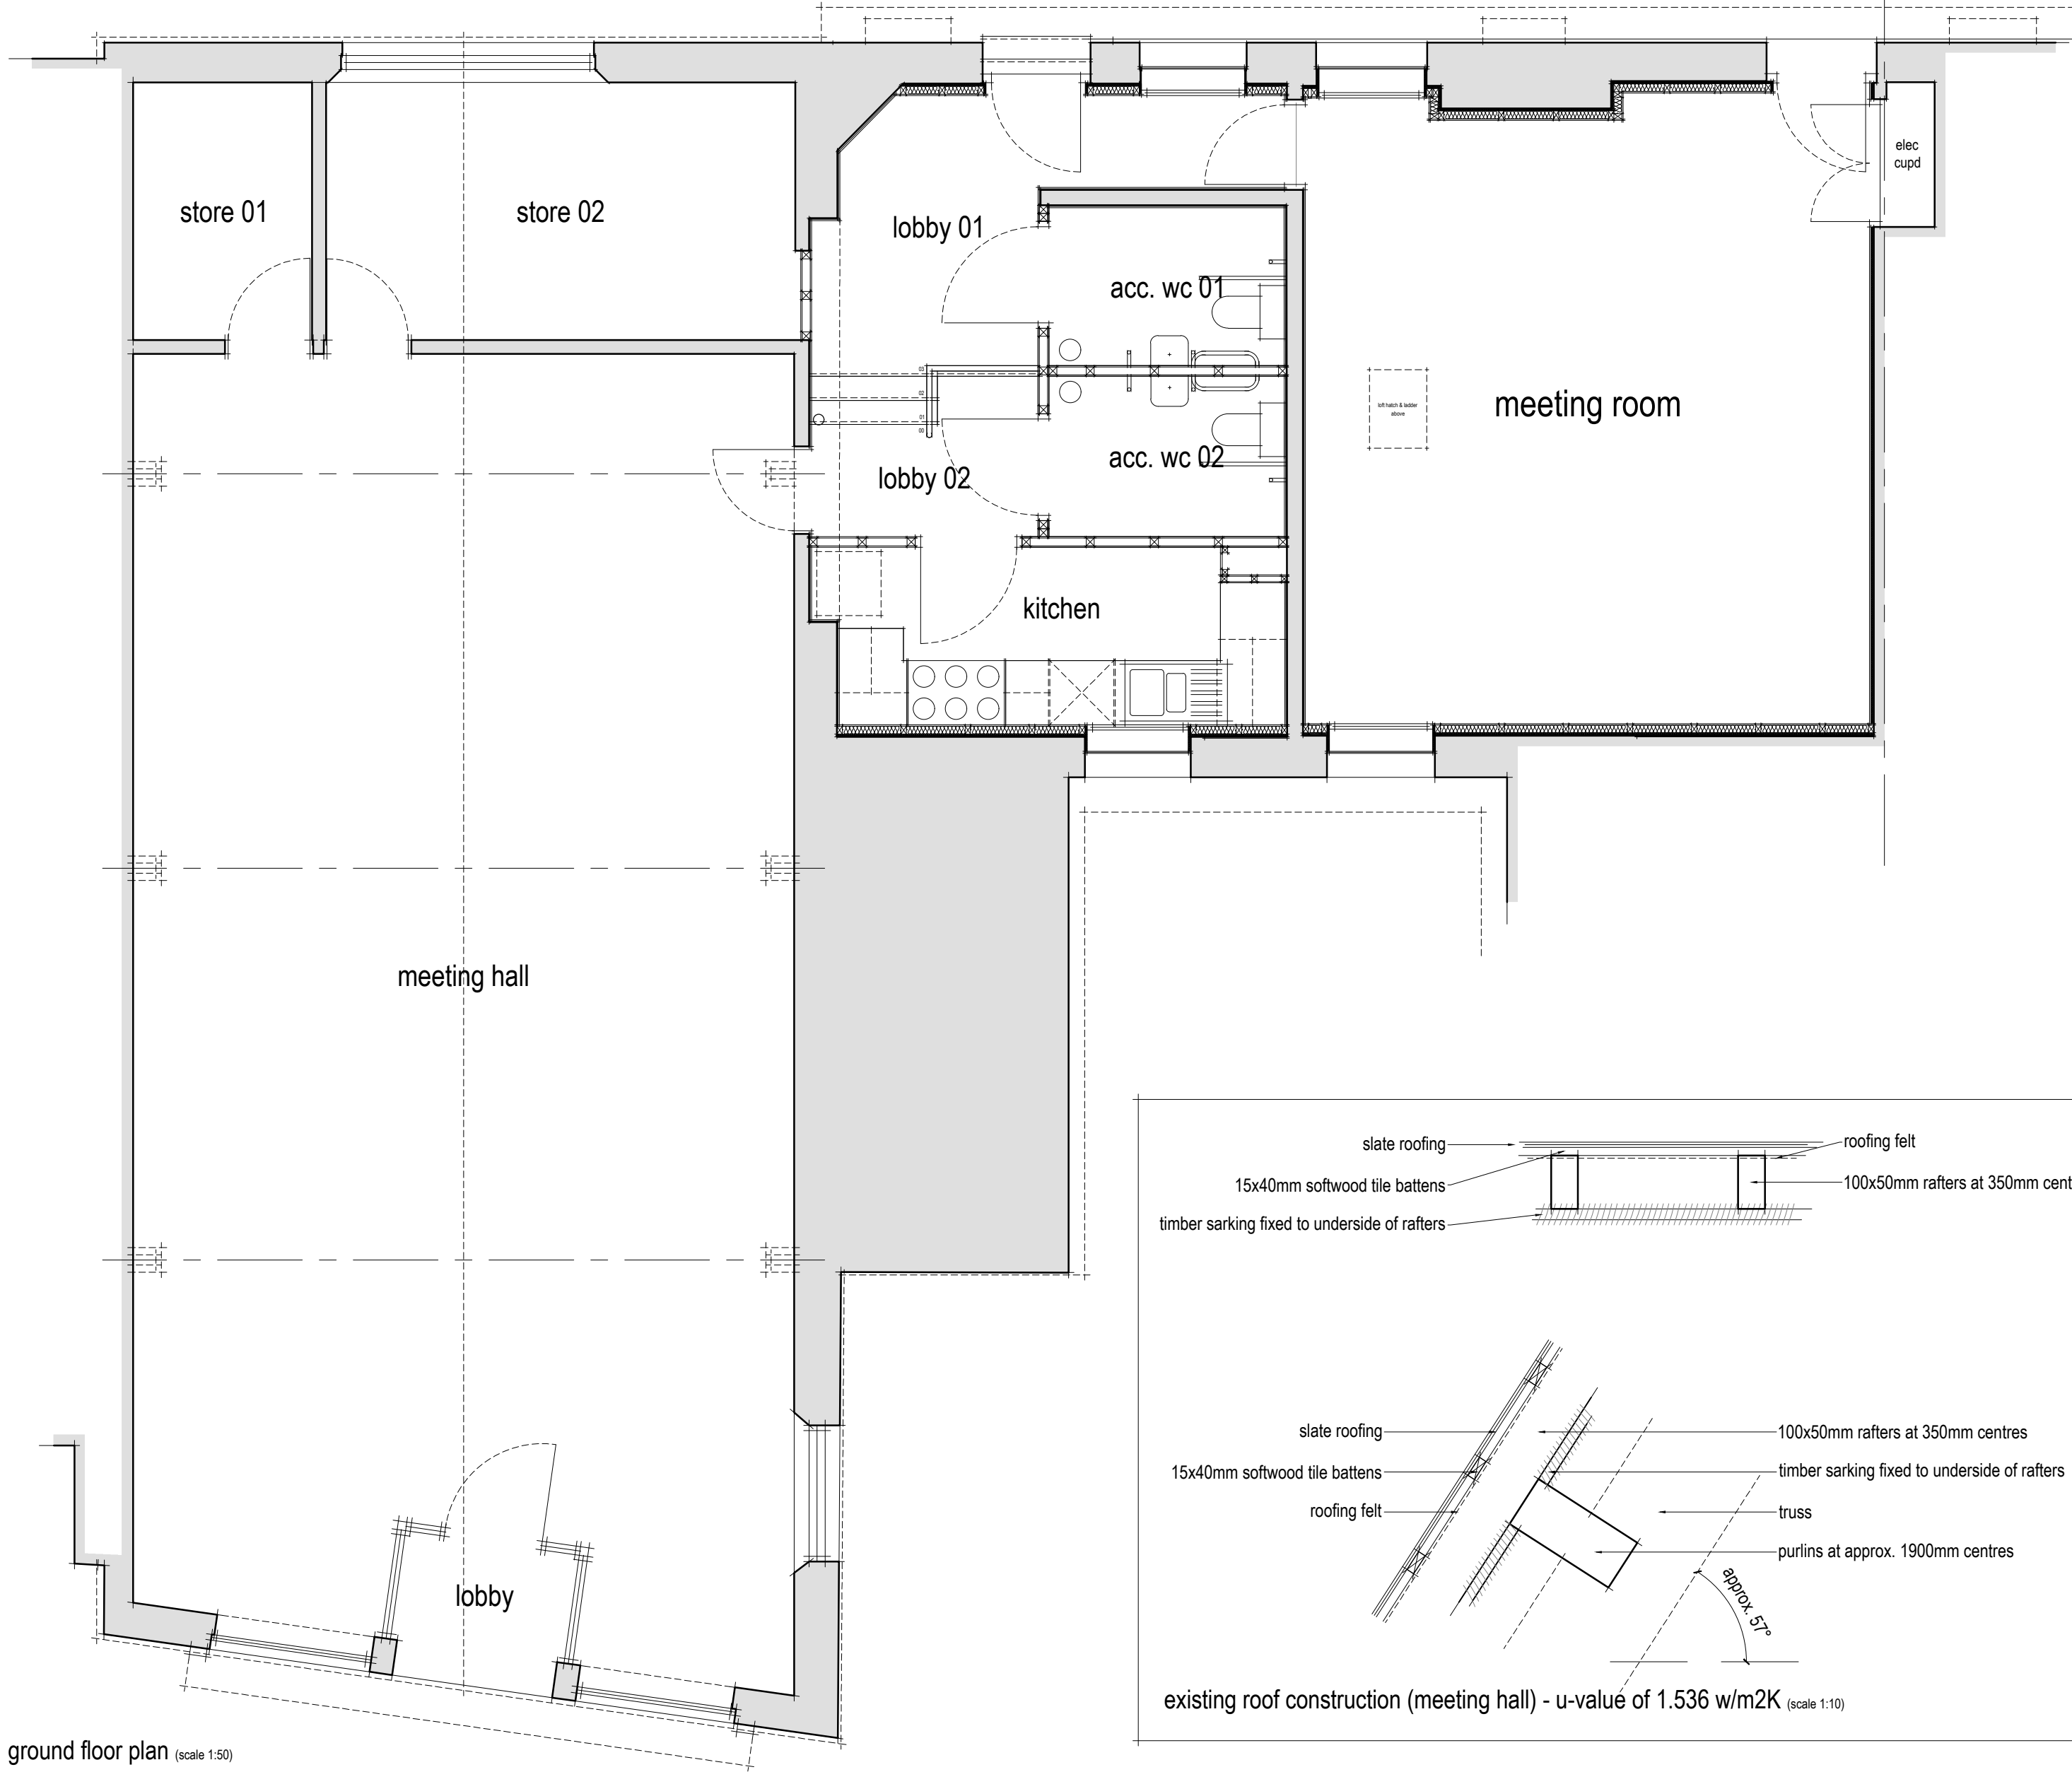


ground floor plan (scale 1:50)

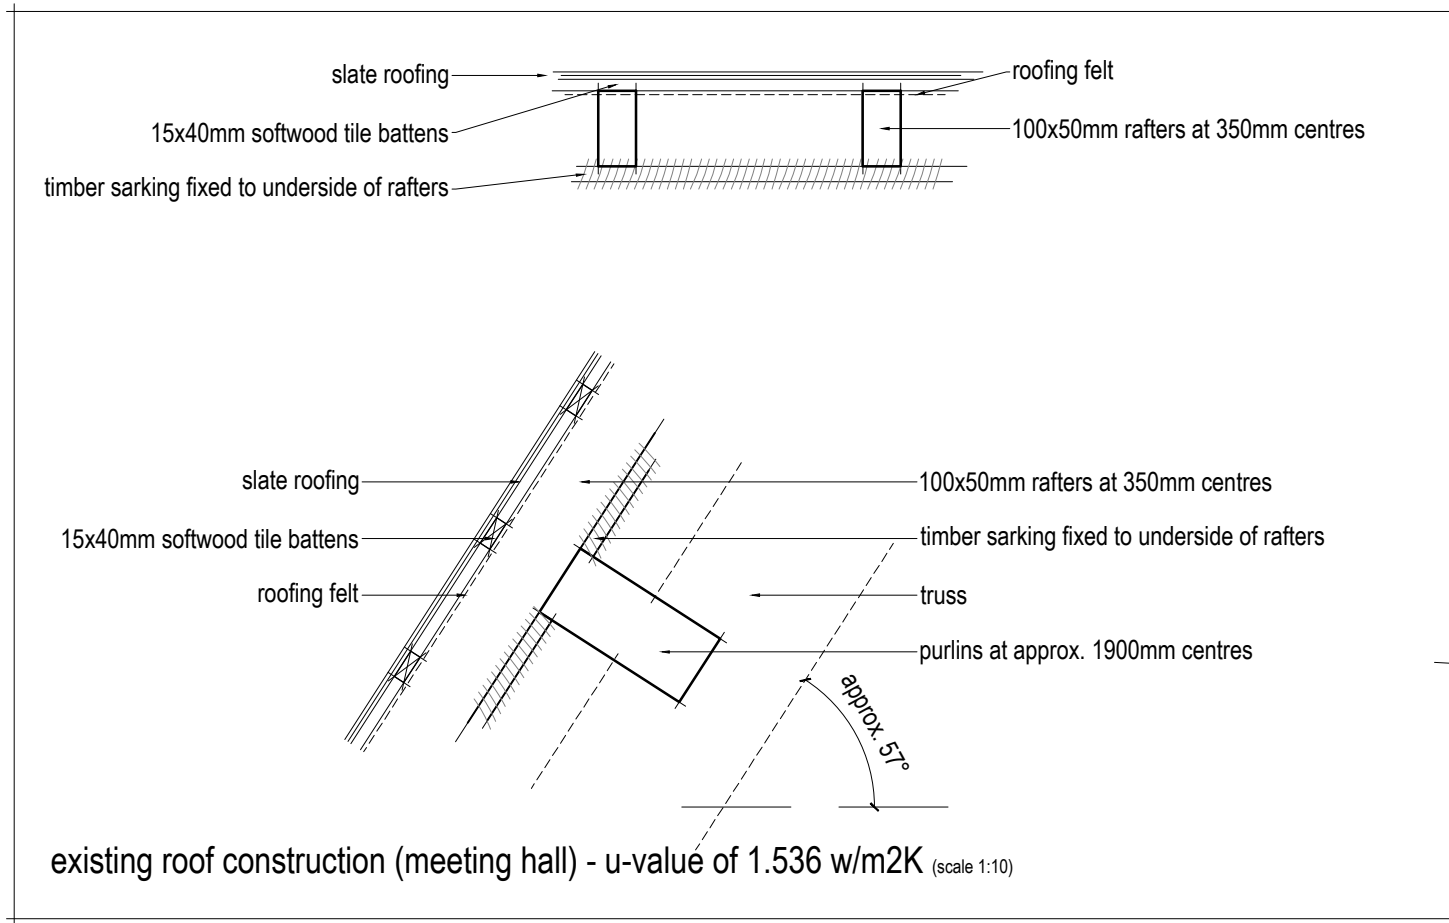

existing roof construction (meeting hall) - u-value of 1.536 w/m2K (scale 1:10)

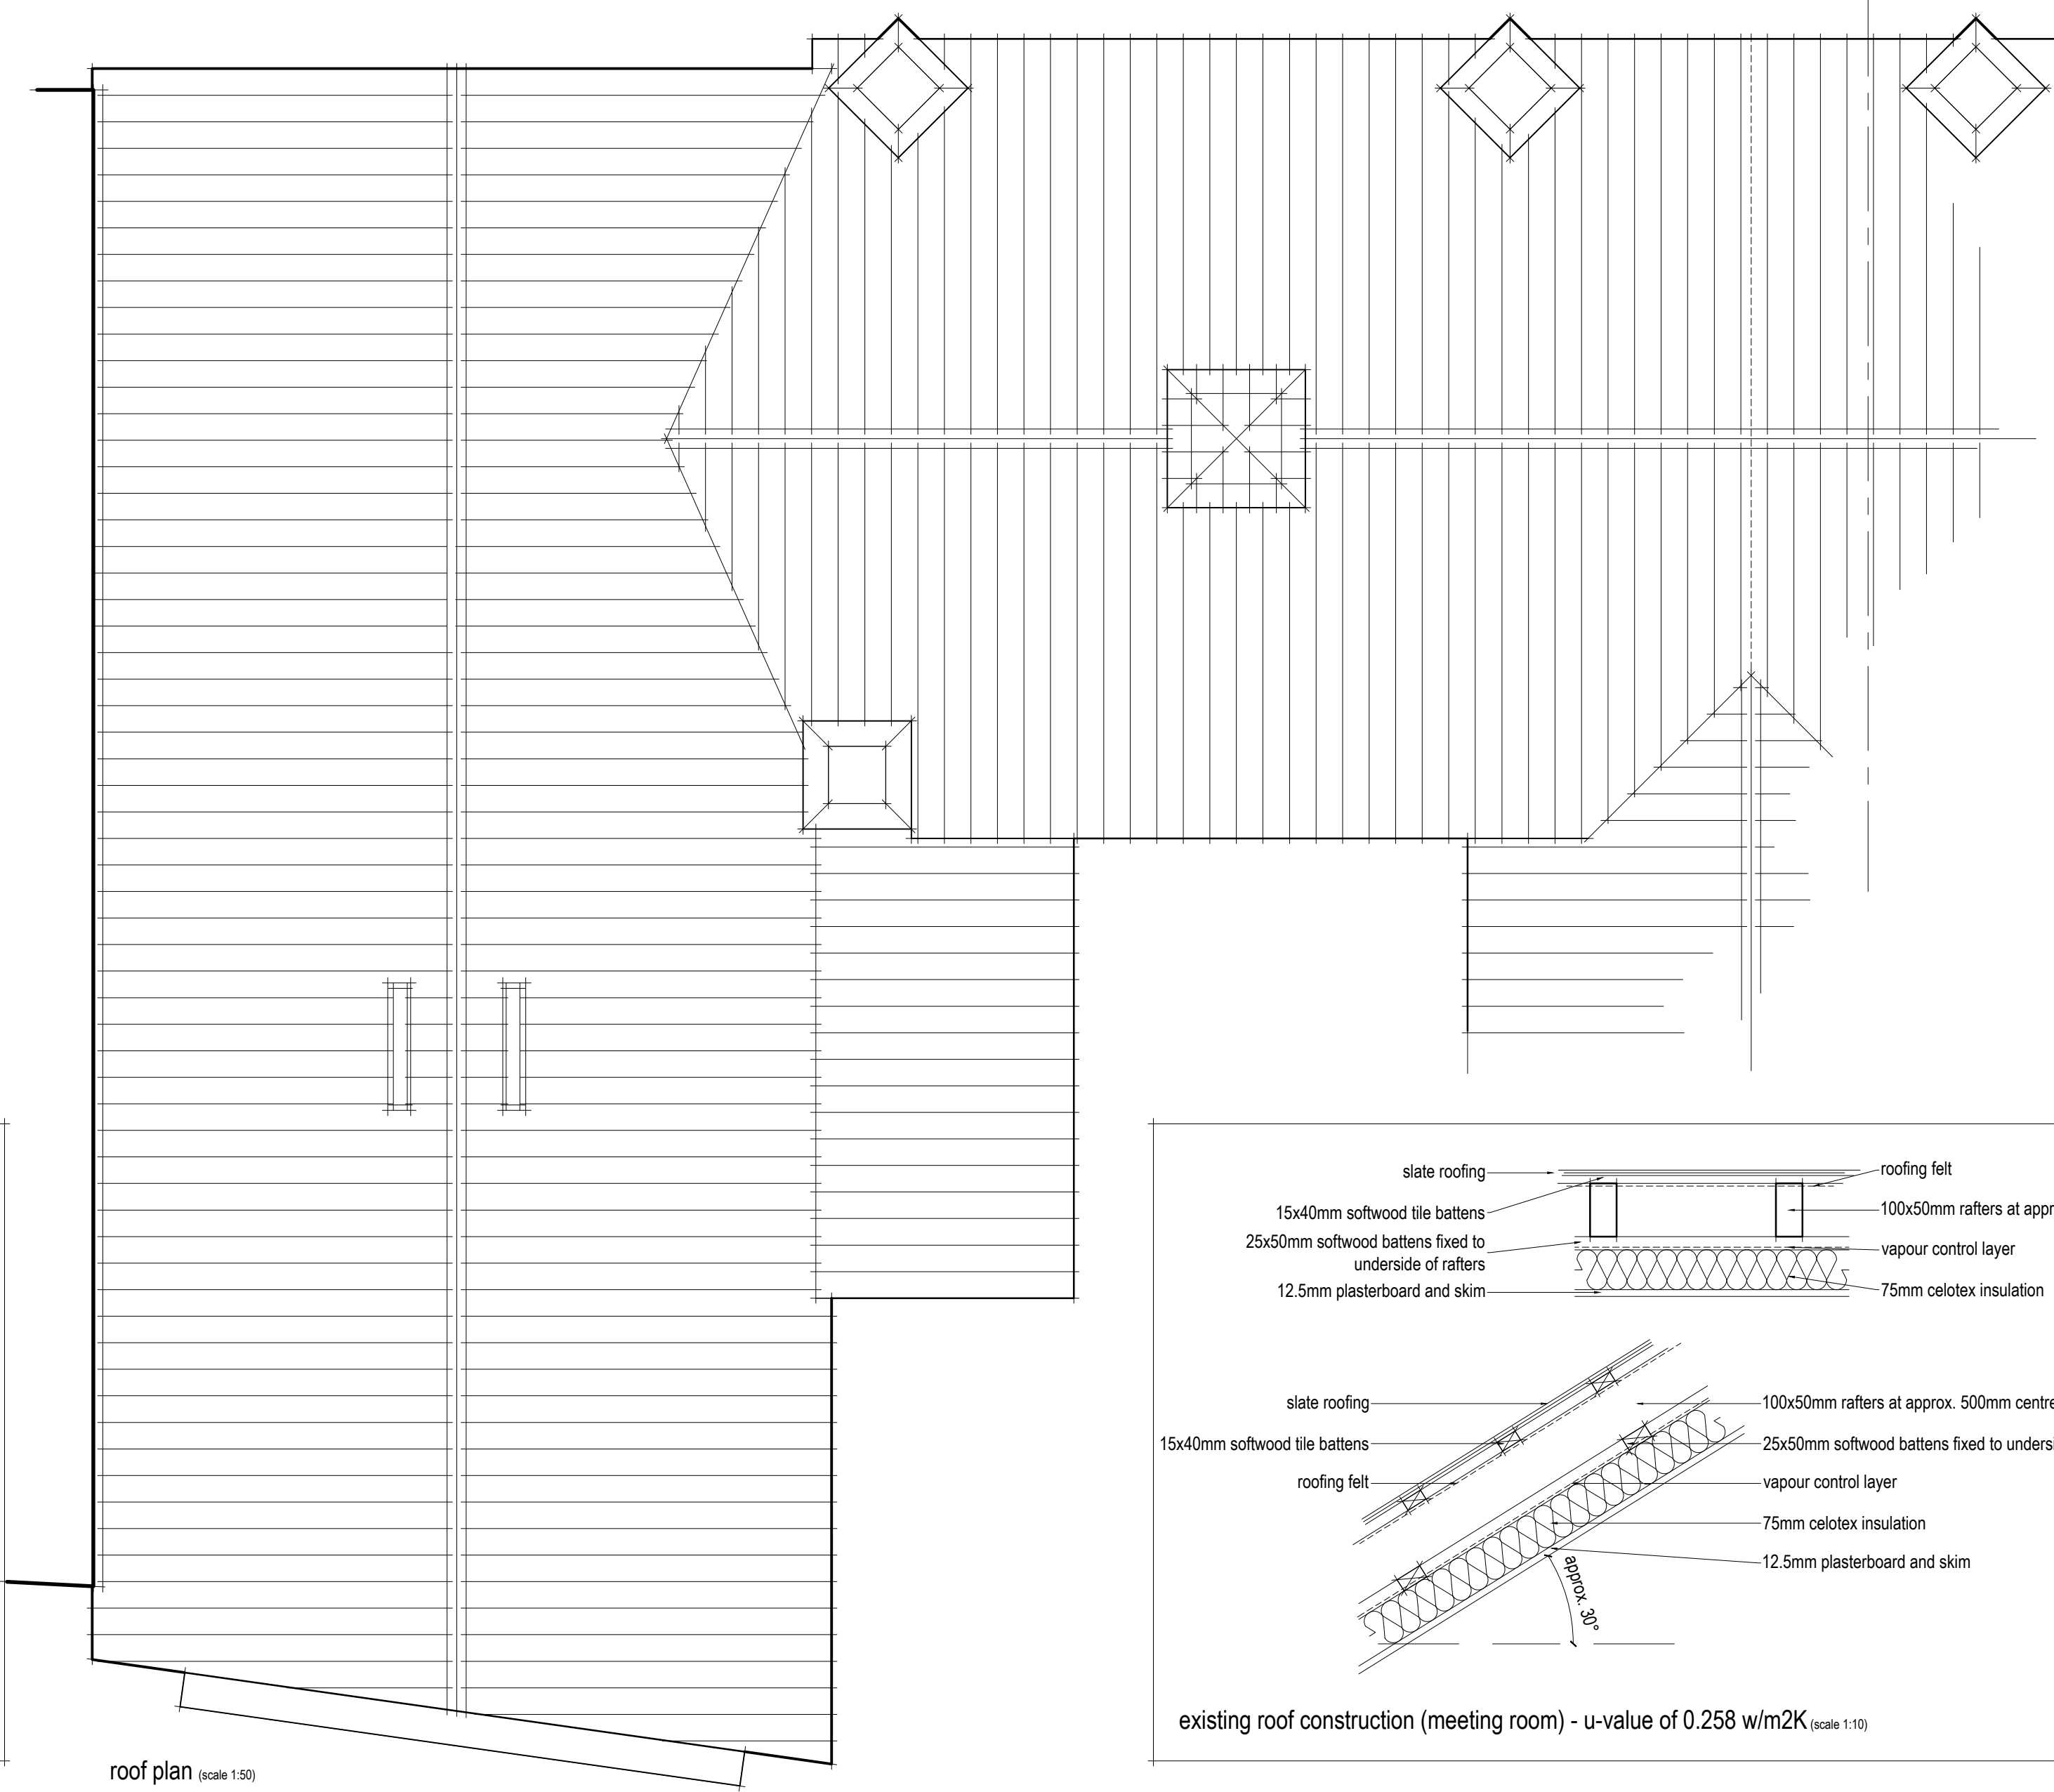

roof plan (scale 1:50)

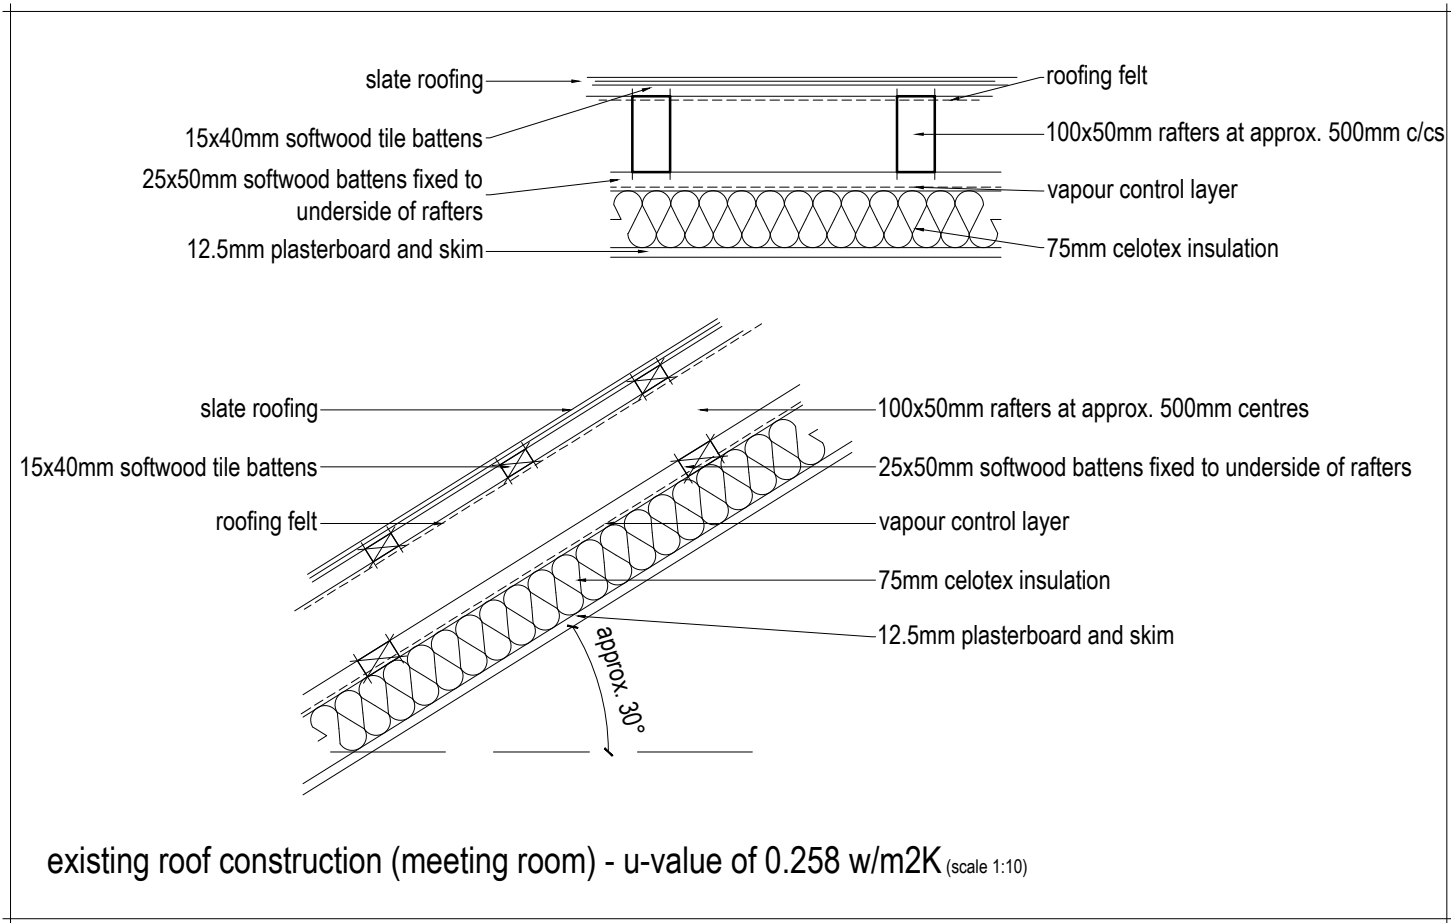

existing roof construction (meeting room) - u-value of 0.258 w/m2K (scale 1:10)



PROJECT:	The Old School House 4 Market Hill Rydston Hertfordshire SG9 8JL
DRAWING:	EXISTING Floor Plan Elevations Details
DATE:	November 2024
SCALE:	1/100; 1/50 & 1/10 at A1
DRAWING NUMBER:	19/010/A/005

DRAWN BY: mmc CHECKED: mmc

architecture
& design services ltd.

9 Sunny Hill | Buntingford | Hertfordshire | SG9 9HP

T: 07870 808 532
E: info@aands.co.uk
W: www.aands.co.uk

