


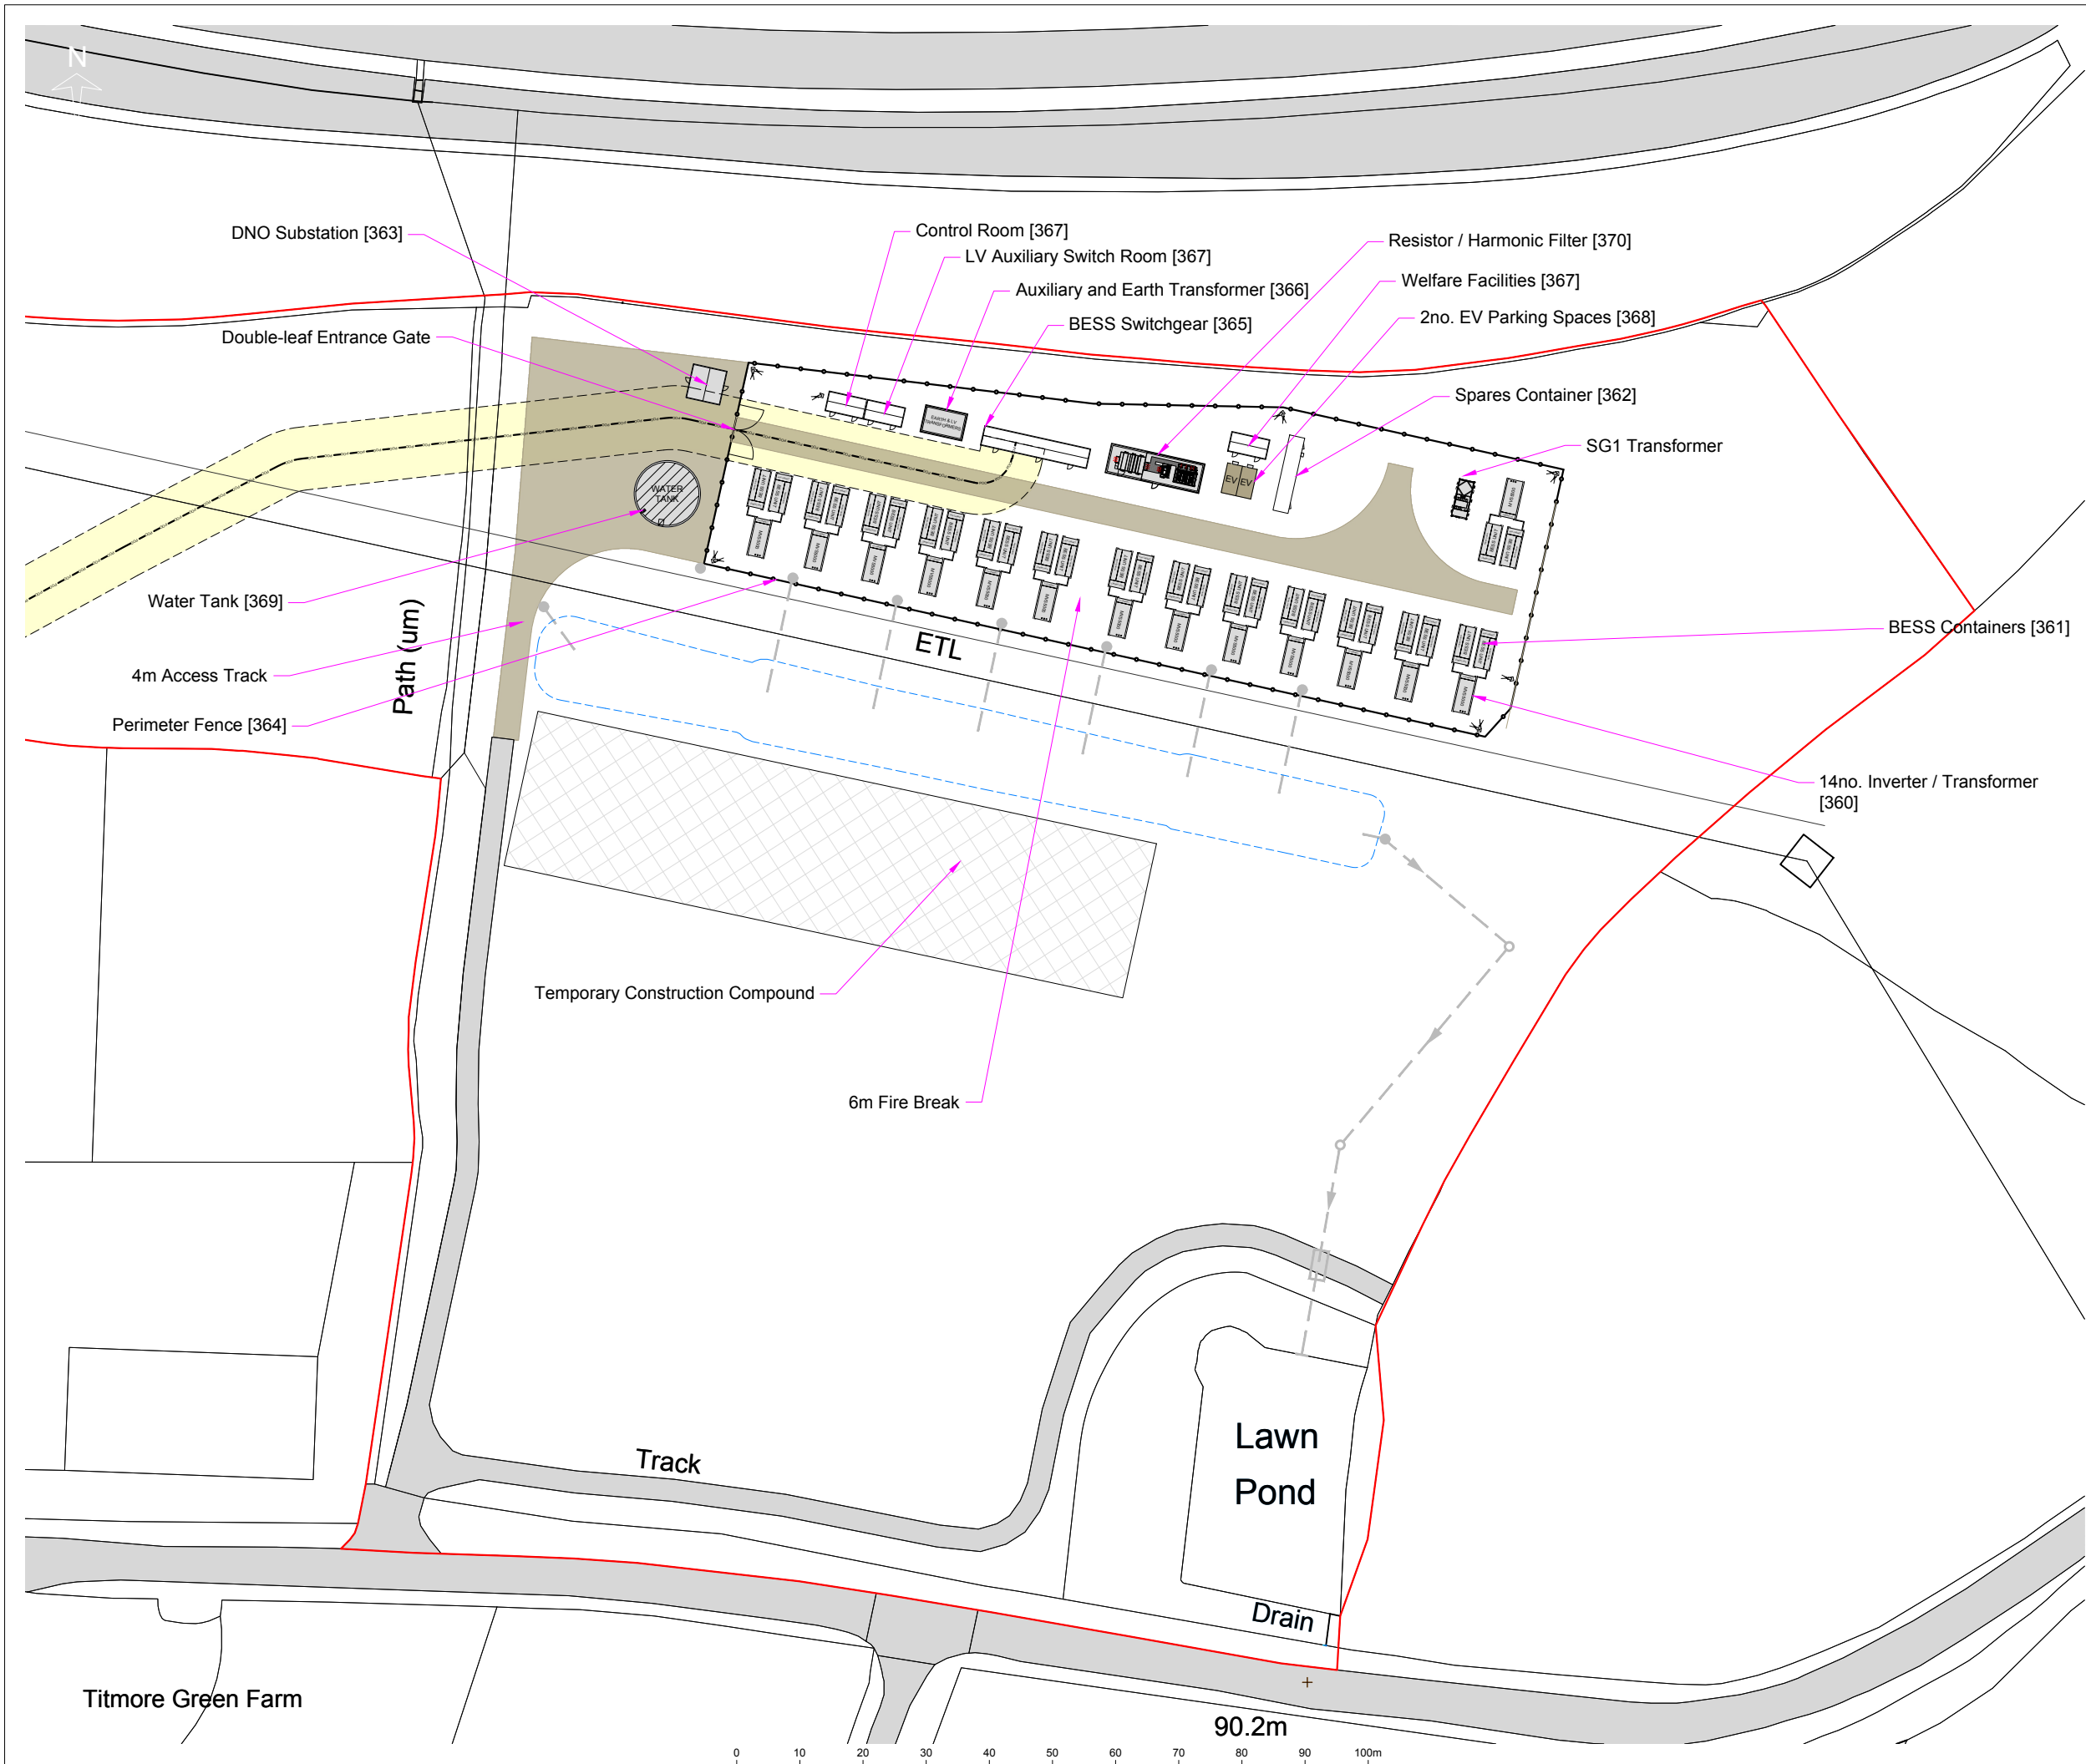

NOTES

1. Drawing details and dimensions for planning purposes only.

LEGEND

- PLANNING APPLICATION BOUNDARY
- PERIMETER FENCE
- CONSTRUCTION COMPOUND
- UNDERGROUND POC CABLE ROUTE AND EASEMENT
- SWALE
- DRAINAGE RUNS

08.	Title Updated	07.04.25	SRY
07.	Key updated	04.04.25	SRY
06.	Drainage layout updated	21.02.25	SRY
05.	Red line updated	21.02.25	SRY
04.	Site components updated	17.02.25	SRY
03.	BESS spaced to 1.5m	13.02.25	SRY
02.	Temp compound added	11.02.25	SRY
01.	Initial Issue	30.01.25	SRY
Rev	Description	Date	Checked
Drawing No. WYM-EDFR-BESS-CIV-PLN-300-08			
Project Wymondley BESS			
Title Site Layout Plan			
Scale	1:1000 @A3	Drawn by JL	Checked - Date 30.01.25