


FRONT ELEVATION

SIDE ELEVATIONS

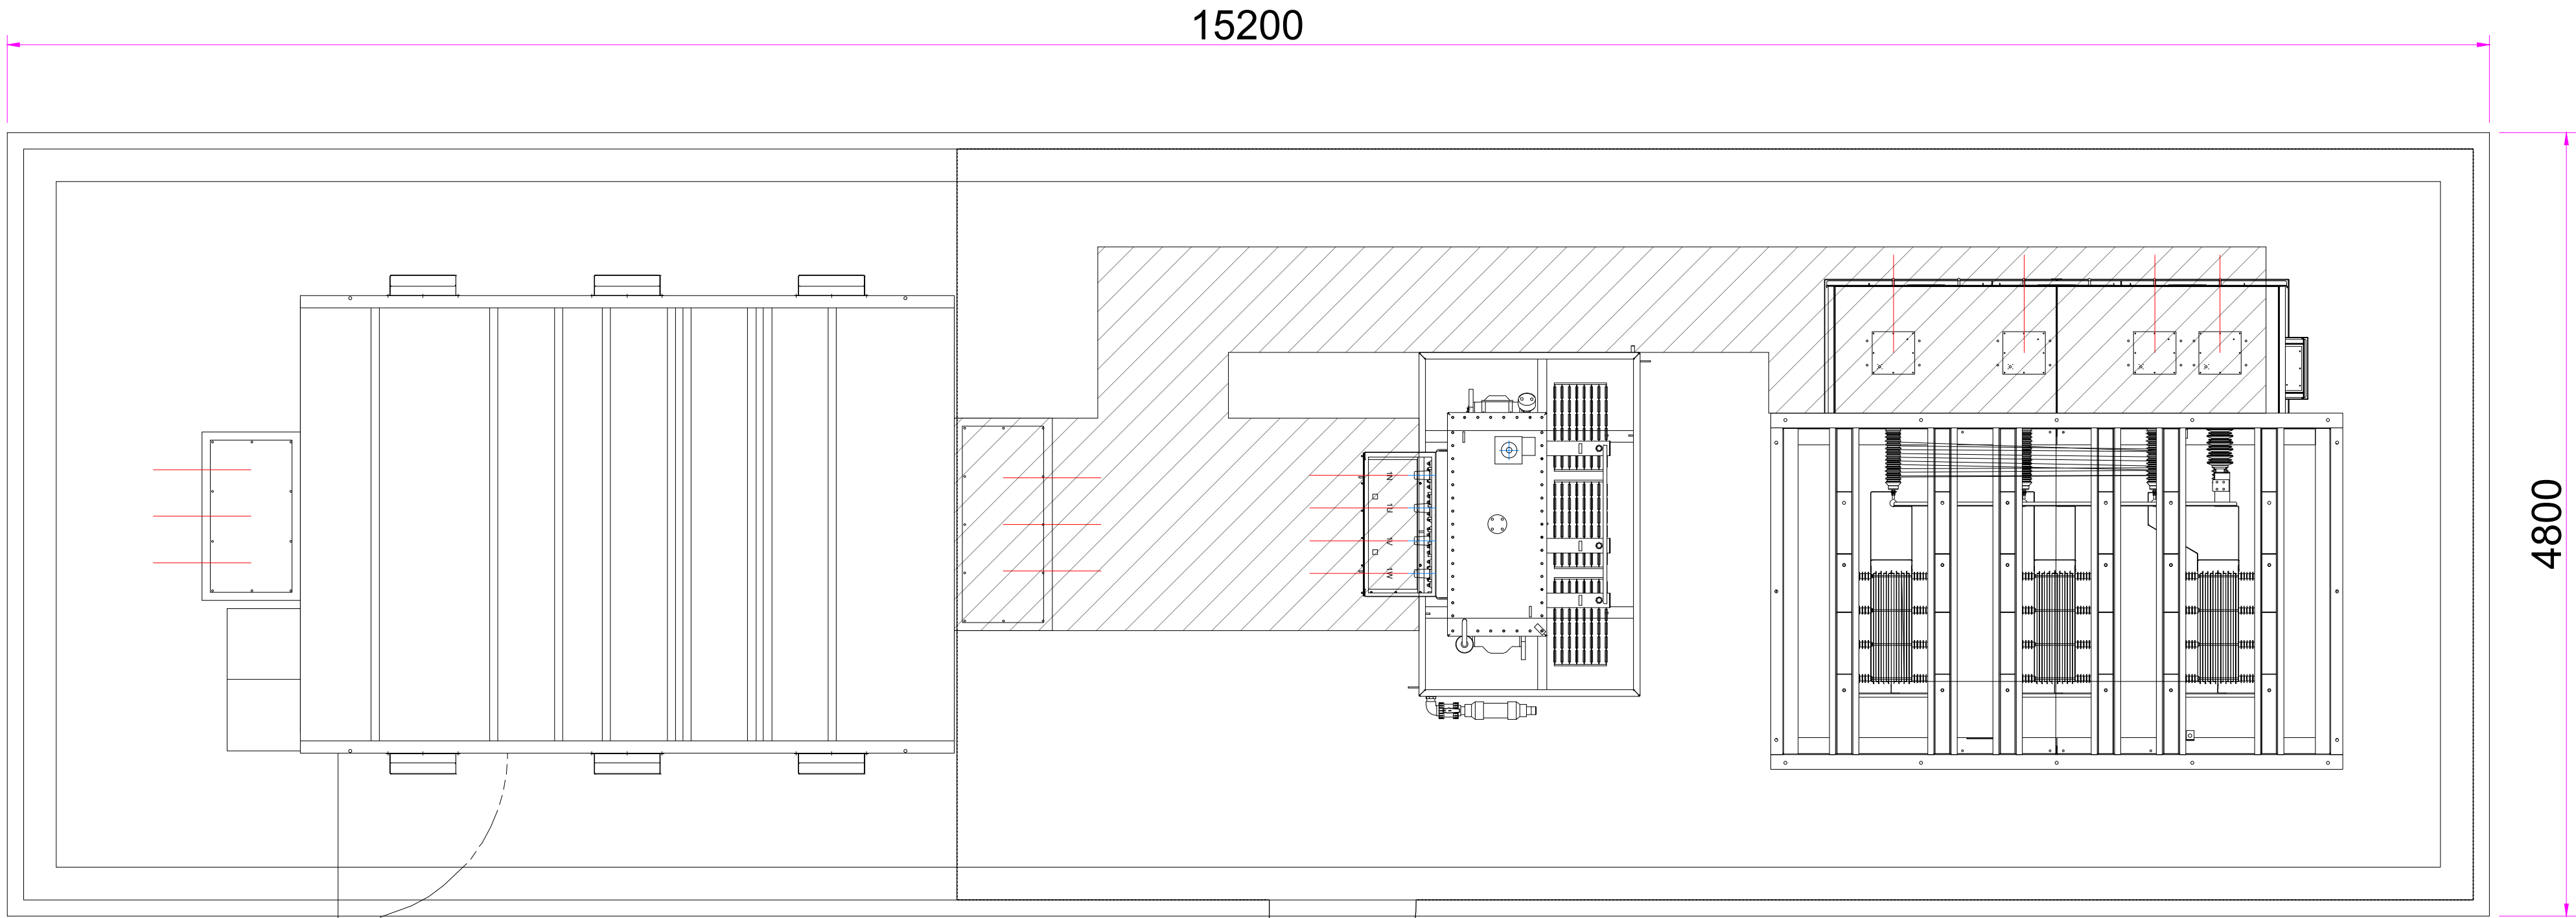

PLAN VIEW

Rev	Description	Date	Checked
Drawing No.			
WYM-EDFR-BESS-ARC-DRG-372.00			
Project			
WYMONDLEY BESS			
Title			
Harmonic Filter Arrangement			
Scale	1:30 @A1	Drawn by	Checked
		SS	CH
			Date
			24.01.25

