




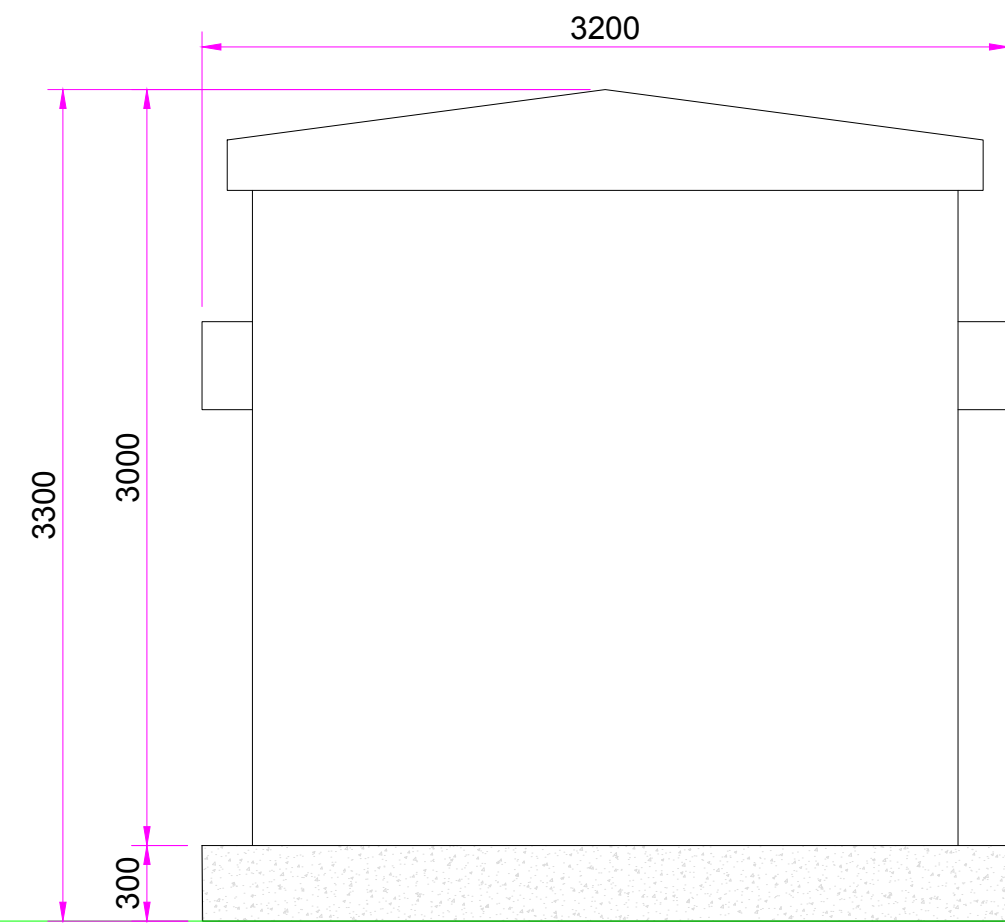


SIDE ELEVATION

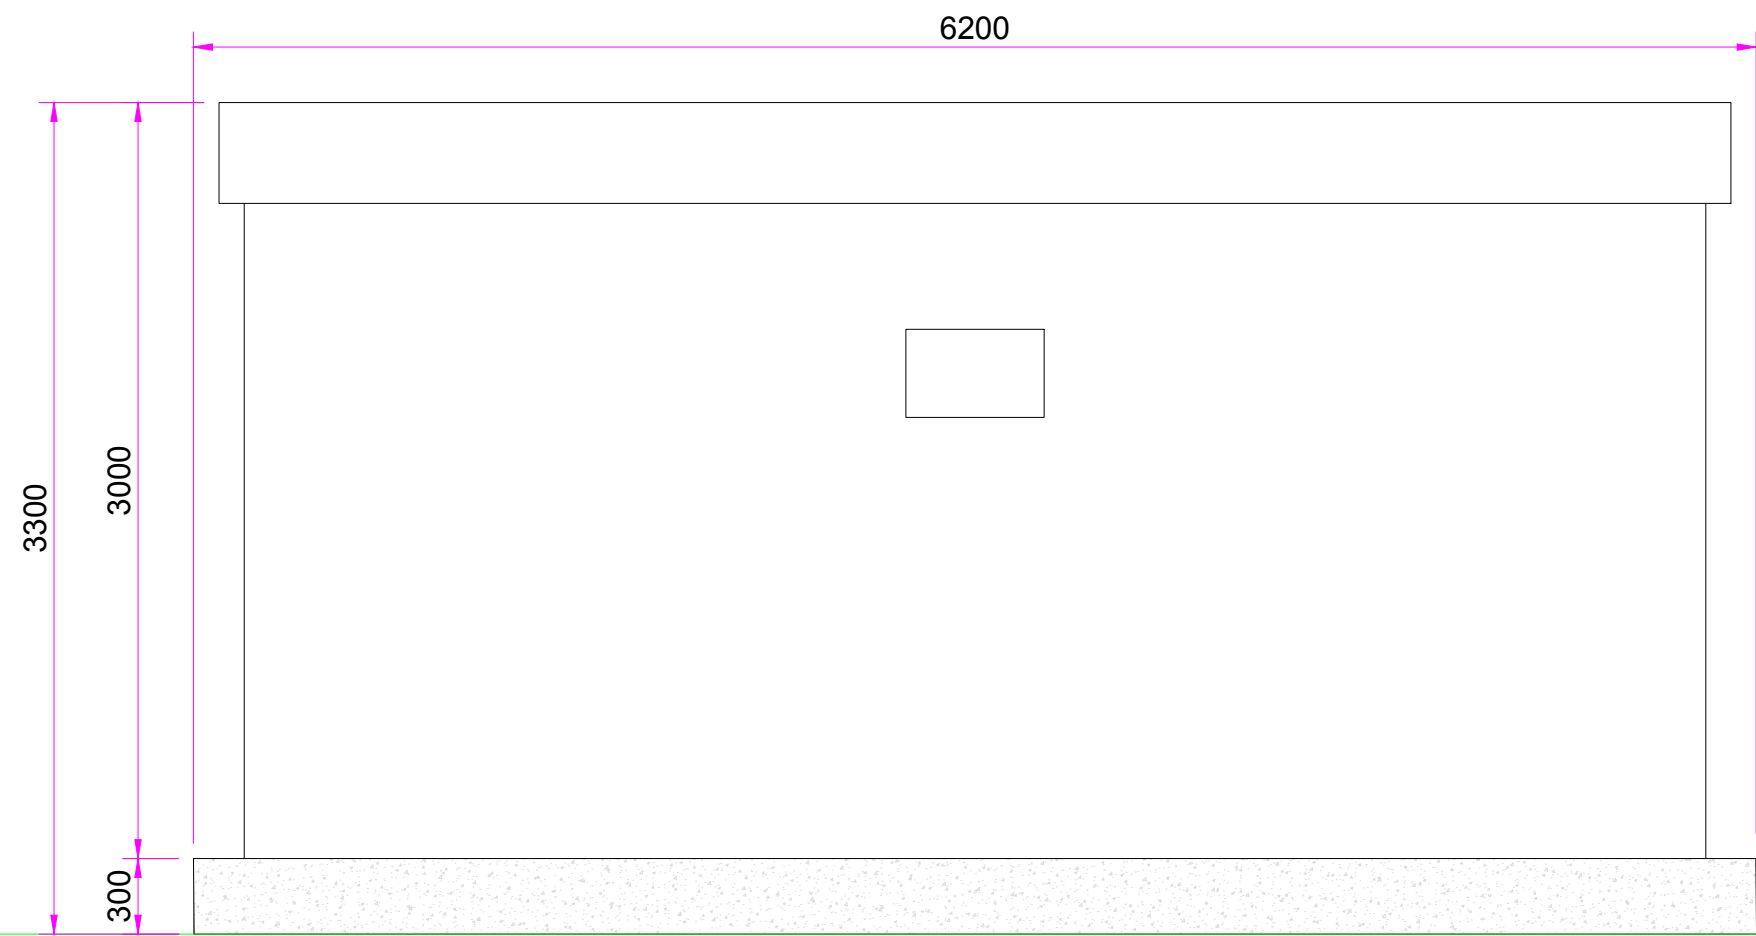

REAR ELEVATION

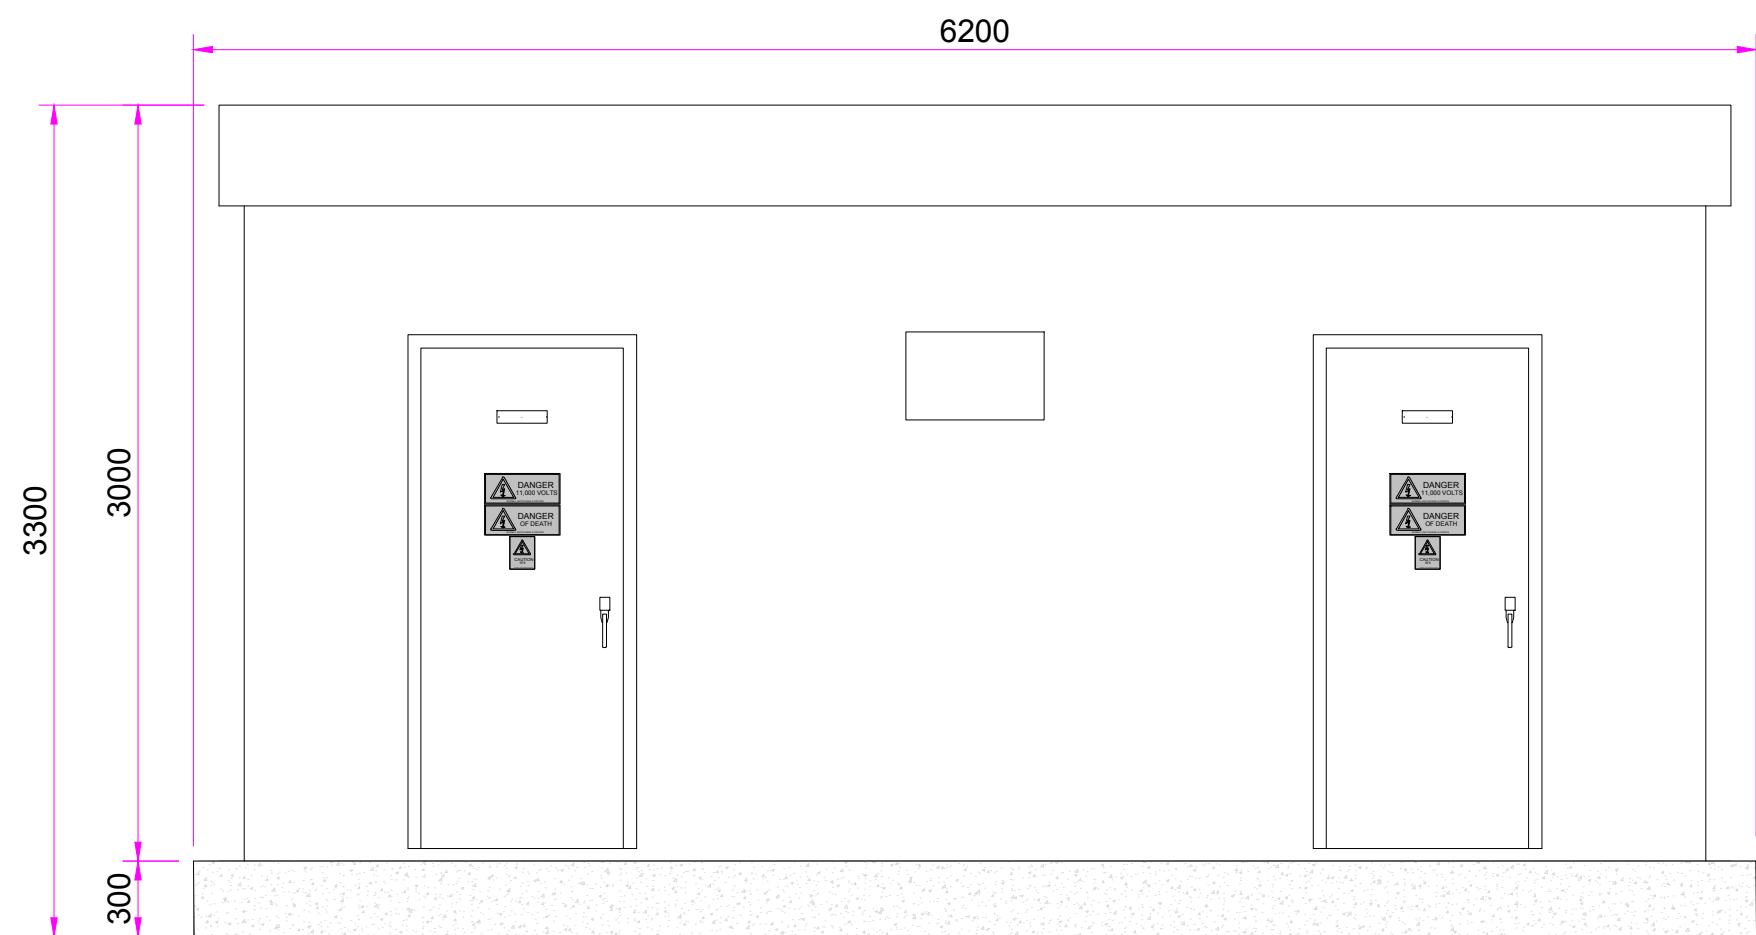

FRONT ELEVATION

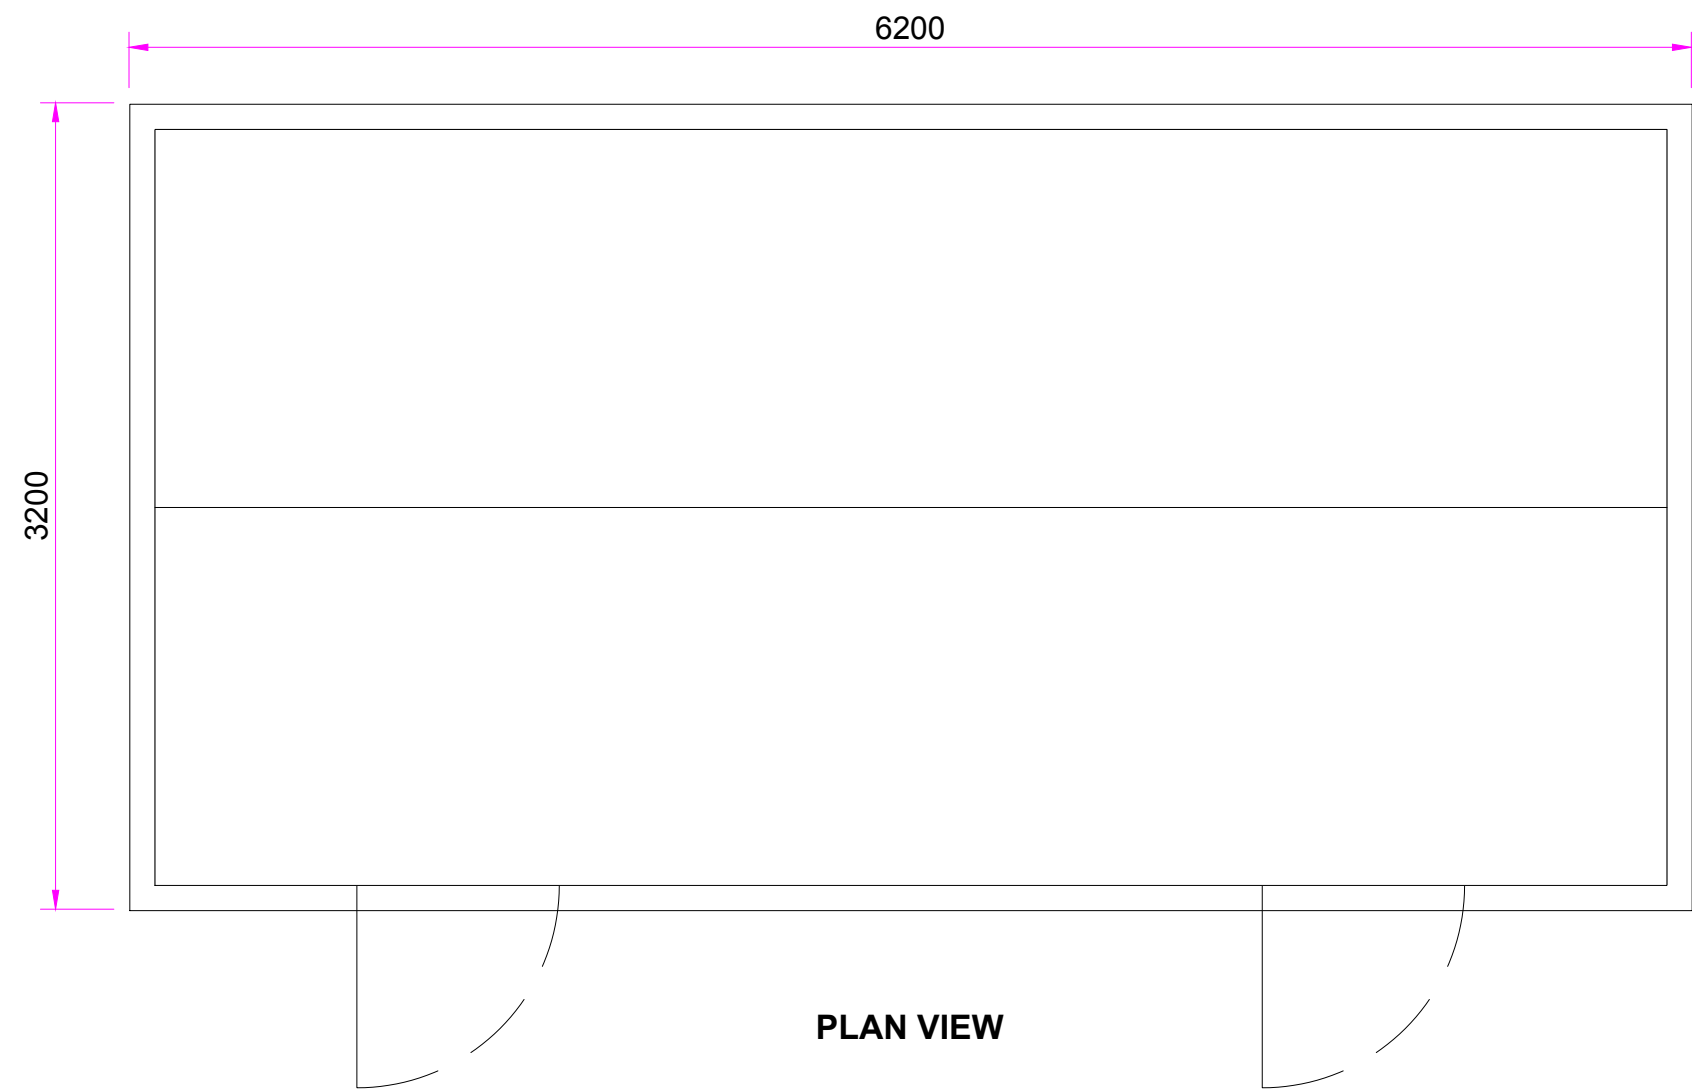

PLAN VIEW



GL

01	PIR removed	04.04.25	SRY
Rev	Description	Date	Checked
Drawing No.			
WYM-EDFR-BESS-ARC-DRG-367.01			
Project			
WYMONDLEY BESS			
Title			
LV Auxiliary Switch Room, Control Room & Welfare Unit Arrangement			
Scale	1:30 @A1	Drawn by	Checked
		SS	CH
			Date
			24.01.25

