



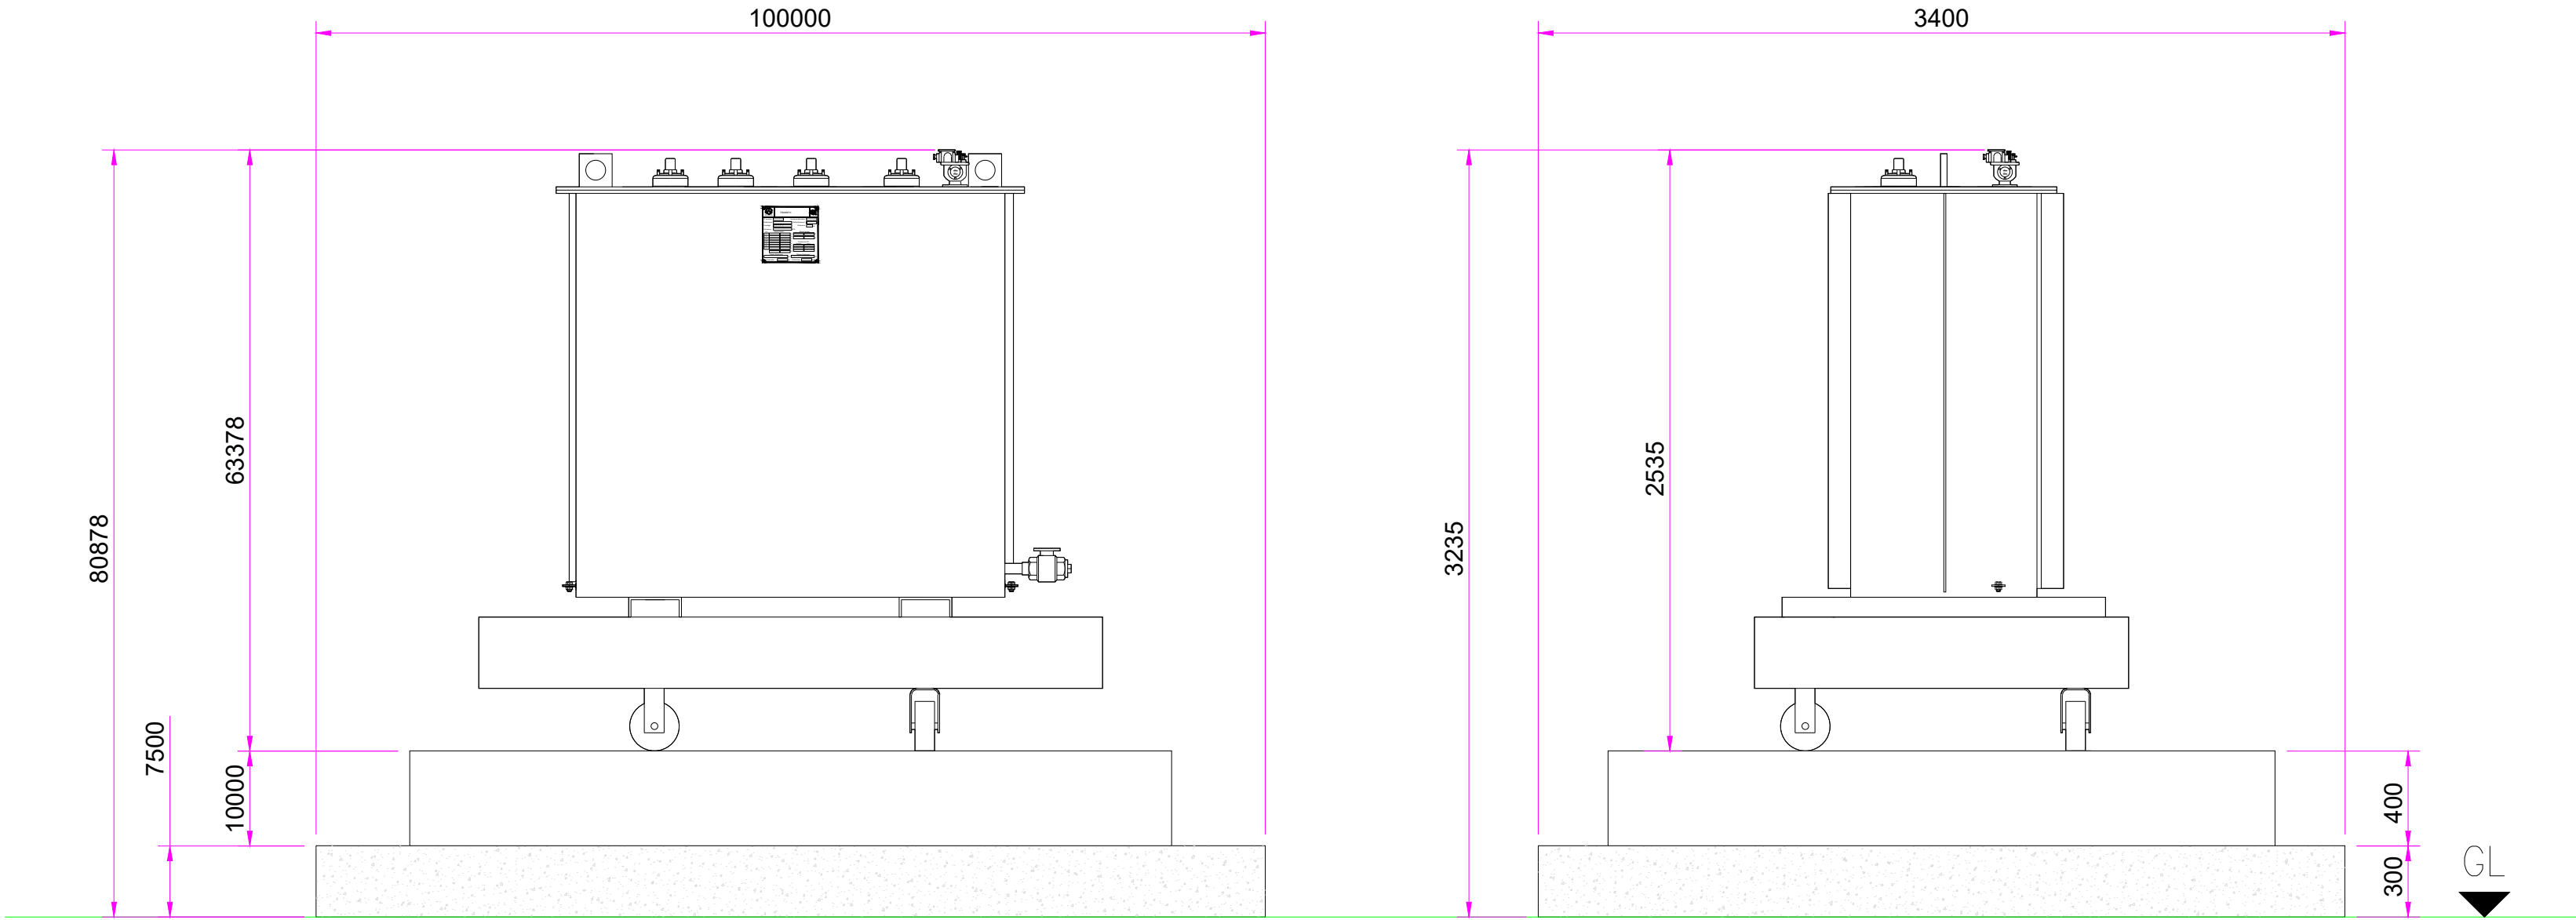

FRONT/REAR ELEVATIONS

SIDE ELEVATIONS

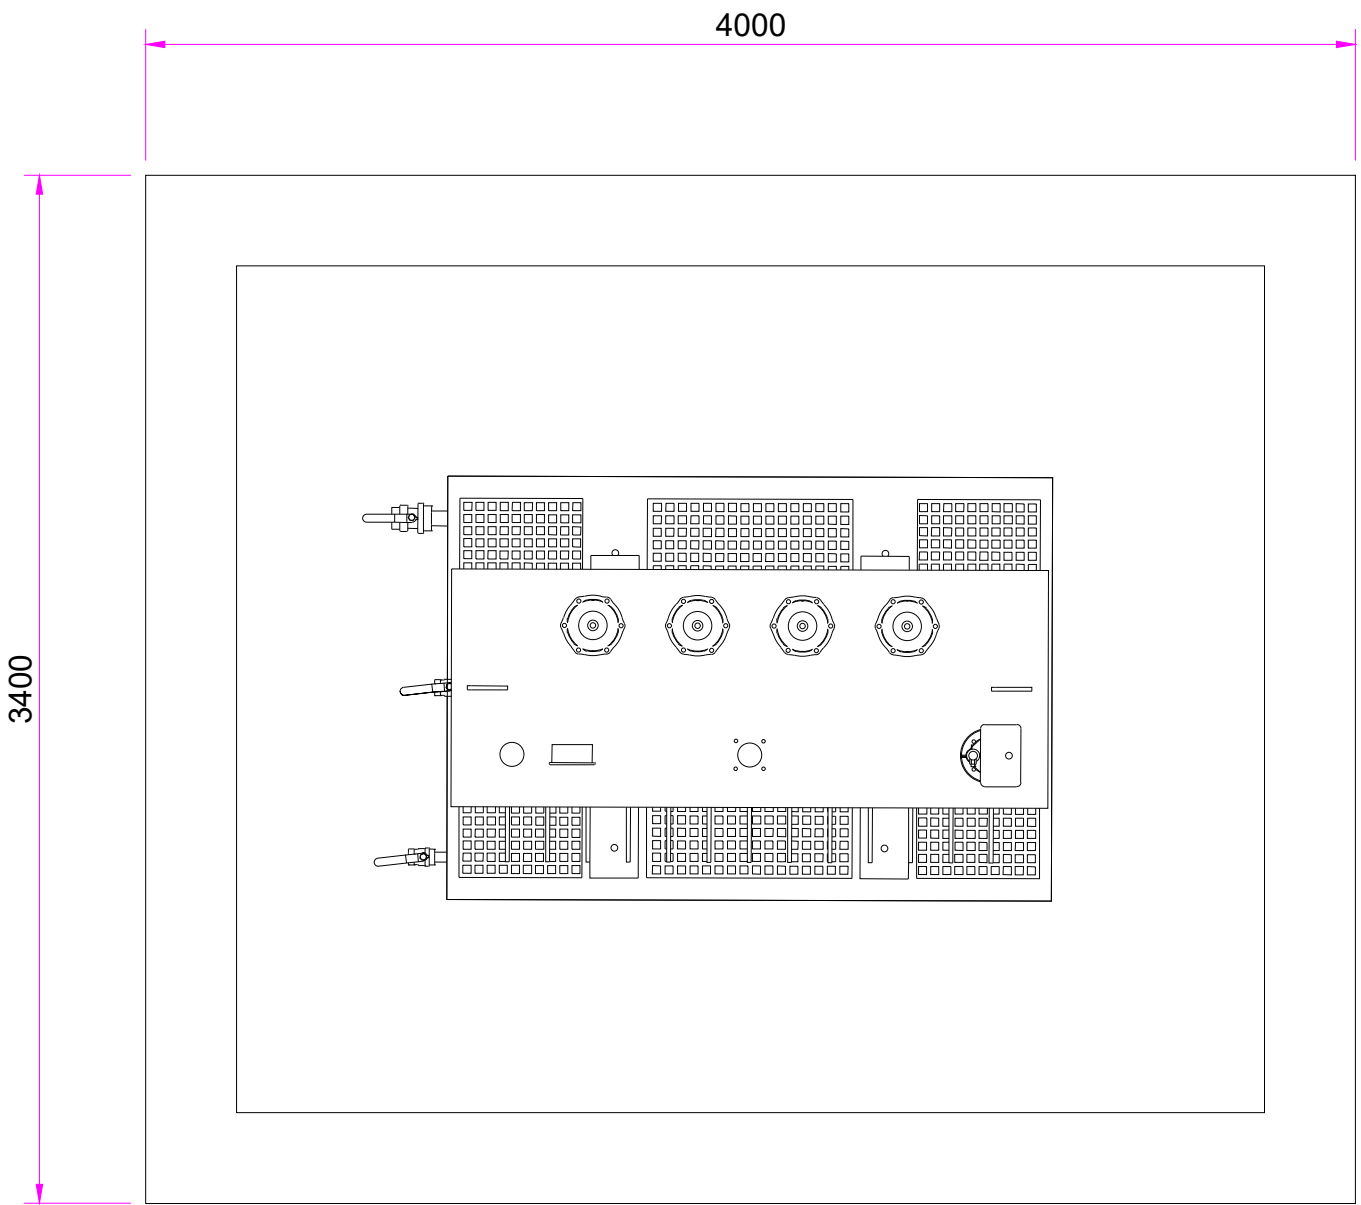

PLAN VIEW

Rev	Description	Date	Checked
Drawing No.			
WYM-EDFR-BESS-ARC-DRG-366.00			
Project			
WYMONDLEY BESS			
Title			
Auxiliary & Earthing Transformer Arrangement			
Scale	1:25 @A1	Drawn by	Checked
		SS	CH
			Date
			24.01.25

