




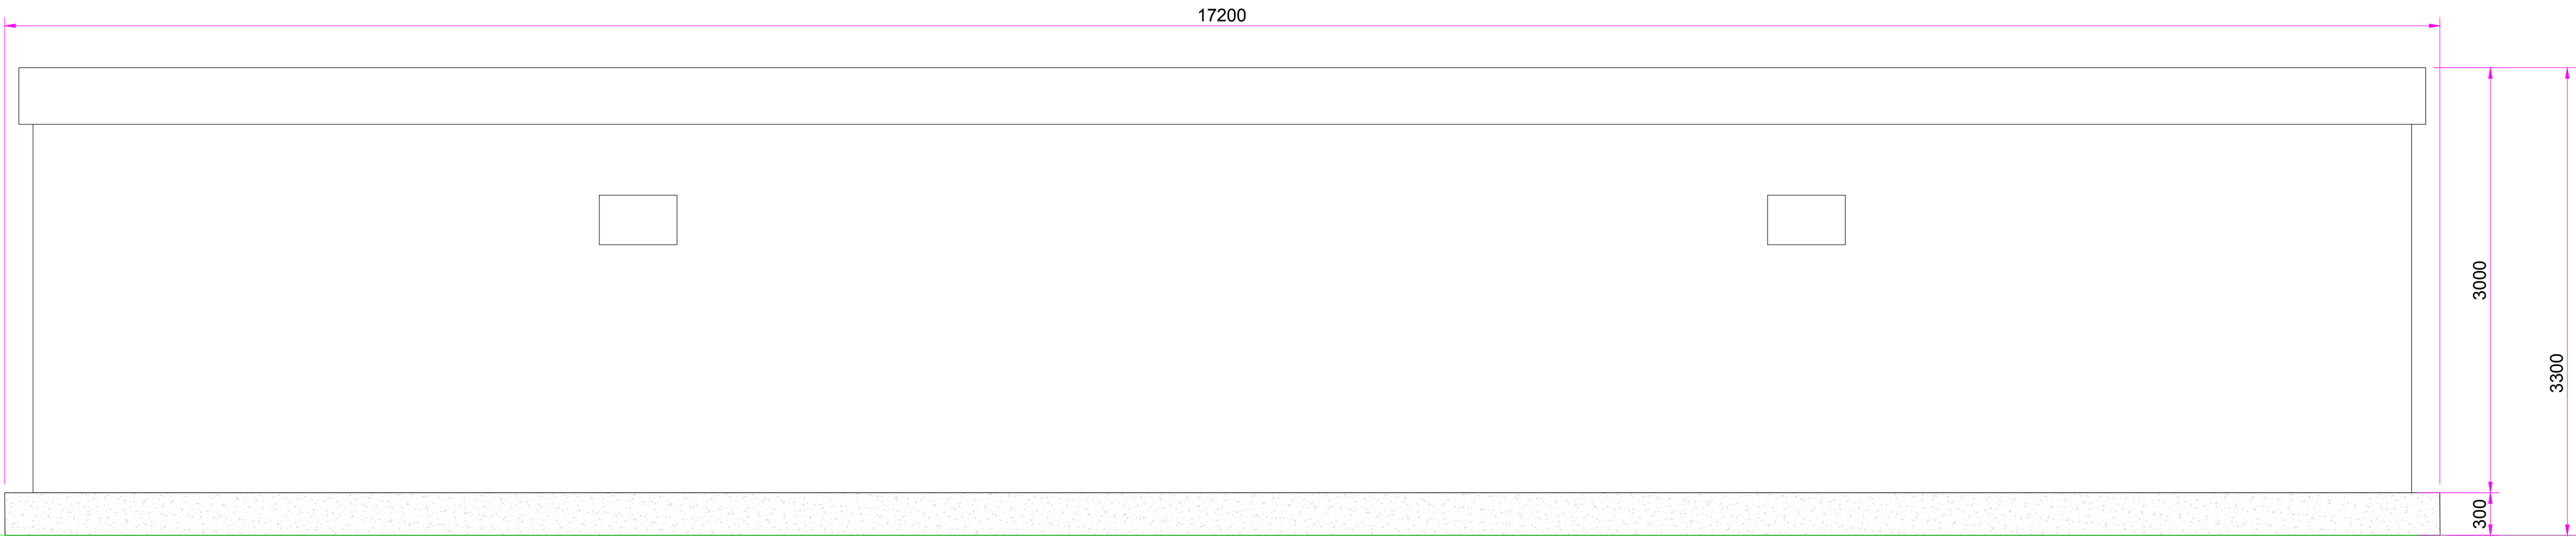


REAR ELEVATION

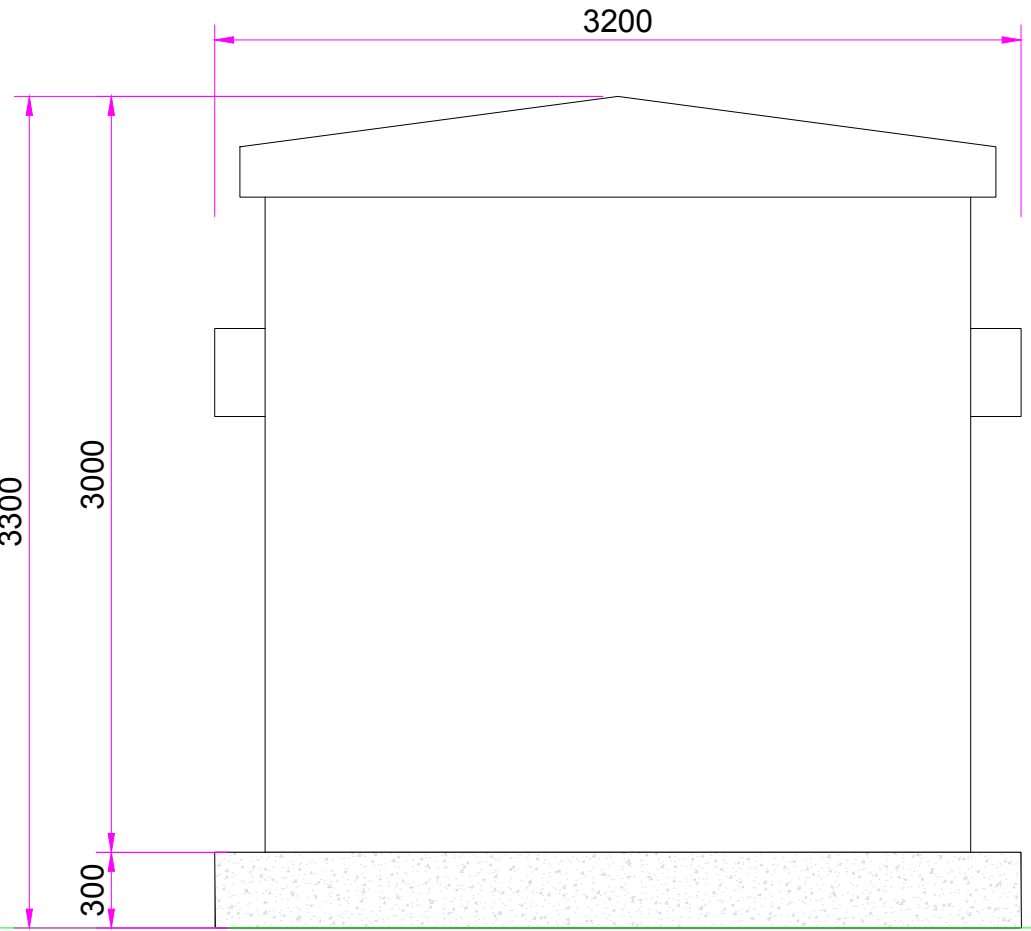

SIDE ELEVATION

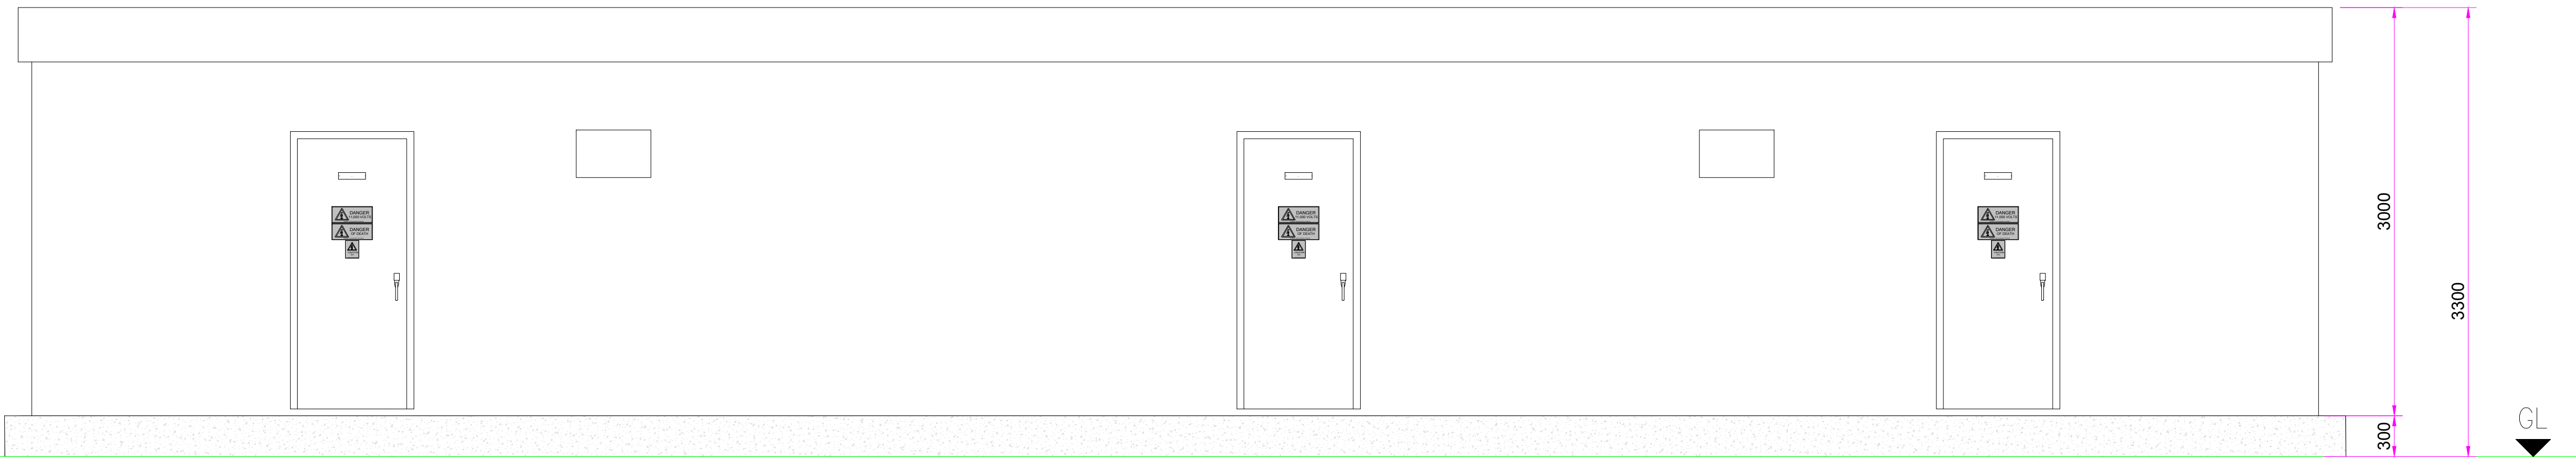

FRONT ELEVATION

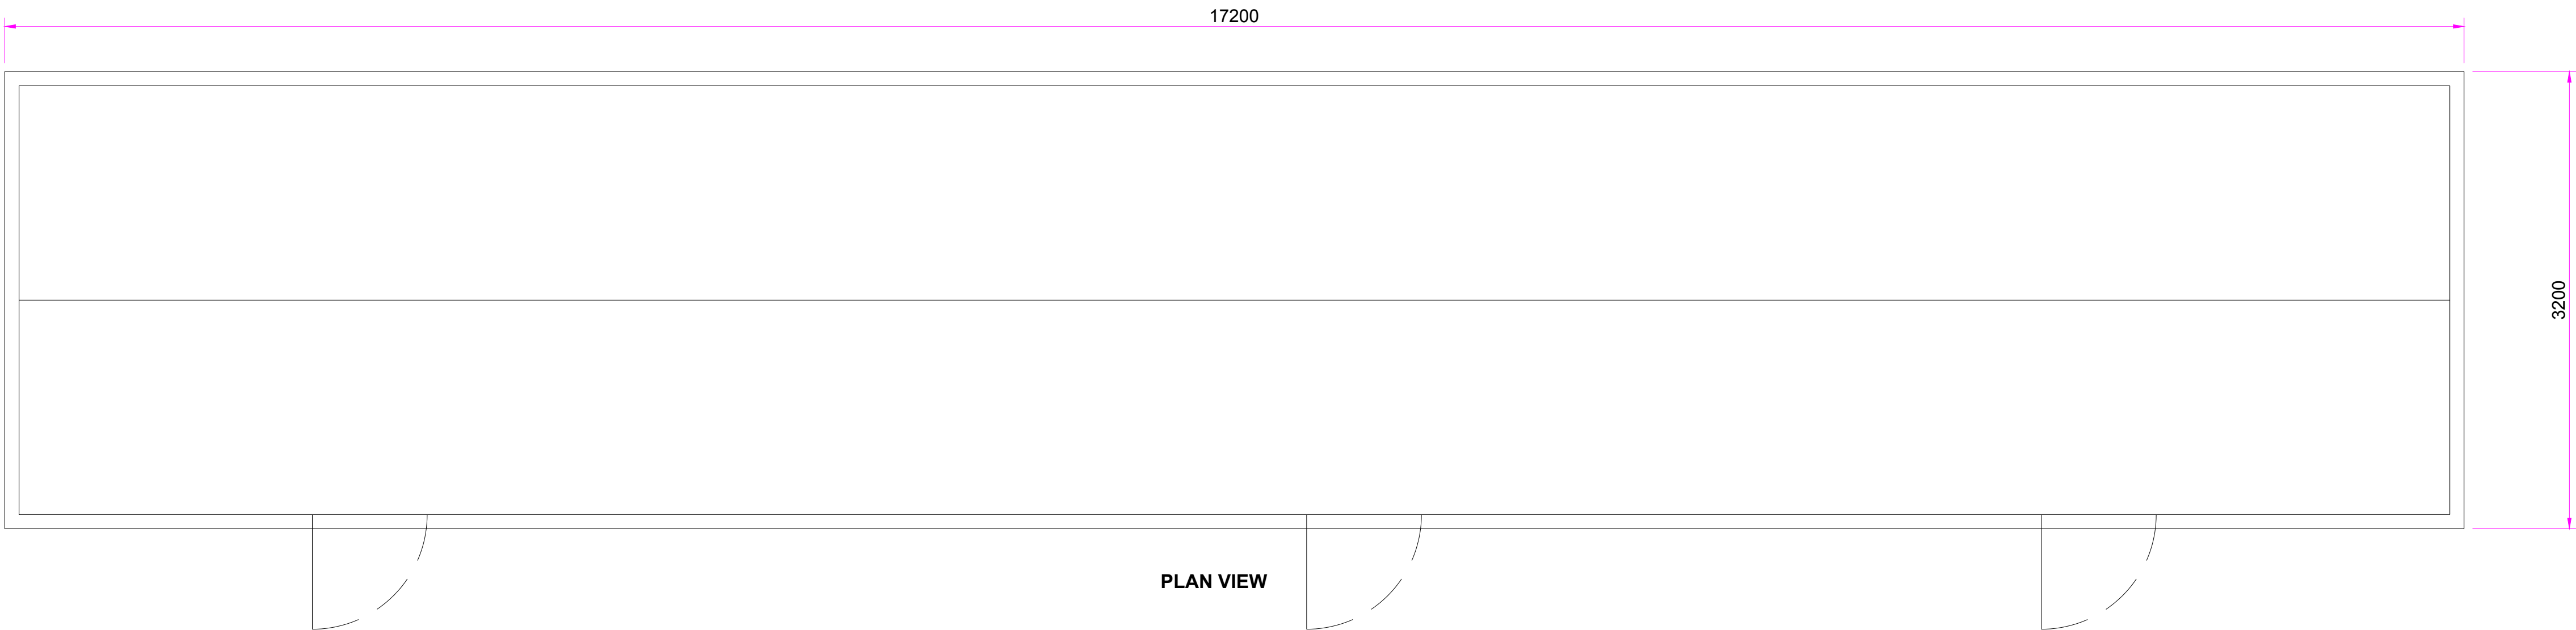

PLAN VIEW



01	PIR removed	04.04.25	SRY
Rev	Description	Date	Checked
Drawing No.			
WYM-EDFR-BESS-ARC-DRG-365.01			
Project			
WYMONDLEY BESS			
Title			
BESS 33kV Switch Room Arrangement			
Scale	1:30 @A1	Drawn by SS	Checked CH Date 24.01.25

