




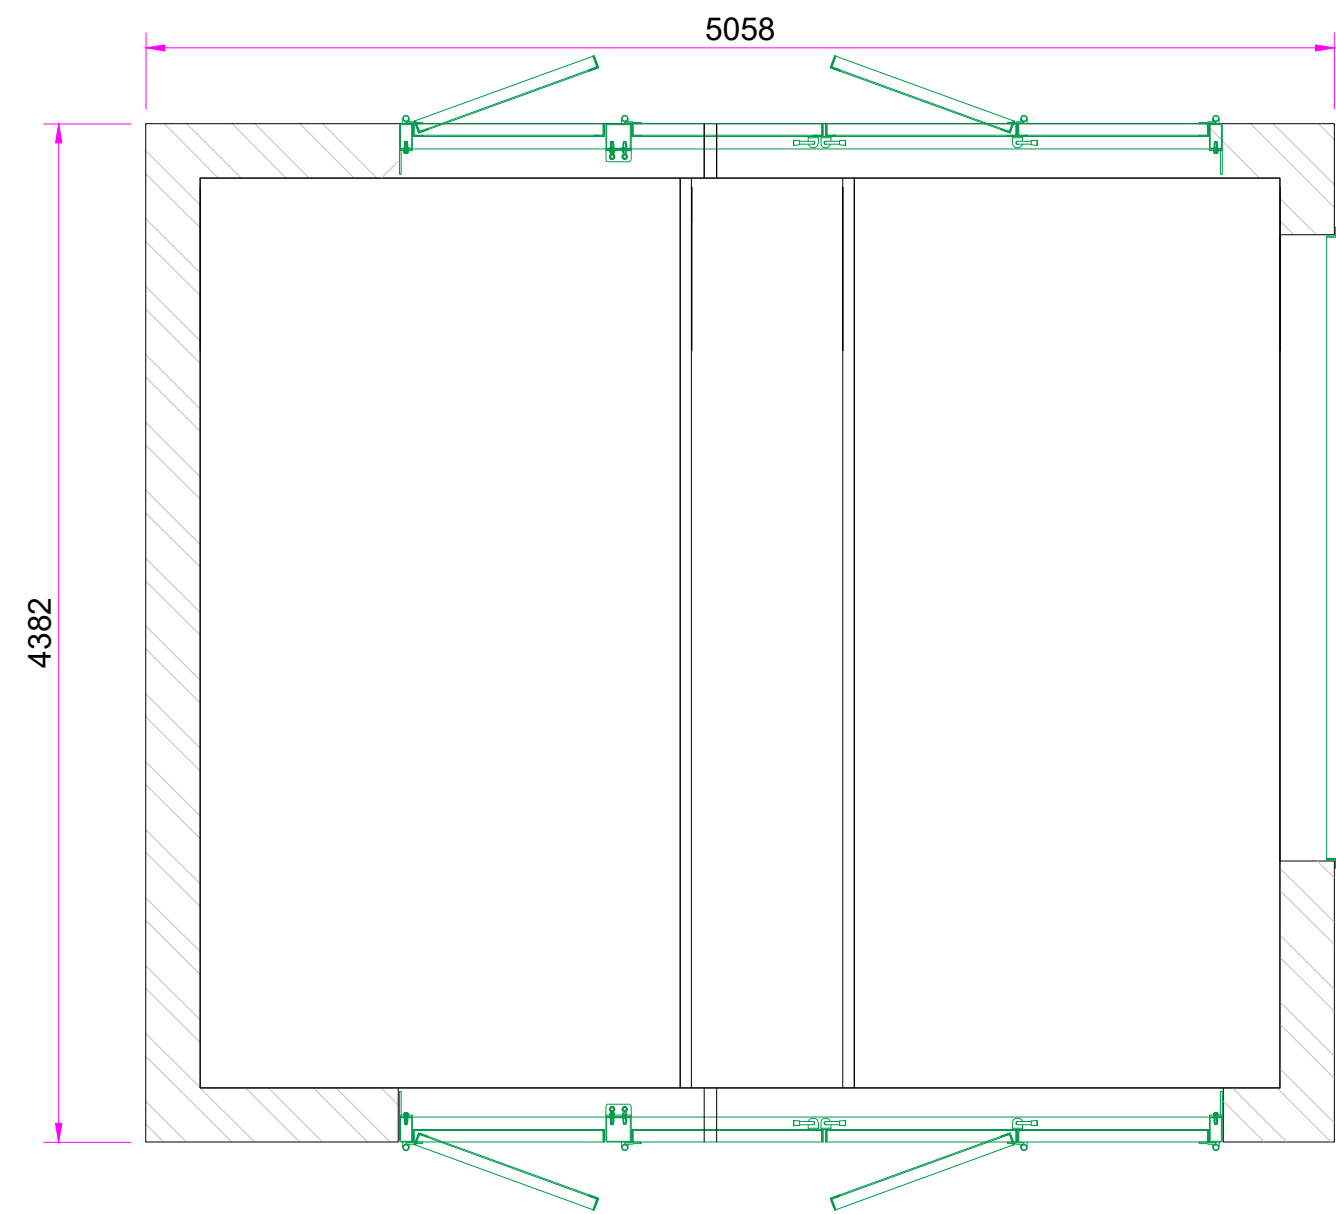

PLAN VIEW

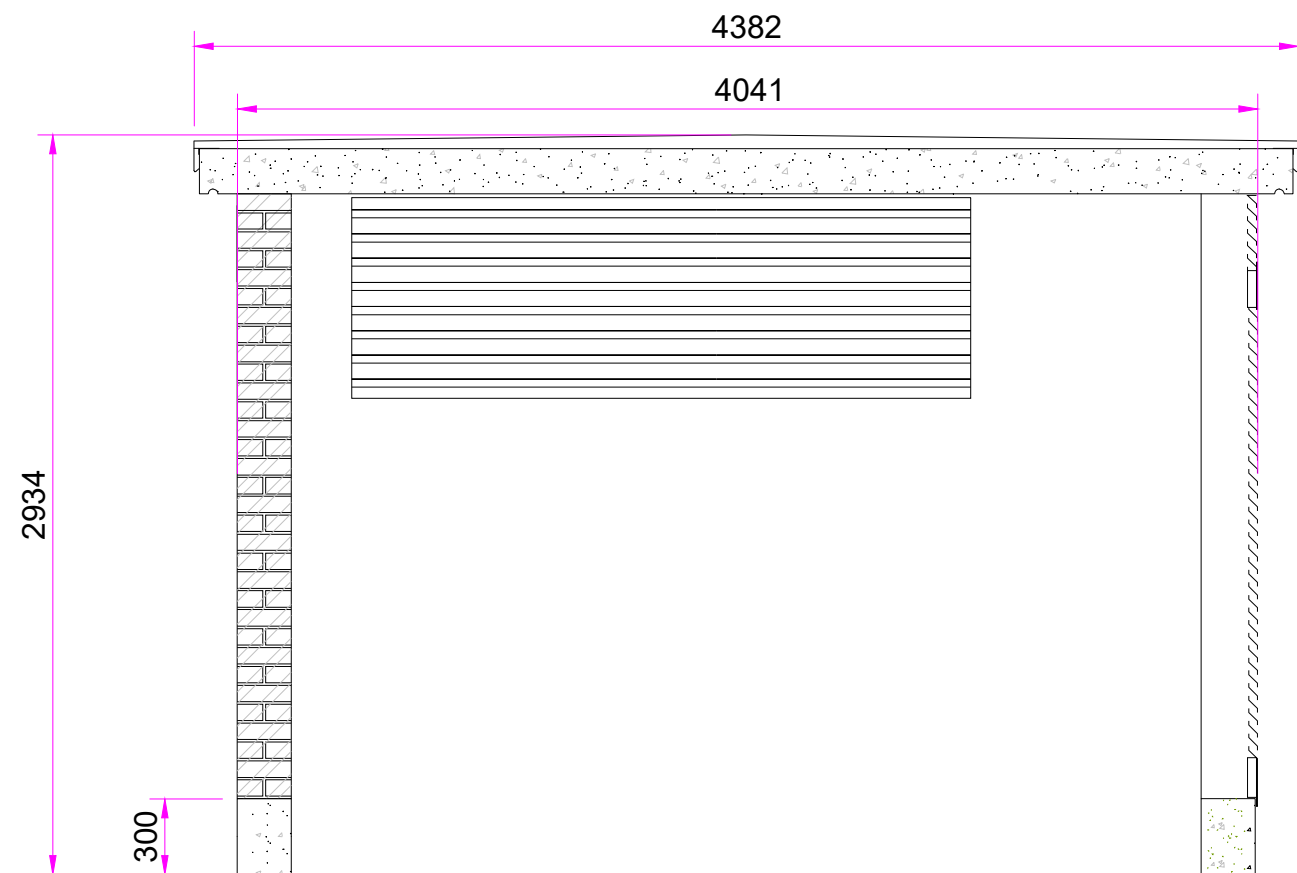

SIDE ELEVATIONS

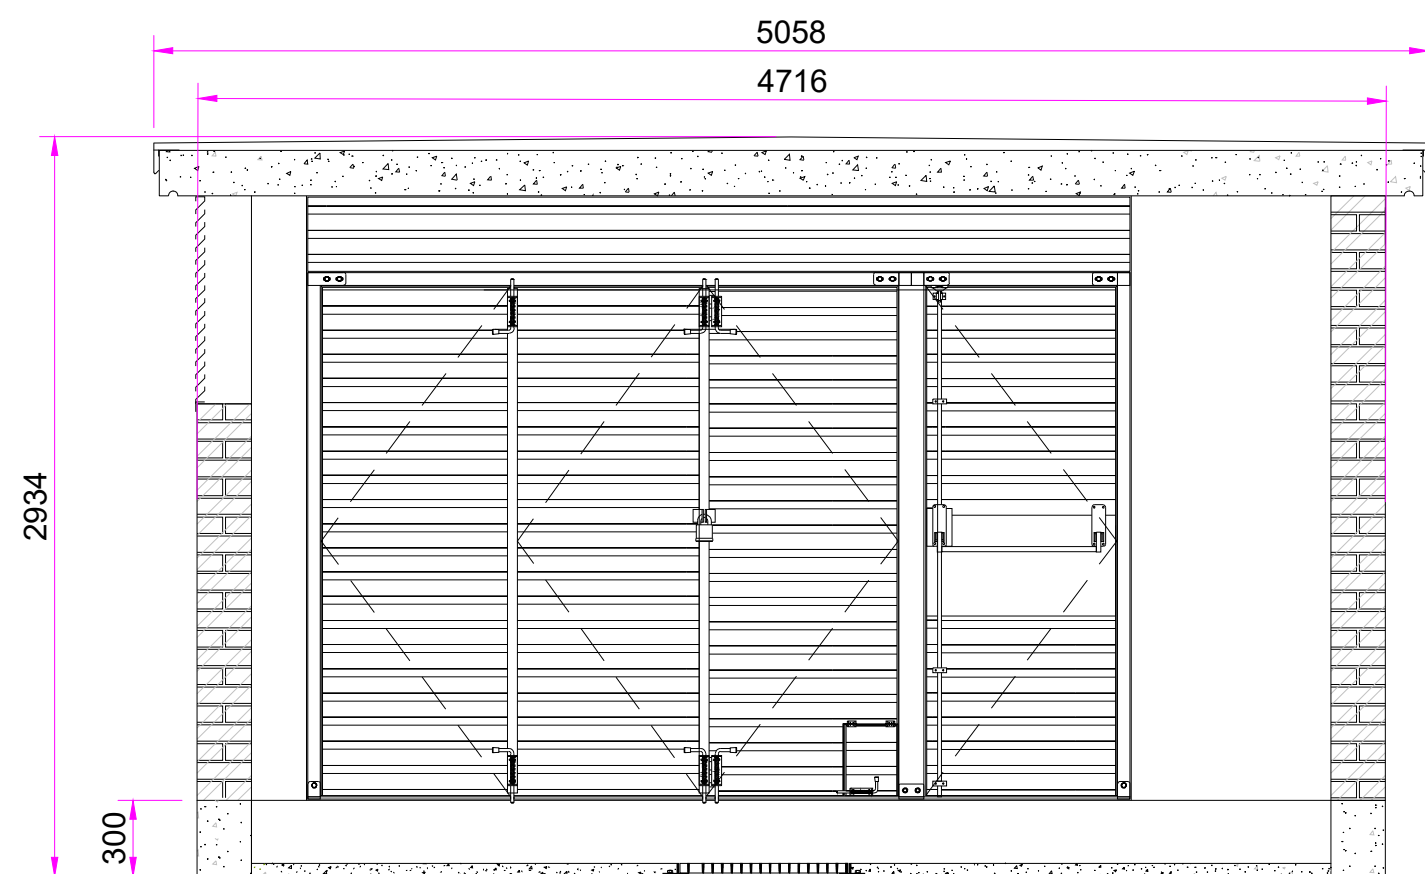

FRONT & REAR ELEVATIONS

0 1 2 3 4 5m

Rev	Description	Date	Checked
Drawing No.			
WYM-EDFR-BESS-ARC-DRG-363.00			
Project			
WYMONDLEY BESS			
Title			
DNO Incomer Substation Arrangement			
Scale	1:30 @A1	Drawn by	Checked
		SS	CH
			Date
			24.01.25

