



04/04/2025


\\slr.local\au\Offices\UK\Bradford on Avon\Projects\402\065238 - Pivot Power LLP\402.065238.00001 - Wymondley BESS & ISS\Tech\BIM\Drawings\Working\402.065238-00001-CIV-002-003.dwg

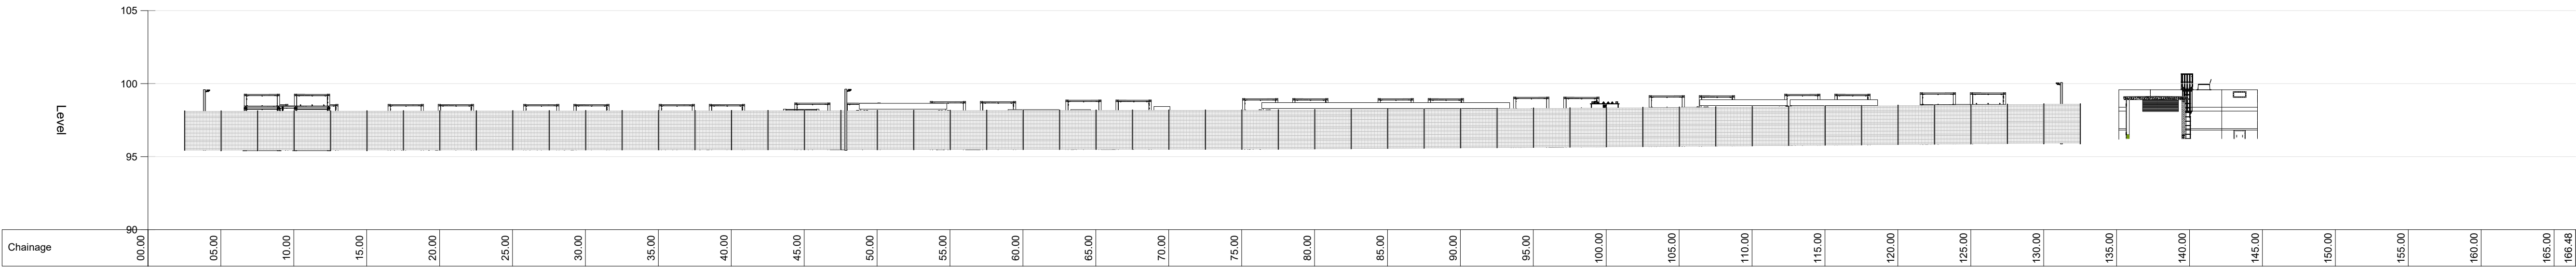


North Elevation
Scale: H 1:250, V 1:250, Datum: 90.000

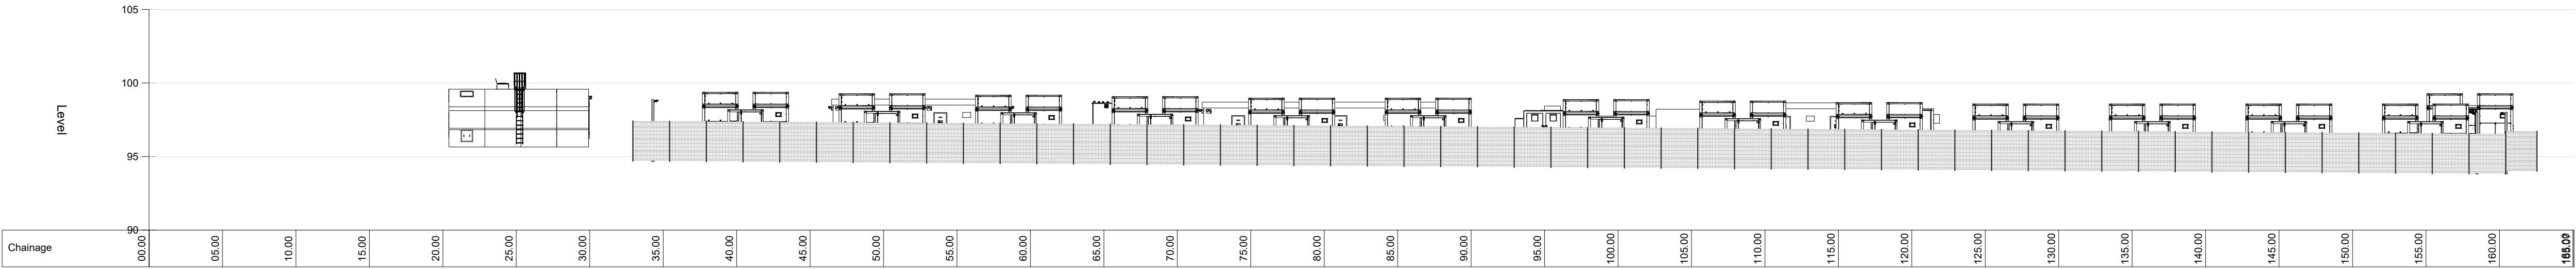


South Elevation
Scale: H 1:250, V 1:250, Datum: 90.000

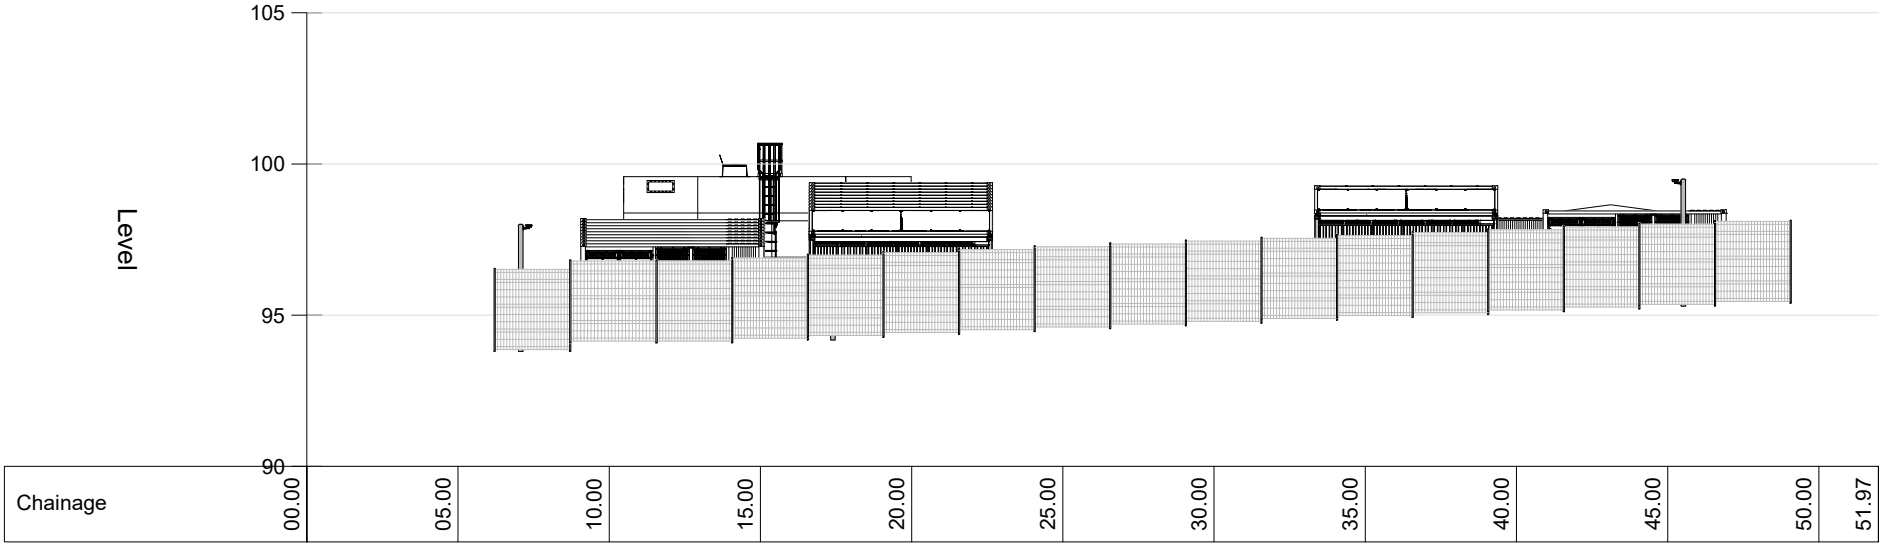

East Elevation
Scale: H 1:250, V 1:250, Datum: 90.000

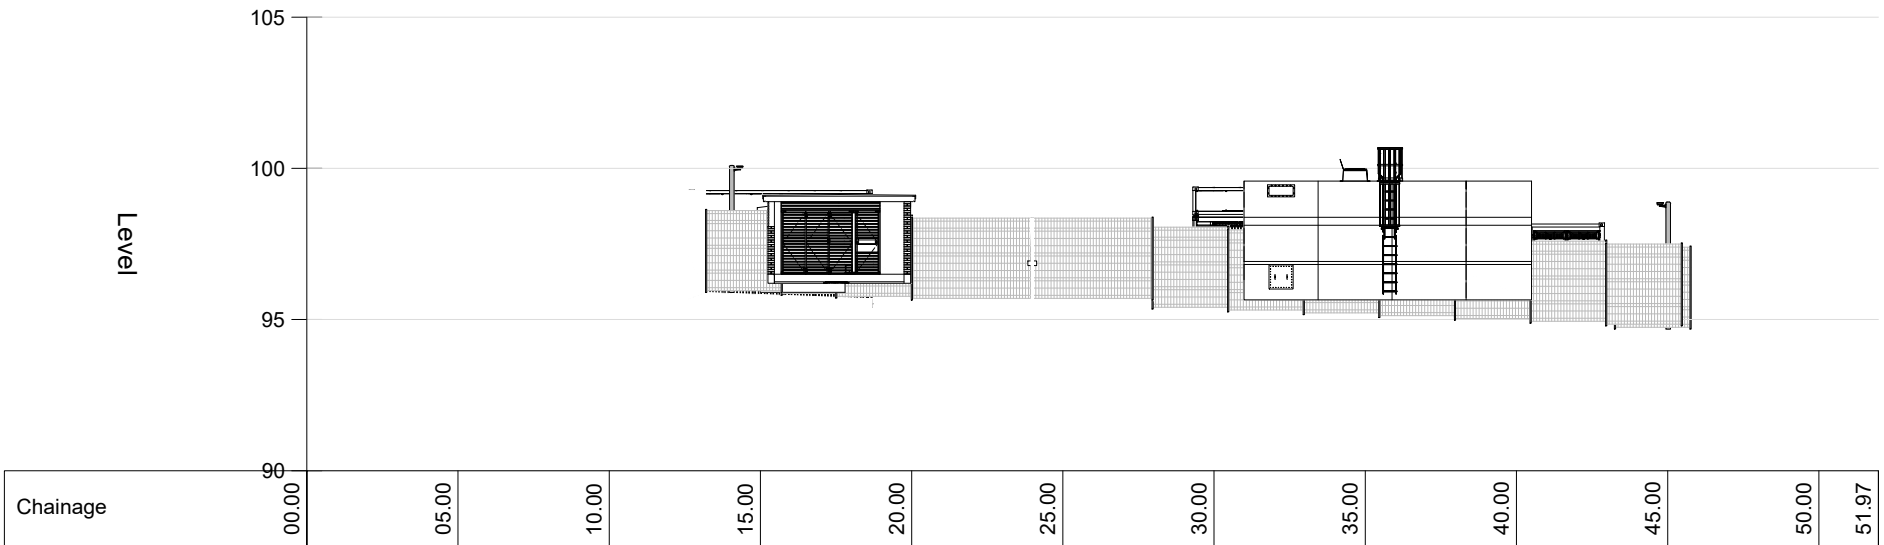

West Elevation
Scale: H 1:250, V 1:250, Datum: 90.000

 

Notes:

1.

Legend:

P02	Updated to latest site layout	04/04/25	MS	JG	JG
P01	Initial issue	14/03/25	MS	JG	JG
Rev	Amendments	Date	By	Chk	Auth



www.slrconsulting.com

Drawing Status & Suitability Code

Planning

Client



EDF renewables

Project

Wymondley BESS

Drawing Title

Proposed Site Elevations

Scale

1/250

SLR Project No.

402.065238.00001

Designed

MS

Drawn

MS

Checked

JG

Authorised

JG

Date

14/03/2025

Date

14/03/2025

Date

14/03/2025

Date

14/03/2025

Drawing Number

402-065238-00001-CIV-003

Rev

P02