


All work to comply with current building regulations and codes of practice

All dimensions to be checked on site before the start of any work

Proposed External Finish Materials to Match Existing External Finish Materials

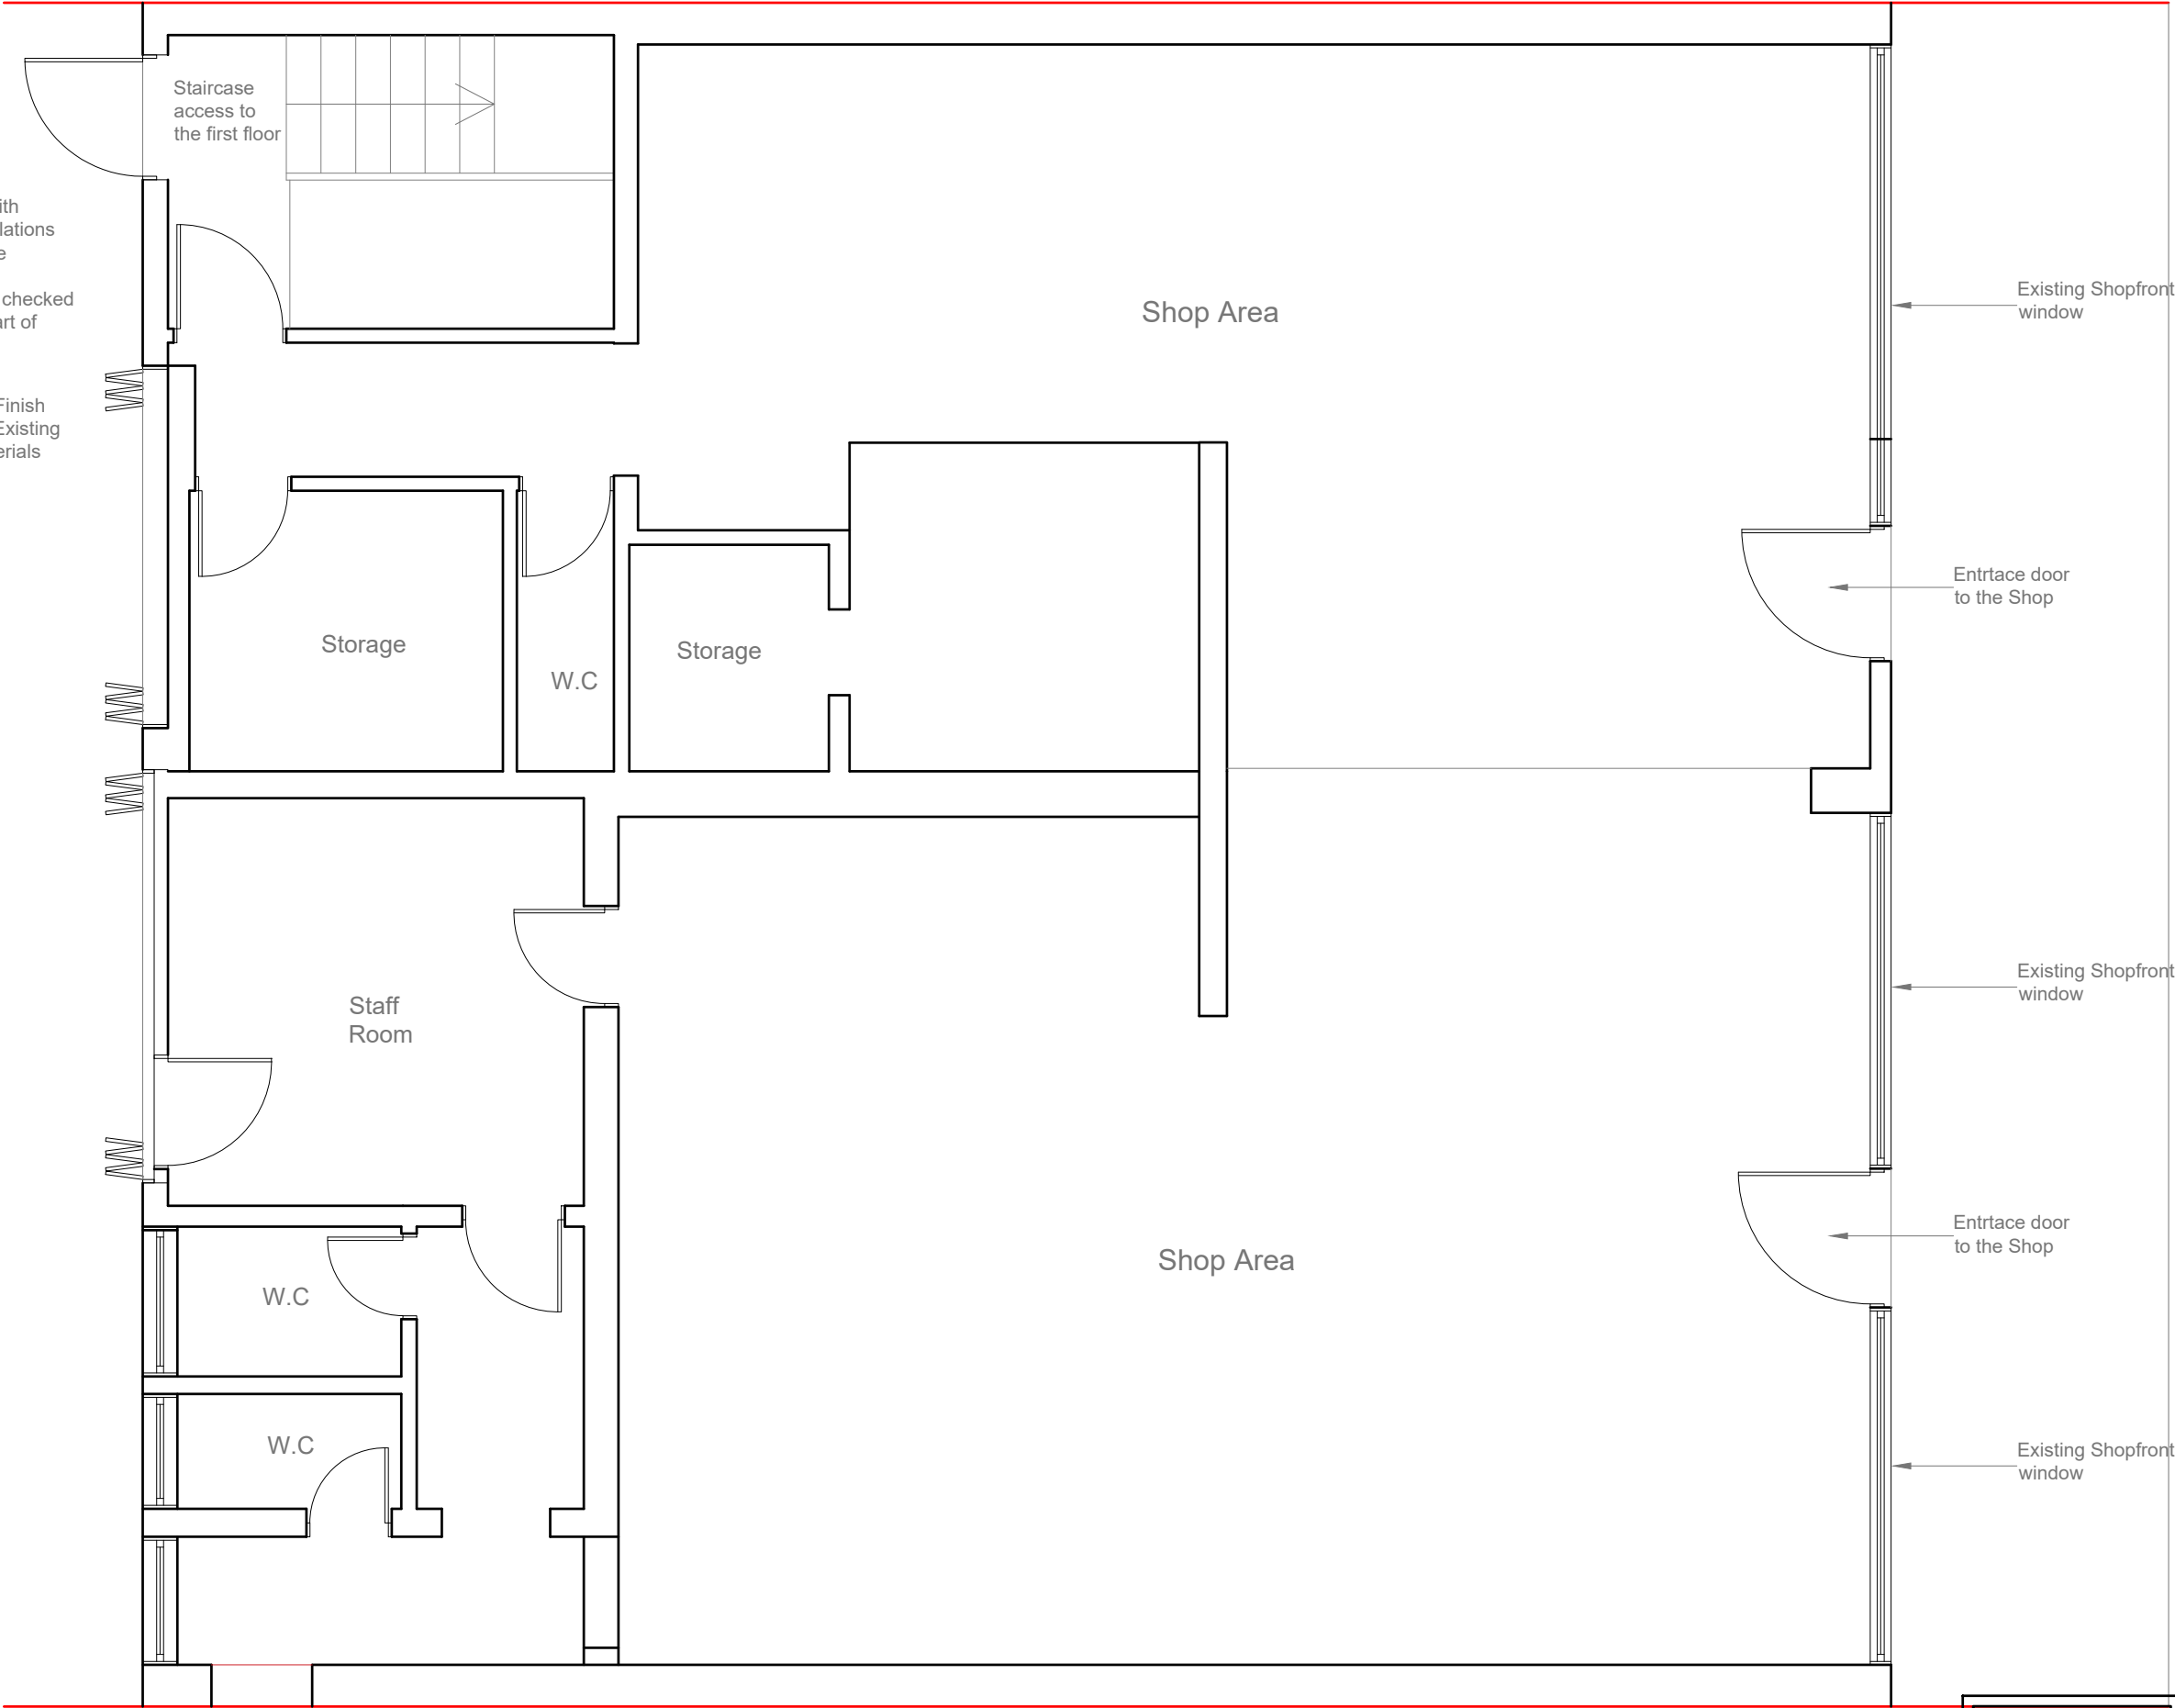

Existing Ground Floor Plan

Scale:1:50

1:50



Project:	Title:	Scale: 1:50 @ A3
8-10 Churchgate	Existing Ground Floor	Date: 10 . 2025
Hitchin	Plan	Drawing No.:
SG5 1DN		236 - 01/MT
Revision		