


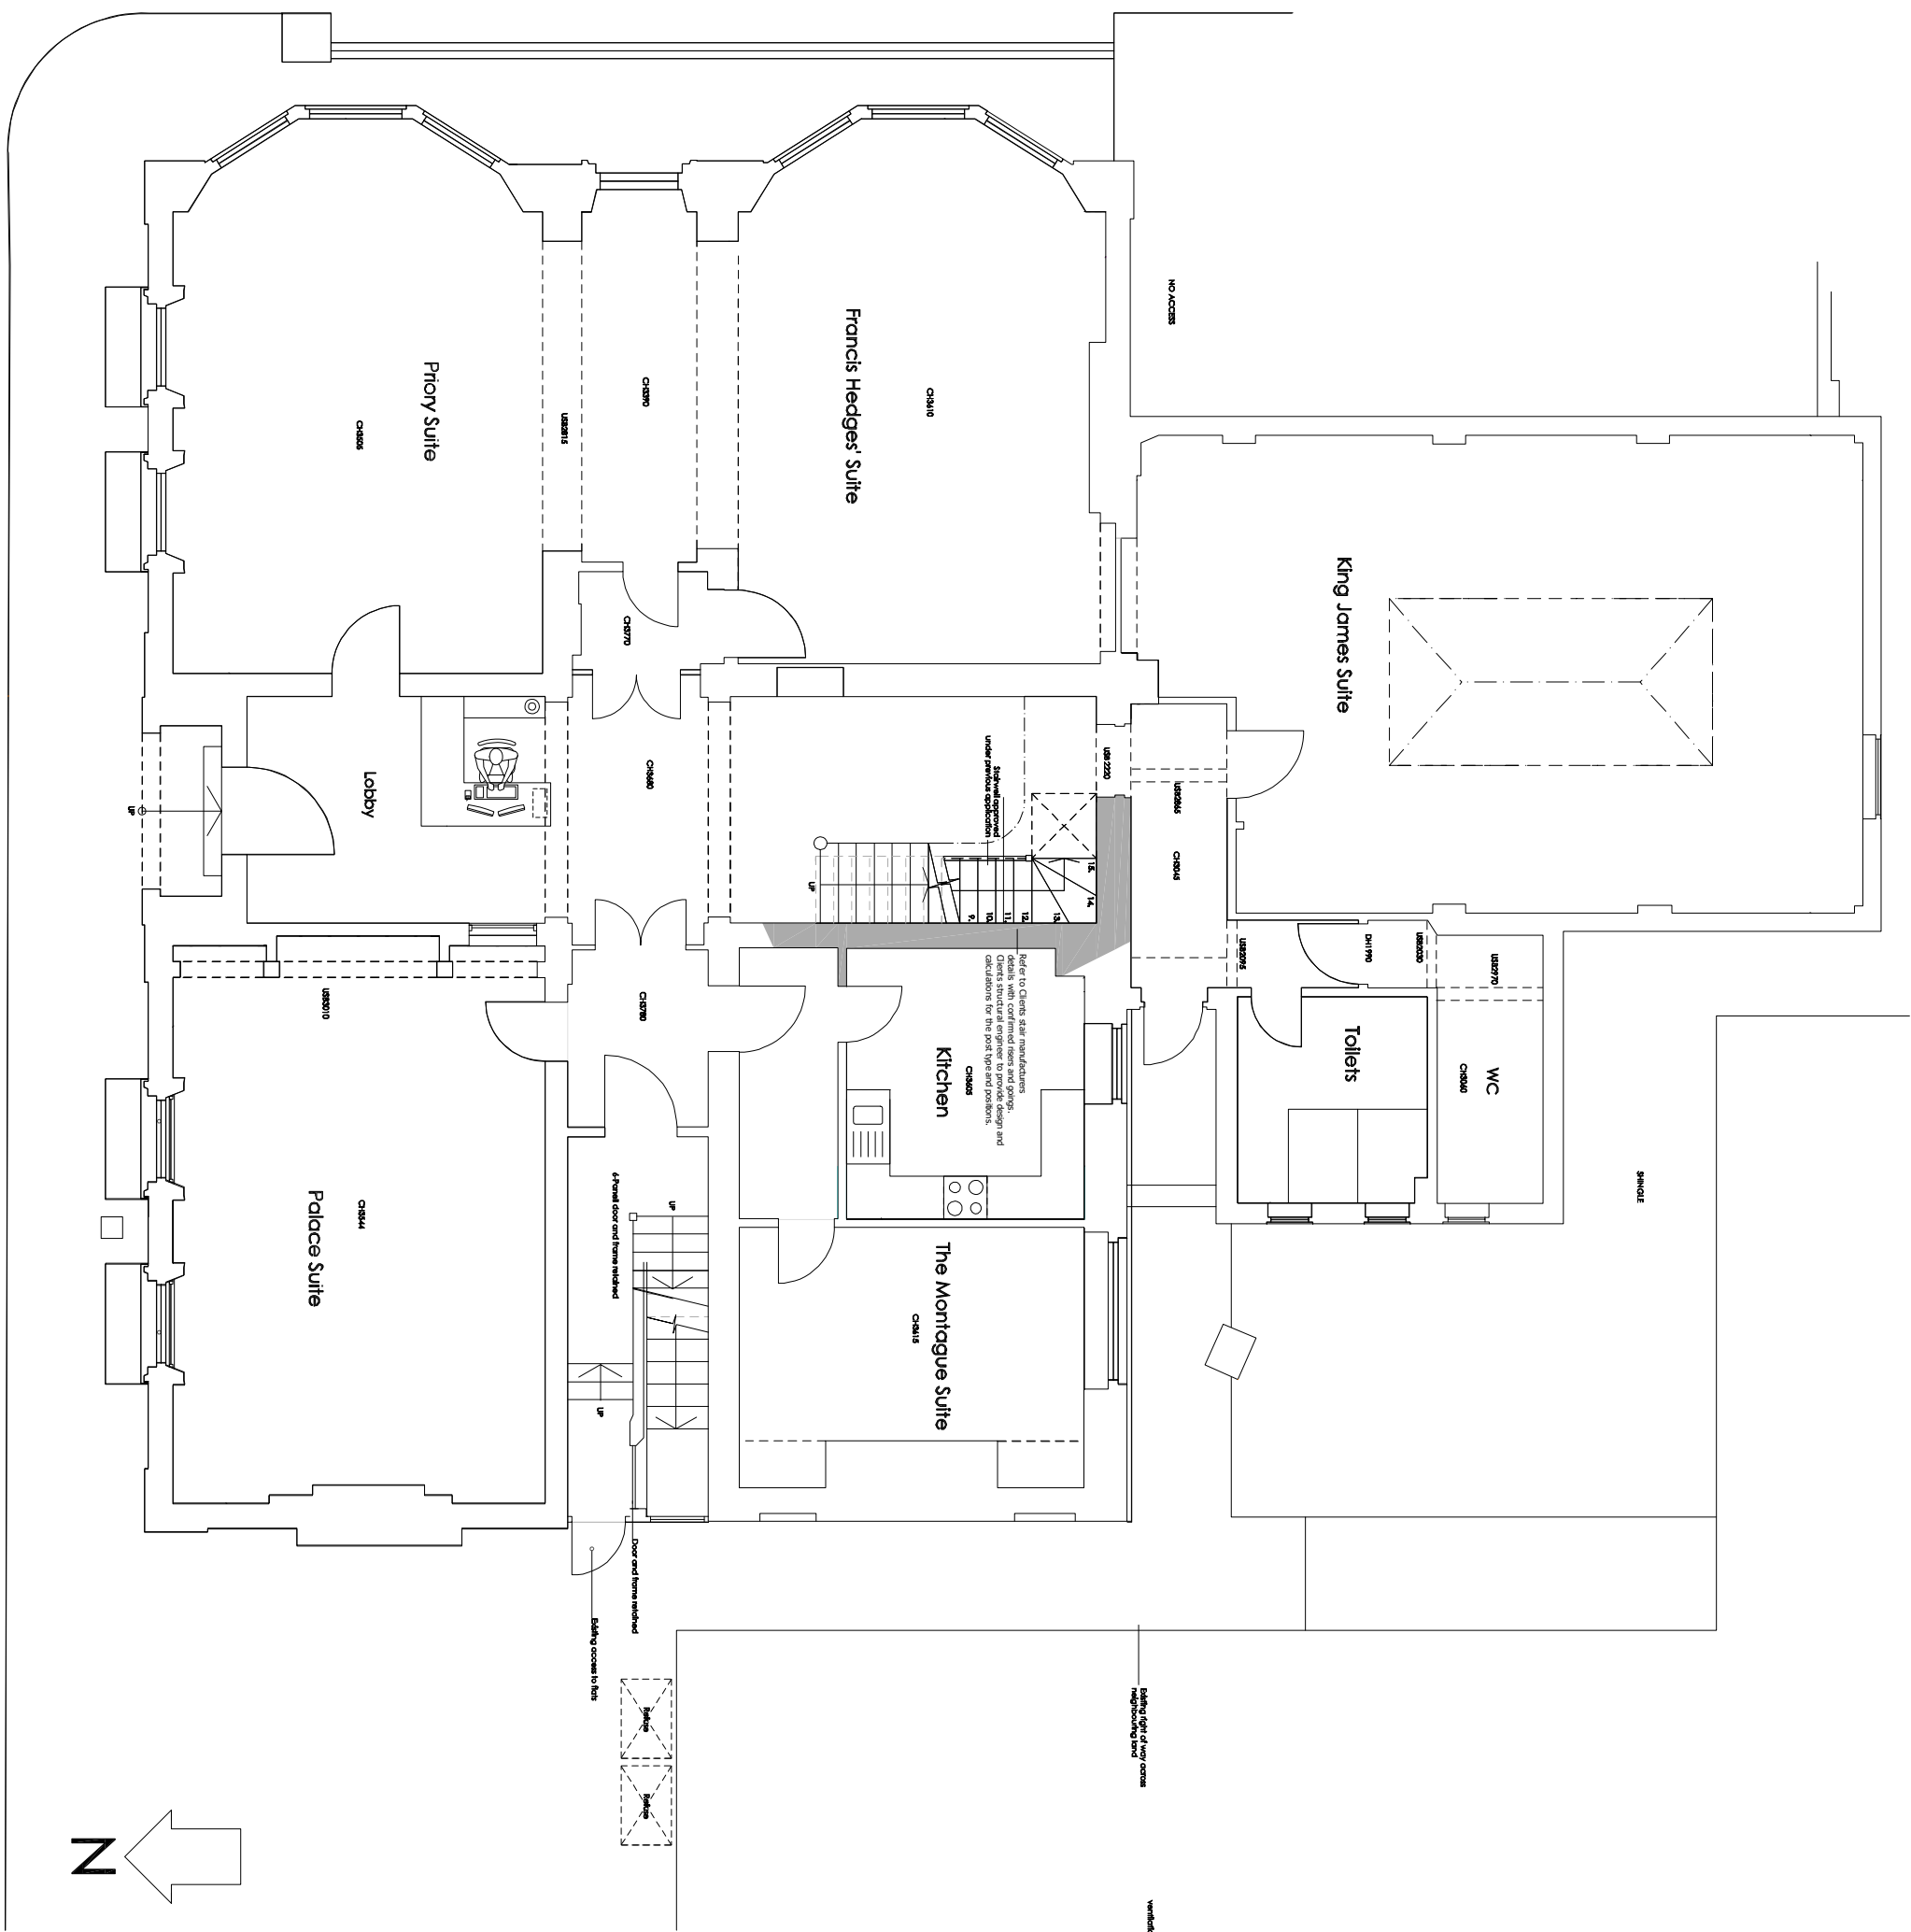
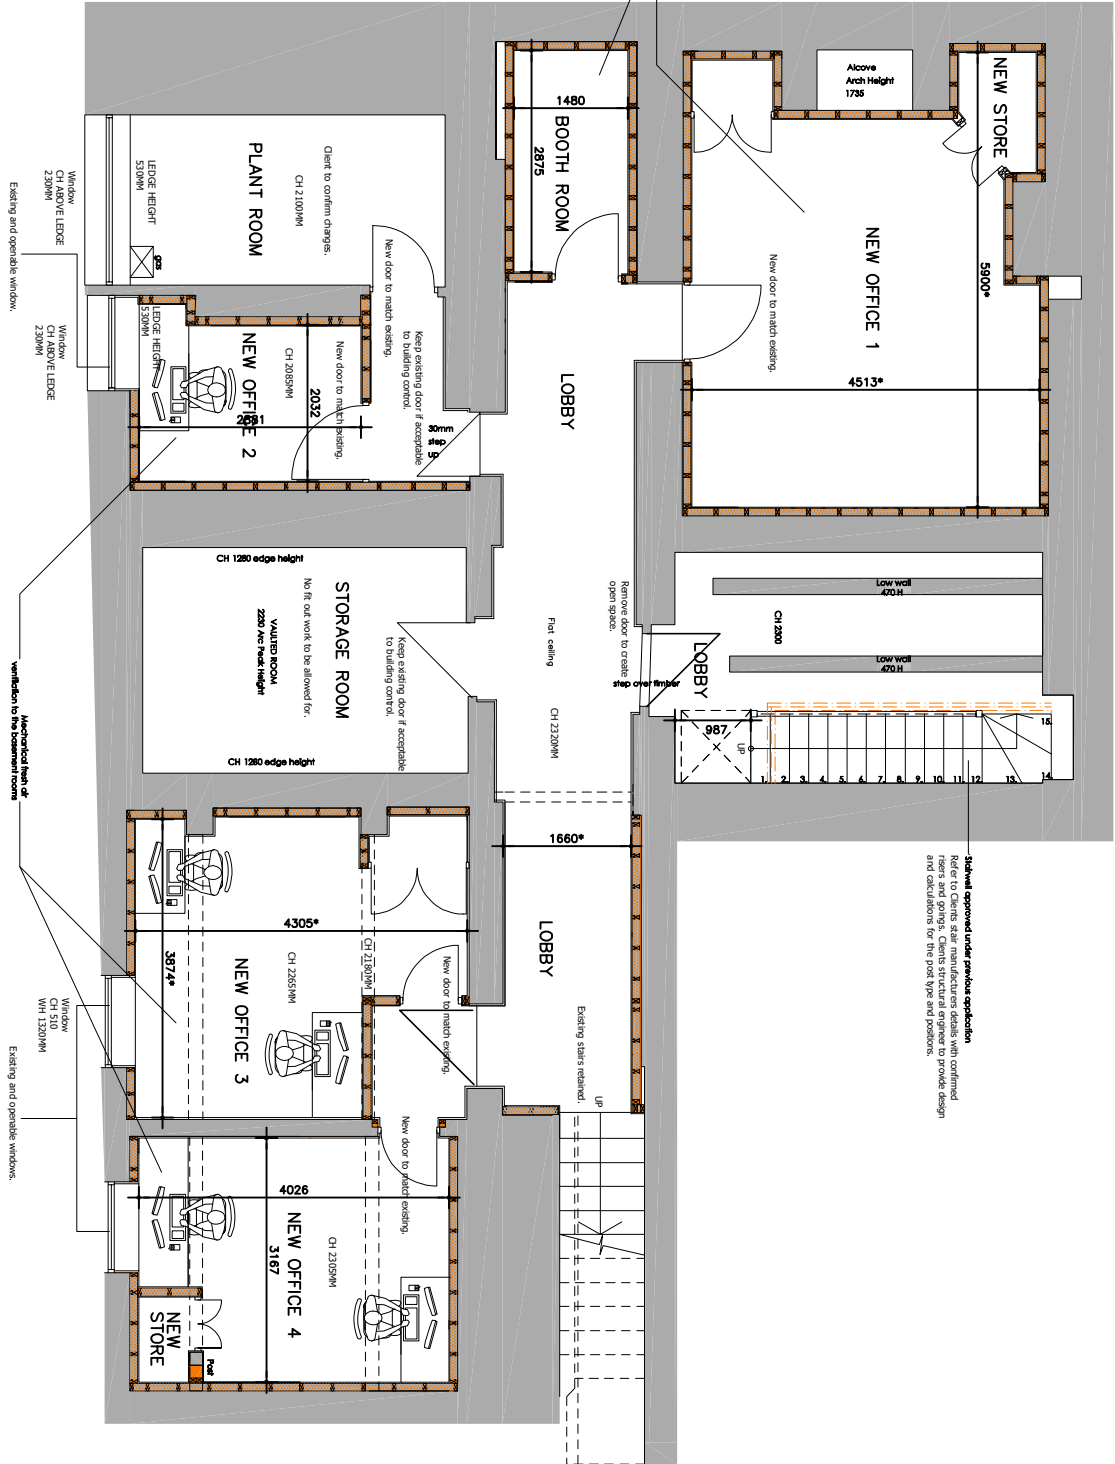


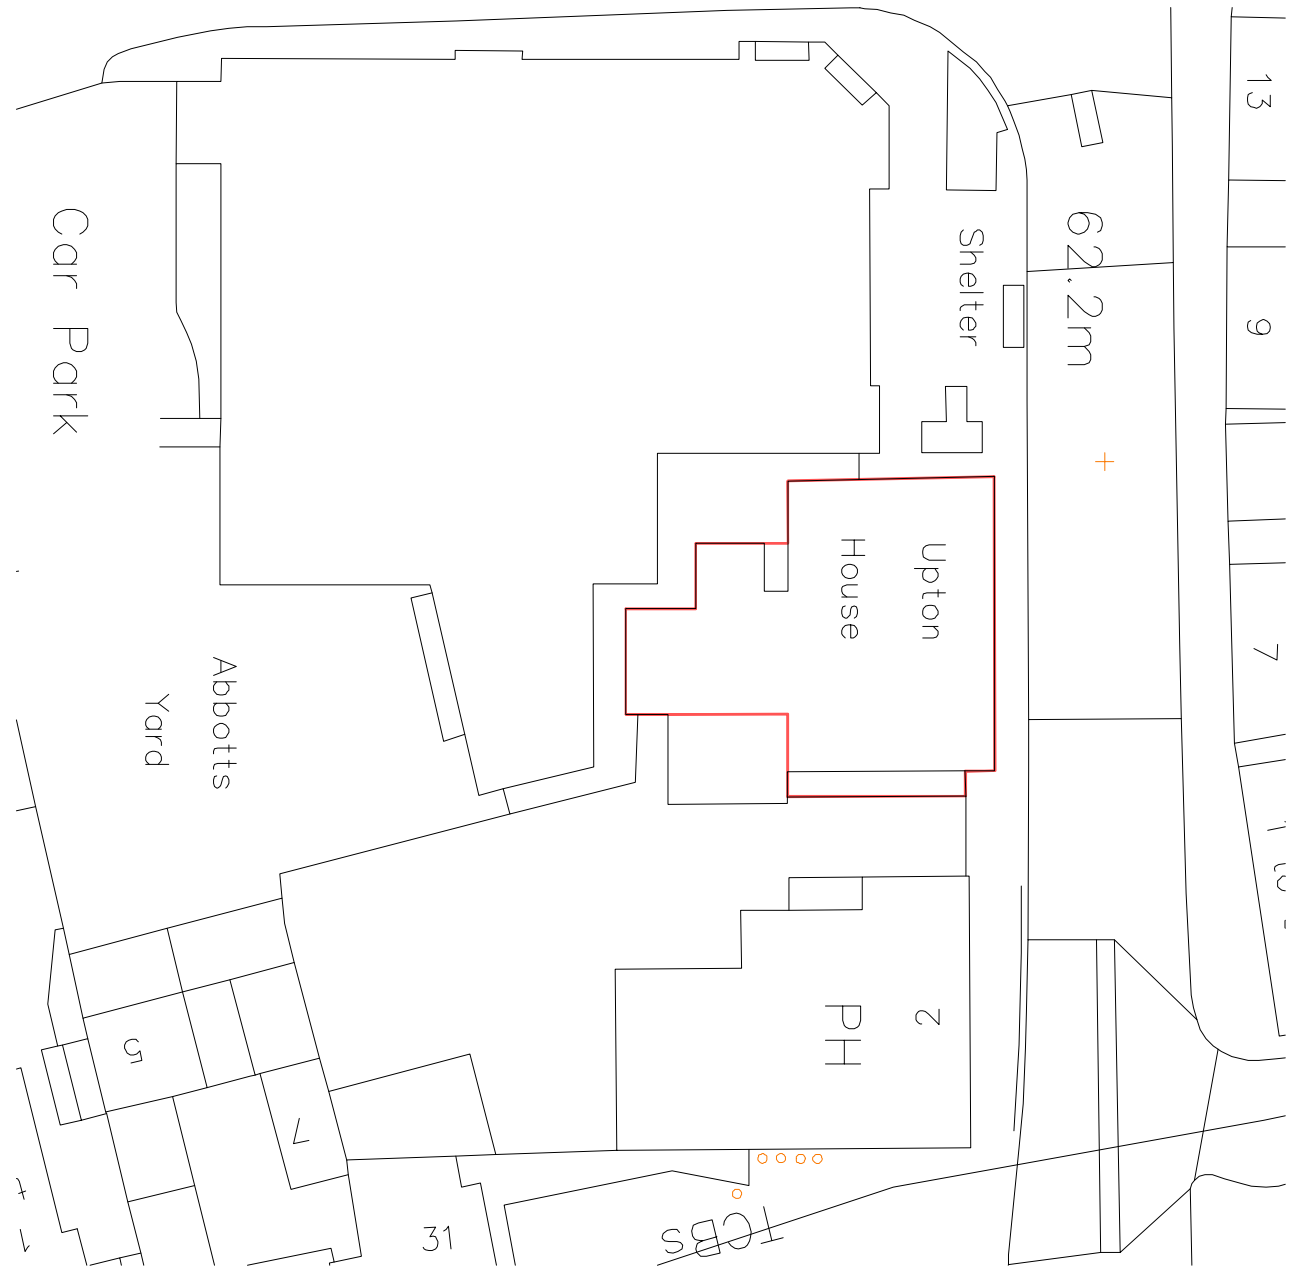

Proposed Ground Floor Plan. 1:100.

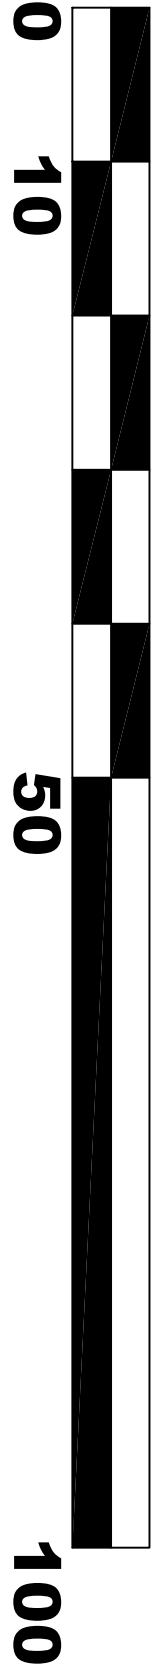

Proposed Basement Floor Plan. 1:100.

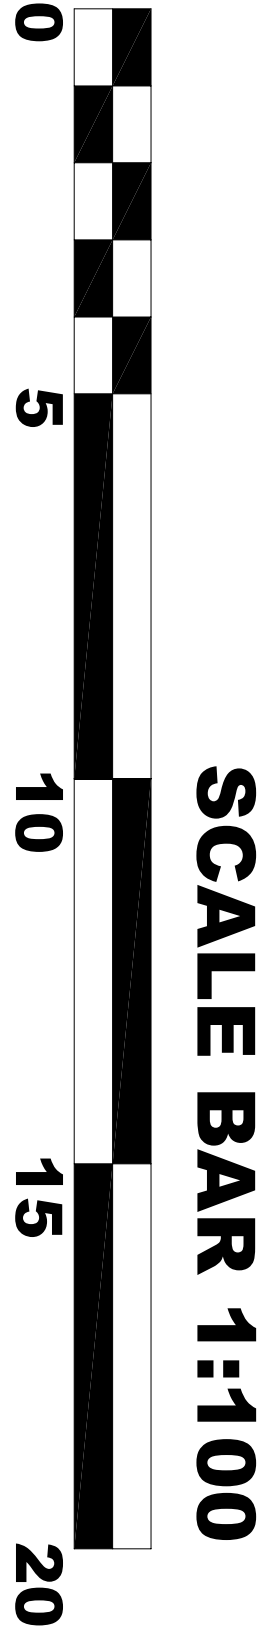

Block Plan. 1:500.

SCALE BAR 1:500

REFER TO SEPARATE SPECIFICATION FOR MORE
CONSTRUCTIONAL NOTES.

* DIMENSIONS TO BE CONFIRMED ON SITE WITH CLIENT.

Revision: By Approved
Revision A, LBC submission issue Aug 25 Paul B
t: 0800 612 6825
m: 07545 424251
e: jkdesign@internel.com
www.jkarchitecturinternel.co.uk

J
K
Architecture

OFFERING IMAGINATIVE DESIGN SOLUTIONS TO ALL

Client:
8 MILLS LIMITED


Project:
PROPOSED CONVERSION OF EXISTING BASEMENT
INTO A COMMERCIAL OFFICE SPACE AT
UPTON HOUSE
4 BALDOCK STREET, ROYSTON
HERTS,
SG8 5AY

Drawing Title:
EXISTING AND PROPOSED INTERNAL WORKS PLANS



Scale: Date: Drawn:
1:100 JULY 2025 PB

Project No: Drawing No: Revision:
7654 101 A

Copyright JK Architecture. All dimensions to be verified on site.

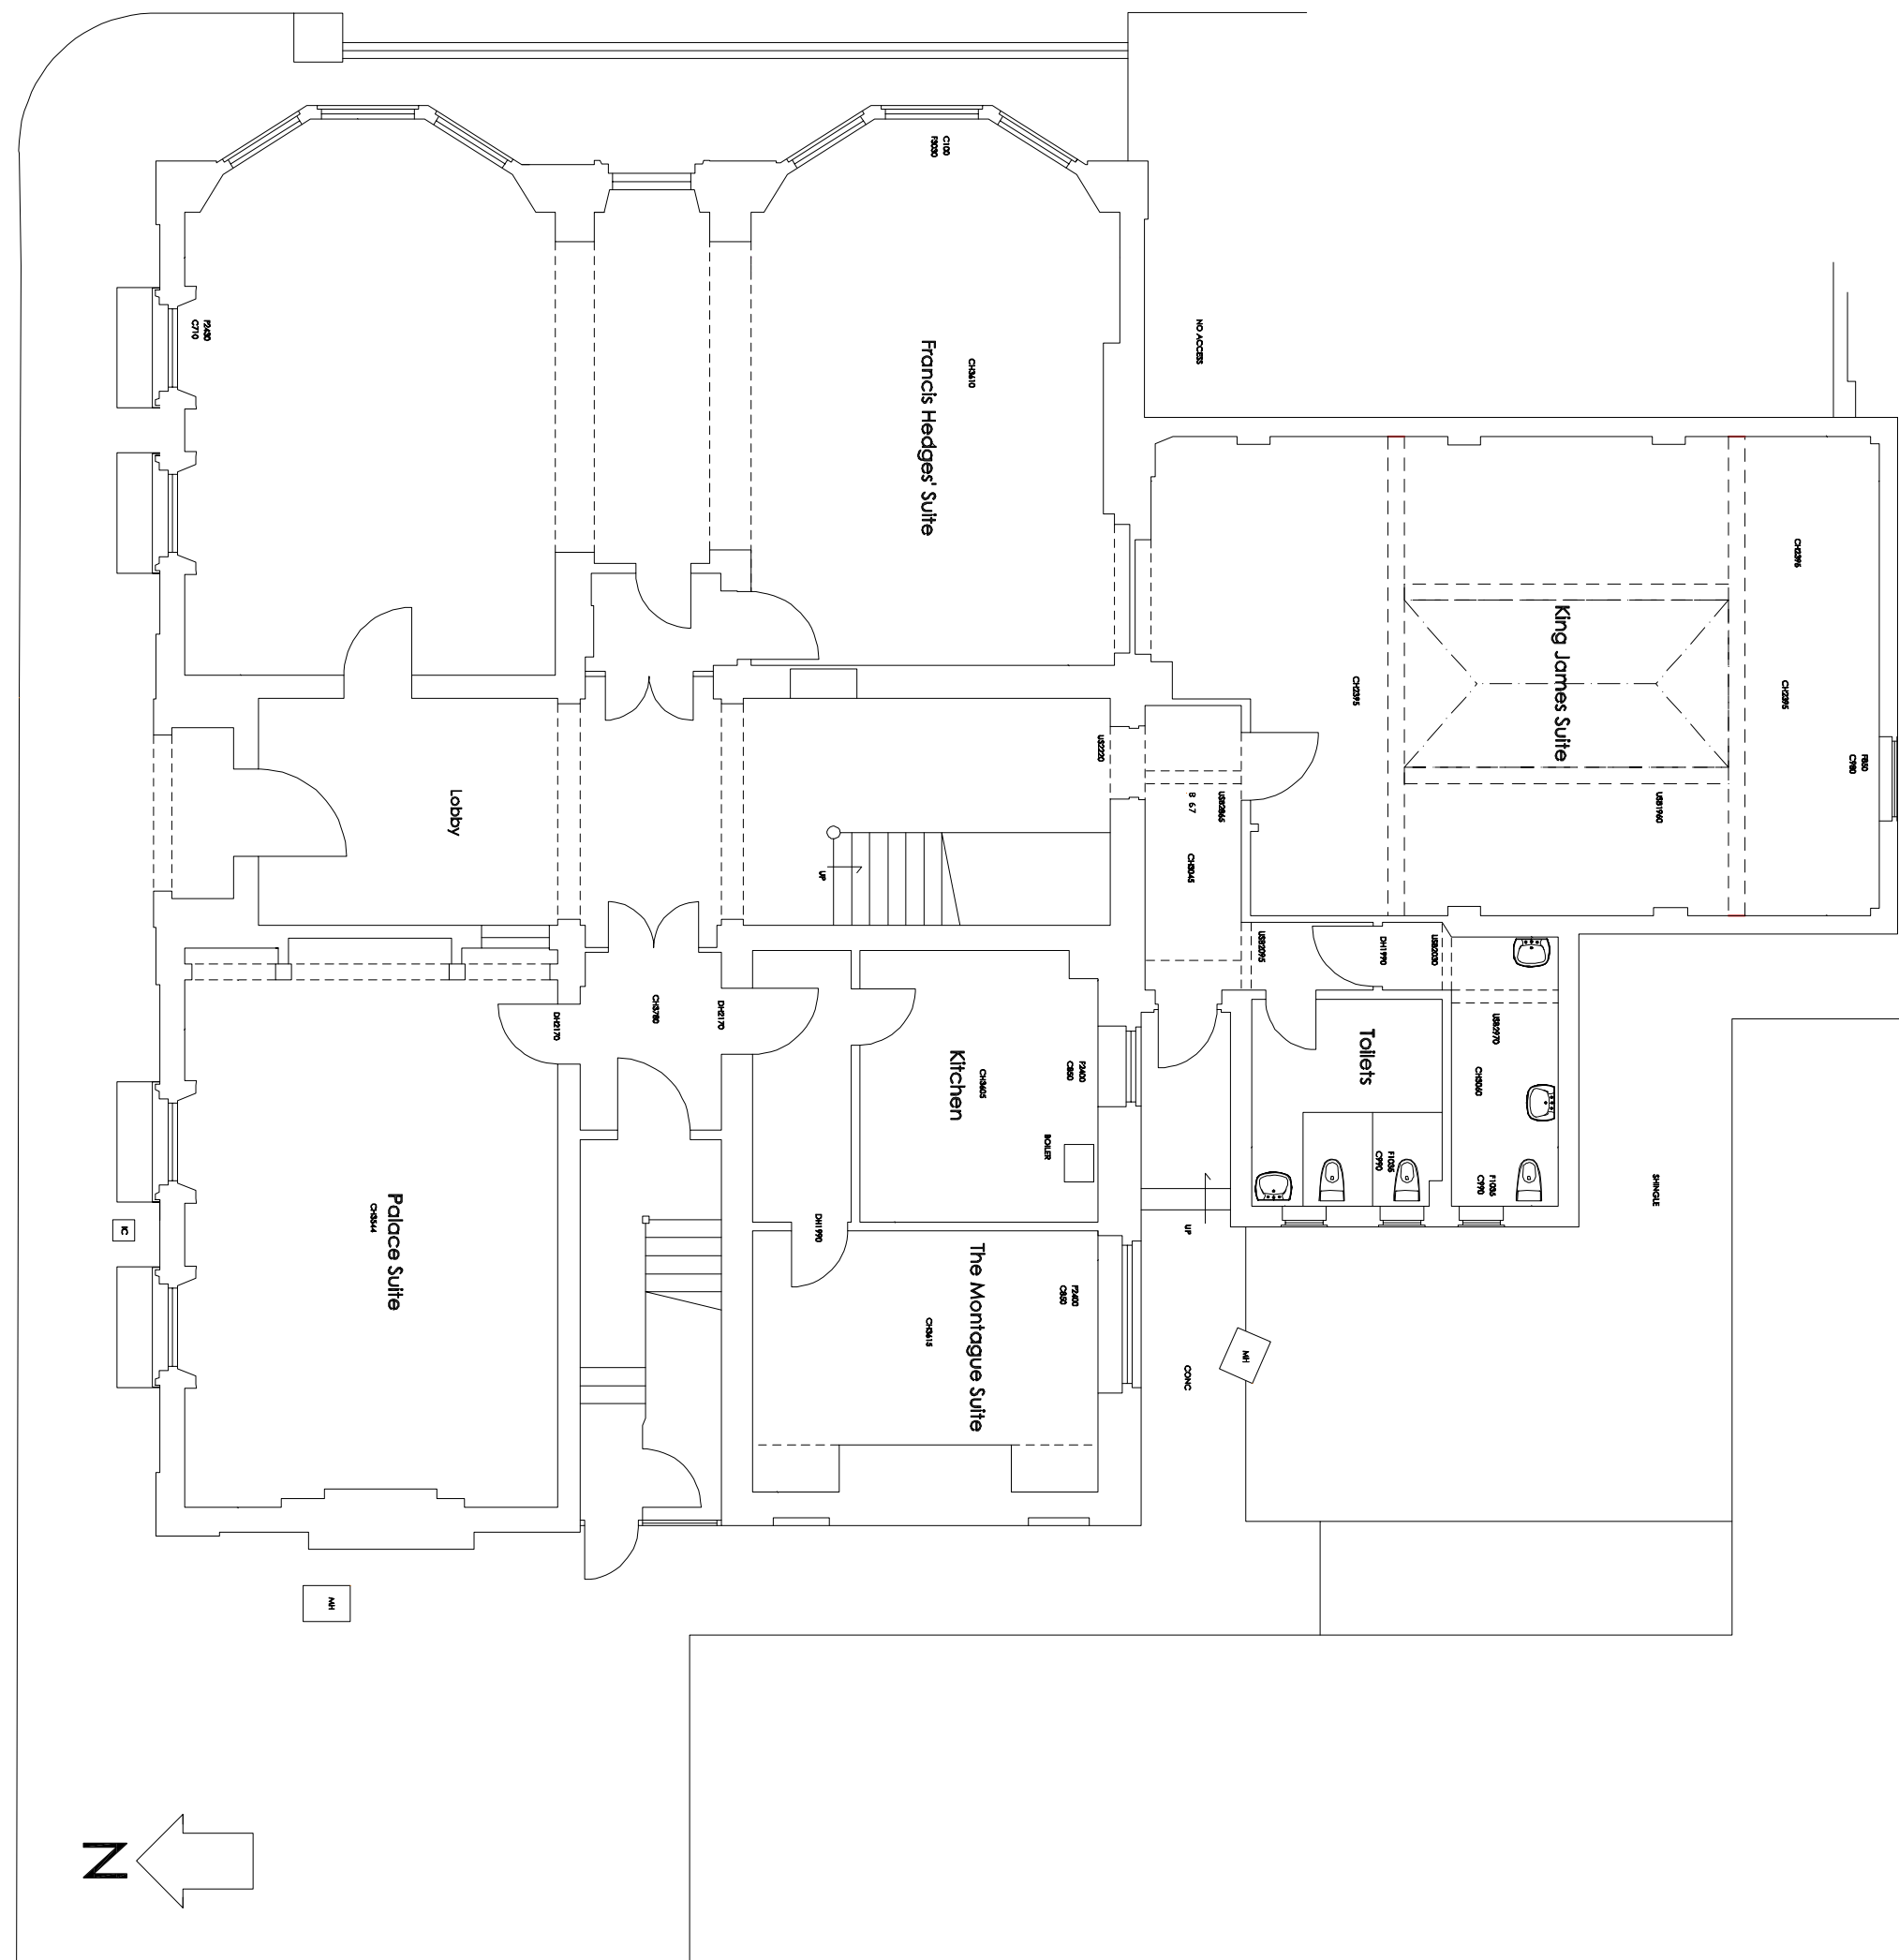

Existing Basement Floor Plan. 1:100.

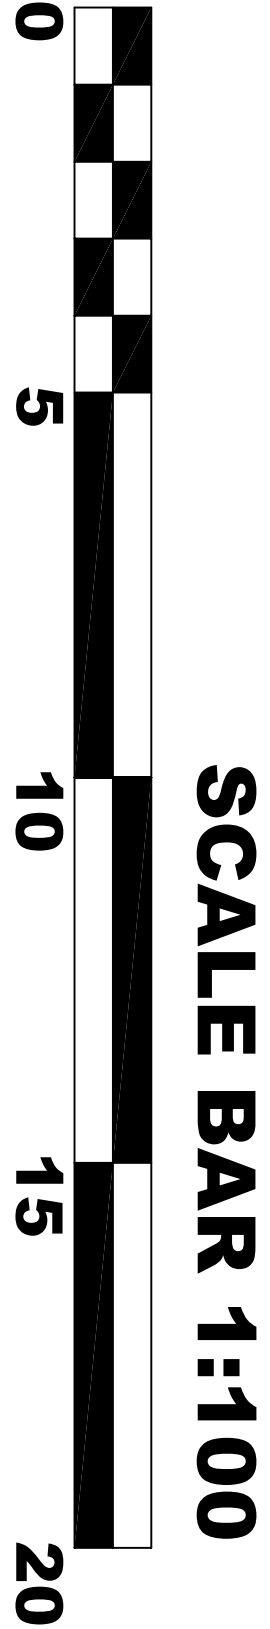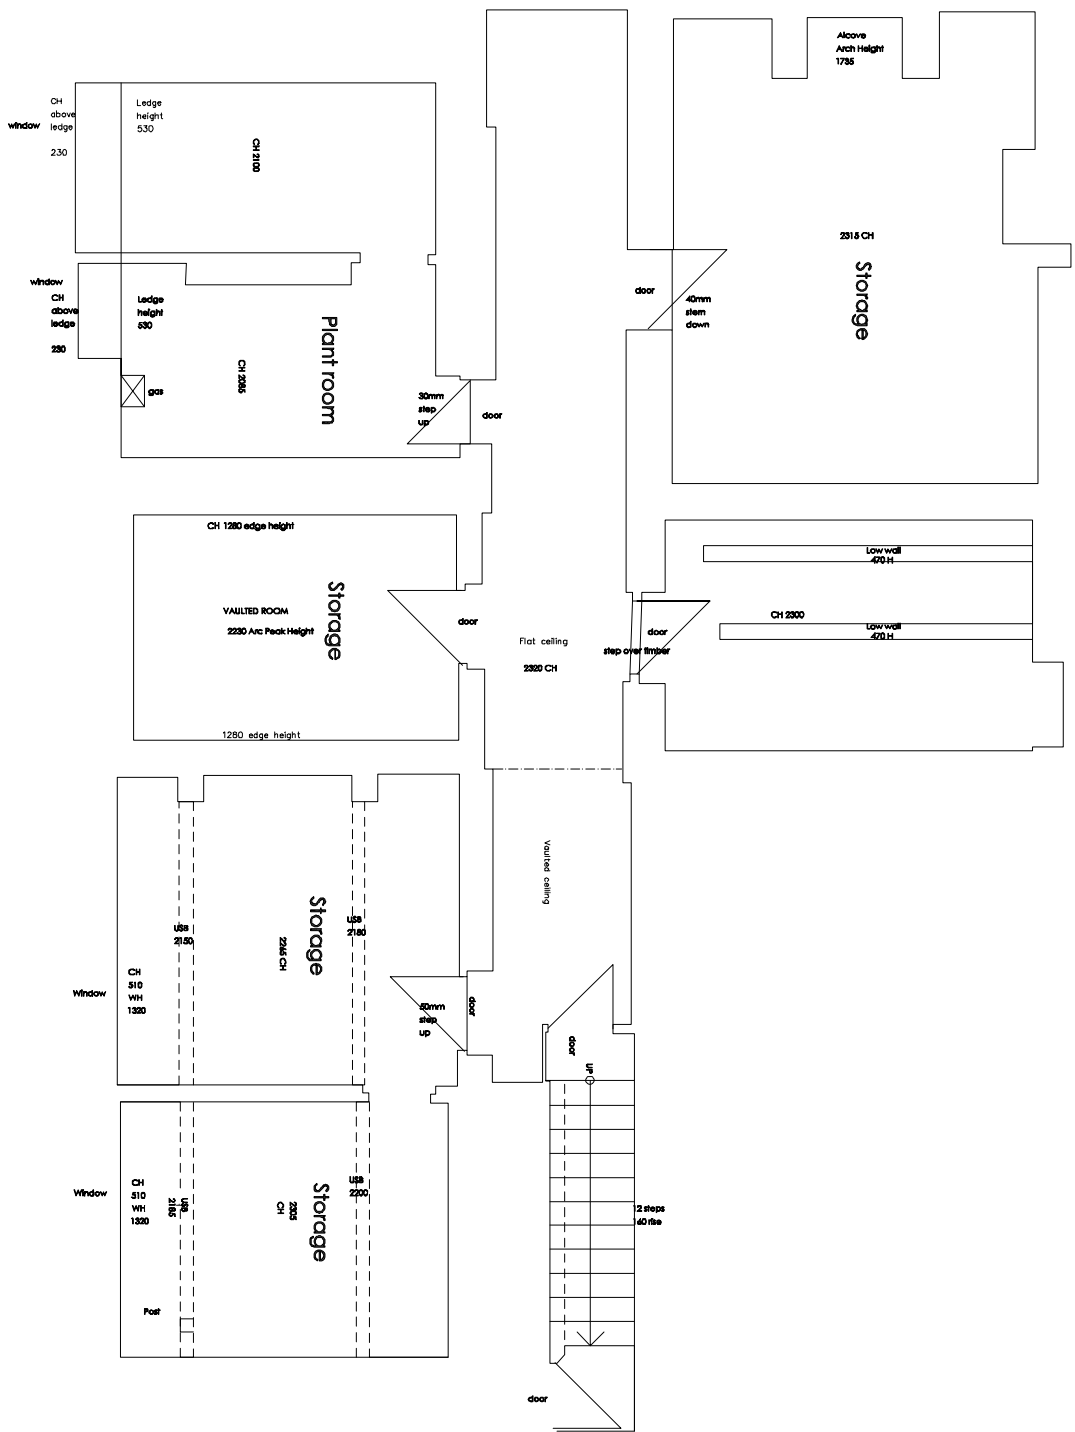

Existing Ground Floor Plan. 1:100.