



ALL DIMENSIONS TO BE CONFIRMED ON SITE PRIOR TO ORDERING ANY MATERIALS. SOME ASSUMPTIONS MAY HAVE BEEN MADE FOR EXISTING ELEMENTS SUCH AS WALL TYPES, JOIST SPAN DIRECTIONS, ROOF STRUCTURE ETC. THESE ASSUMPTIONS MUST BE CONFIRMED BY THE CONTRACTOR ON SITE PRIOR TO WORK STARTING.

Key
Sun Tunnel

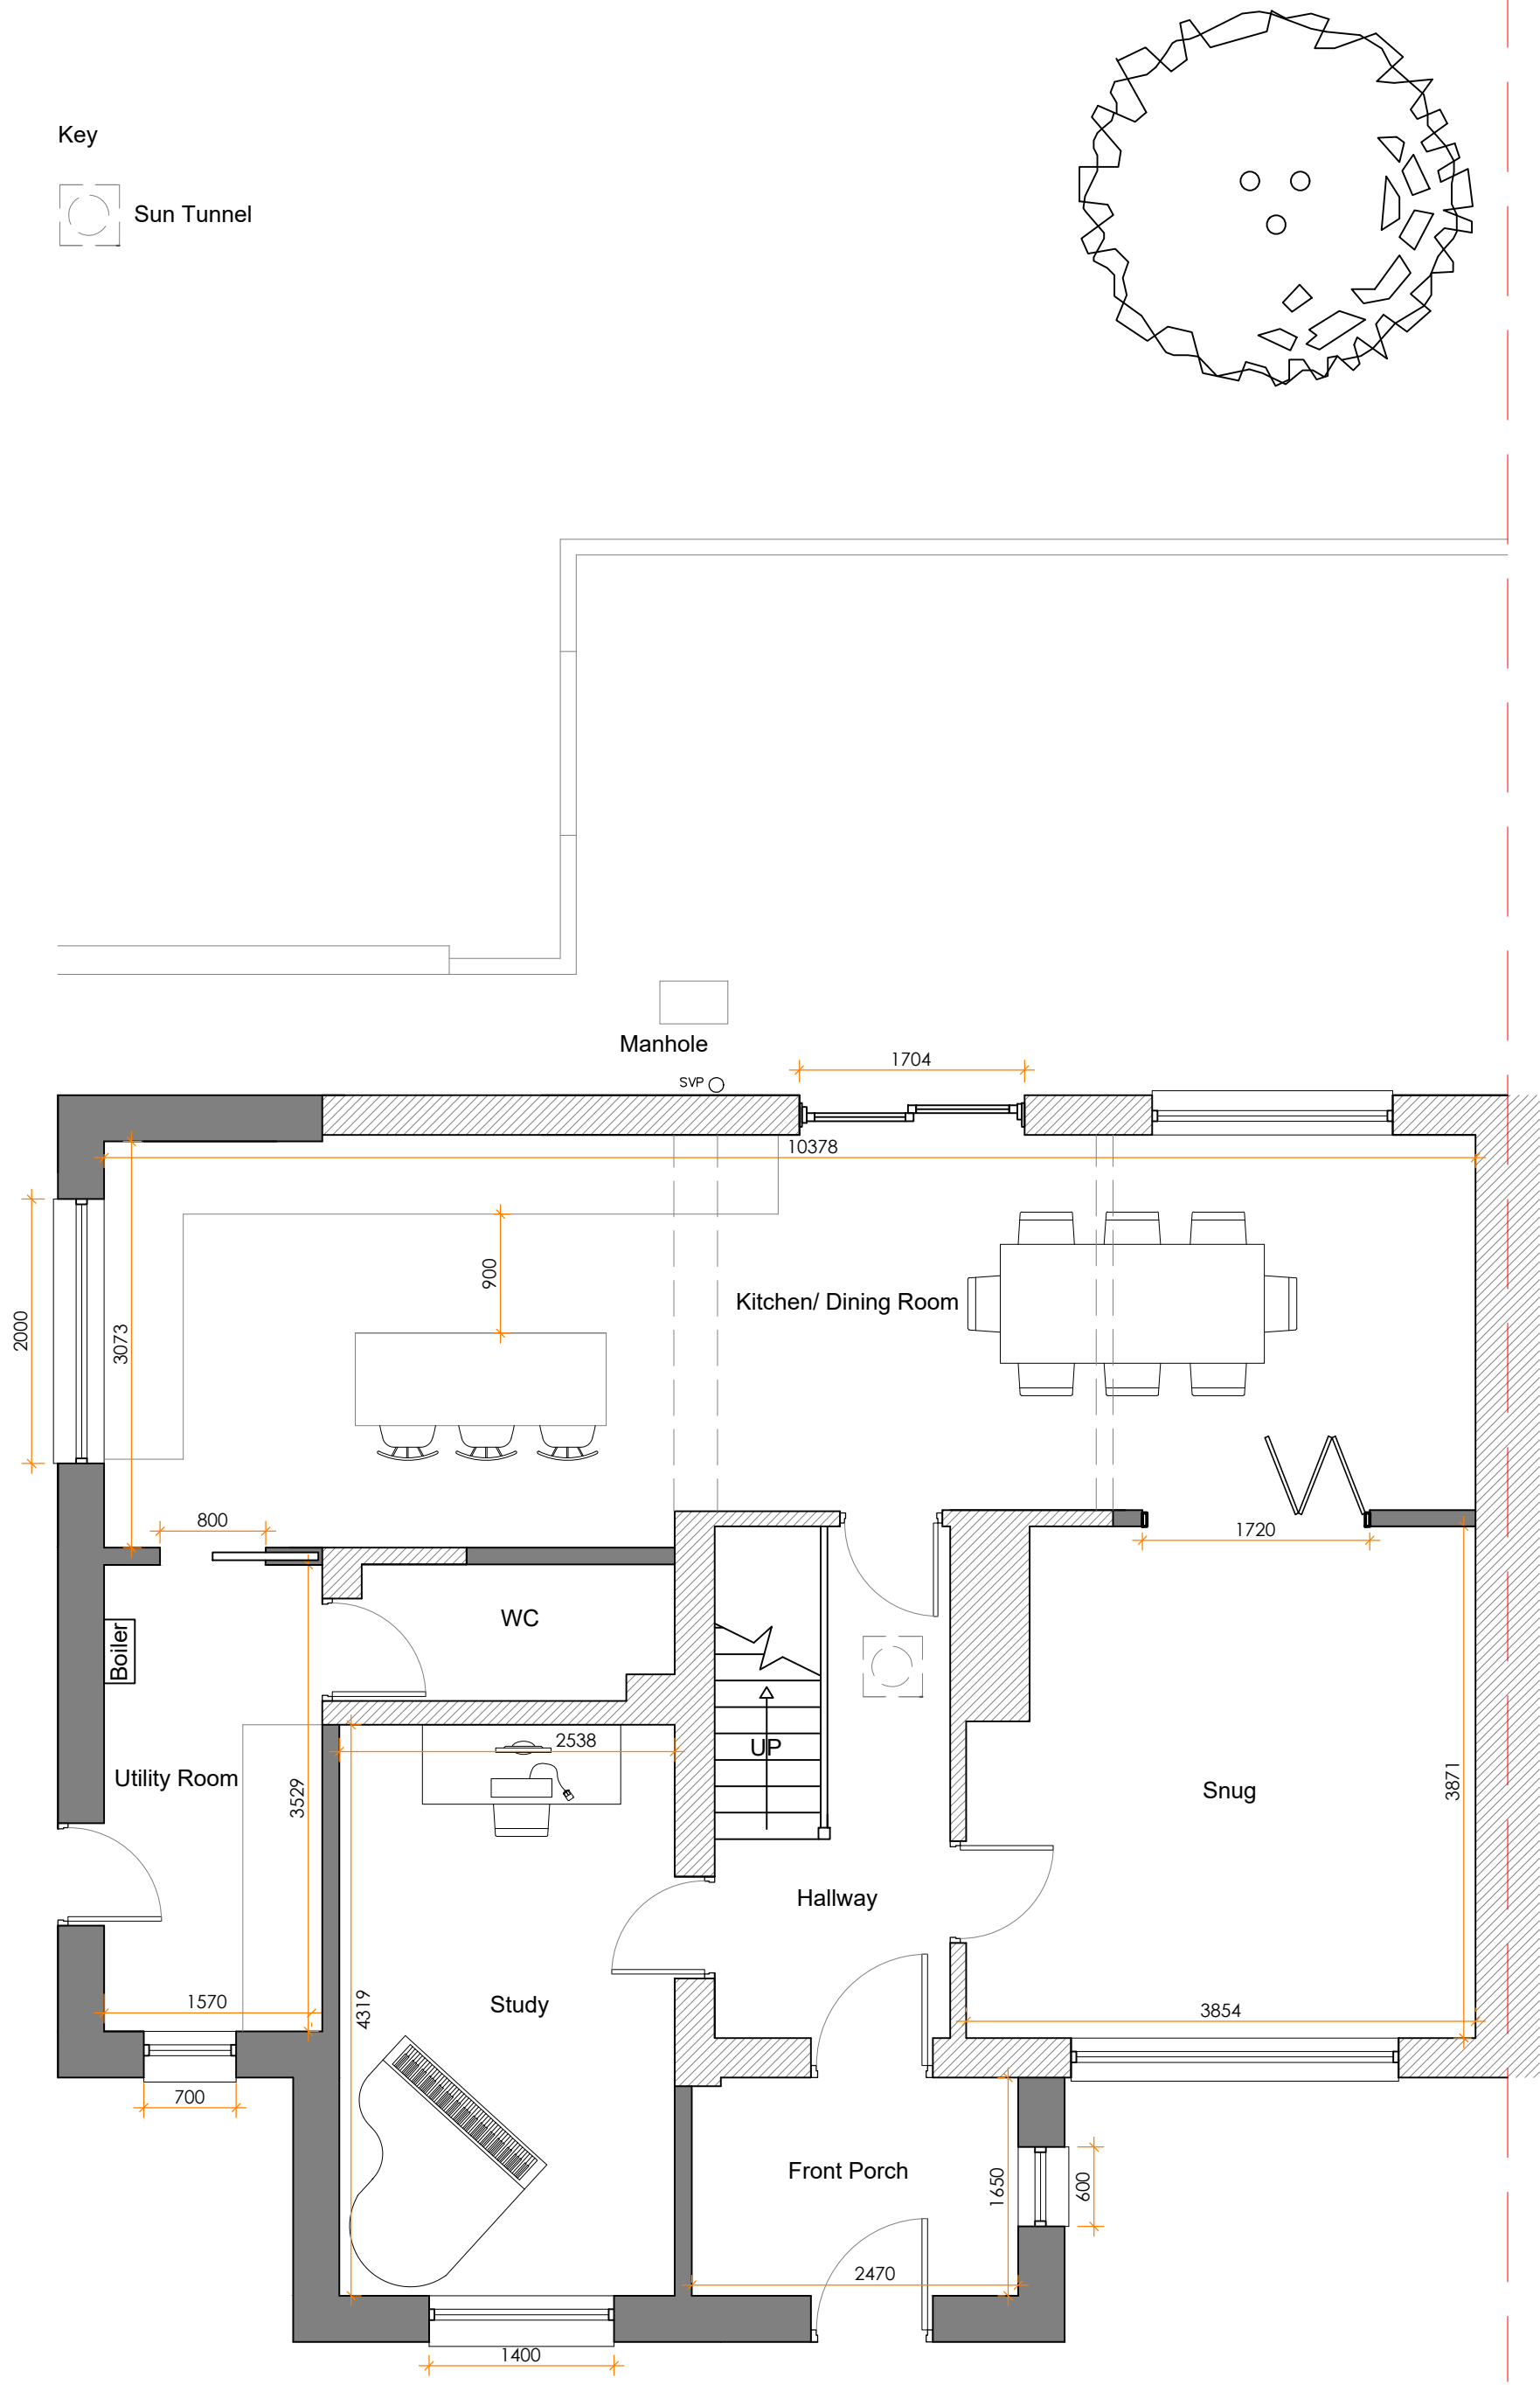


PROPOSED GROUND FLOOR PLAN

Key
Sun Tunnel

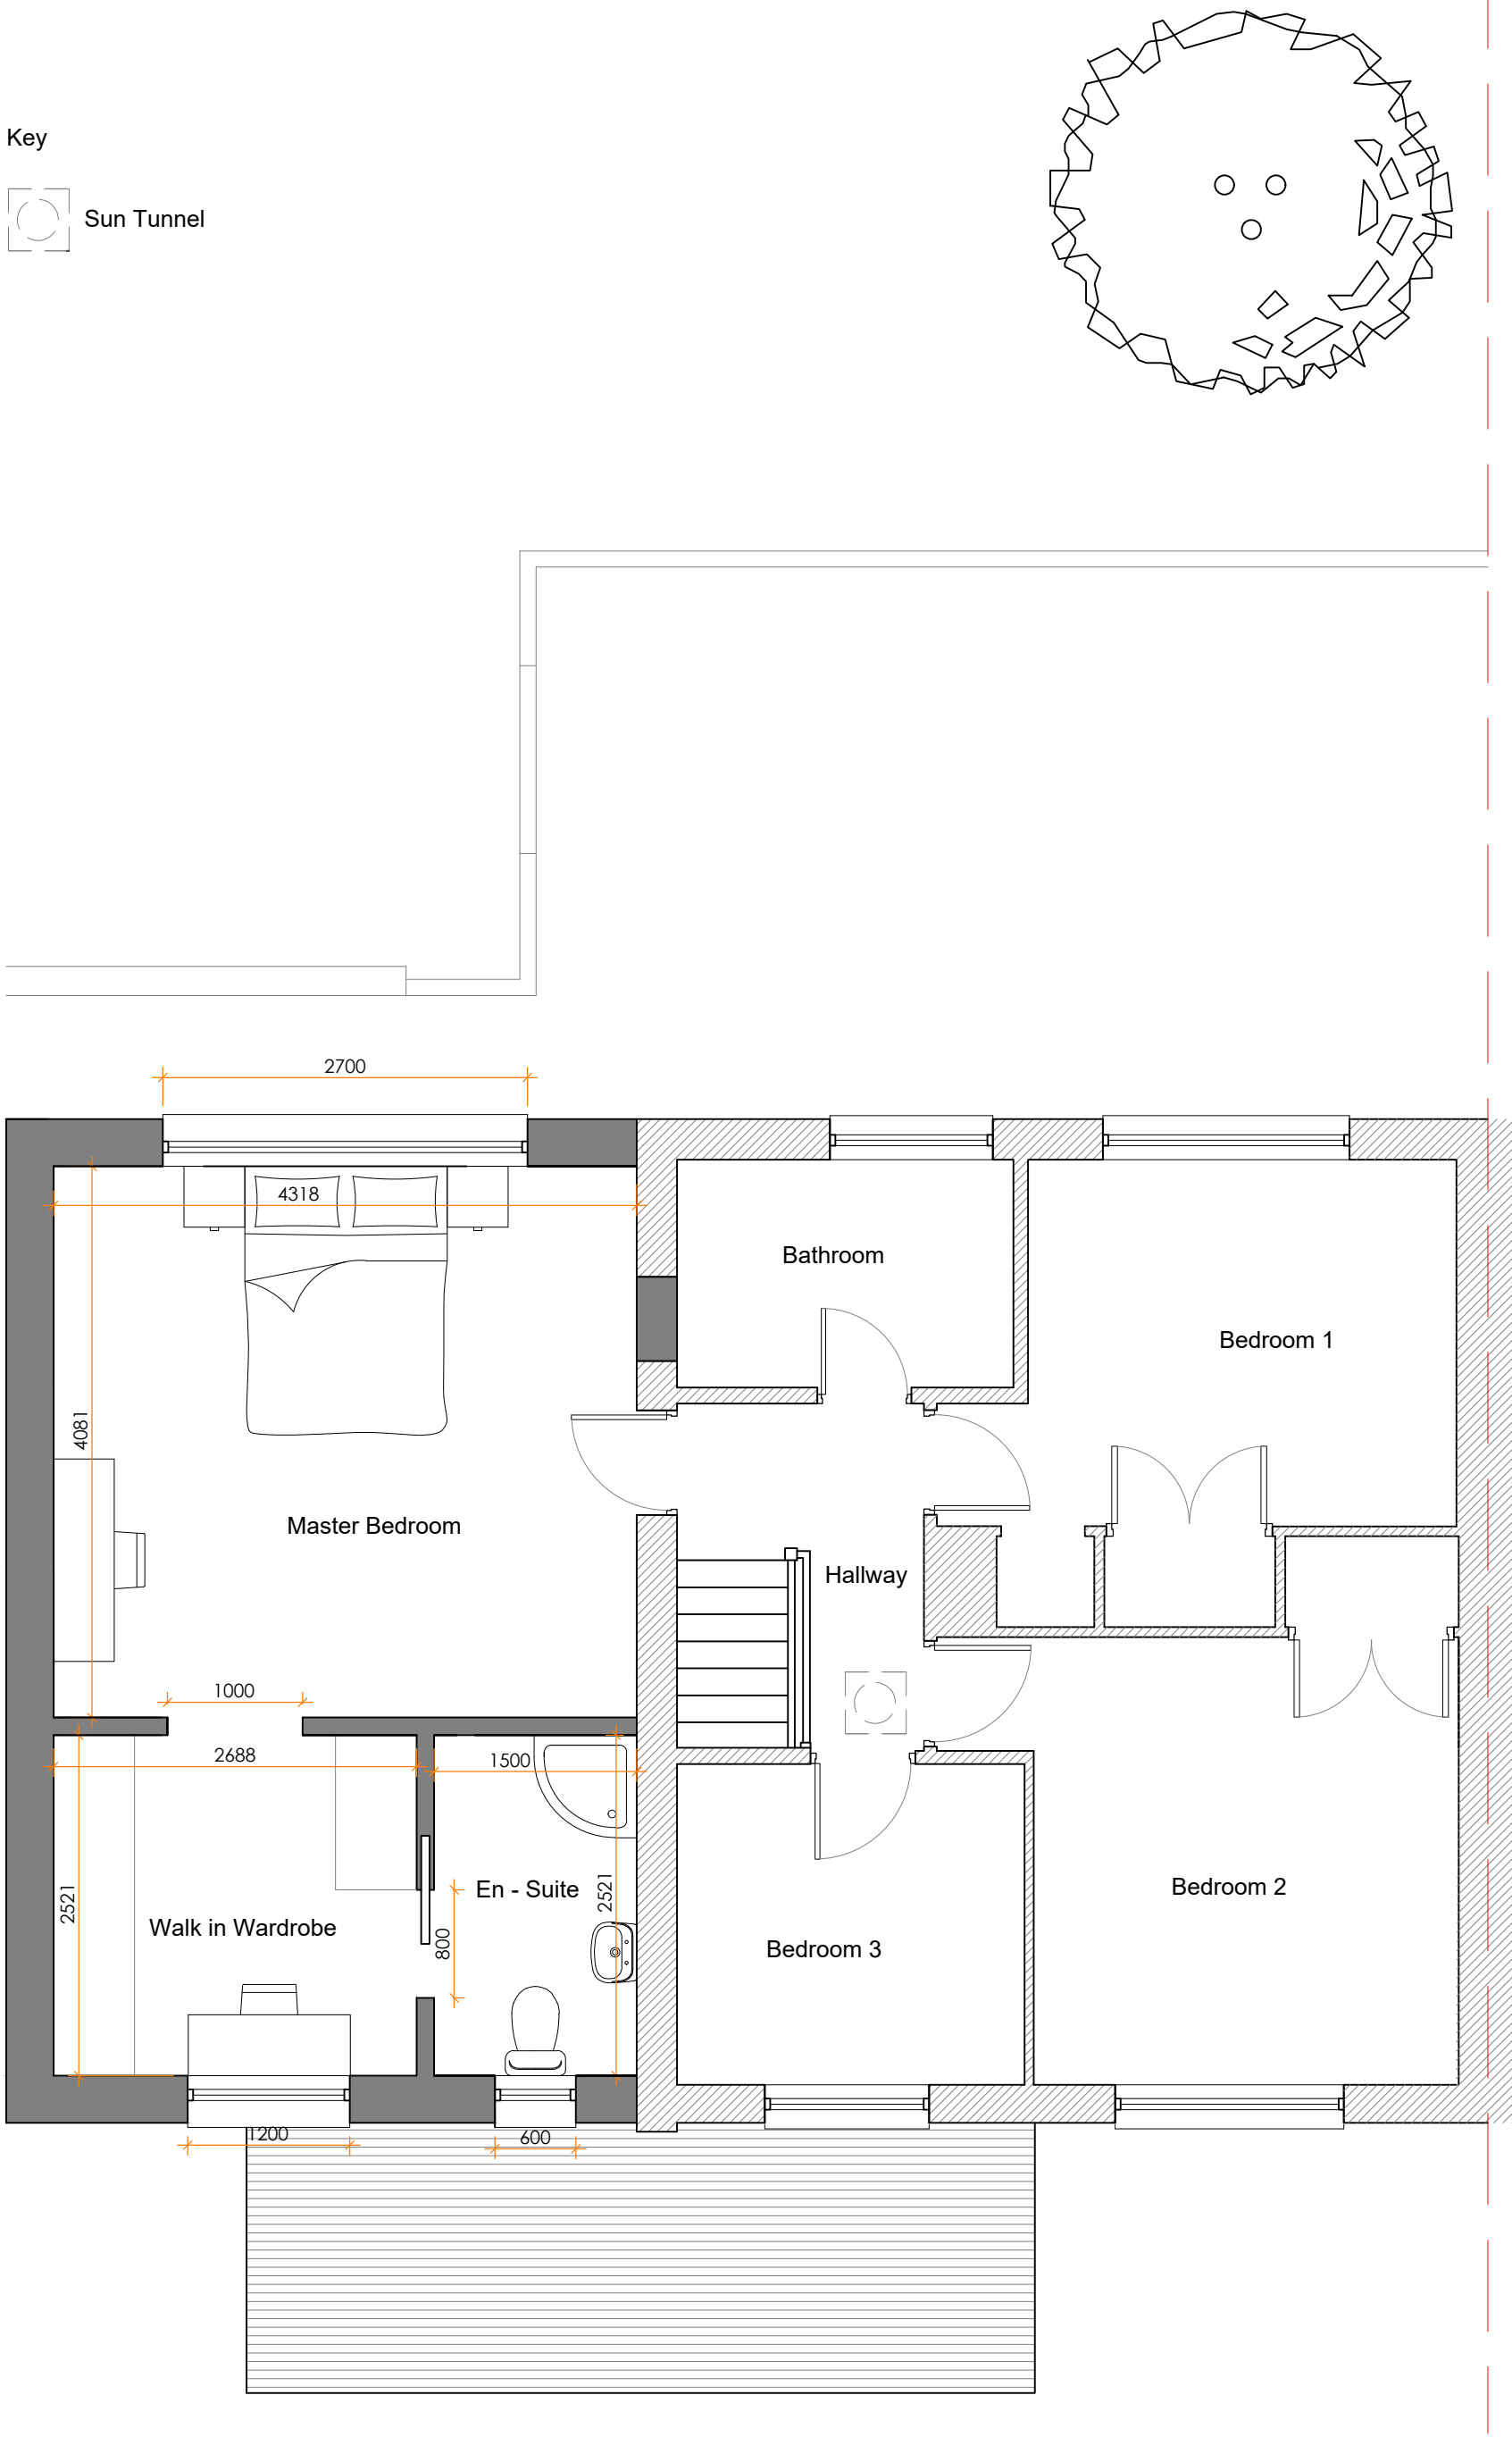

PROPOSED FIRST FLOOR PLAN

Key
Sun Tunnel

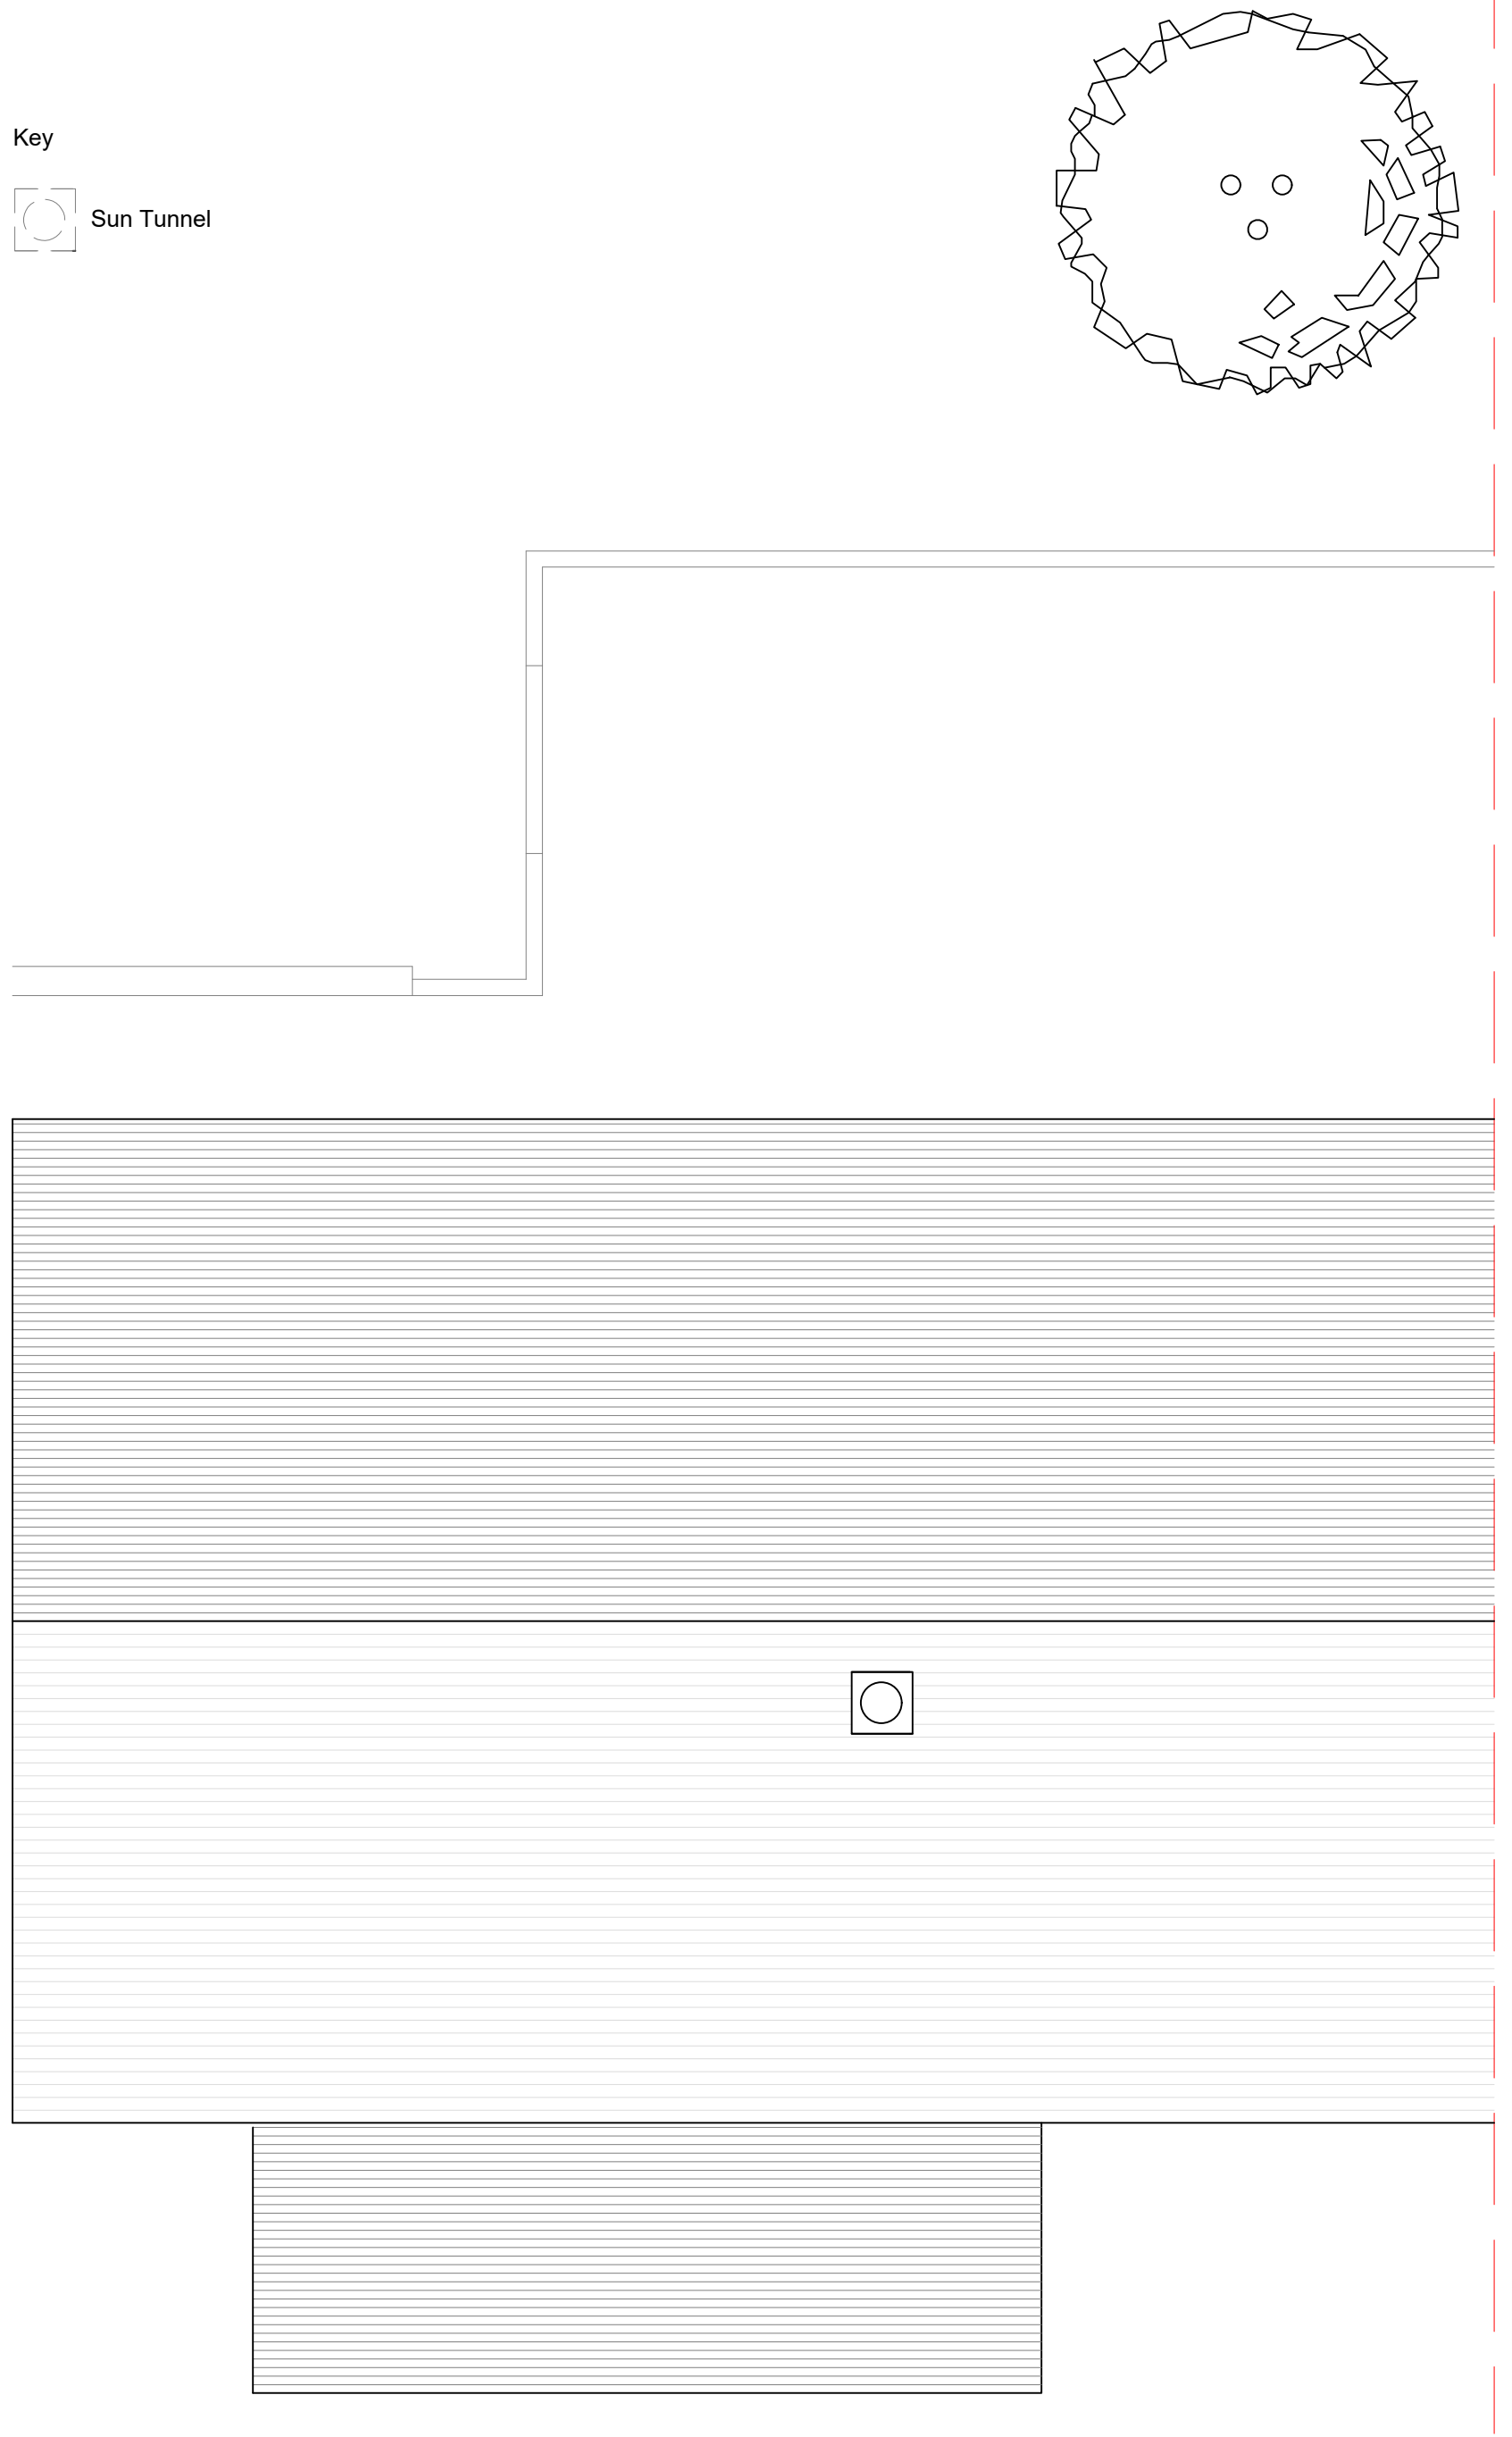

PROPOSED ROOF PLAN


03 PROPOSED PLANS
SCALE 1:50 @ A1

CRDesignServices

Salvus House, Aykley Heads,
Durham, DH1 5TS
sales@crdesignservices.co.uk
www.crdesignservices.co.uk
Tel: 0191 645 6000

NOTES:

1. All dimensions to be checked on site.
2. Any discrepancies to be reported back to CR Design Services.

 

REV.	DATE	DESCRIPTION	BY	APP
------	------	-------------	----	-----

DRAWING NO	DATE	DRAWING	PROJECT
3911 - 03	24.06.25	PROPOSED PLANS	2 TURPINS WAY, BALDOCK, SG7 6LW
DRAWN	SCALE		
NC	1:50 @ A1		