




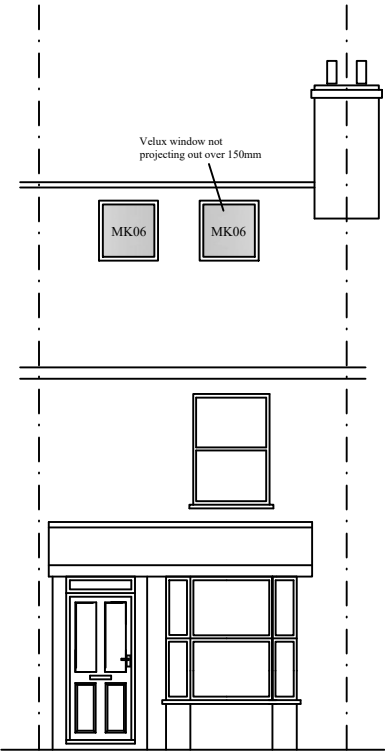

PROPOSED FRONT ELEVATION

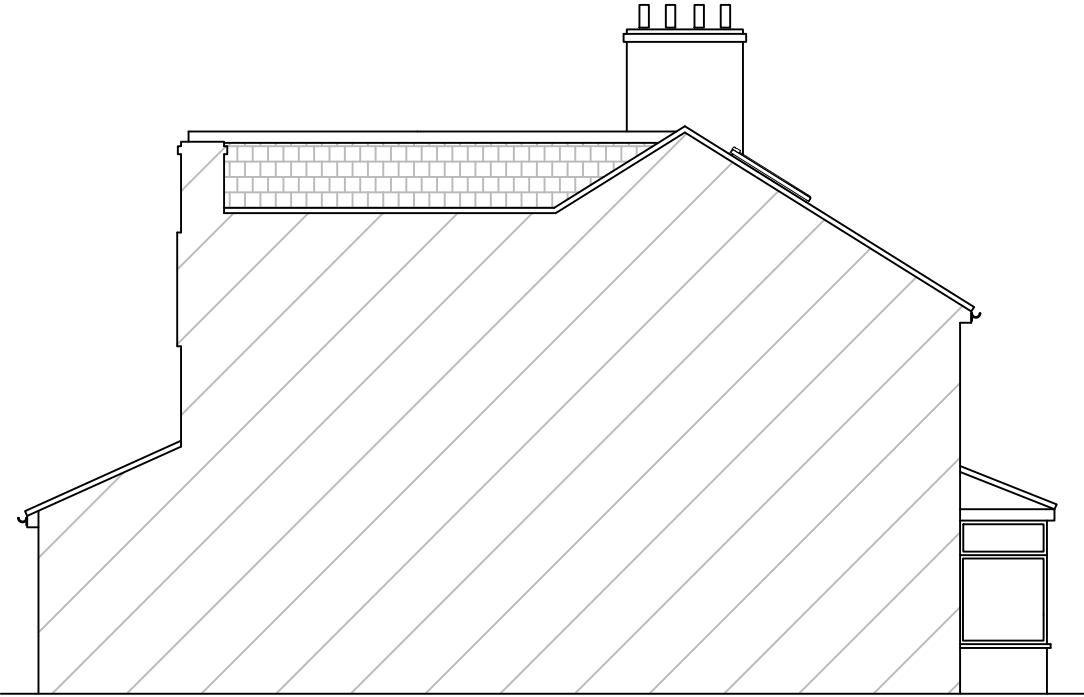


PROPOSED SIDE ELEVATION

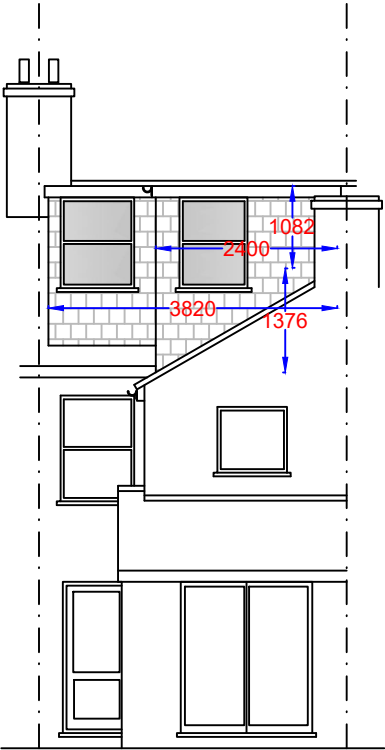

PROPOSED REAR ELEVATION

Dormer Volumes:			
	H	D	W
V1 - Rear dormer	$\frac{1}{2} \times 2.11 \times 3.38 \times 3.82 = 13.62\text{m}^3$		
V2 - Hip (outrigger)	$\frac{1}{2} \times 1.38 \times 2.40 \times 3.03 = 5.02\text{m}^3$		
V3 - Cube (outrigger)	$1.08 \times 2.40 \times 3.03 = 7.85\text{m}^3$		
TOTAL VOLUME: 26.49m³			

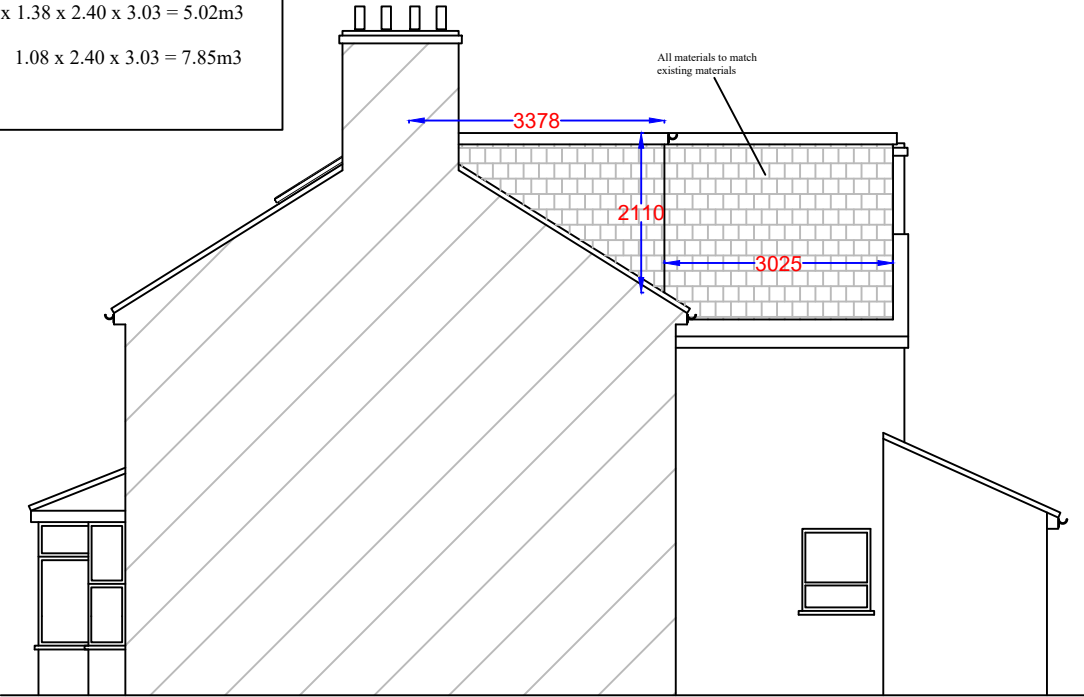

PROPOSED SIDE ELEVATION

Notes

All drawings to be signed off by building control before the commencement of any works. If works commence on a Building Notice, the Builder/property owner commences works at their own risk and ELA Design (or its Officer's) cannot accept and liability whatsoever for these works carried out.



Rev	Date	Details	By
A	13/03/25	Revision A	CE

Project: Loft conversion

Drawing: Proposed Elevations

Address: 21 Bunyan Road, Hitchin, SG5 1NW

Drawing N°: ELA/6 Rev: A

A3 Scale: 1:100 Drawn By: CE Job No: 3221 Date: 13/03/25

ELA design
Beechcroft
Riverside Avenue
Broxbourne
Herts
EN10 6RA
www.ela-design.co.uk
Tel:- 07979510821