



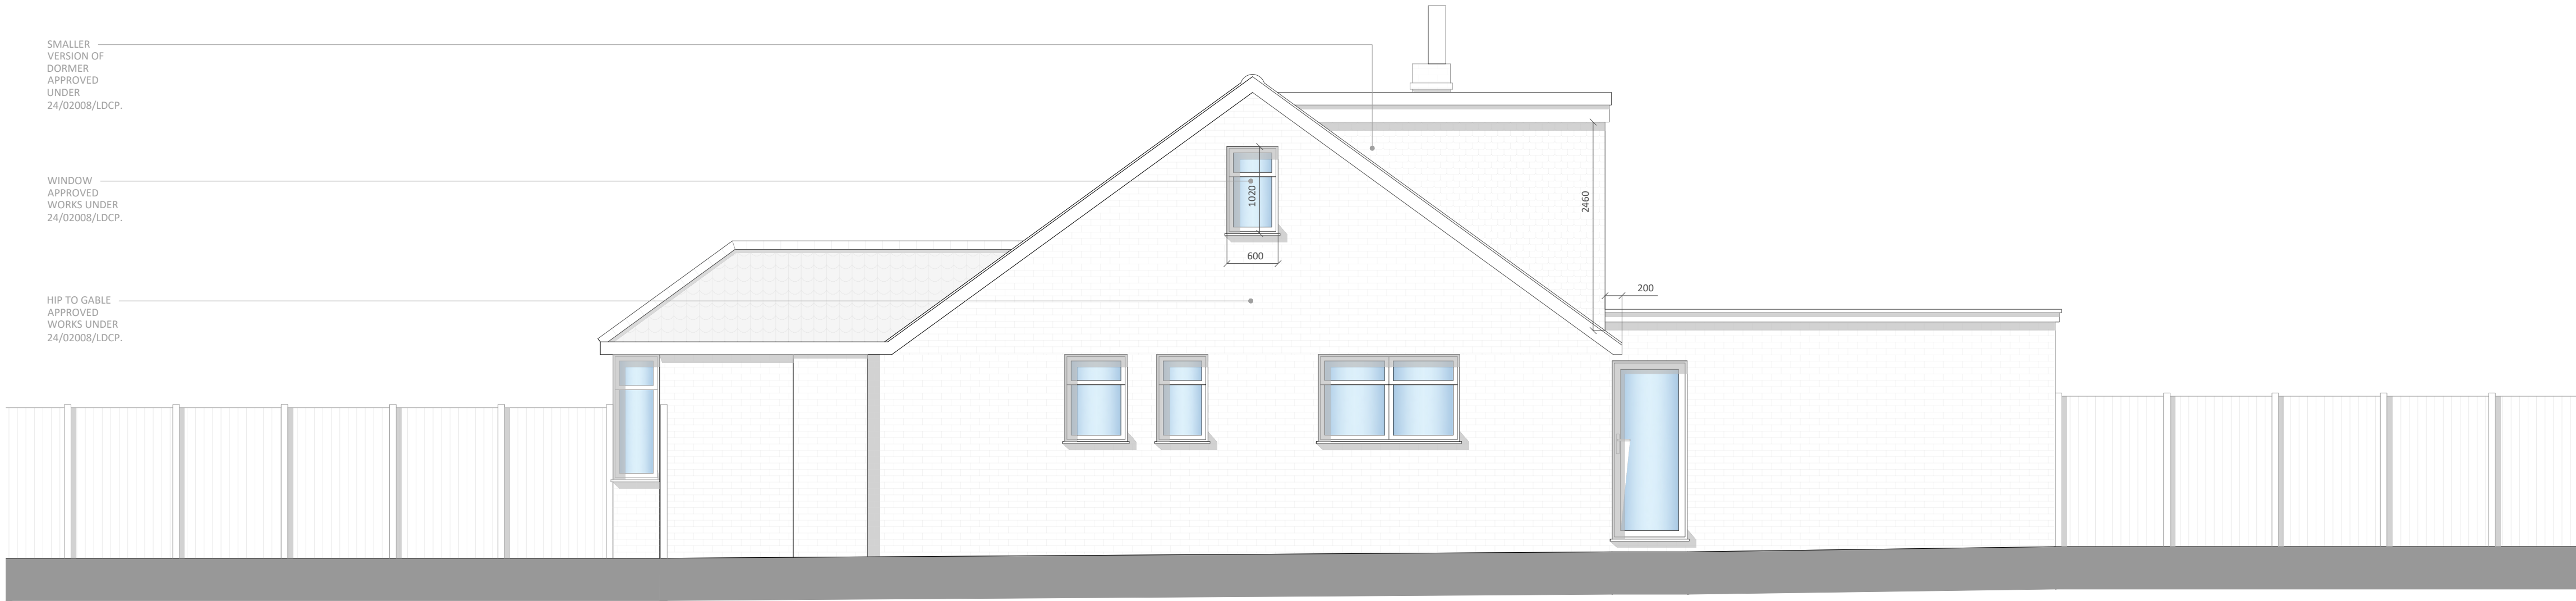


SIDE ELEVATION



REAR ELEVATION

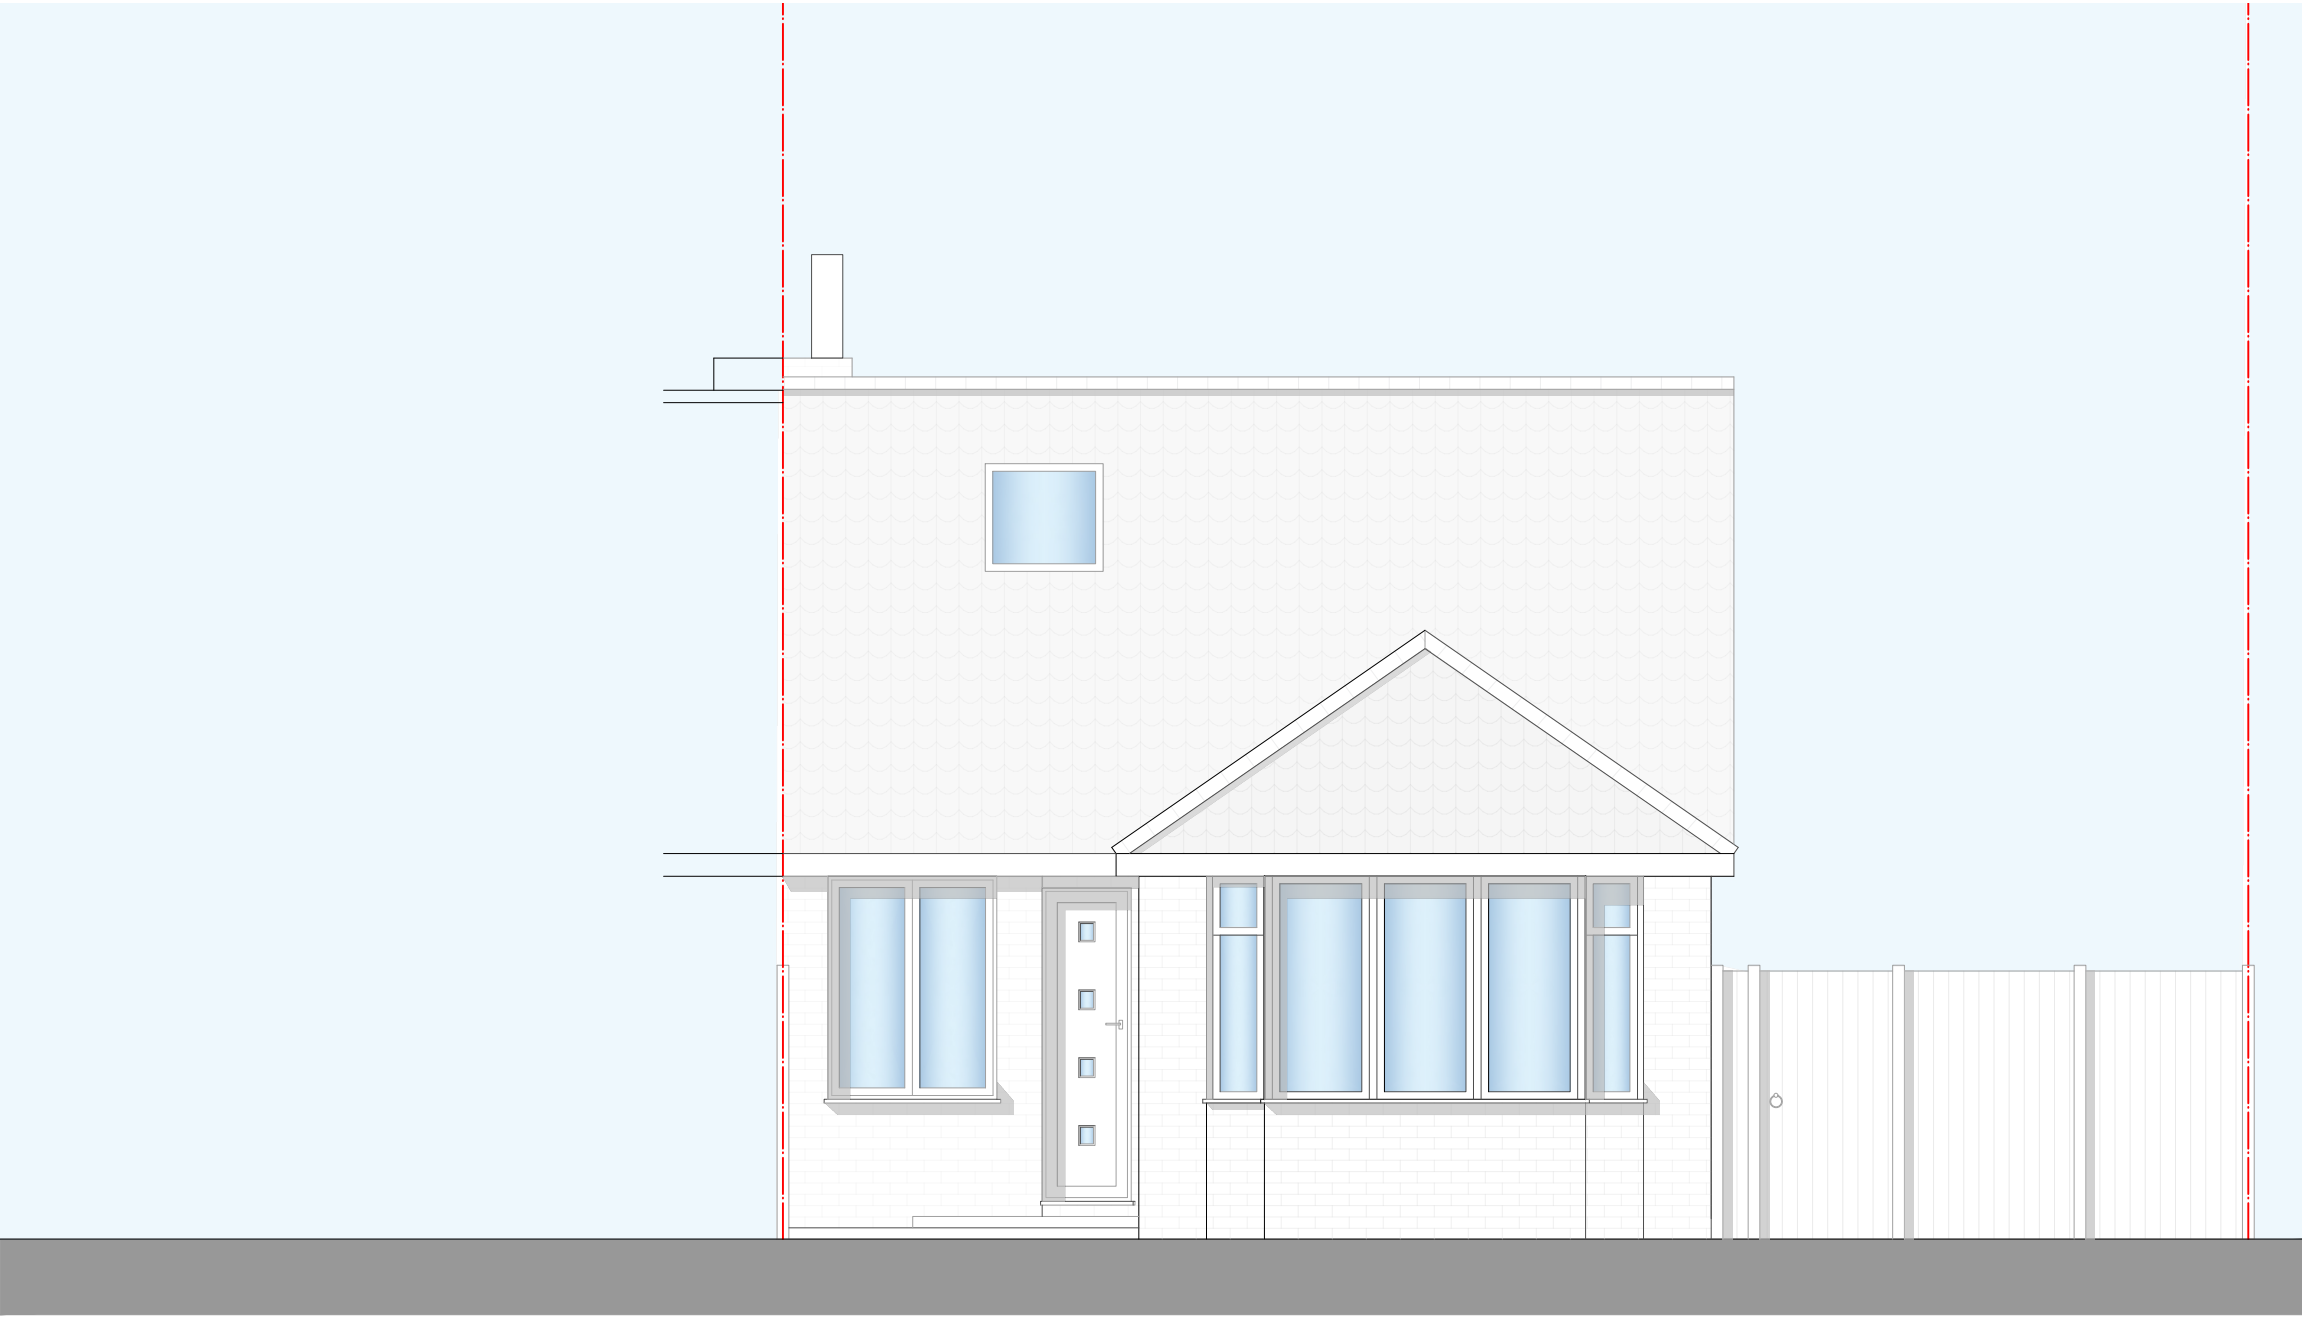

FRONT ELEVATION

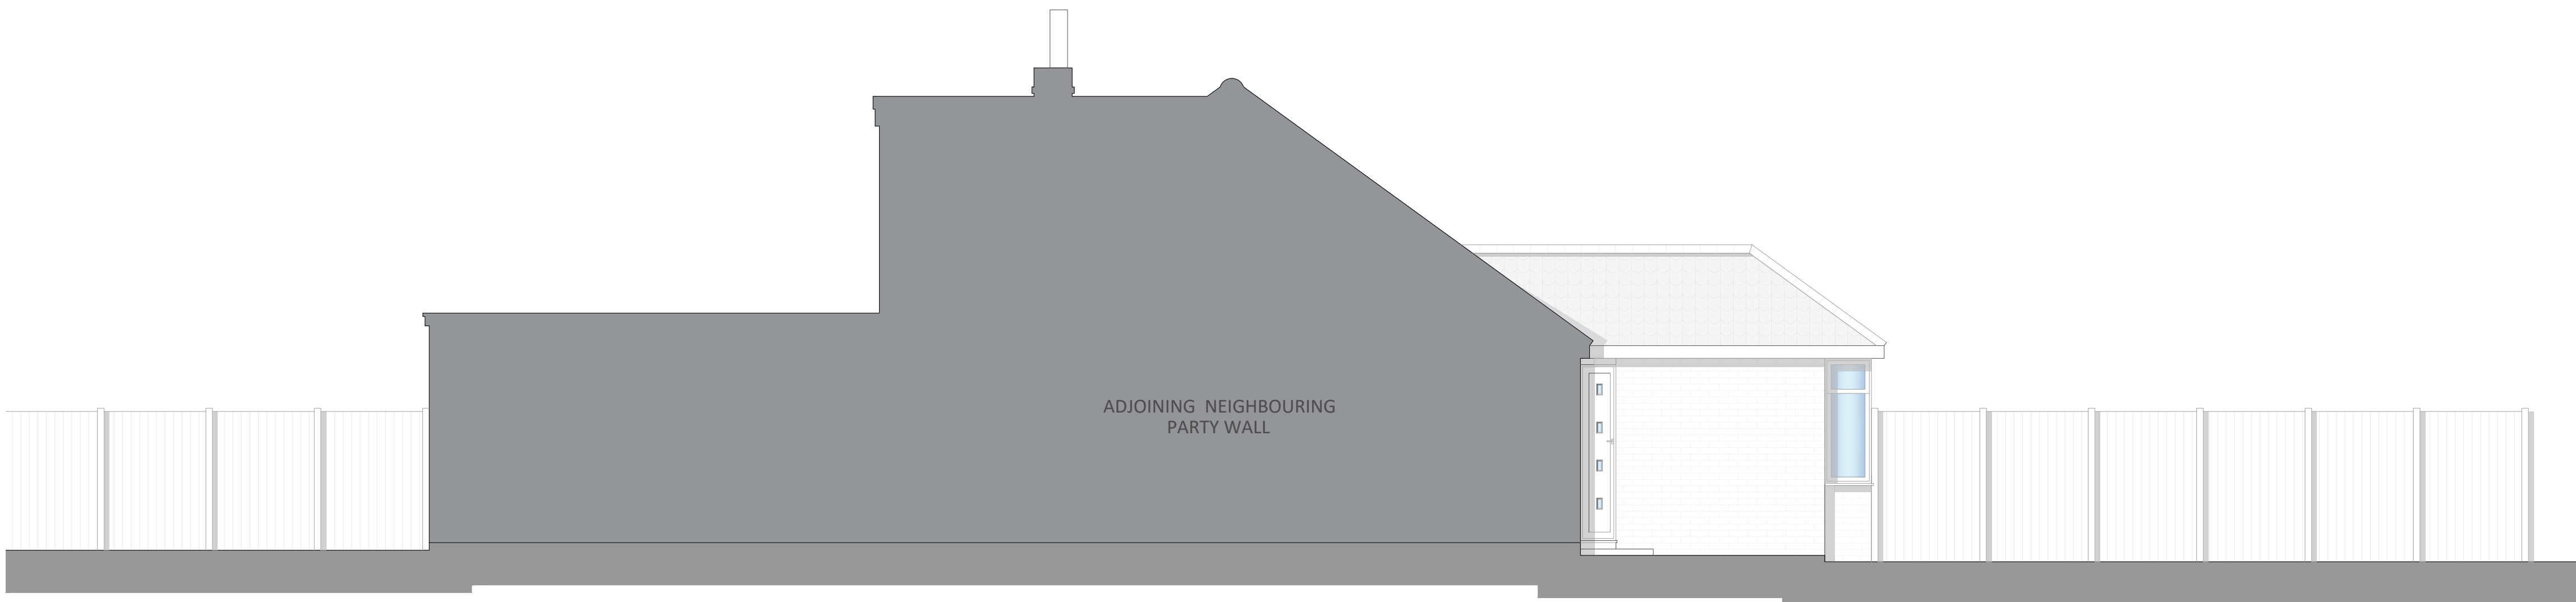

SIDE ELEVATION

PLANNING

LOCATION
79 WESTON WAY
BALDOCK

Title

PROPOSED ELEVATIONS

Scale 1:50 @ A1	Drawn SJB	Checked HE	Date MAR 25
Drawing Number 2113_YPUK_C006	Revision P1		

