




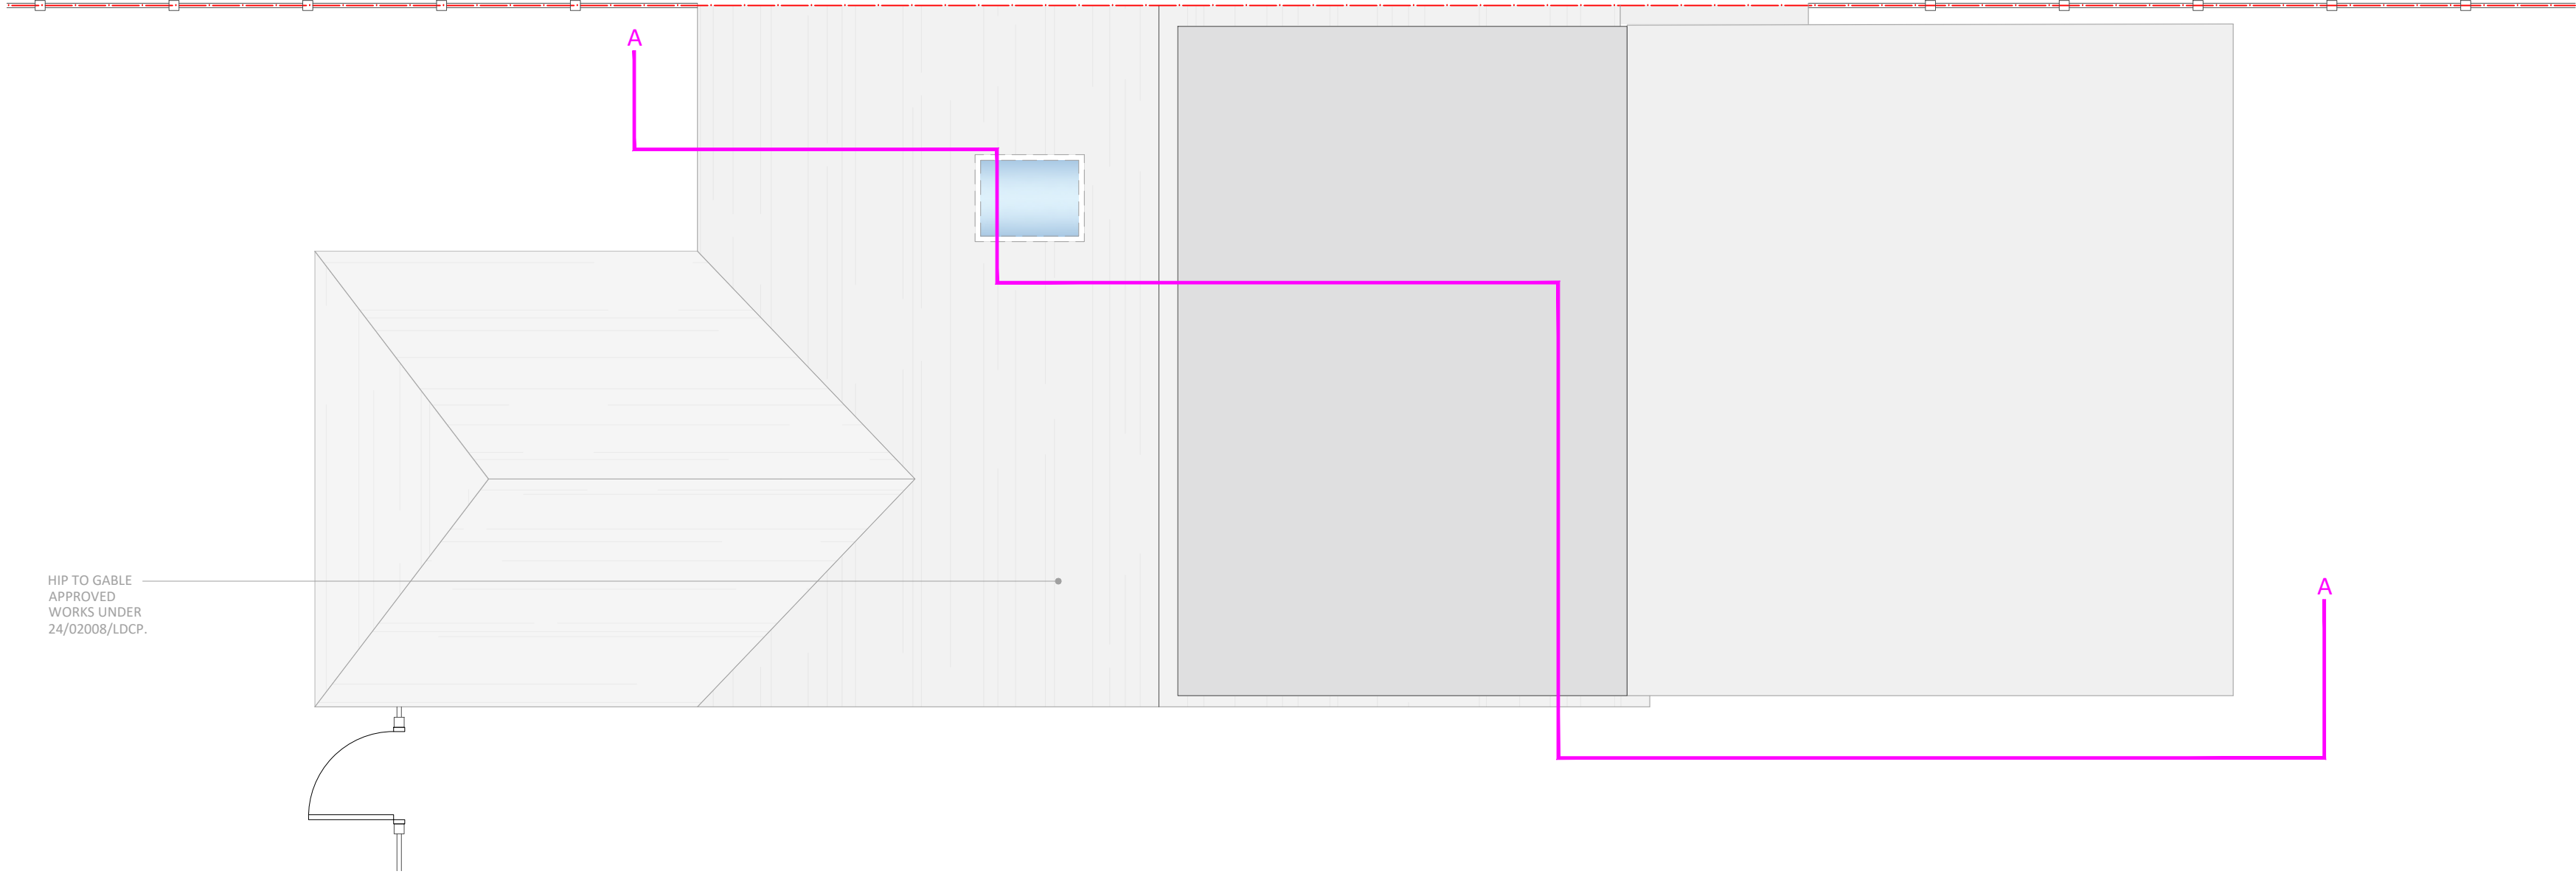


ROOF PLAN

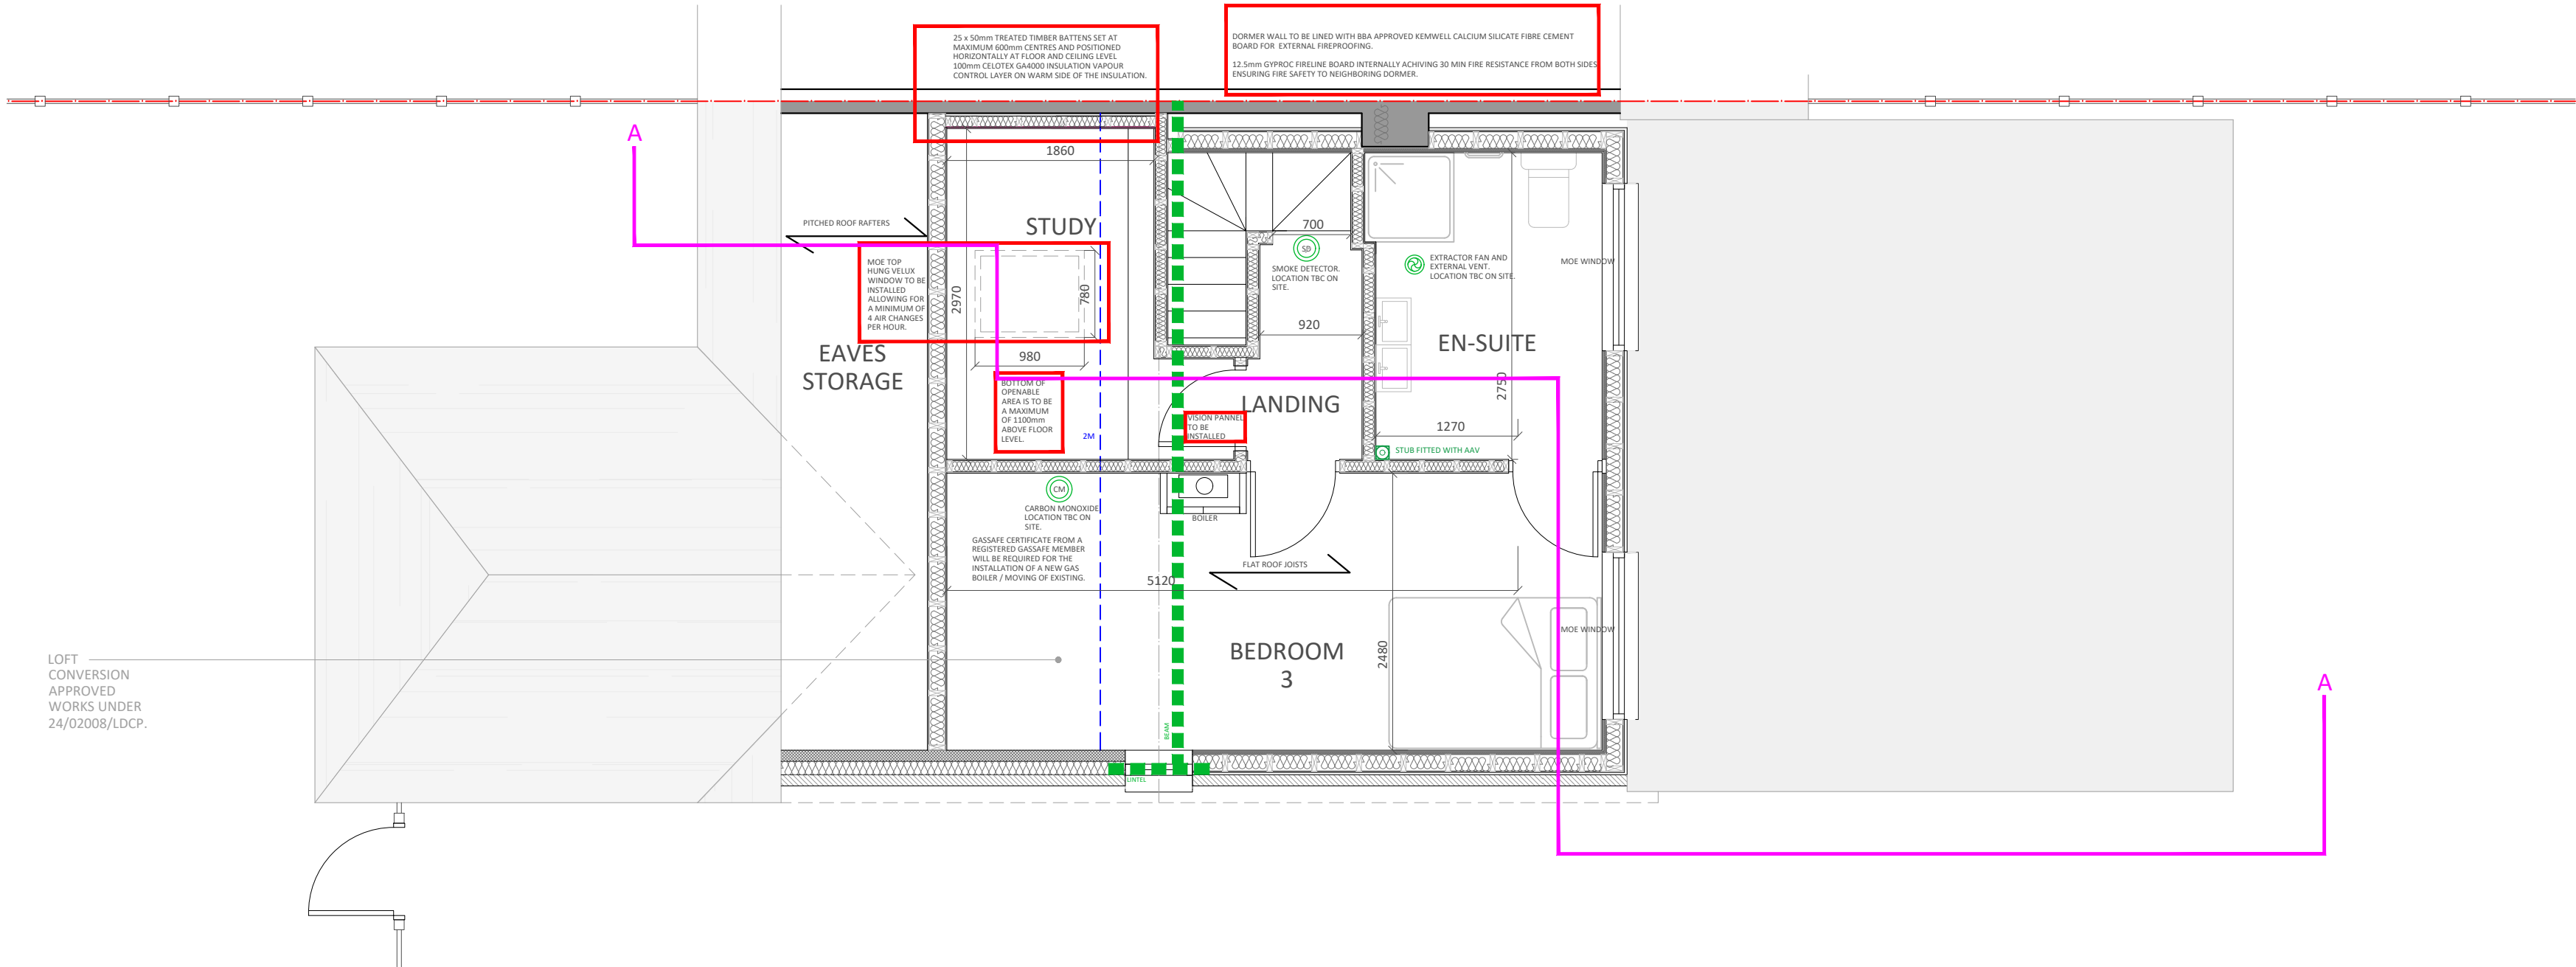

FIRST FLOOR PLAN

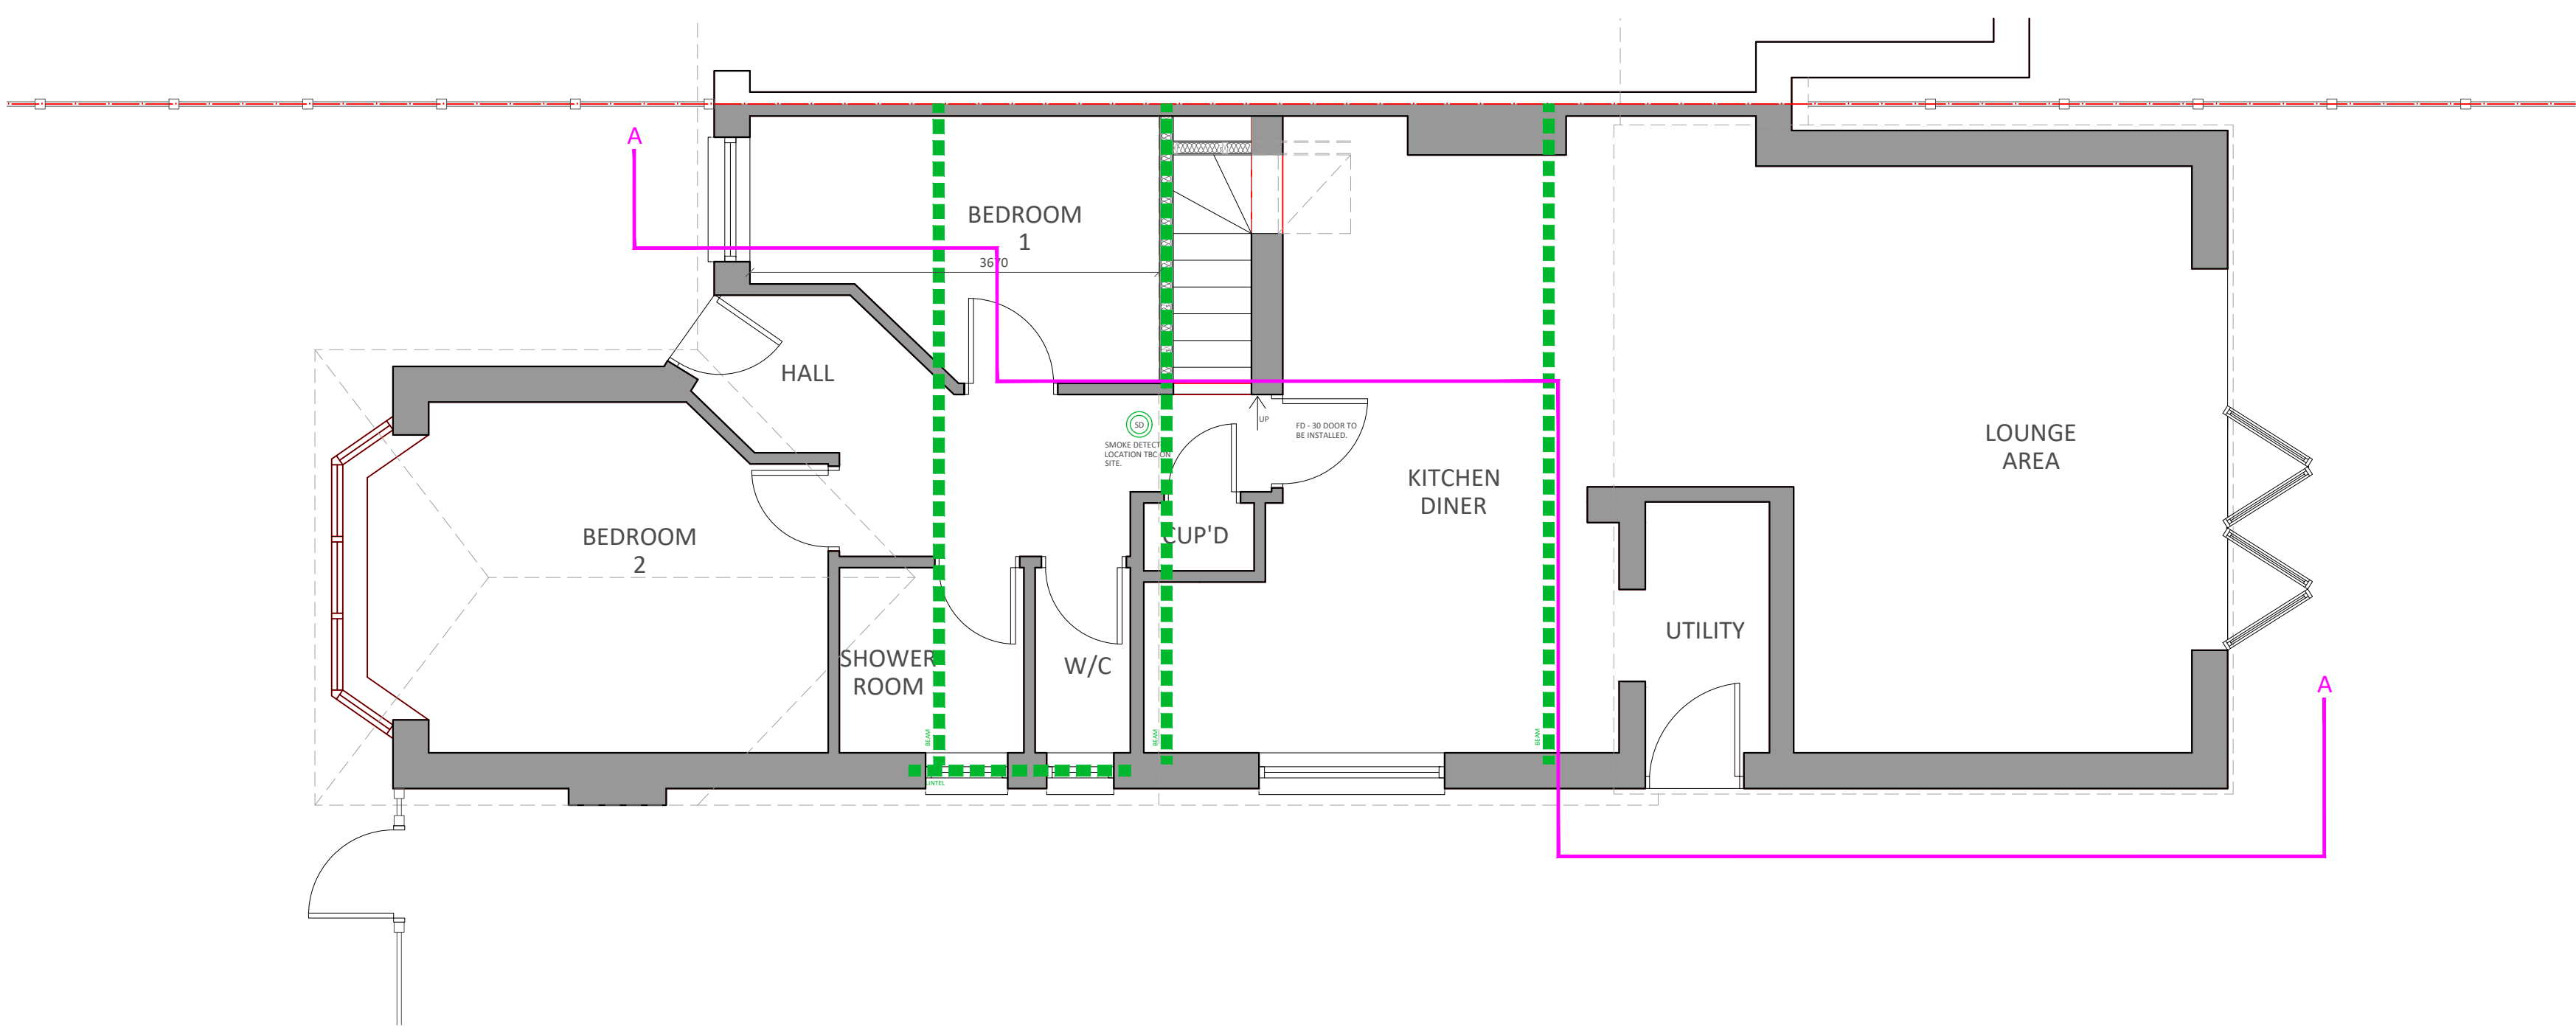

GROUND FLOOR PLAN

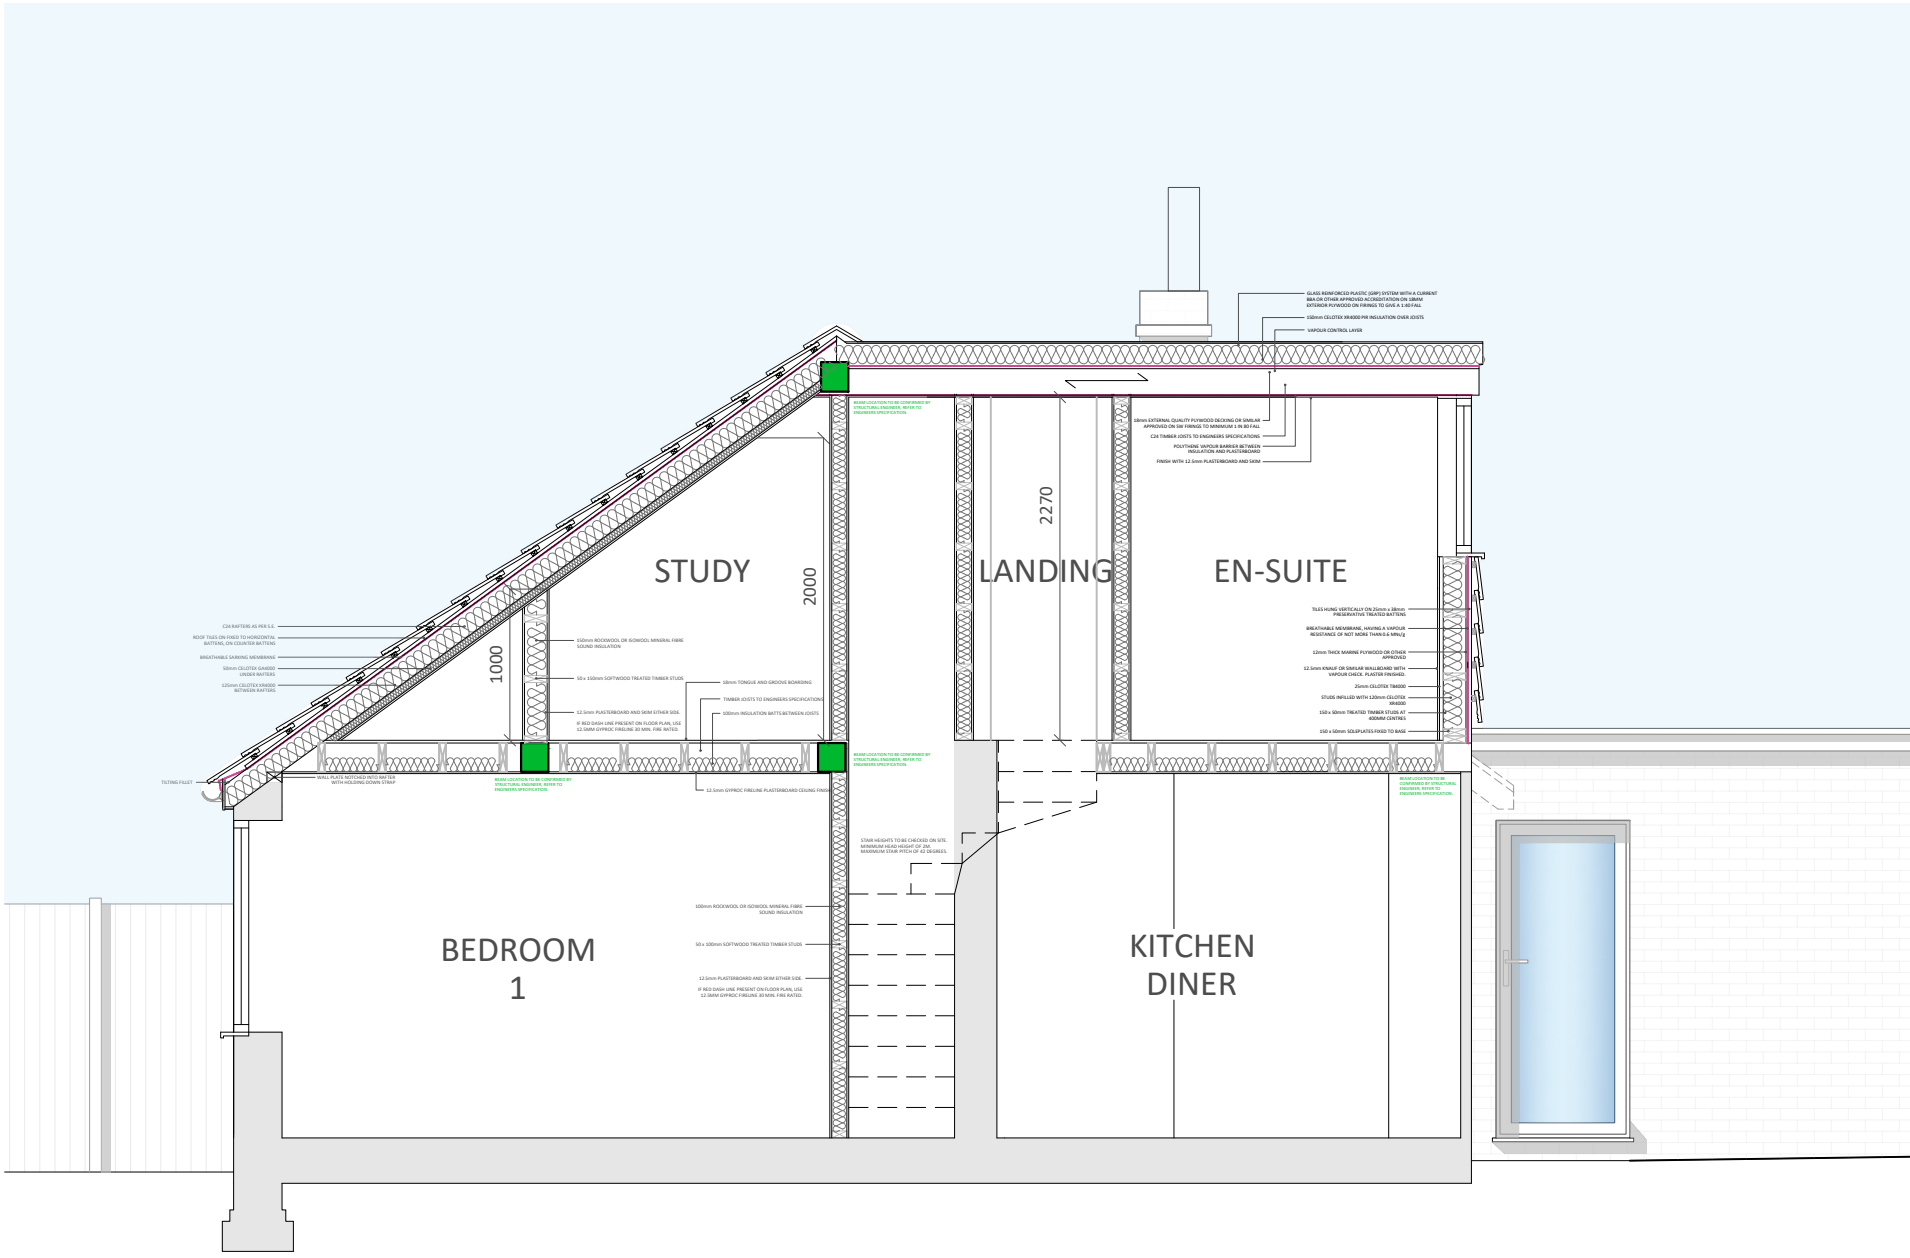

SECTION A - A

PLANNING

LOCATION
79 WESTON WAY
BALDOCK

Title
PROPOSED PLANS AND
SECTION

Scale	Drawn	Checked	Date
1:50 @ A1	SJB	HE	MAR 25
Drawing Number	Revision		
2113_YPUK_C005	P3		

