


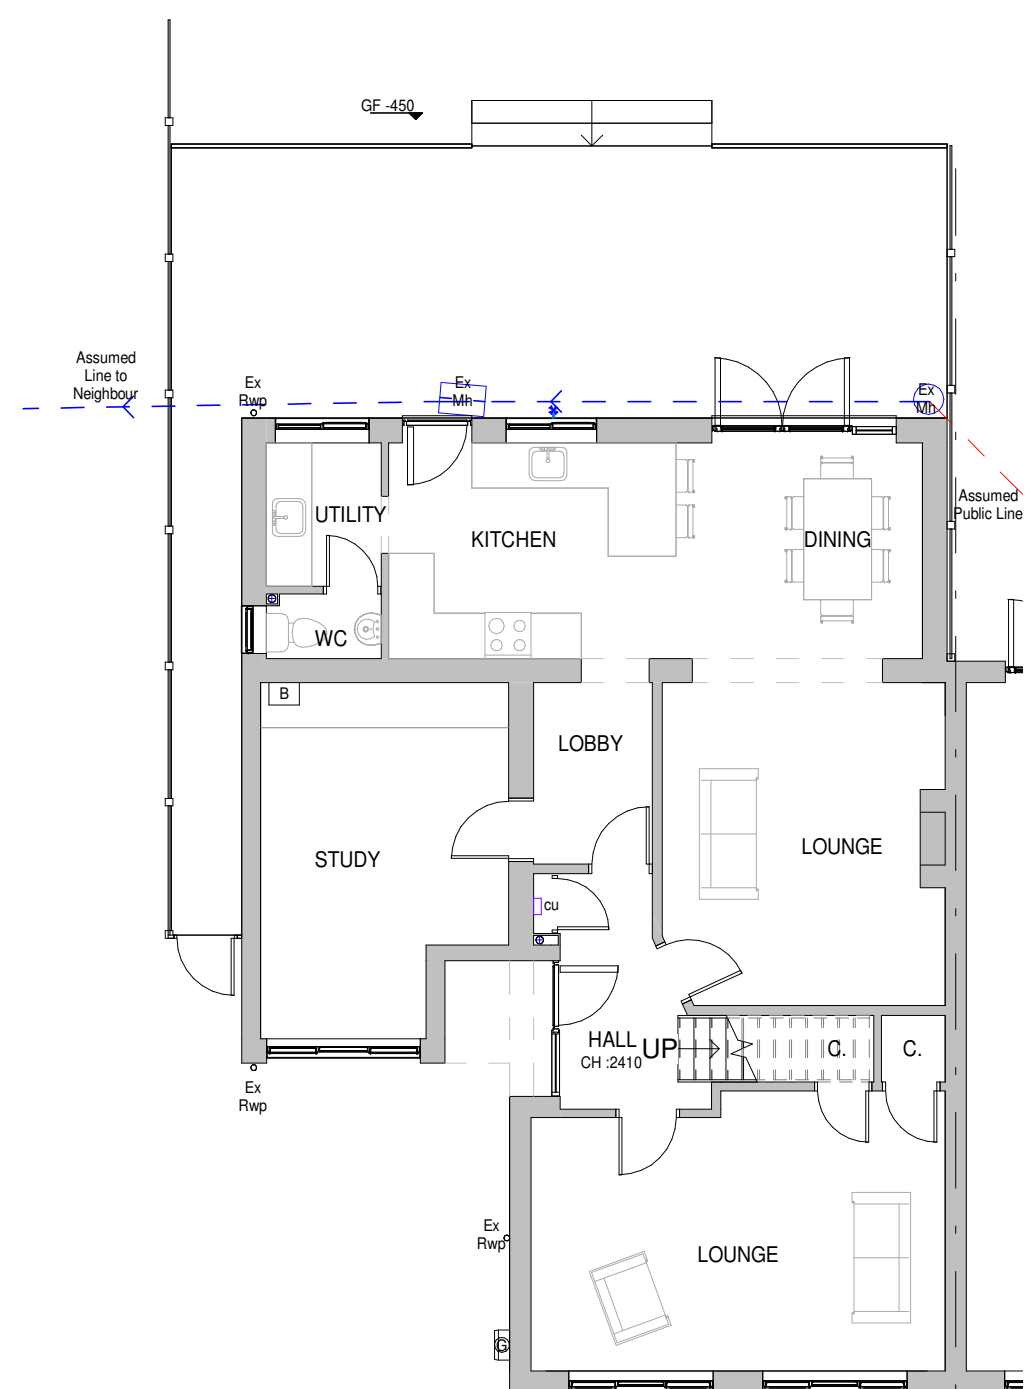


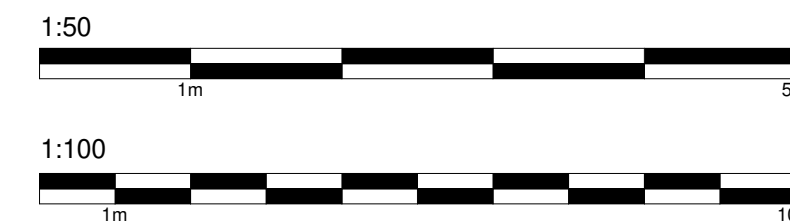

1 Existing Ground Floor Plan  
1 : 100

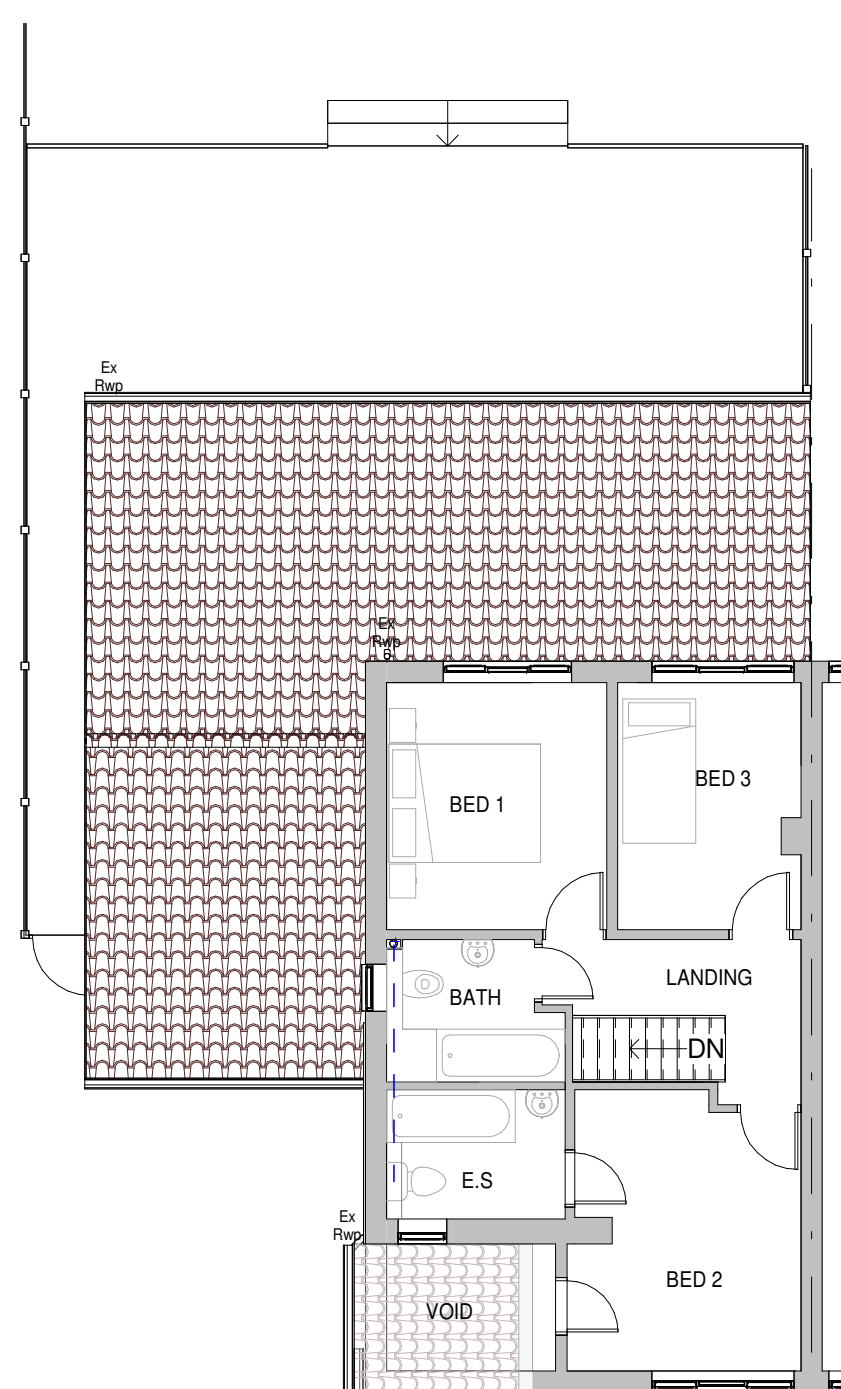


2 Existing First Floor Plan  
1 : 100

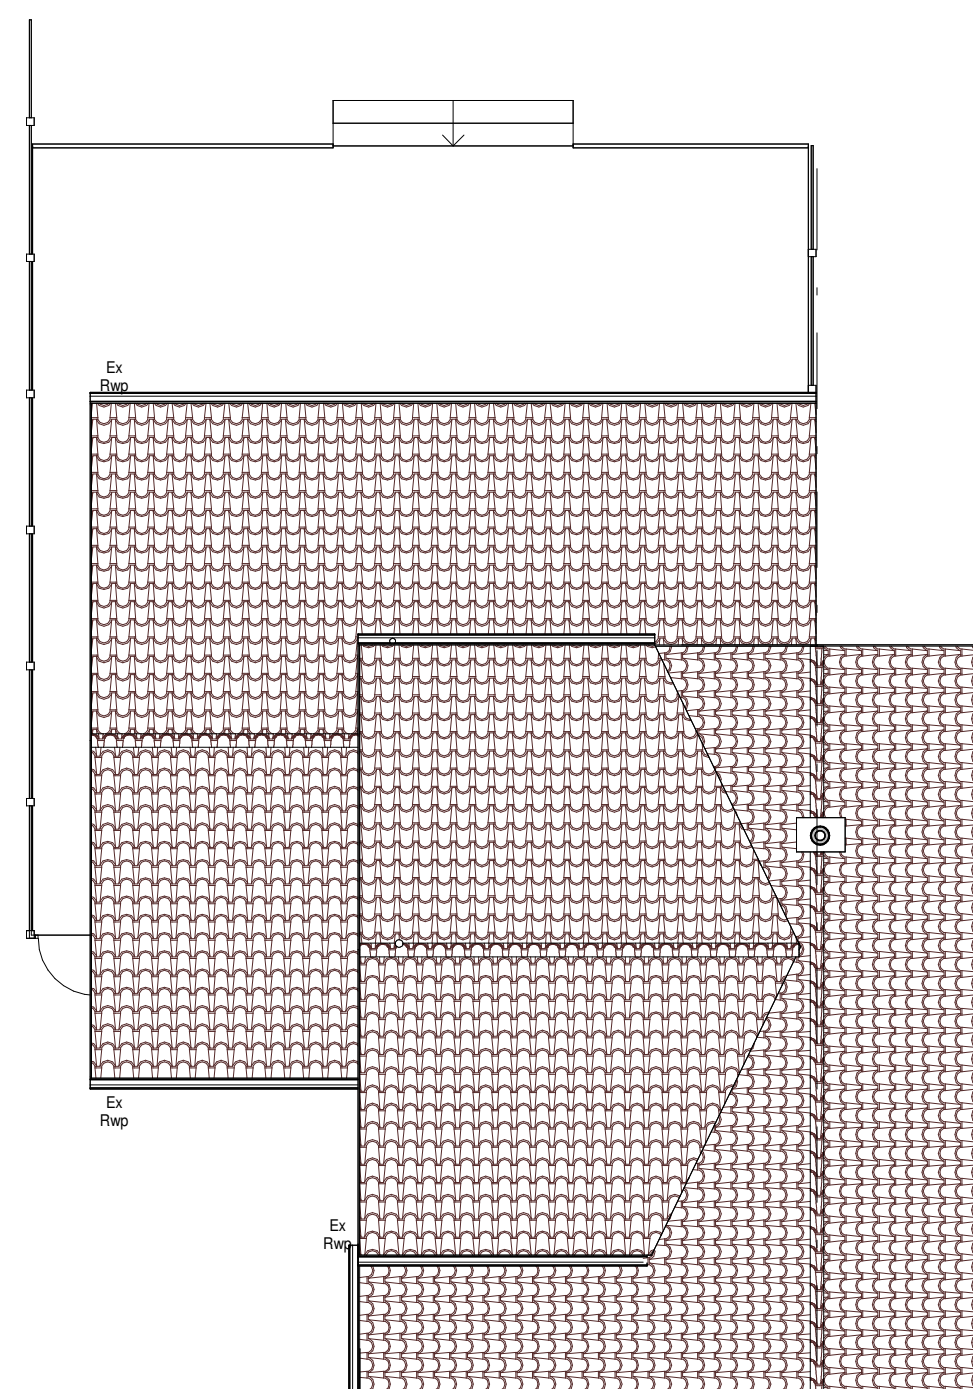

3 Existing Roof Plan  
1 : 100




4 Existing West Elevation  
1 : 100

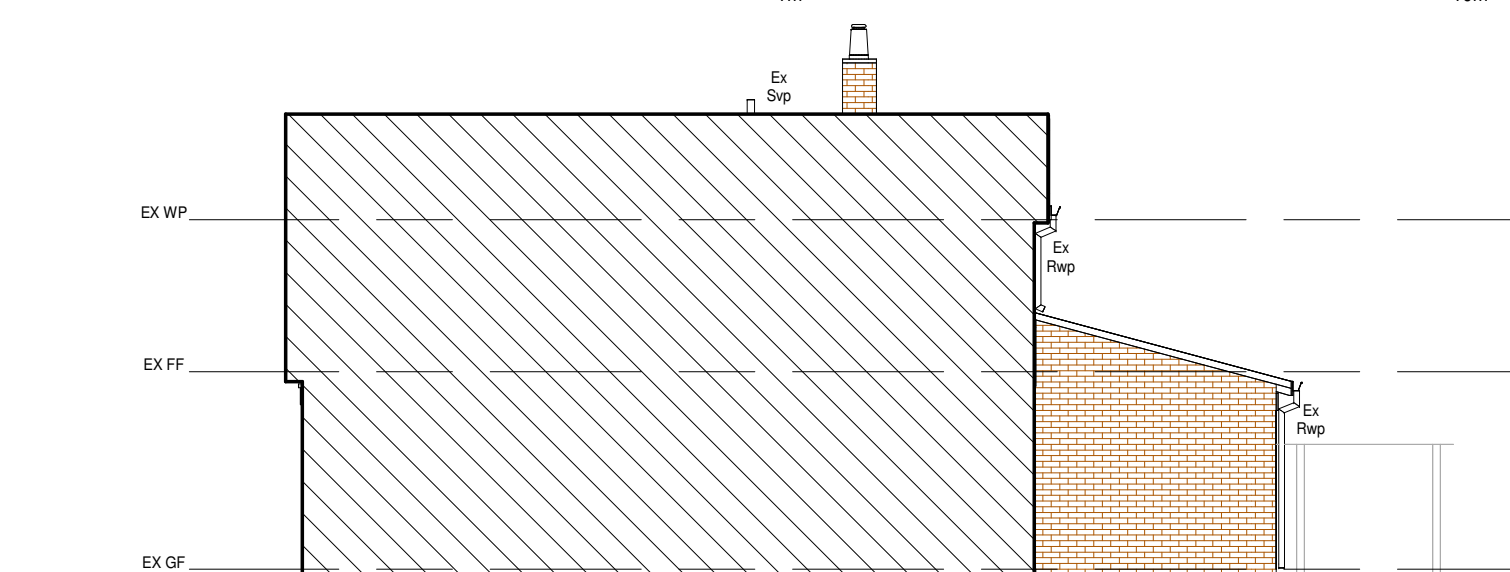


5 Existing South Elevation  
1 : 100




6 Existing East Elevation  
1 : 100

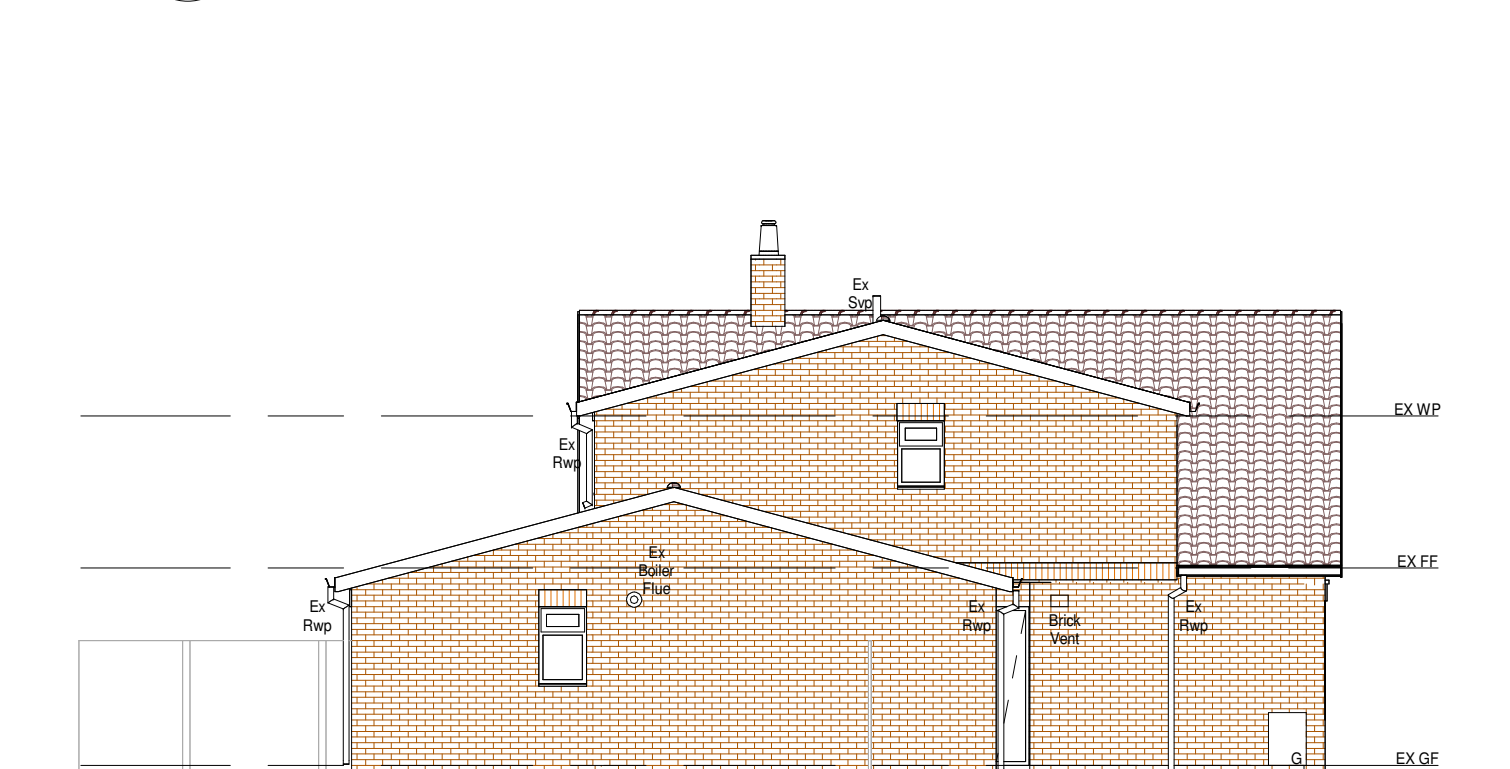


7 Existing North Elevation  
1 : 100

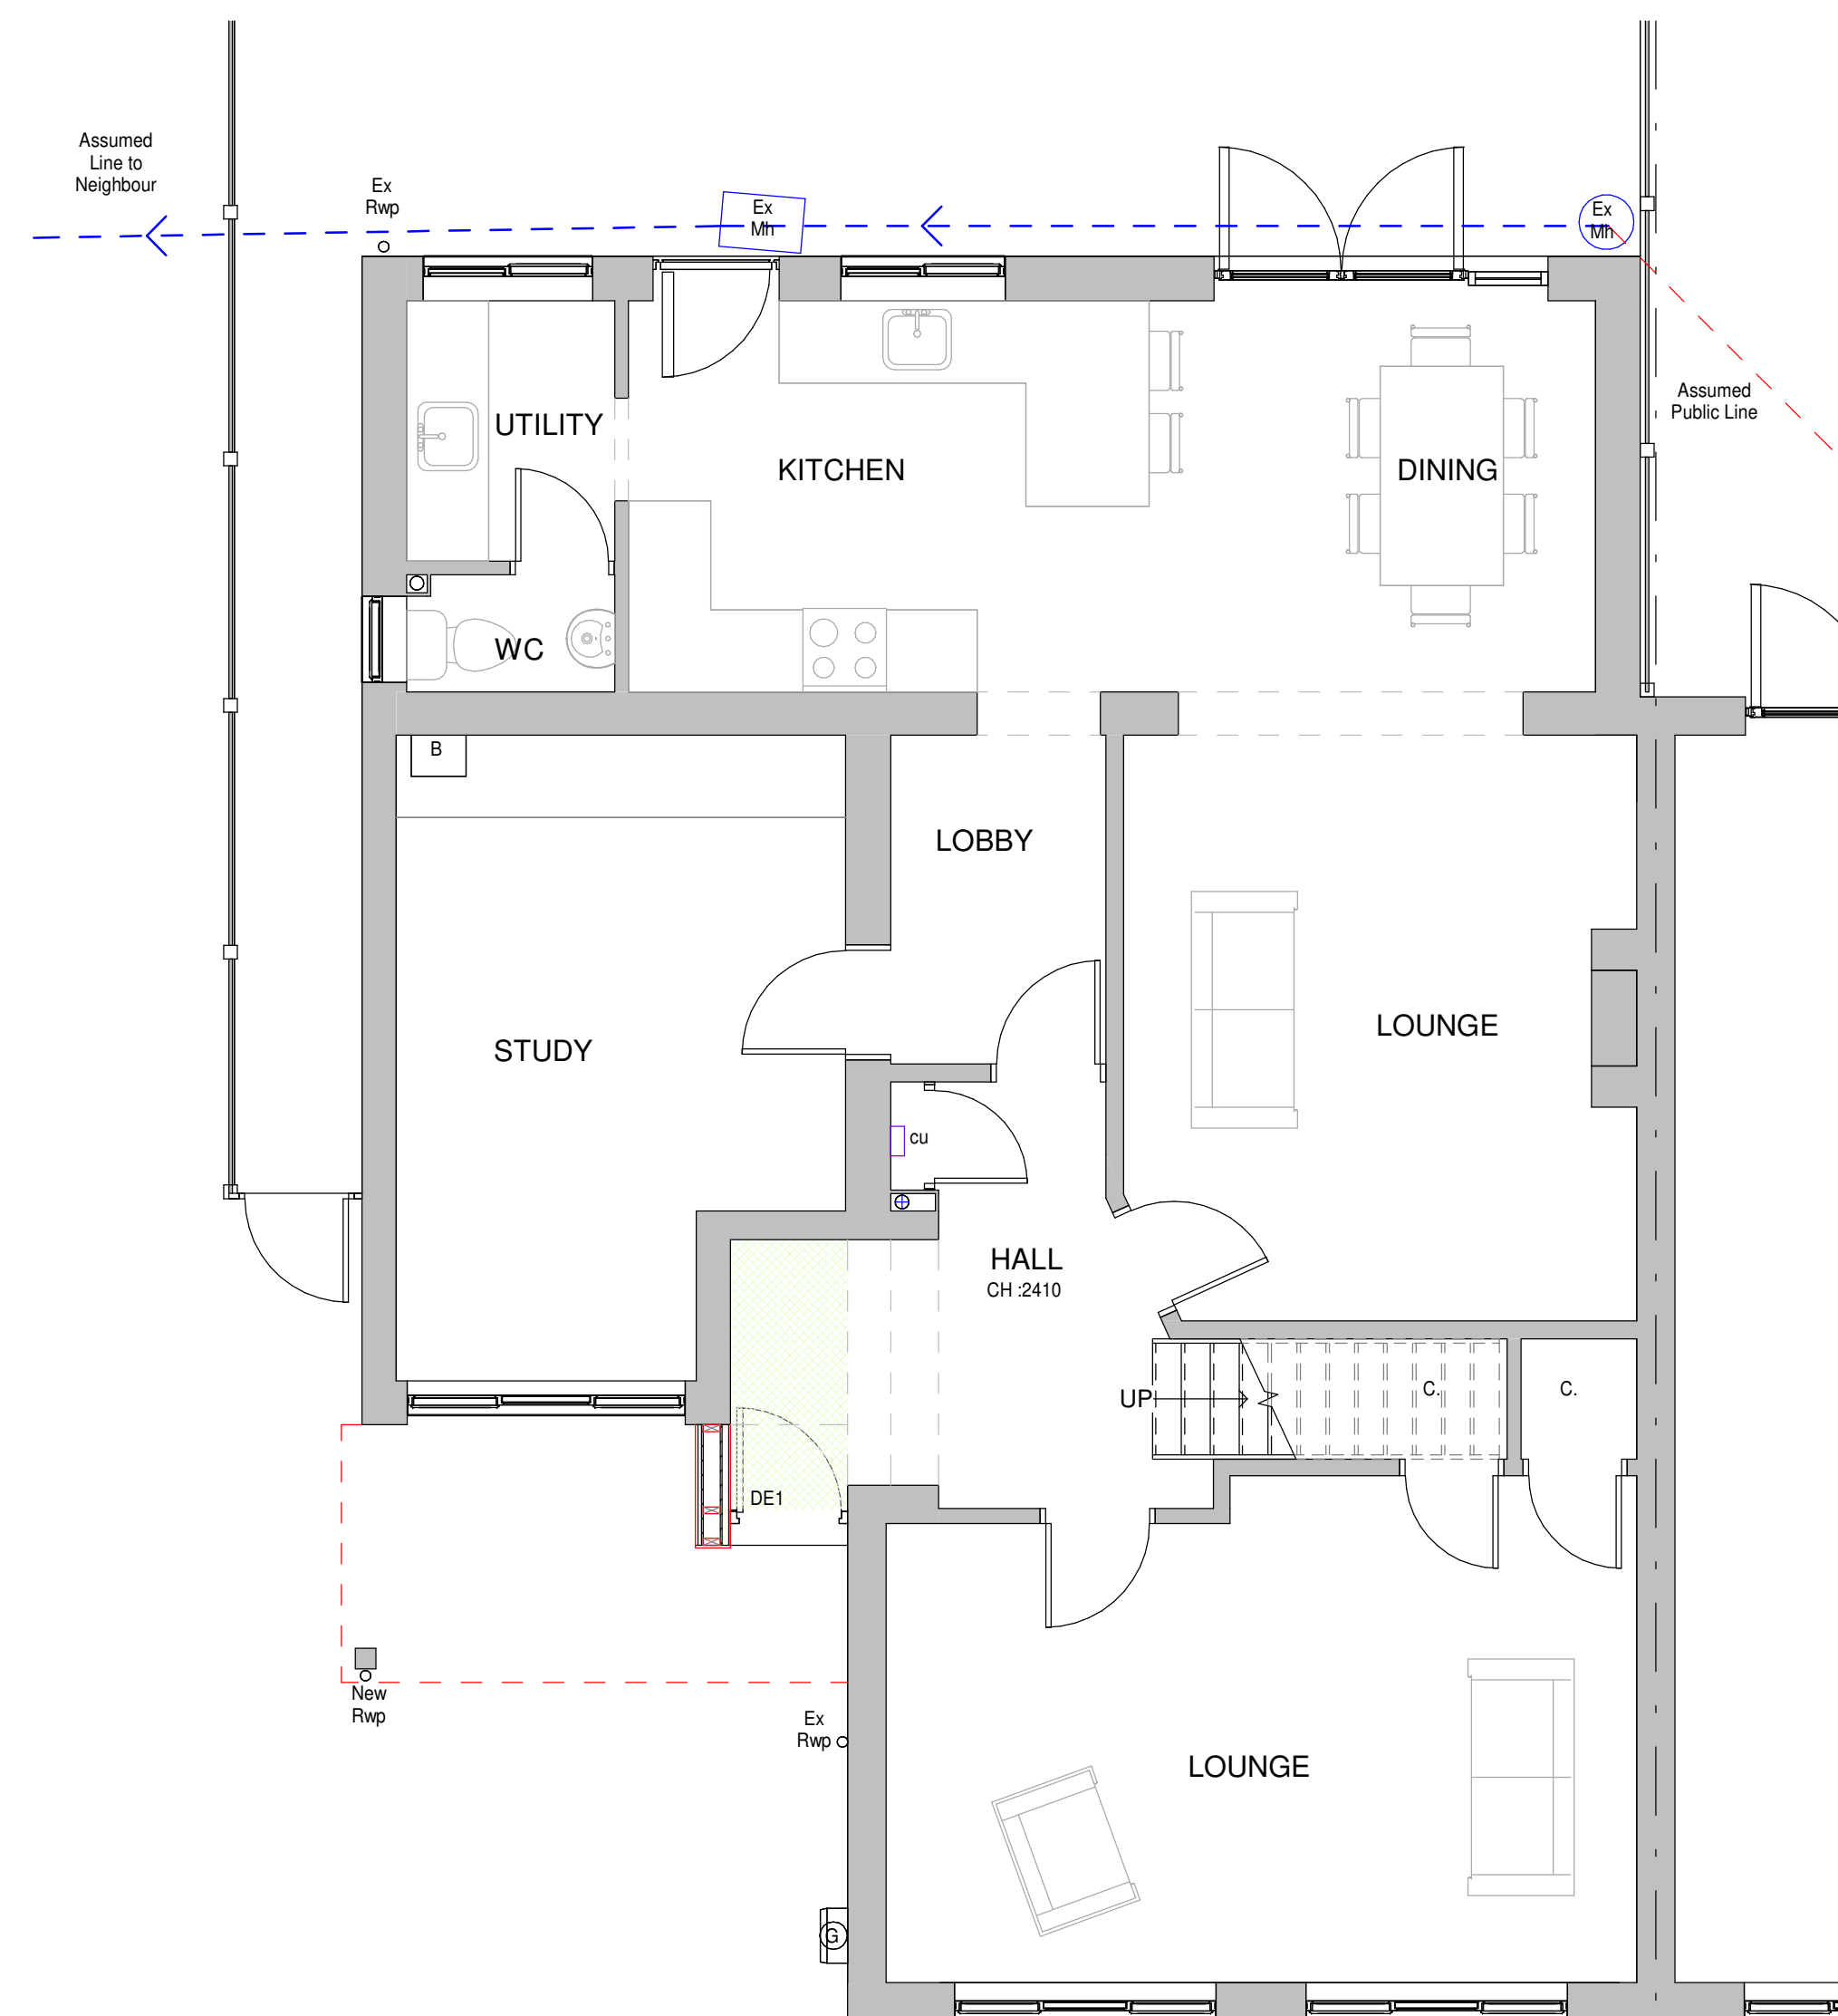

8 Proposed Ground Floor Plan  
1 : 50

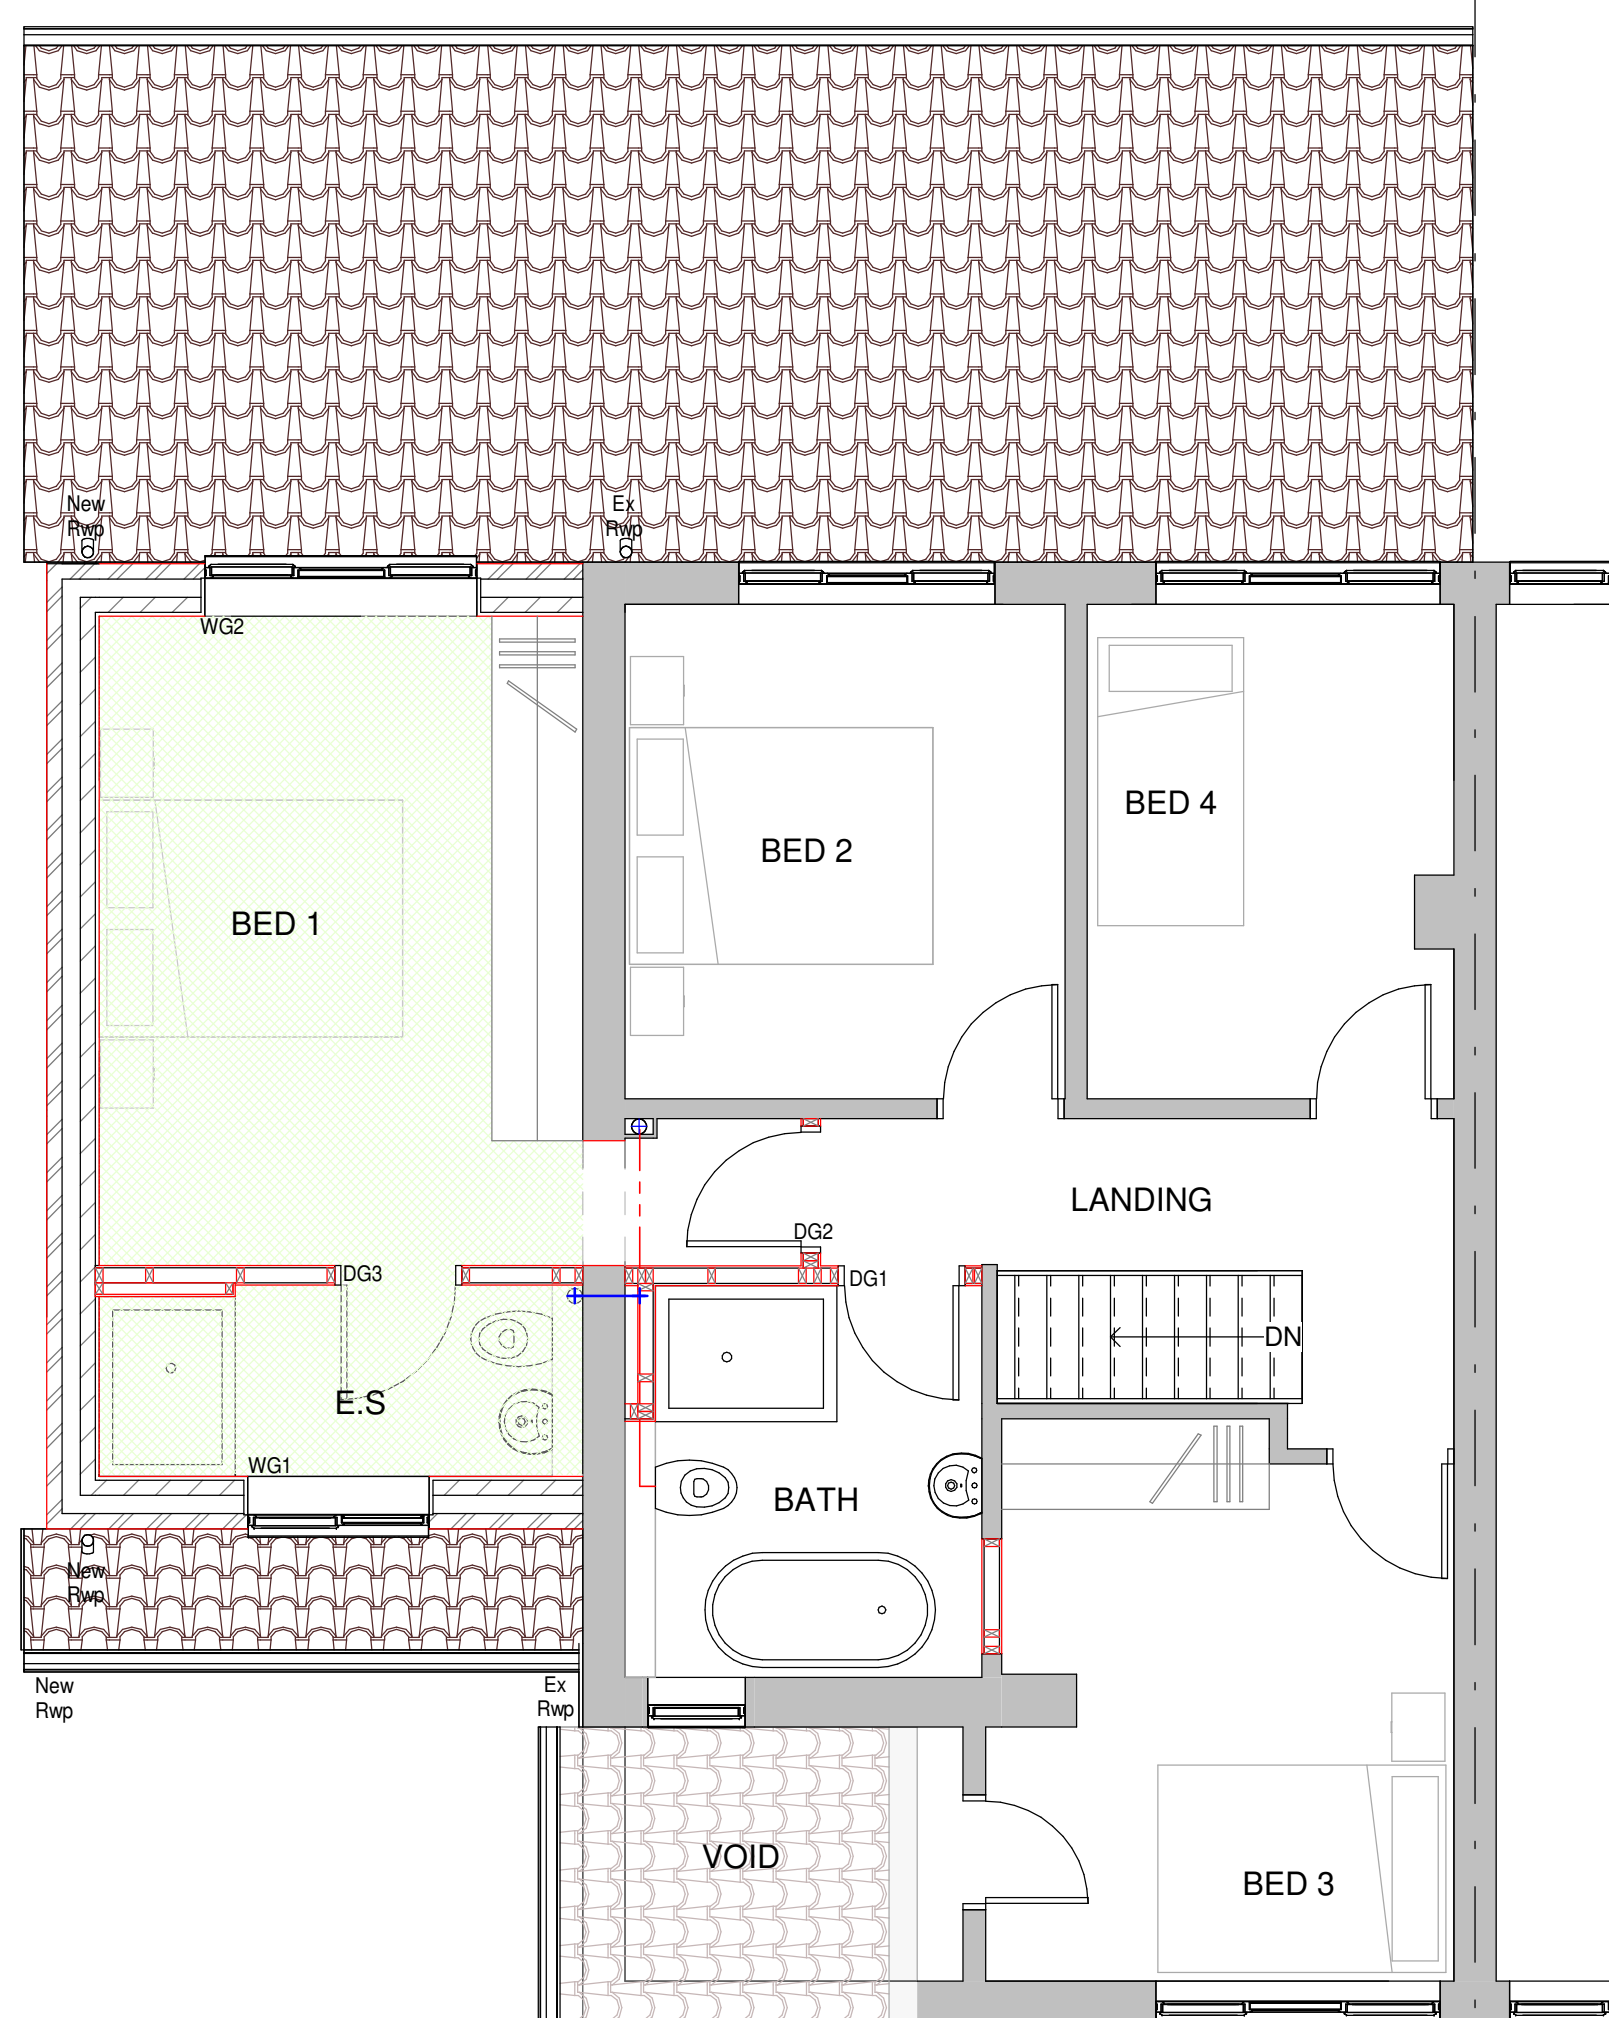

9 Proposed First Floor Plan  
1 : 50

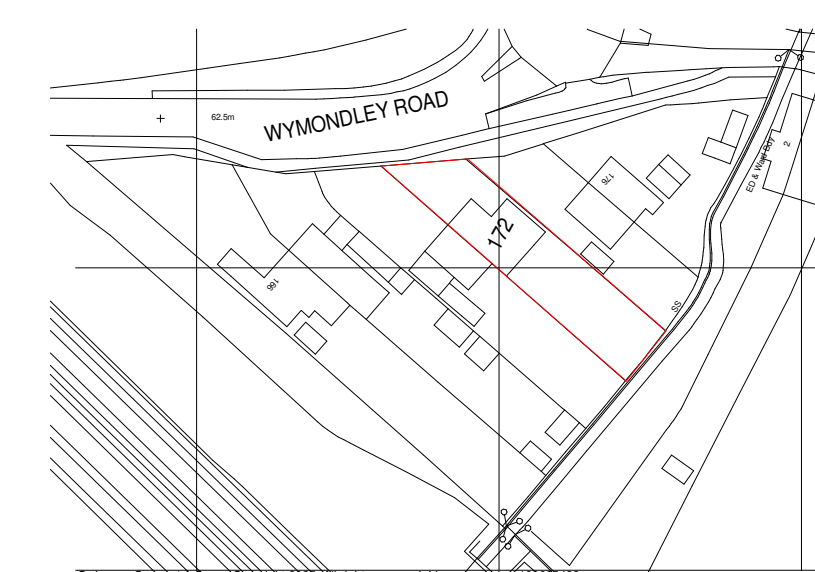

11 Location Plan  
1 : 1250



10 Proposed Roof/Site Plan  
1 : 500

#### KEY PLAN

|                     |  |
|---------------------|--|
| Site Boundary       |  |
| Proposed Face Brick |  |
| Proposed Render     |  |
| Proposed Roof Tiles |  |
| Landscaping         |  |
| Driveway            |  |



HOME EXTENSION TEAM

4 Brand Street, Hitchin, Hertfordshire, SG5 1HX  
Tel: (01462) 440099 E-mail: hitchin@het.co.uk

CLIENT:  
Mrs Stone & Mr Powell

PROJECT:  
172 Wymondley Road  
Hitchin  
Hertfordshire  
SG4 9QL

DRAWING TITLE:  
Proposed First Floor Extension,  
Including Porch to Front

Existing and Proposed Plans,  
Proposed Roof/Site Plan & Location  
Plan.

|                        |                     |               |                   |
|------------------------|---------------------|---------------|-------------------|
| SCALE:<br>As indicated | DATE:<br>11/03/2025 | DRAWN:<br>GLH | CHECKED:<br>DC/TB |
|------------------------|---------------------|---------------|-------------------|

|                         |      |
|-------------------------|------|
| DWG. NO.<br>HET-1829/01 | REV. |
|-------------------------|------|