


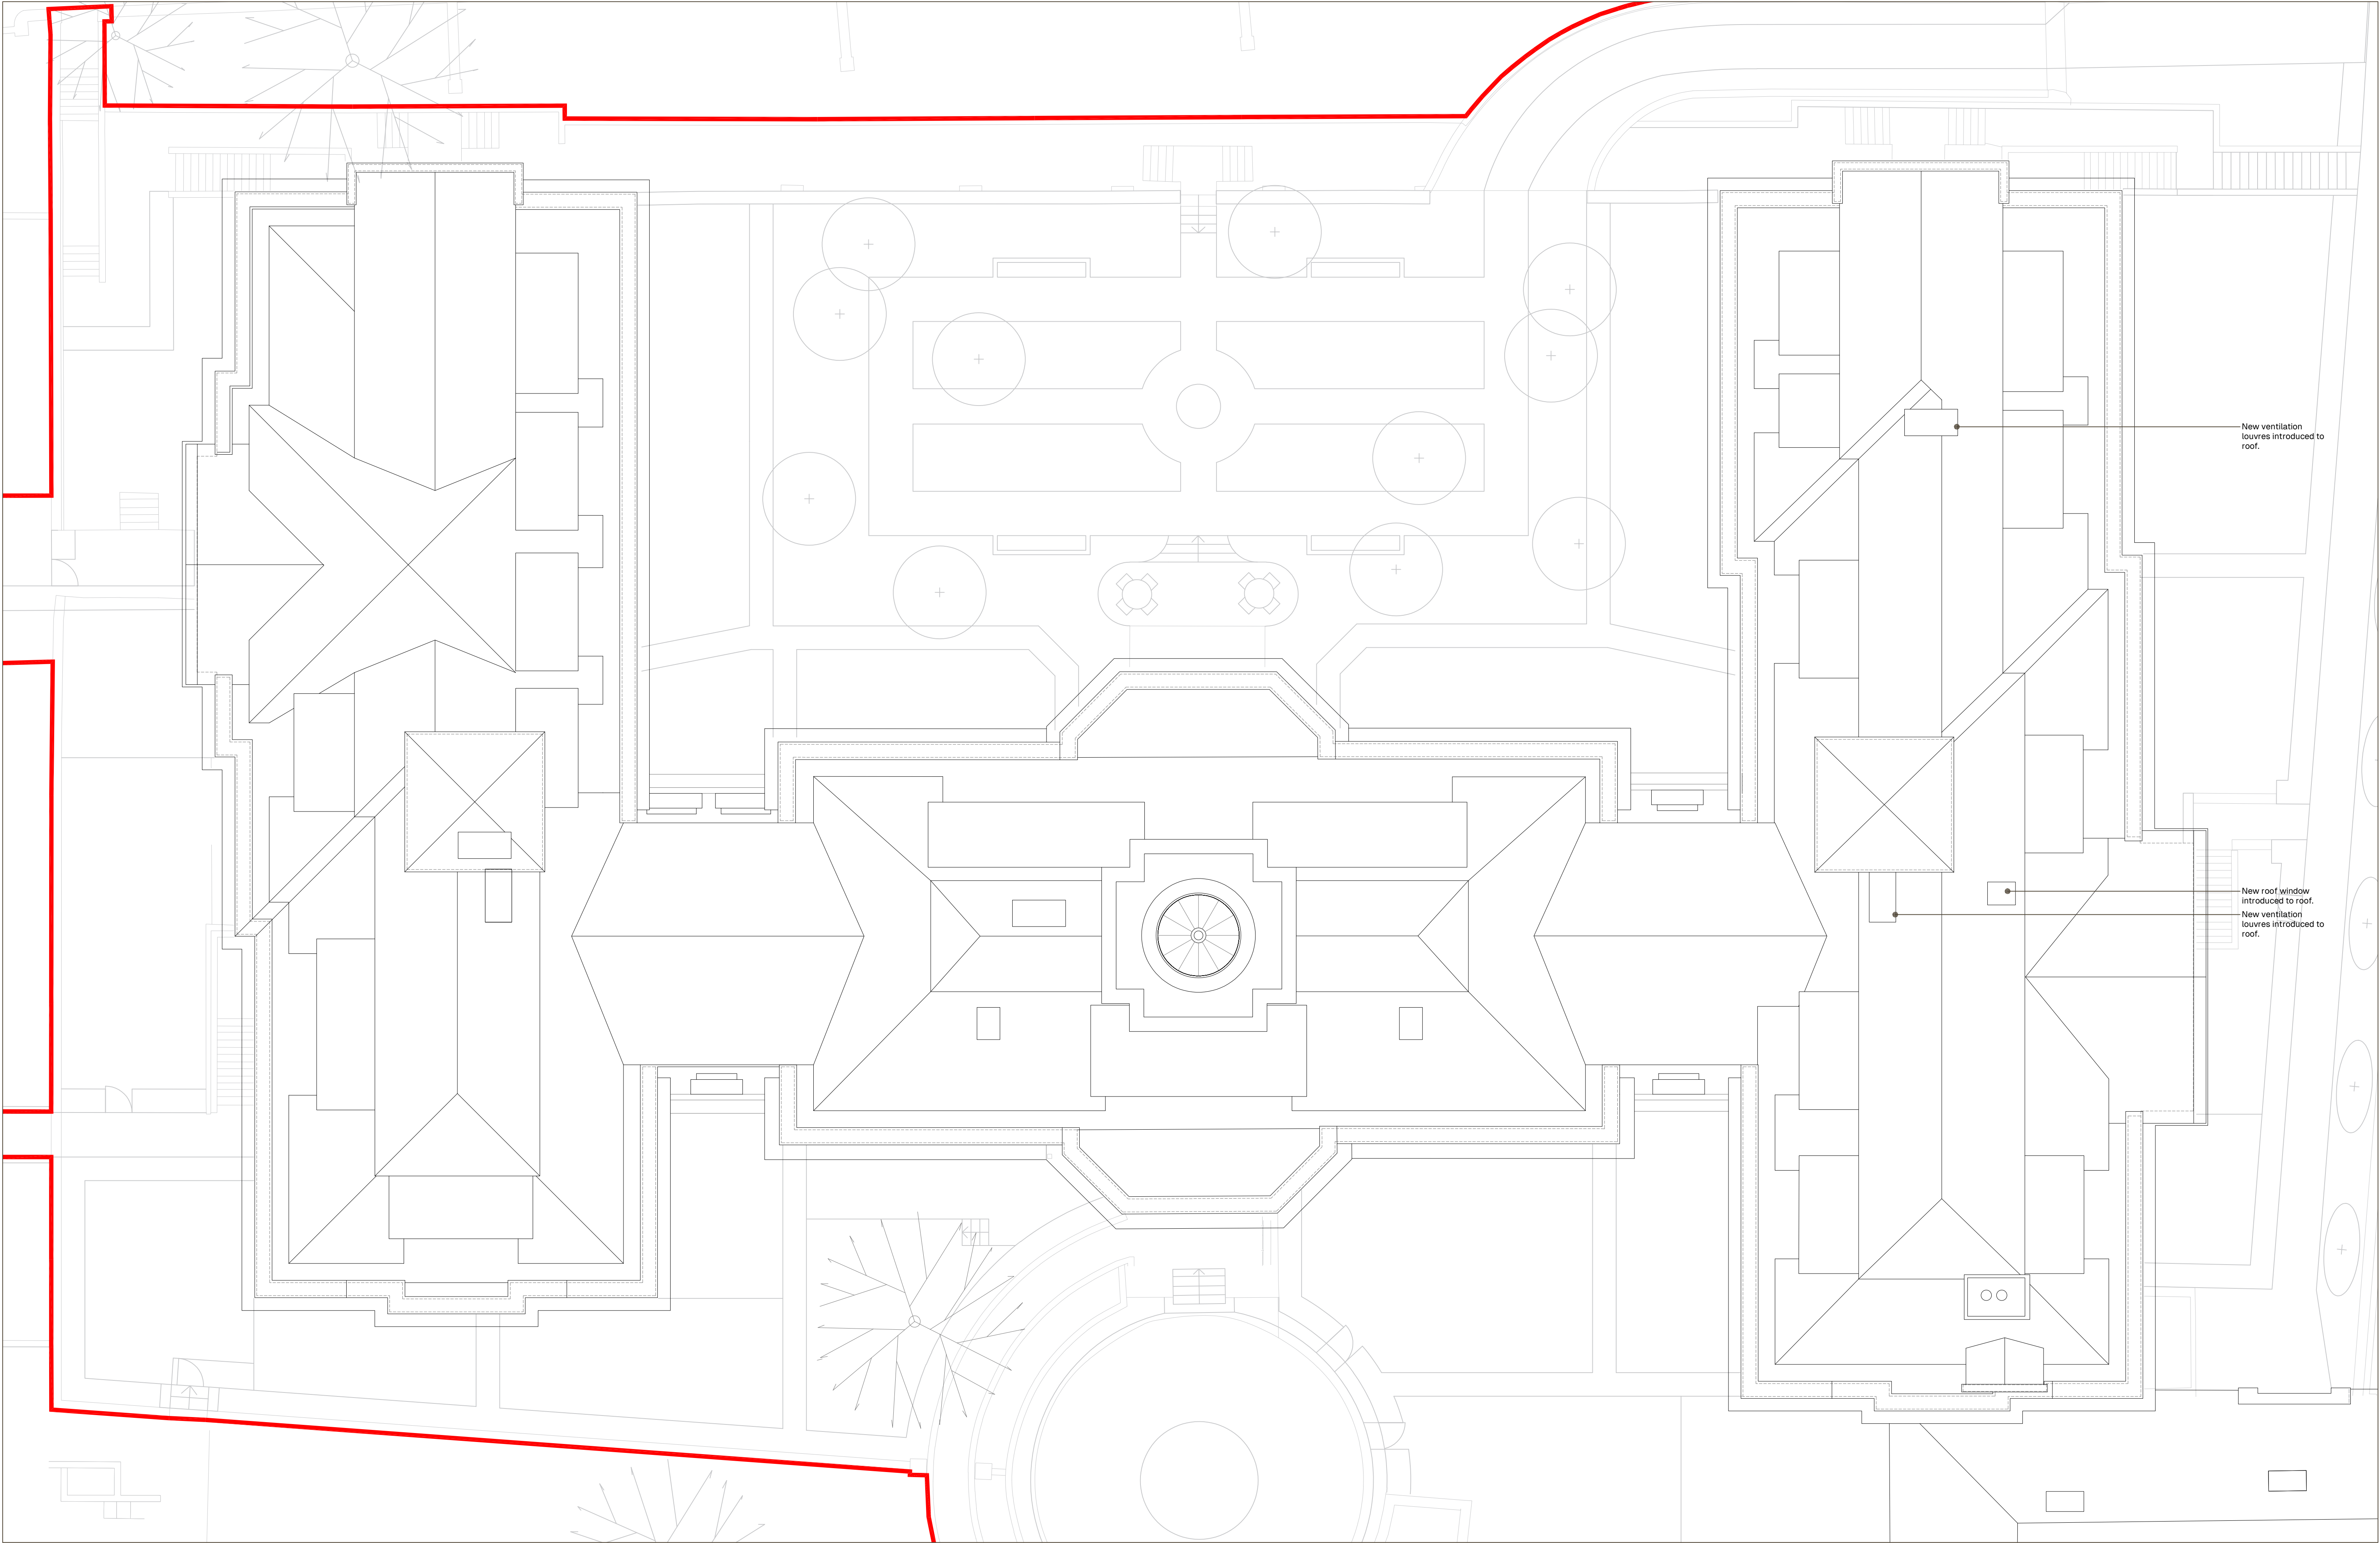

Copyright
© Opstead Limited 2026.
All rights reserved. This drawing is the property of Opstead Limited
and shall not be copied, reproduced, or used for any purpose other
than that for which it was issued without written permission.

Drawing Status
Planning
Notes

Revision
P1 08.05.2026 Minor amendment to dormer size.



1:100 0 1 2 3 4 5 m

opstead

Architecture
Design Advisory
Development
m 07725 127 205
e info@opstead.co.uk
w www.opstead.co.uk

Project
Radcliffe House
The Priory, Tilehouse Street, Hitchin, SG5 2DW
Drawing Title
Planning Application
Proposed Roof Plan

Scale
1:100 @ A1
Drawing No
134-OP-PL-PP-A-106
Date
April 2026
Revision
P1