



Scale 1:50 at A2 Size

 

REPRODUCTION NOTICE
This drawing is the property of NVAL DESIGN and must not be copied or passed to a third party, in whole or part, without prior written consent of NVAL DESIGN.
NOTES
1: This drawing is copyright © 2026
2: All dimensions to be checked and confirmed on site
3: All work and materials to be in accordance with the current Building Regulations and to comply with all the relevant codes of practice and where applicable the current edition of the relevant British Standard.

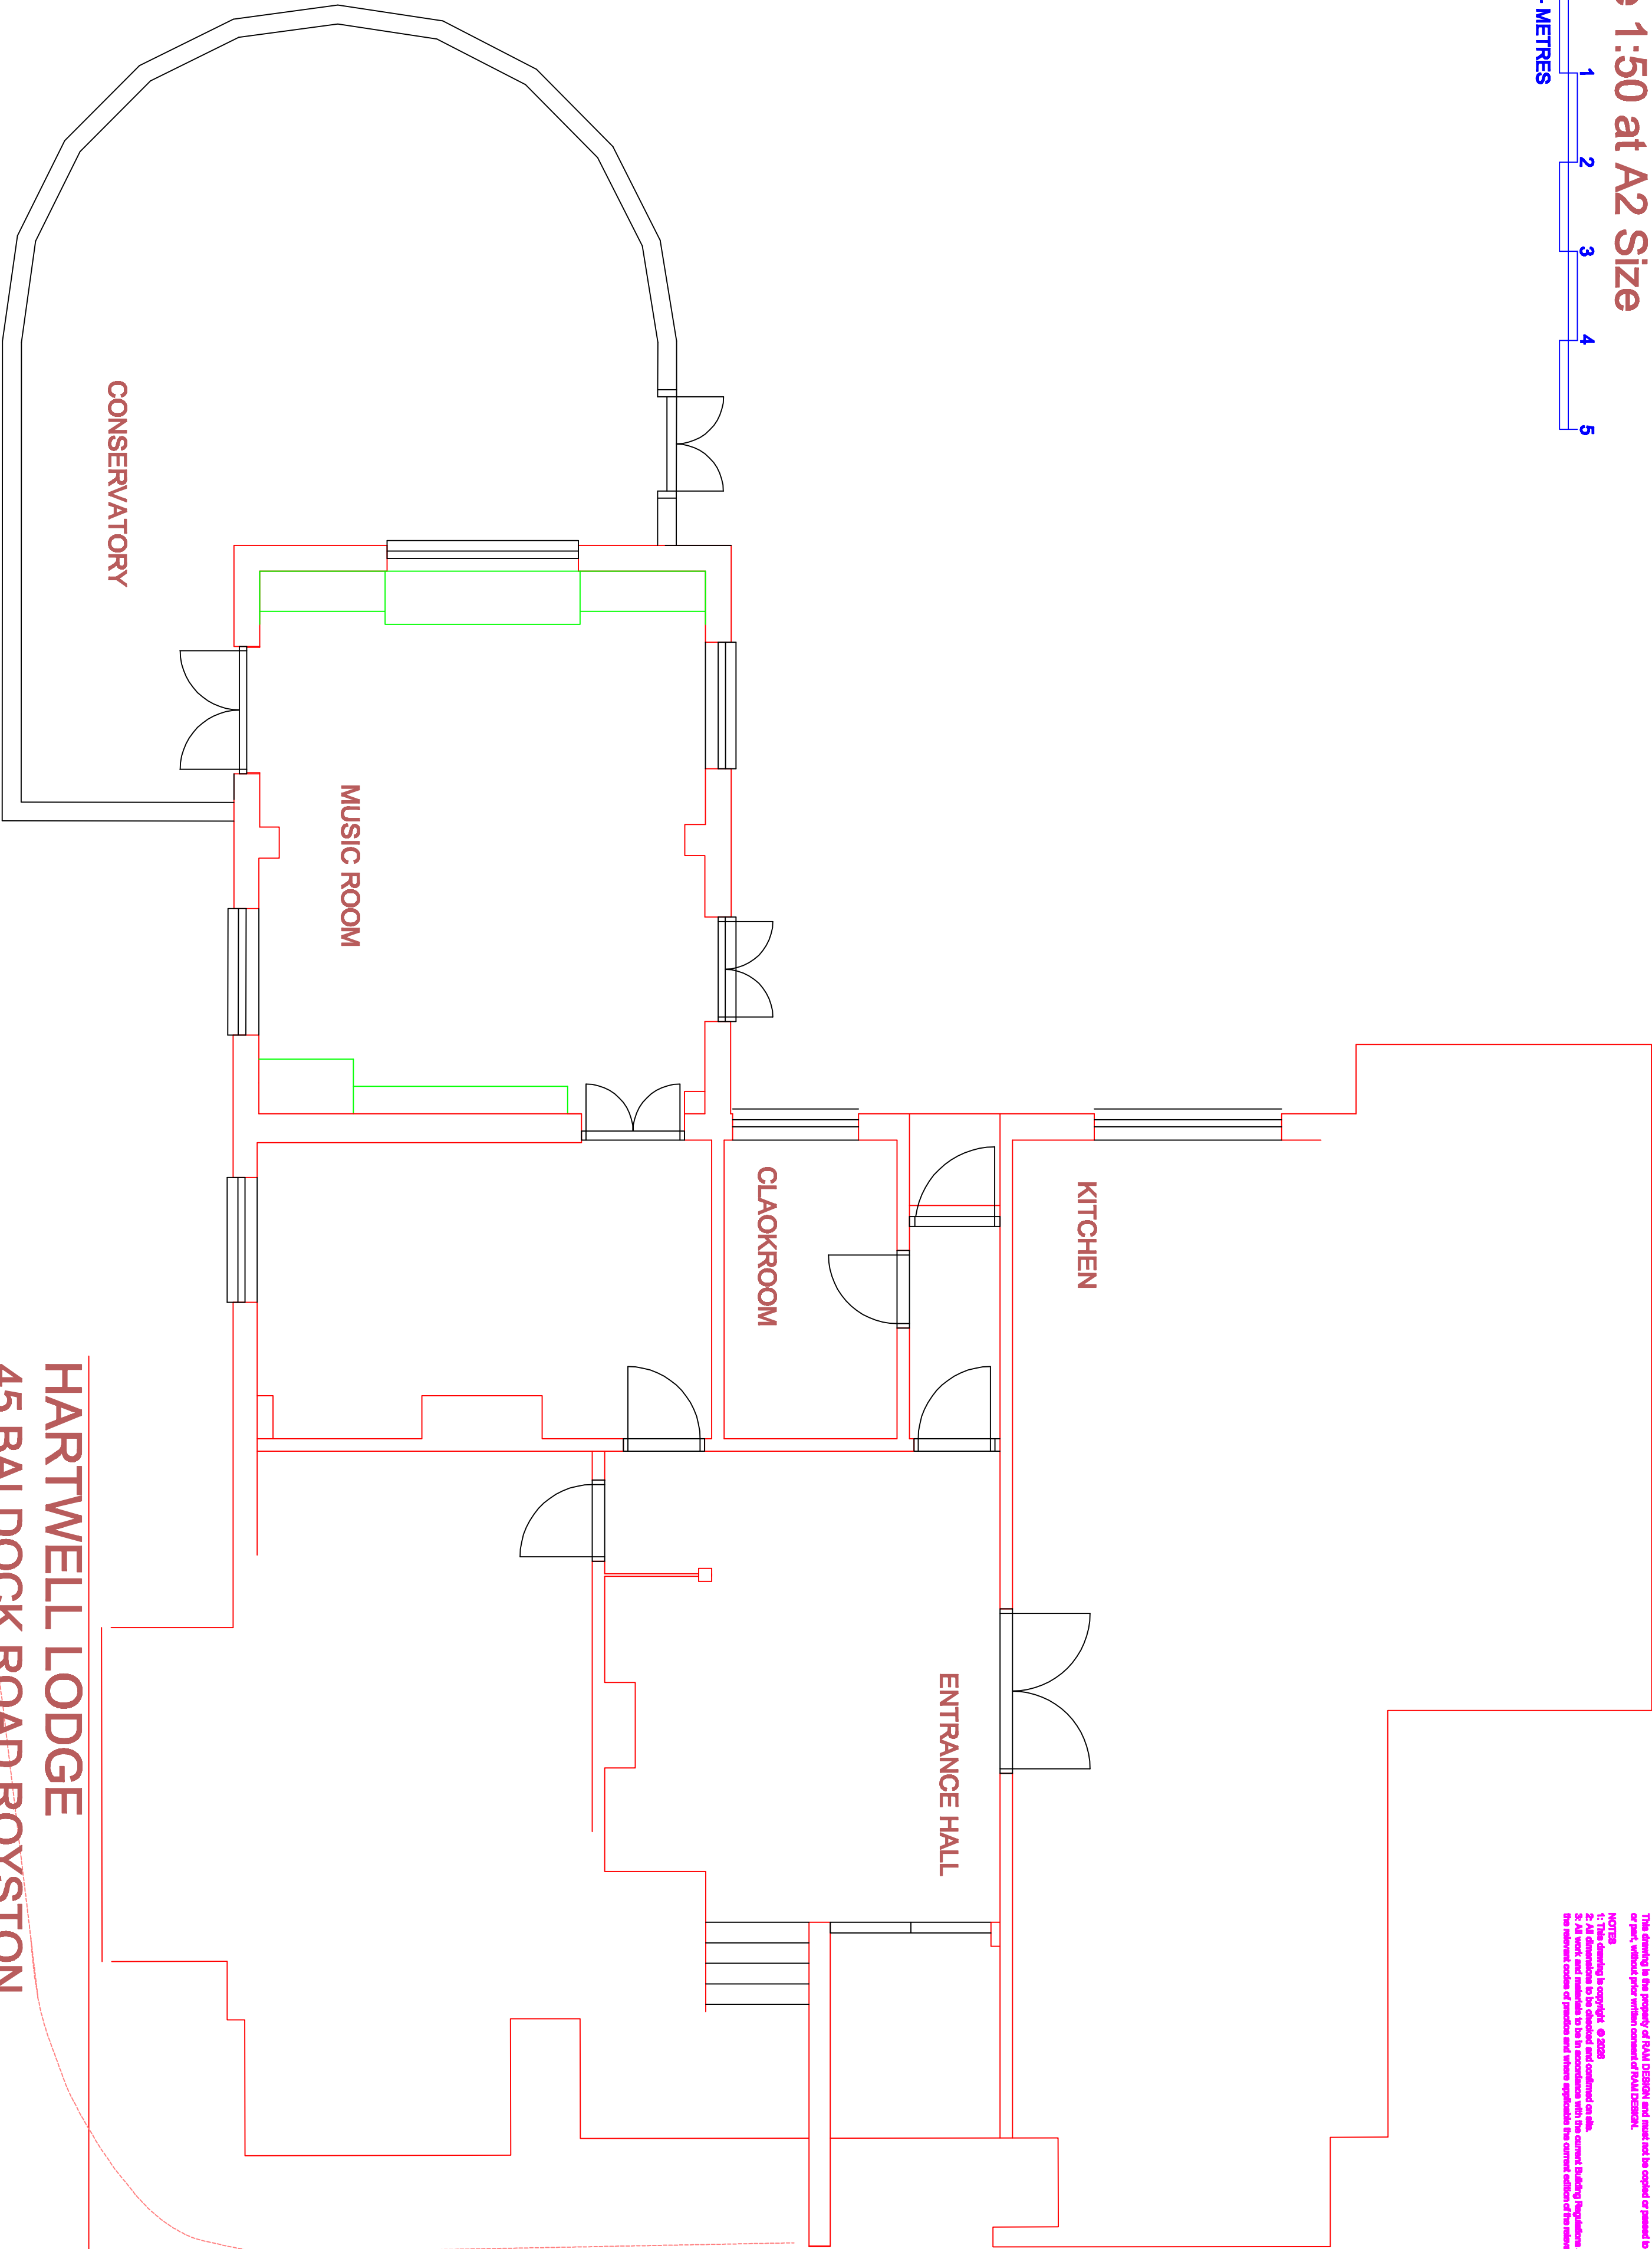

HARTWELL LODGE
45 BALDOCK ROAD, ROYSTON
EXISTING GROUND FLOOR PLAN JE0826.PL01A
AUGUST 2026
1:50

REV A AUGUST 2026 TITLE BLOCK CORRECTED