

THIS PLAN AND DESIGN IS TO BE USED SOLELY IN CONNECTION WITH THE PROJECT AS DESCRIBED. THE DRAWING AND DESIGN IS THE COPYRIGHT OF YPL UK LIMITED T/A YOUR PLANS UK, AND MUST NOT BE RE-ISSUED, LOANED OR COPIED WITHOUT WRITTEN CONSENT OF YPL UK LIMITED T/A YOUR PLANS UK.


THE PLAN IS TO BE READ IN CONJUNCTION WITH ALL OTHER THIRD PARTY INFORMATION RELEVANT TO THE PROJECT. ANY APPARENT DISCREPANCY IS TO BE BROUGHT TO THE ATTENTION OF YPL UK LIMITED T/A YOUR PLANS UK AND/OR ANY THIRD-PARTIES OR SPECIALISTS ASSOCIATED.



FRONT ELEVATION



SIDE ELEVATION

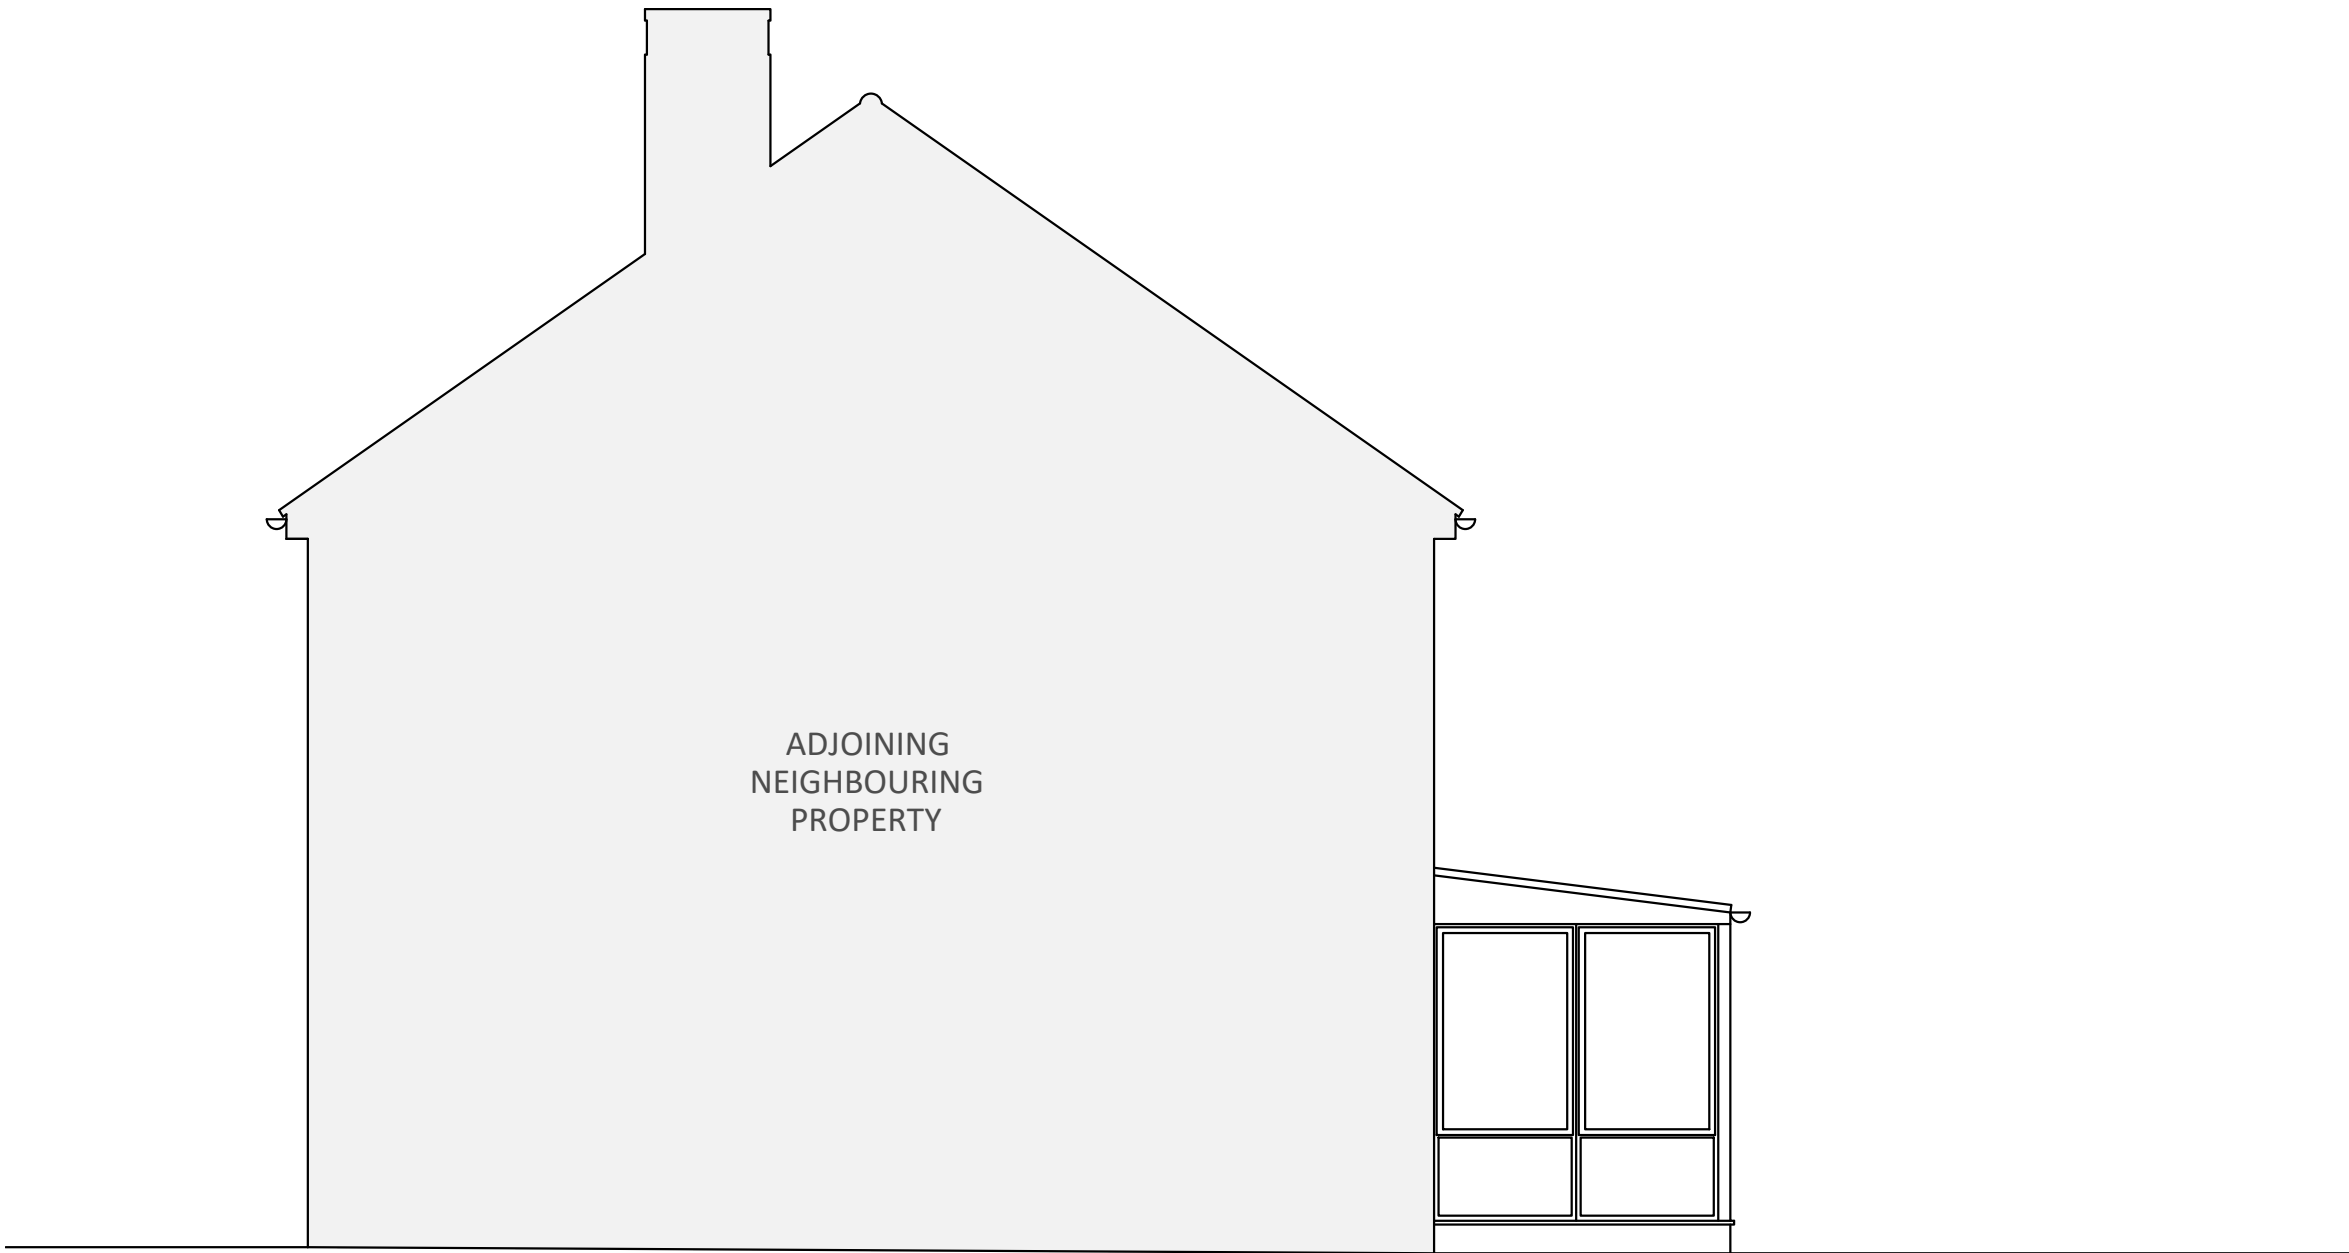

SIDE ELEVATION



REAR ELEVATION

FOR APPROVAL

Location
4 ASTON RISE
HITCHIN

Title
EXISTING ELEVATIONS

Scale 1:50 @ A2	Drawn SB	Checked HE	Date NOV 25
Drawing Number 2298_YPUK_P004	Revision P1		

0 0.5 1 1.5 2 2.5m
1:50



YOURPLANS