


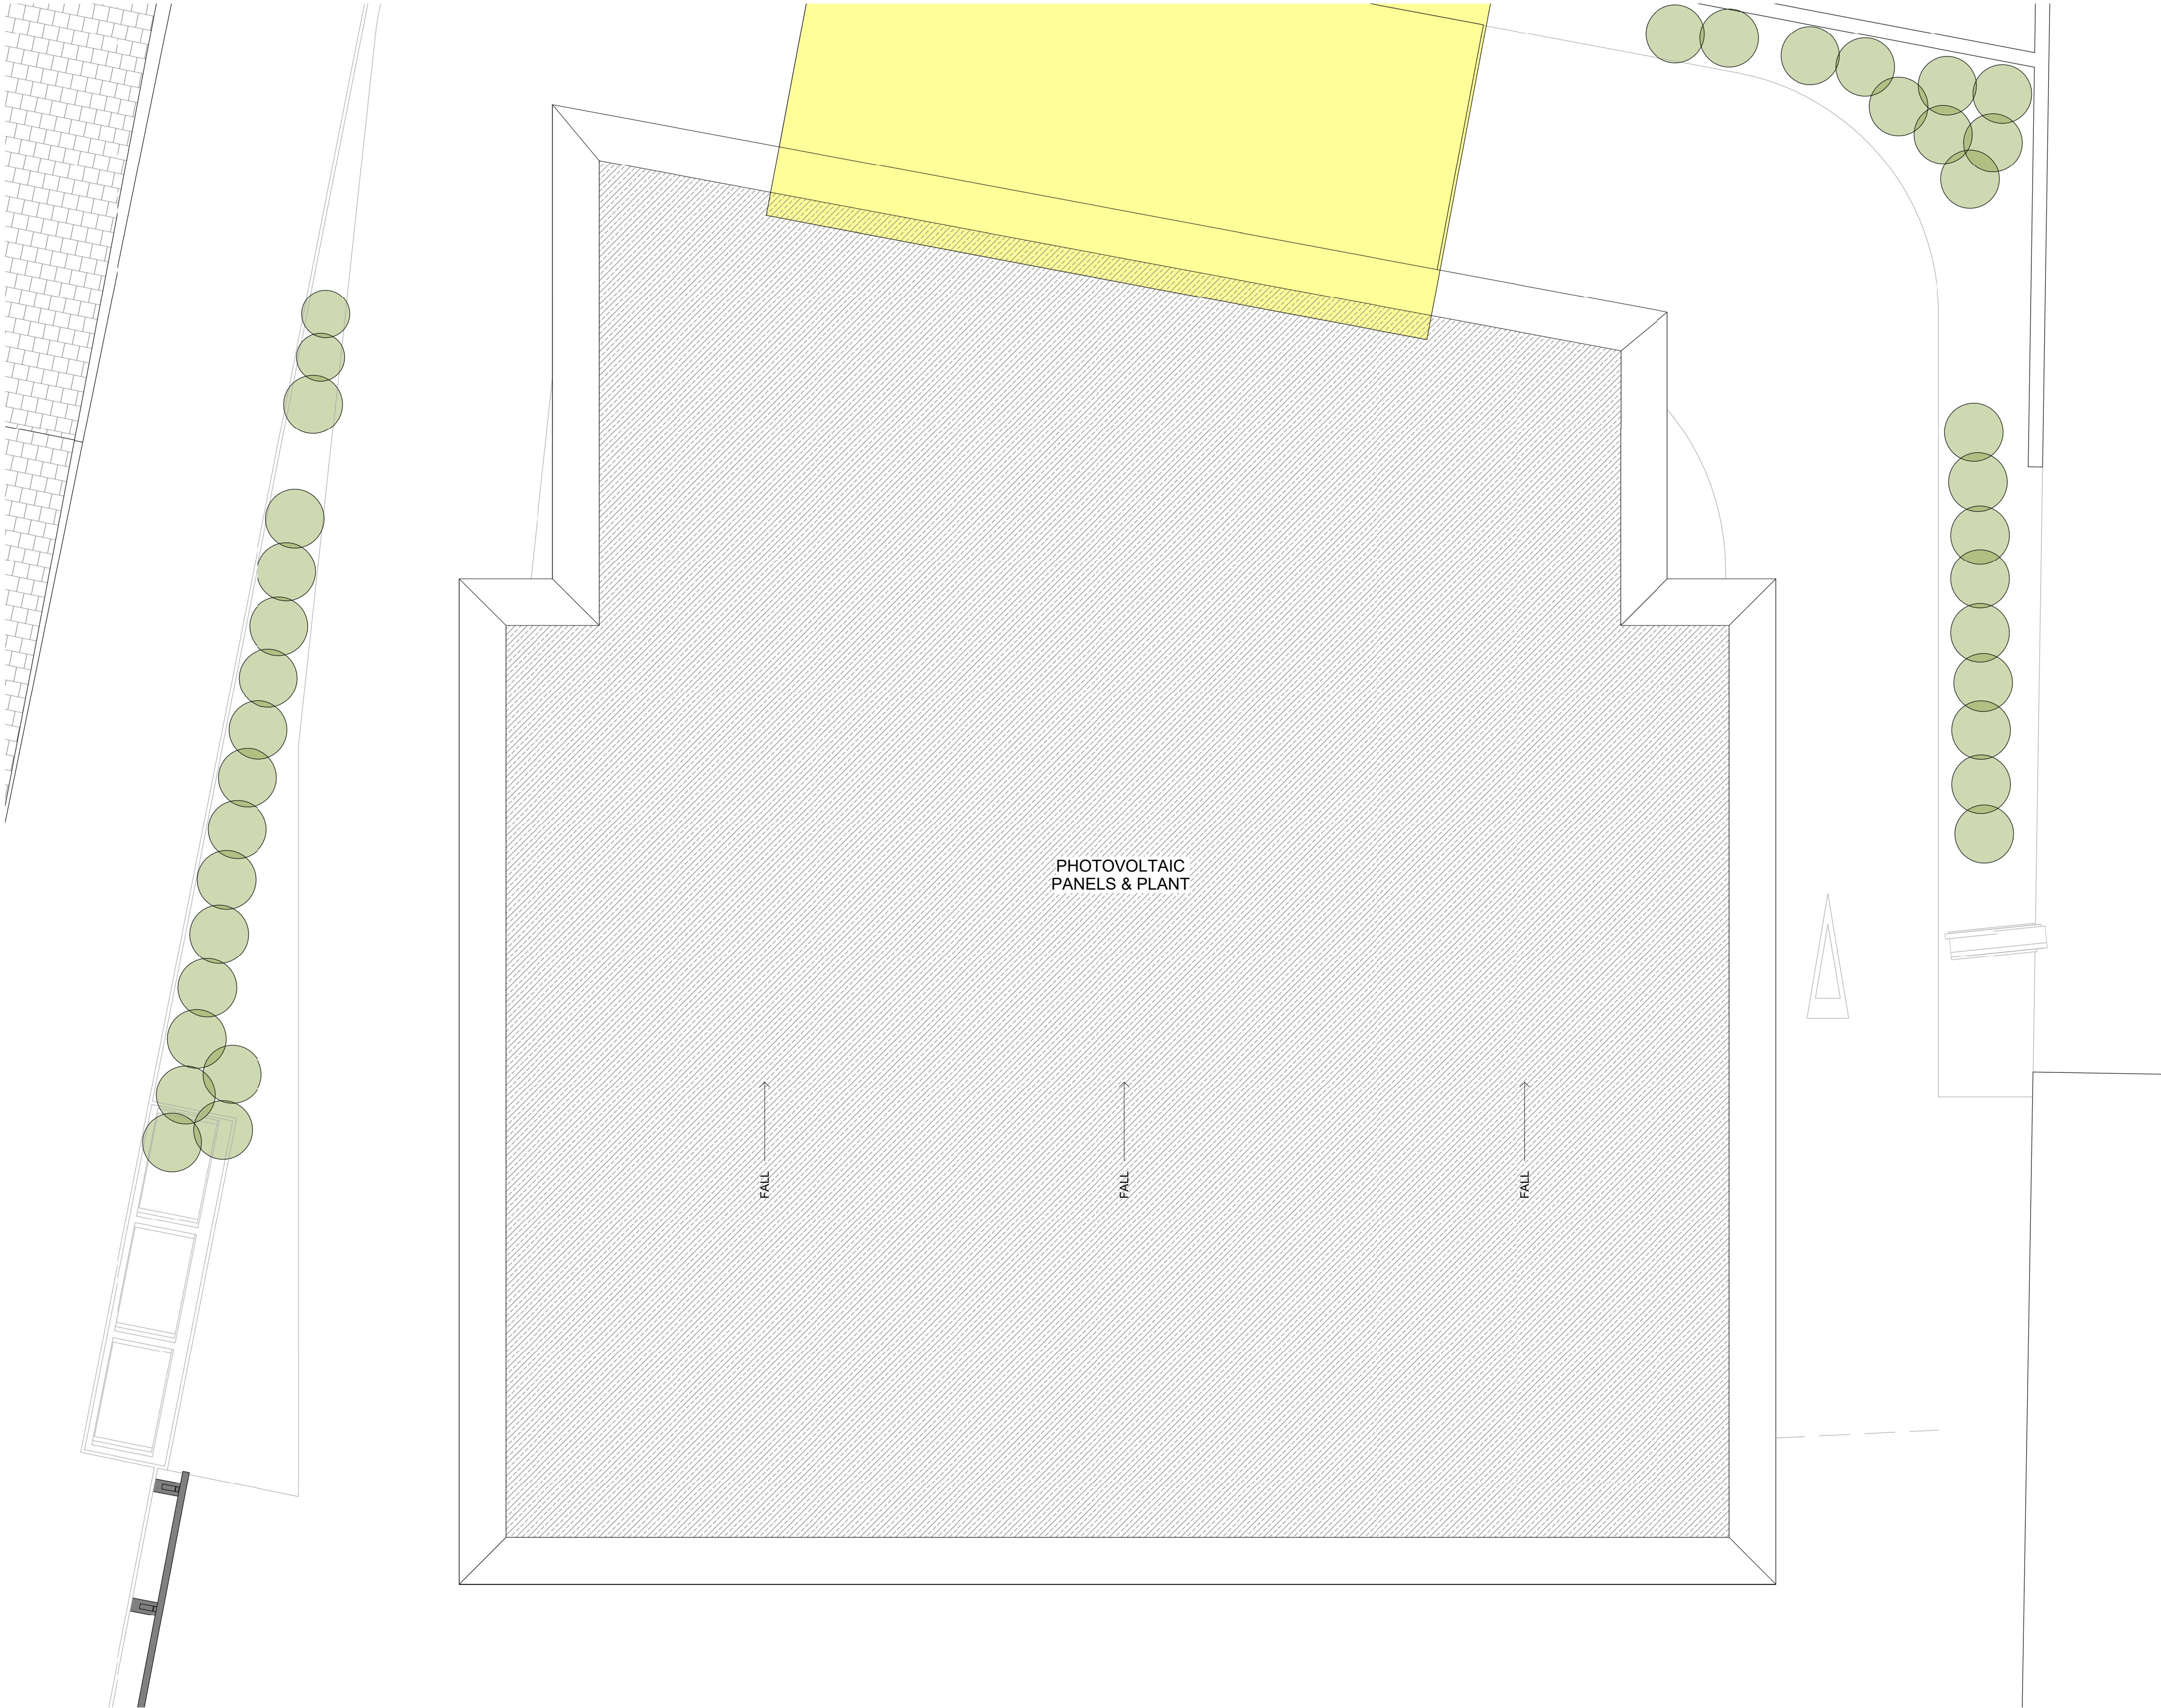

NOTE: Report all errors and omissions to the Architect. All dimensions to be checked on site before fabrication.

Contractors must verify all dimensions on site before setting out, commencing work, or making any shop drawings.

- All dimensions must be checked on site
- All setting out to be checked on site
- All levels must be checked on site and their datum confirmed
- This drawing must be read in conjunction with the relevant specification clauses
- This drawing must not be used for land transfer purposes

P3	Planning Submission	EF	02.06.2025	MAS
P2	Pre-Application Submission	MAS	12.03.2025	MAS
P1	Redesigned to client's requirements	MAS	20.01.2025	MAS
Revision	Description	Drawn	Date	Checked

Client's Name
JP&S Servicess Ltd

Job Title
Clothall Road, Baldock

Drawing Title
Proposed Roof Plan Petrol Filling Station

Scale
1 : 50 @A1

Job No
1209

Drawing No
201-PFS

Status
PLANNING SUBMISSION

Rev
P3



Arena Business Centre
Abbey House
282 Farnborough Road
Farnborough
Hampshire
GU14 7NA

T| +44 (0)1276 402 433
M| +44 (0)777 208 3303
E| mike@ms4architects.co.uk

