


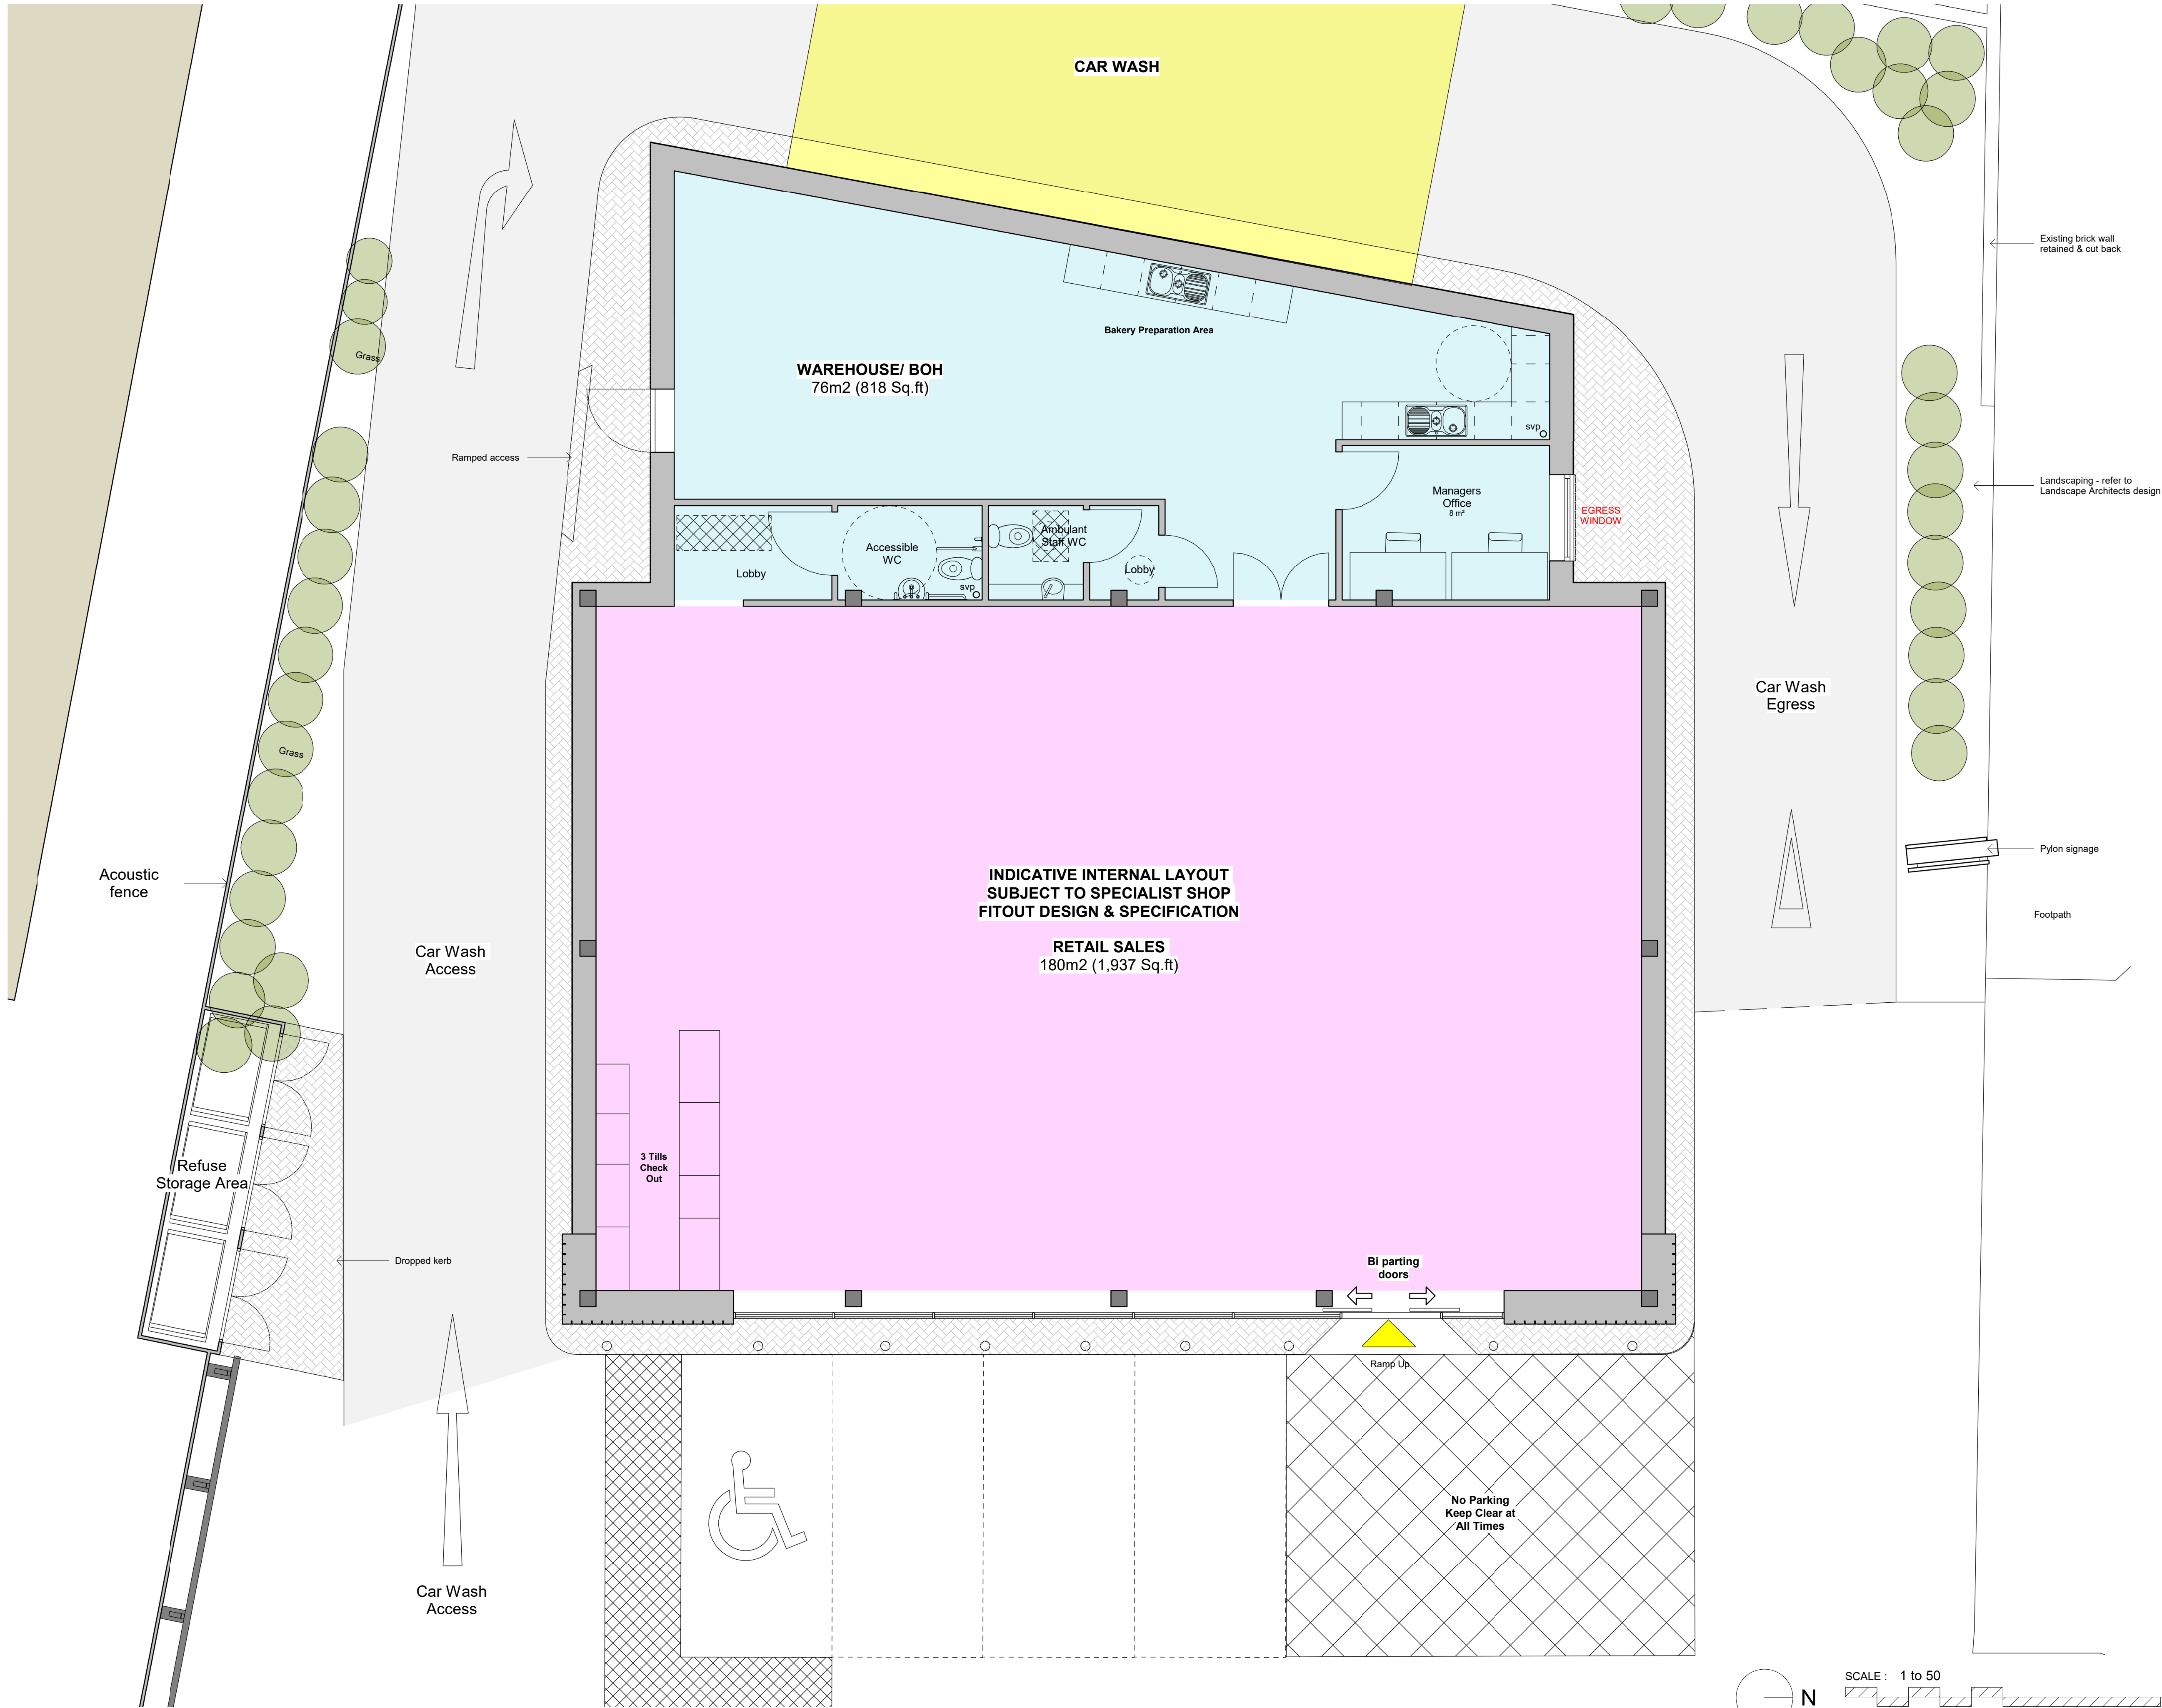

NOTE: Report all errors and omissions to the Architect. All dimensions to be checked on site before fabrication.

Contractors must verify all dimensions on site before setting out, commencing work, or making any shop drawings.

- All dimensions must be checked on site
- All setting out to be checked on site
- All levels must be checked on site and their datum confirmed
- This drawing must be read in conjunction with the relevant specification clauses
- This drawing must not be used for land transfer purposes

P7	Planning Submission	EF	02.06.2025	MAS
P6	Pre-Application Submission	MAS	12.03.2025	MAS
P5	Updated to client's email 21/01/2025	MAS	21.01.2025	MAS
P4	Redesigned to client's requirements	MAS	20.01.2025	MAS
P3	Updated to client sketch plan (email 24/12/2024)	MAS	24.12.2024	MAS
P2	Scheme updated to client's requirement (site meeting)	MAS	29.11.2024	MAS
P1	Preliminary Issue	MAS	29.11.2024	MAS
Revision	Description	Drawn	Date	Checked

Client's Name

JP&S Servicess Ltd

Job Title

Clothall Road, Baldock

Drawing Title

Proposed Ground Floor Plan
PETROL FILLING STATION

Scale

1 : 50 @A1

Job No	Drawing No
1209	200-PFS

Status	Rev
PLANNING SUBMISSION	P7



Arena Business Centre
Abbey House
282 Farnborough Road
Farnborough
Hampshire
GU14 7NA

T| +44 (0)1276 402 433
M| +44 (0)777 208 3303
E| mike@ms4architects.co.uk

