



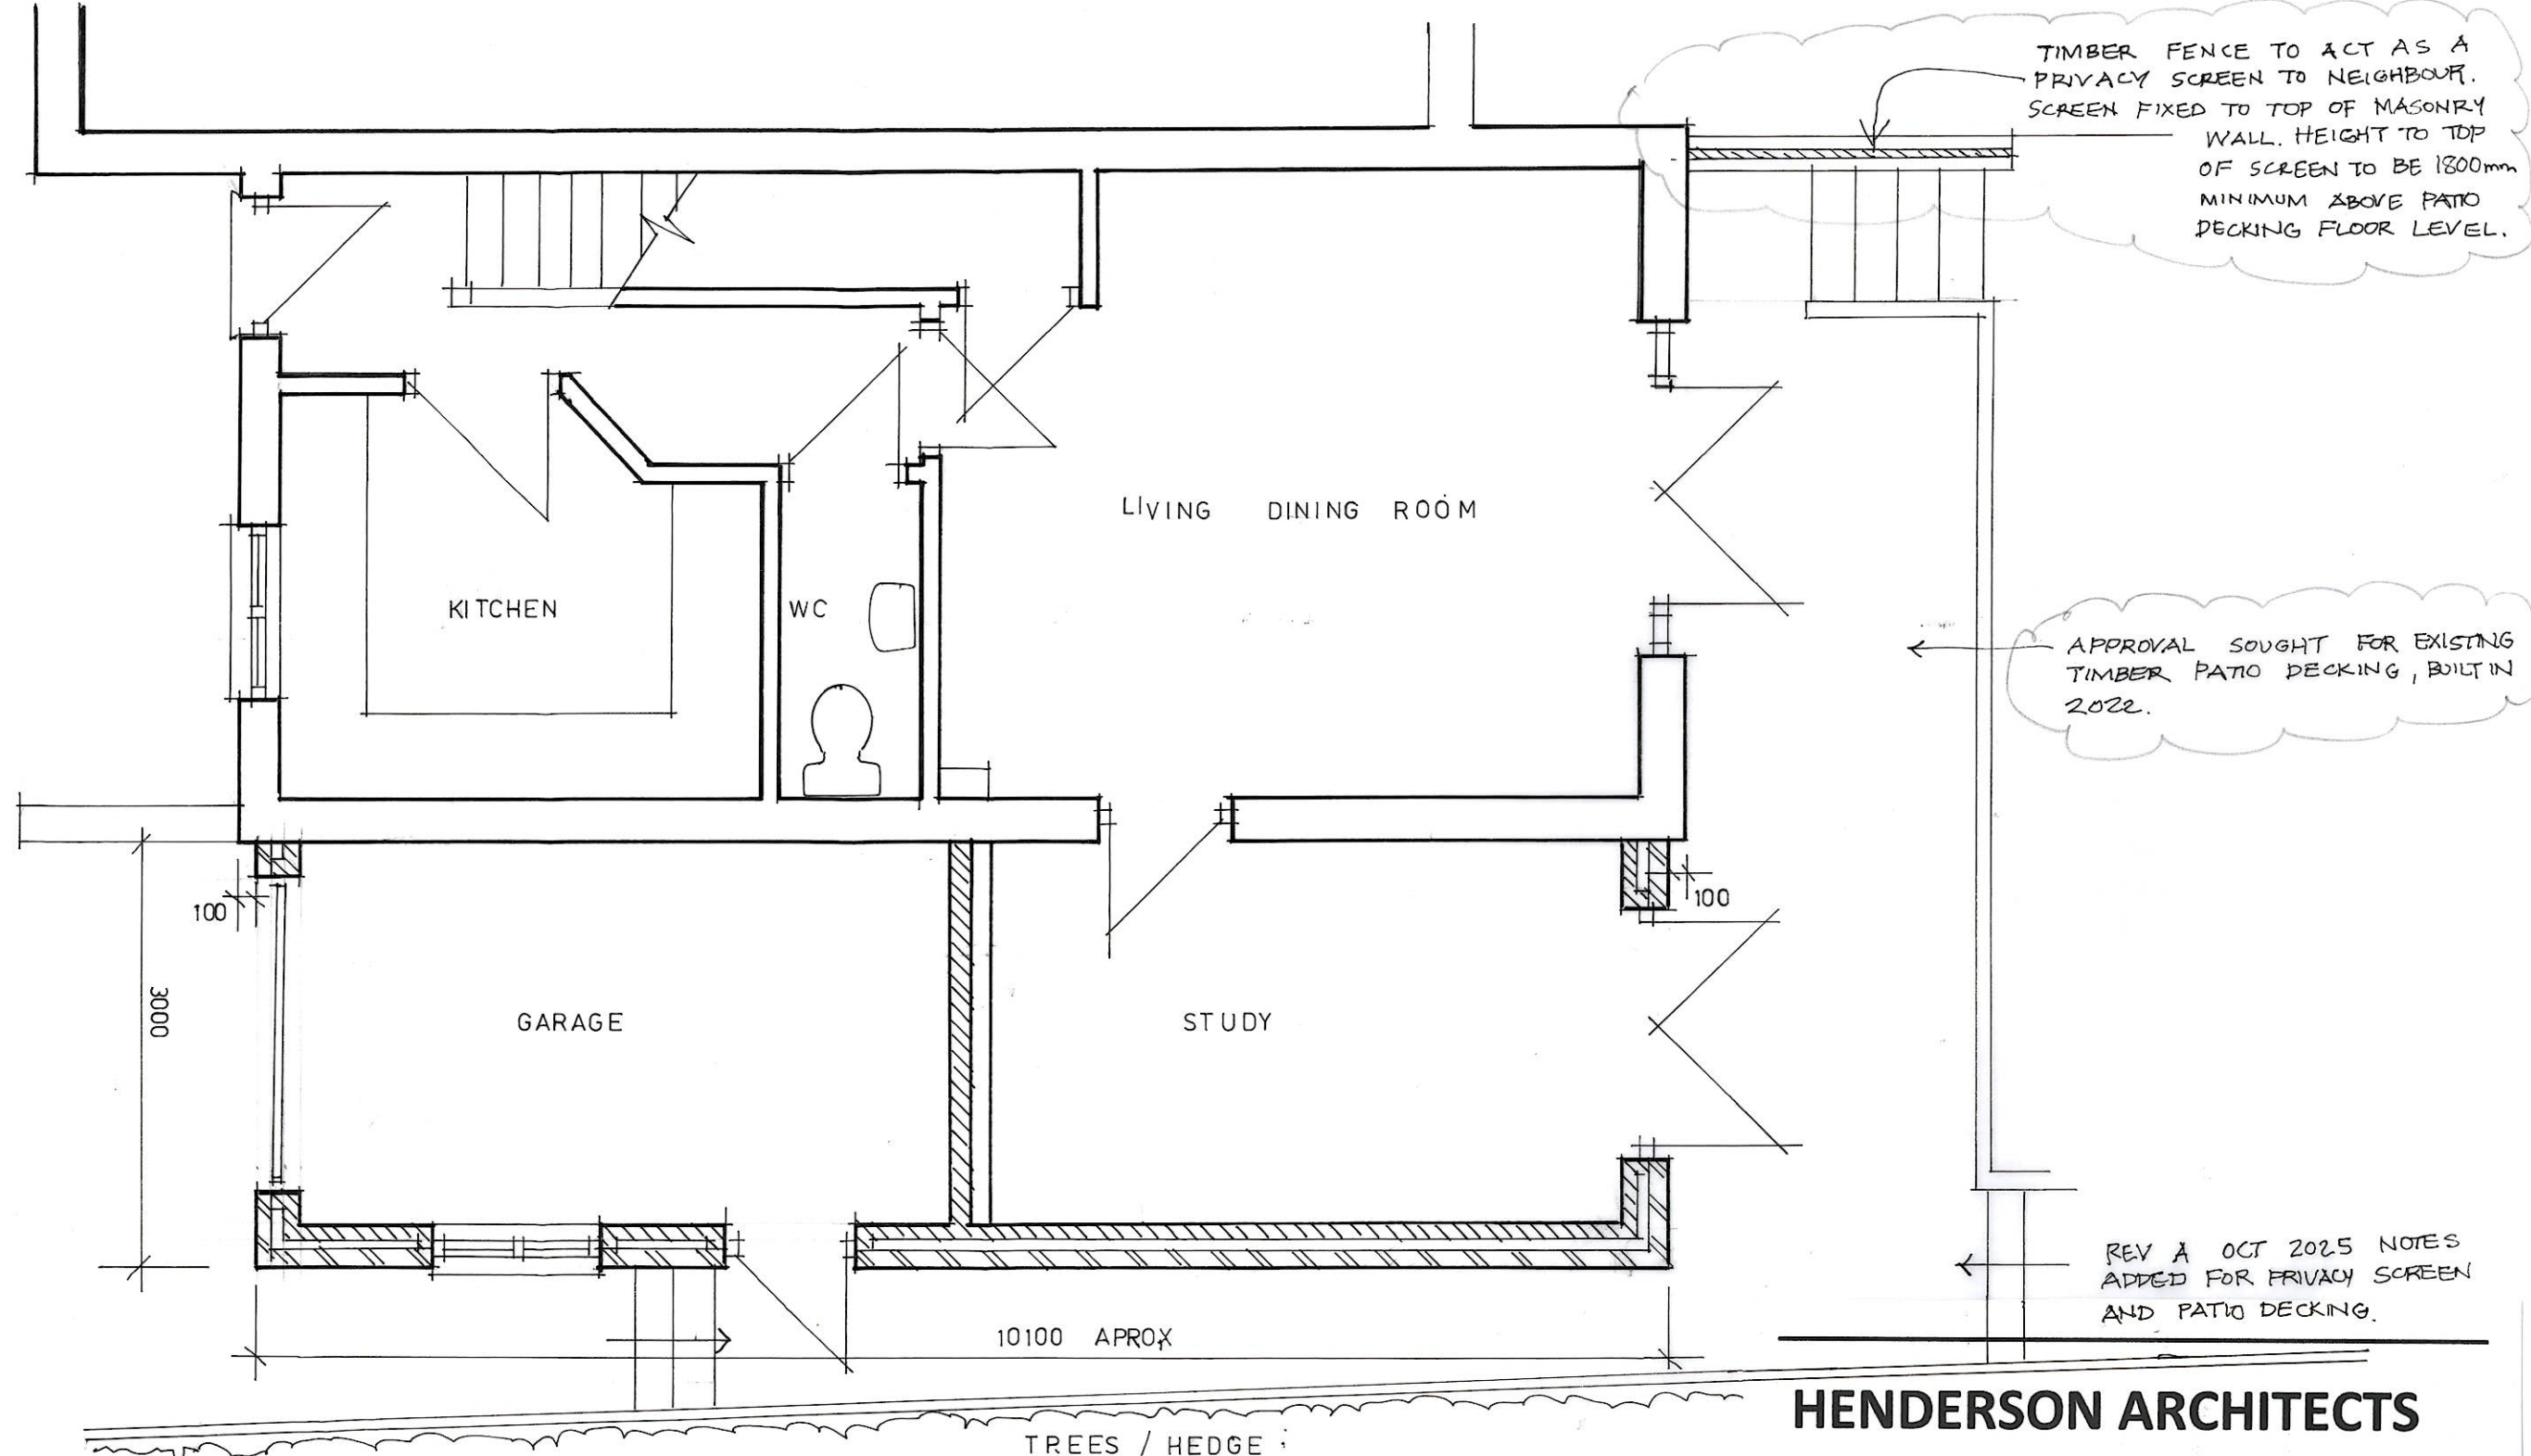

PROPOSED GROUND FLOOR PLAN LAYOUT

 

SCALE

HENDERSON ARCHITECTS

SUN HILL BARN, 3D SUN HILL, ROYSTON, SG8 9AU
Tel 07443 776706 Kevinhenderson@live.co.uk

30 Turpin's Ride, Royston : Single Storey Side Extension
Client : Mr and Mrs J. Boreham

PROPOSED GROUND FLOOR PLAN LAYOUT

Scale	Date	Drawing No	Rev
1:50 @ A3	Aug 2025	2501/10	A