


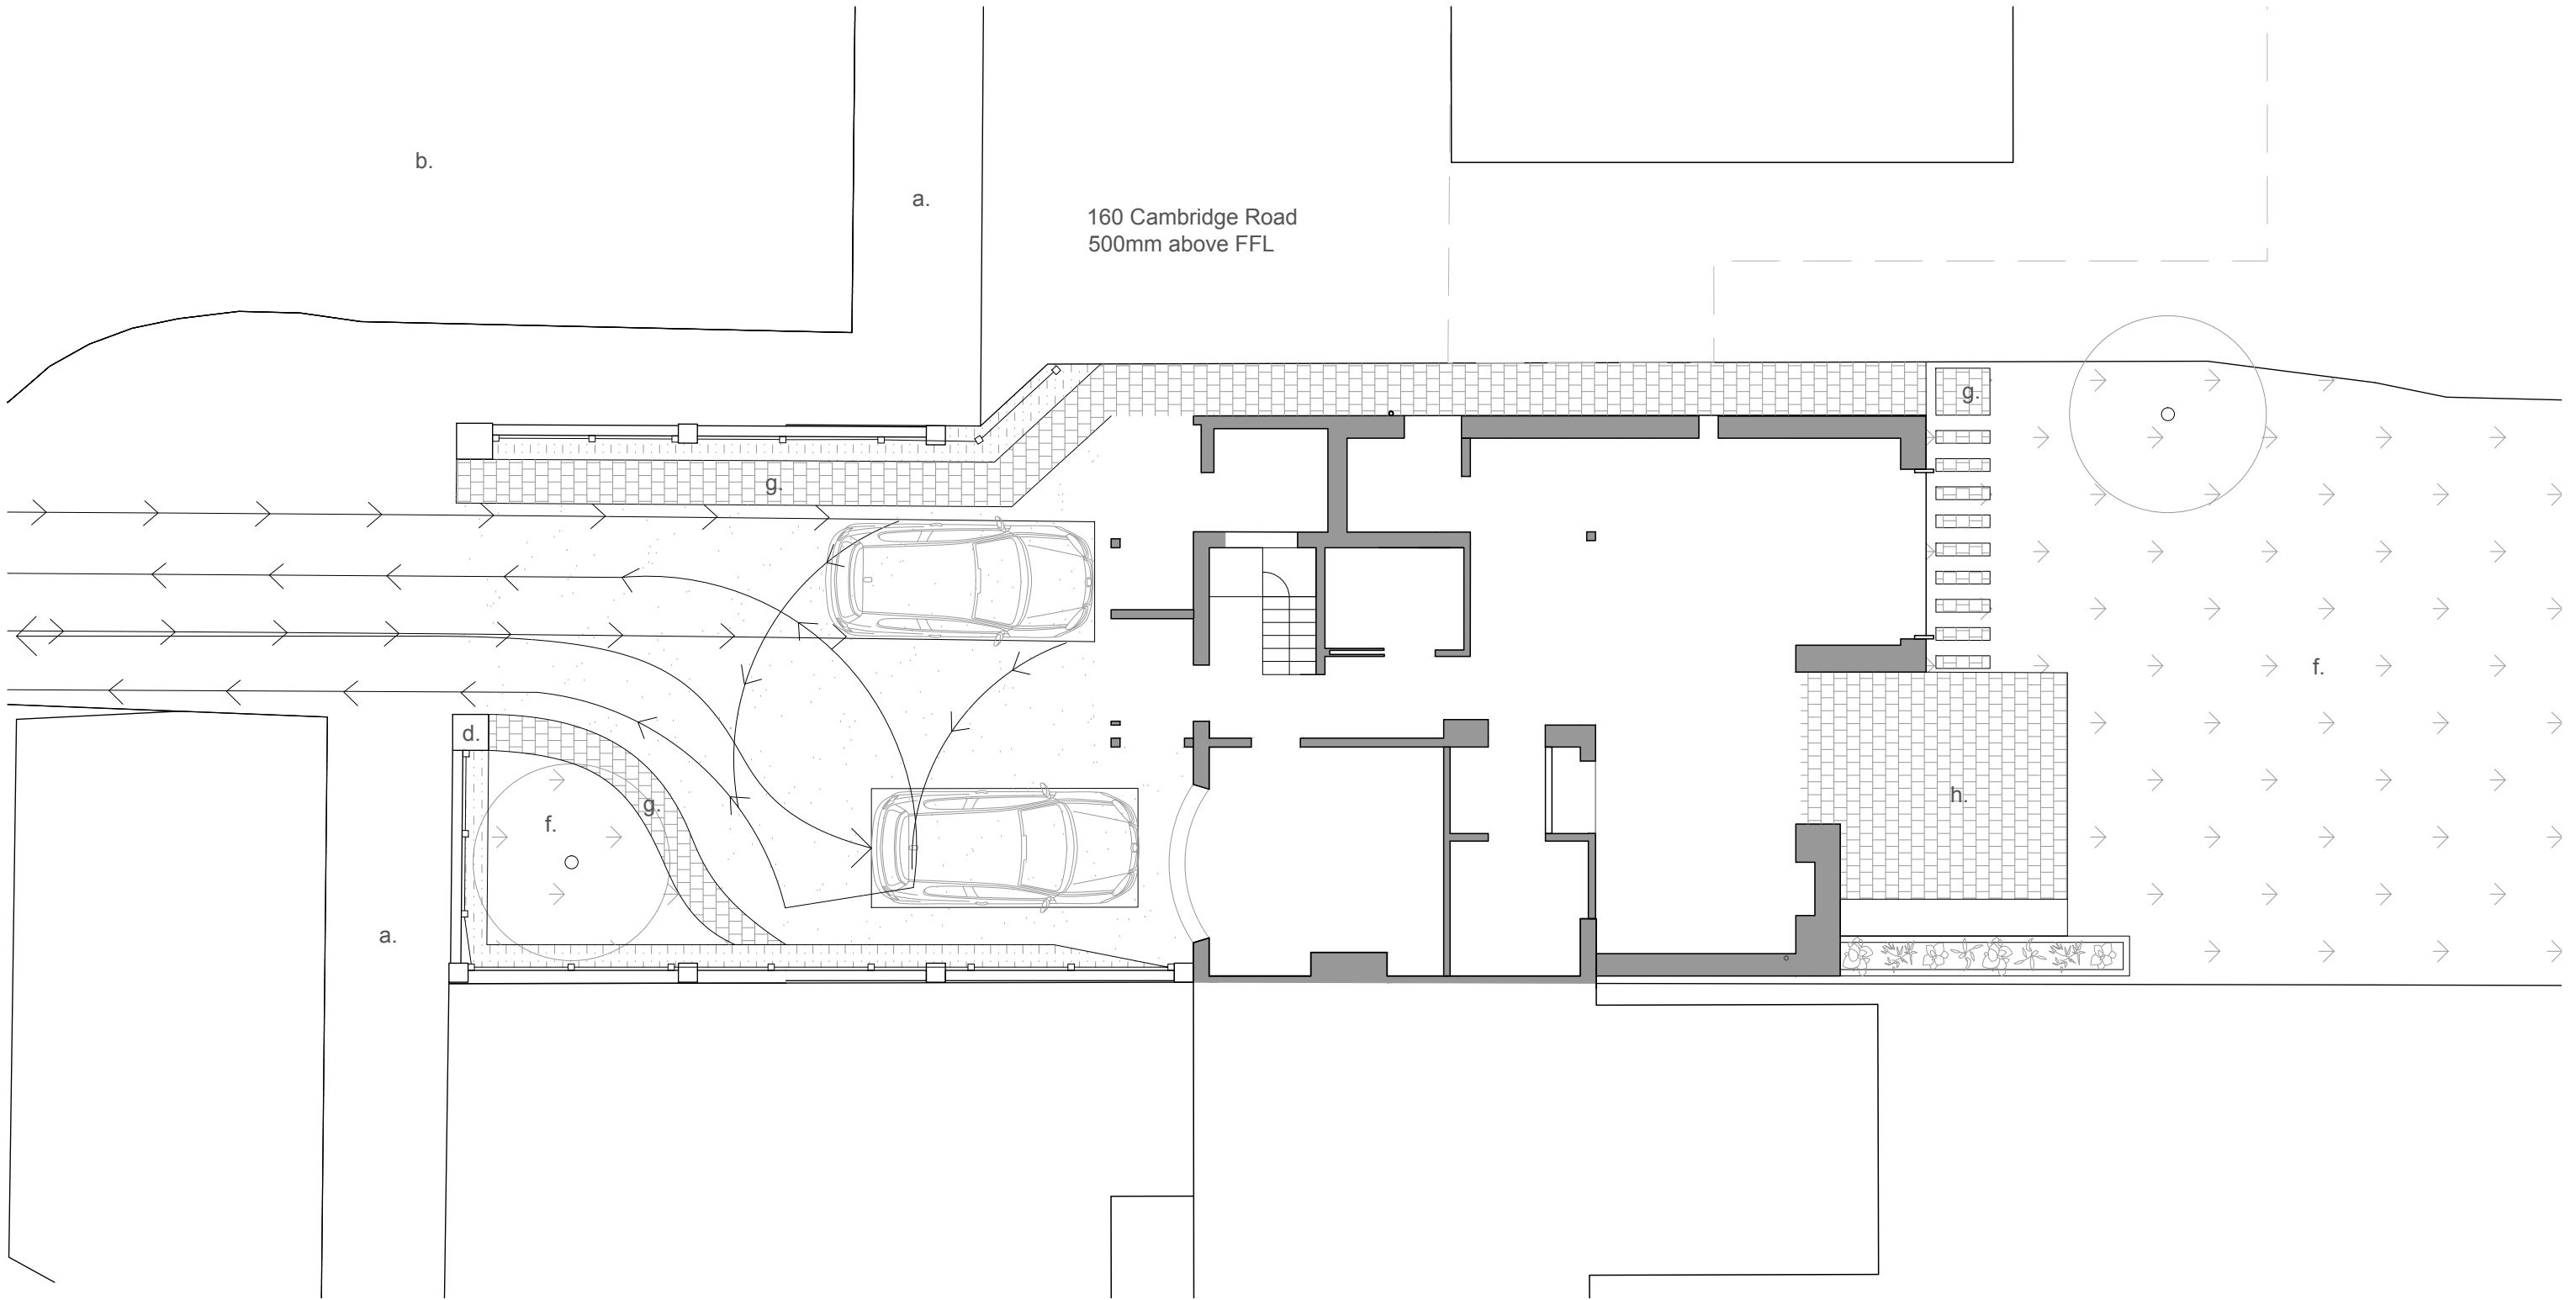

Notes:

- a. Public Footpath
- b. Cambridge Road
- c. Existing Plantable Space
- d. Existing Low Red Stone Wall
- e. Existing Paving
- f. Grass
- g. Proposed Paved Path
- h. Proposed Paved Outdoor area

→ → → Route for singular car to turn 180°
□ → → Route for secondary car to back out



Note: This drawing is copyright

Michael Collins Architect LLP

158 Cambridge Road

Job No. 242 Site Plan as Proposed

Stage: Stage 3
Status: Planning

003

REVISION Scale 1:100 @ A3

Suite 4a, 30 Bancroft
Hitchin, SG5 1LE
01462 236966
michael@michaelcollinsarchitects.com
www.michaelcollinsarchitects.com

Do not scale from this drawing
Note: to be read in conjunction with Structural Engineers
Information, specification and drawings

All setting out dimensions to be checked on site by
contractor and any discrepancies to be noted ASAP.
Windows, steelwork, to be site sized.