


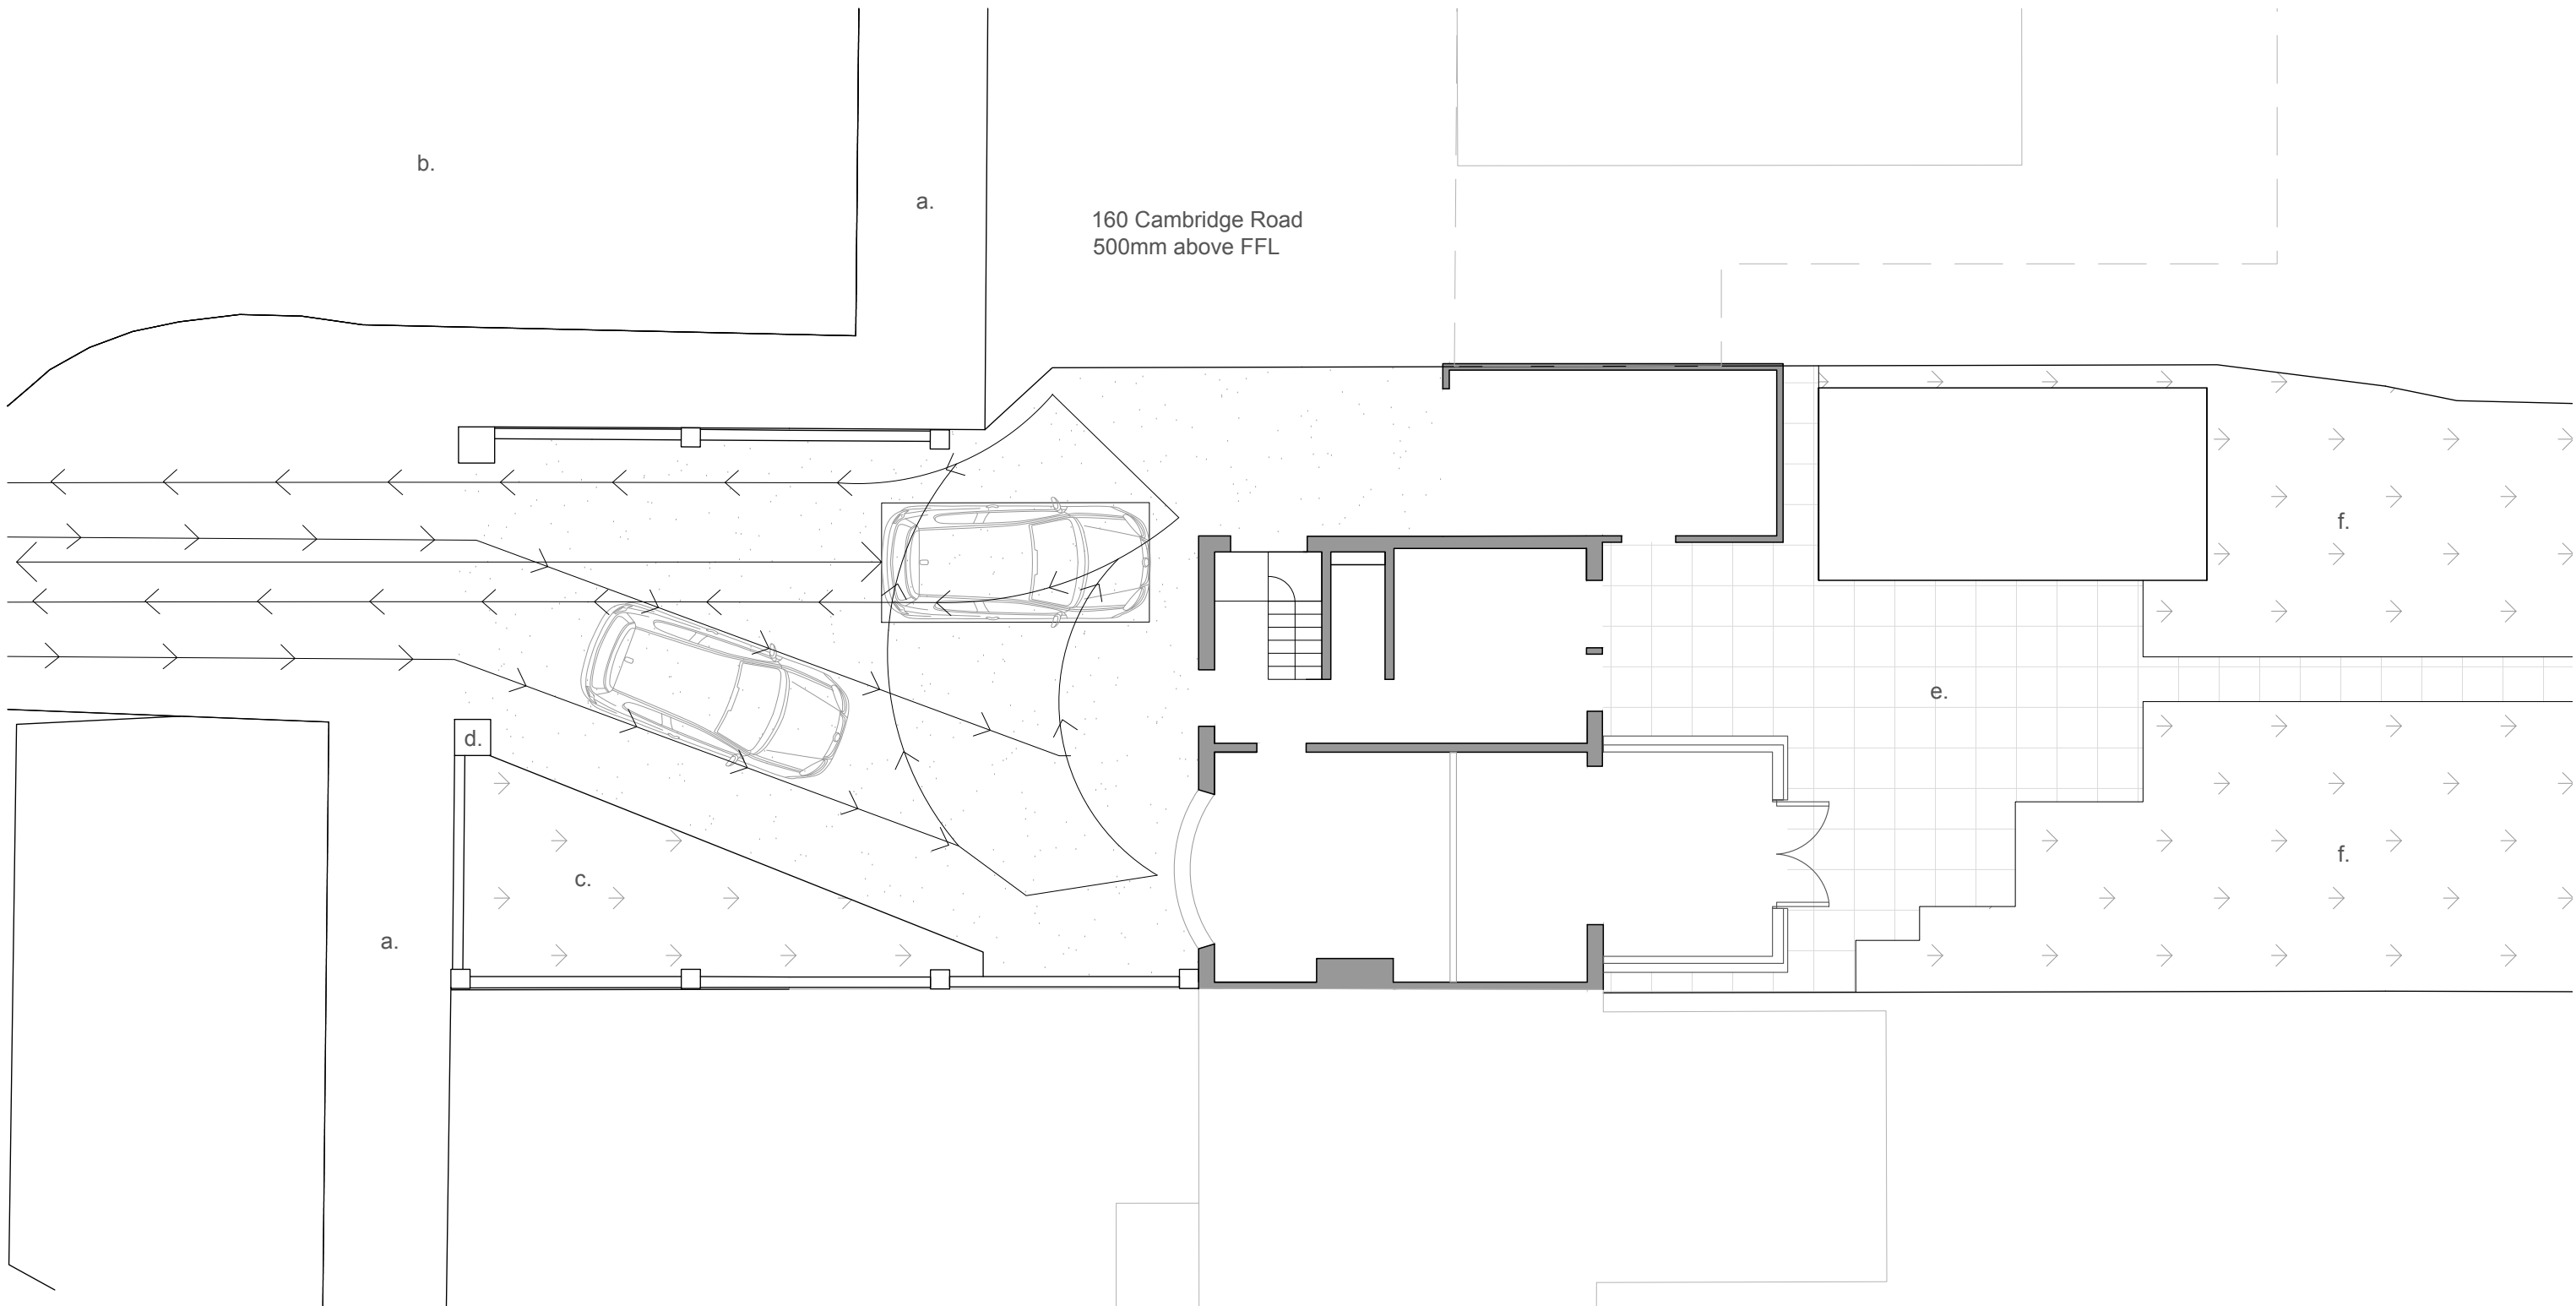

Notes:

- a. Public Footpath
- b. Cambridge Road
- c. Existing Plantable Space
- d. Existing Low Red Stone Wall
- e. Existing Paving
- f. Grass
- g. Proposed Paved Path
- h. Proposed Paved Outdoor area

→ → → Route for singular car to turn 180°  
□ → → Route for secondary car to back out



Suite 4a, 30 Bancroft  
Hitchin, SG5 1LE  
01462 236966  
michael@michaelcollinsarchitects.com  
www.michaelcollinsarchitects.com

Note: This drawing is copyright

Do not scale from this drawing  
Note: to be read in conjunction with Structural Engineers  
Information, specification and drawings

All setting out dimensions to be checked on site by  
contractor and any discrepancies to be noted ASAP.  
Windows, steelwork, to be site sized.

Michael Collins Architect LLP

158 Cambridge Road

Job No. 242 Site Plan  
as Existing

Stage: Stage 3  
Status: Planning

002

REVISION: Scale: 1:100 @ A3