


This drawing must not be copied without the consent of Home Extension Team
The contractor is responsible for taking and checking all dimensions and angles
1:50


1m 5m

1:100 1m 10m

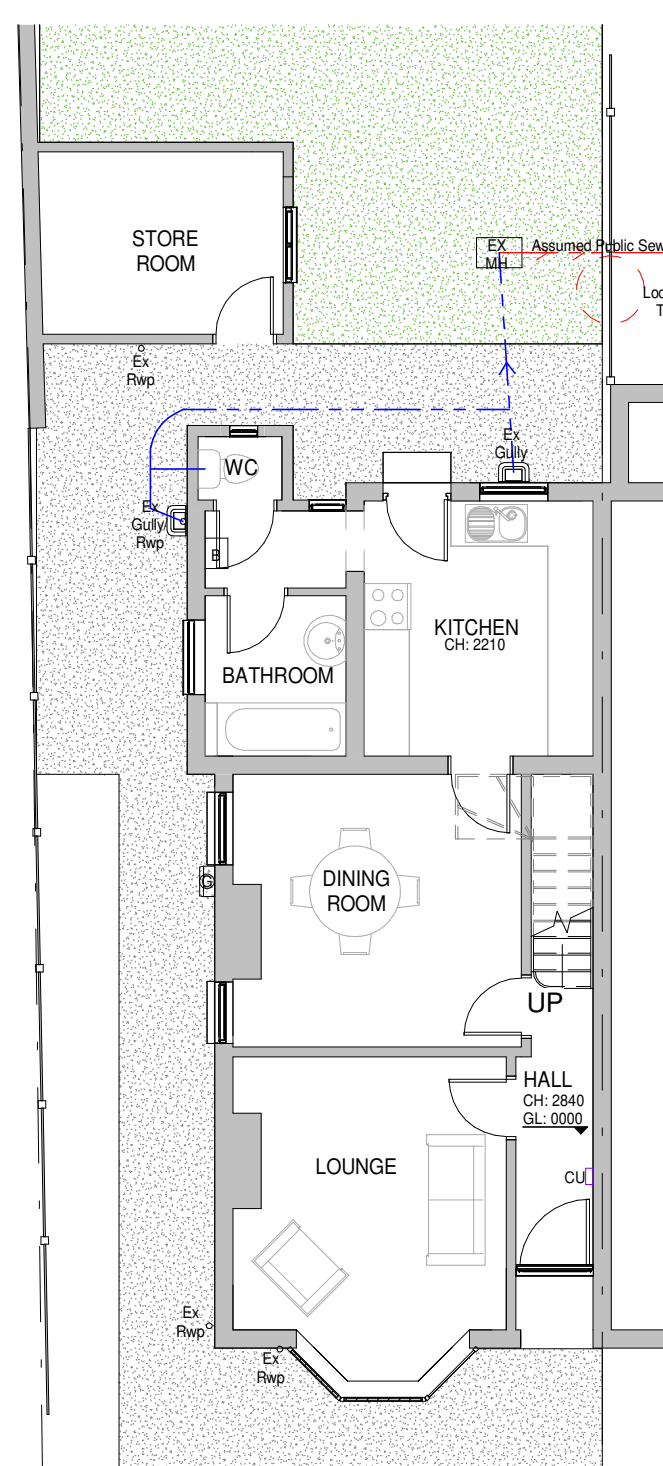


1 Existing Ground Floor Plan

1 : 100

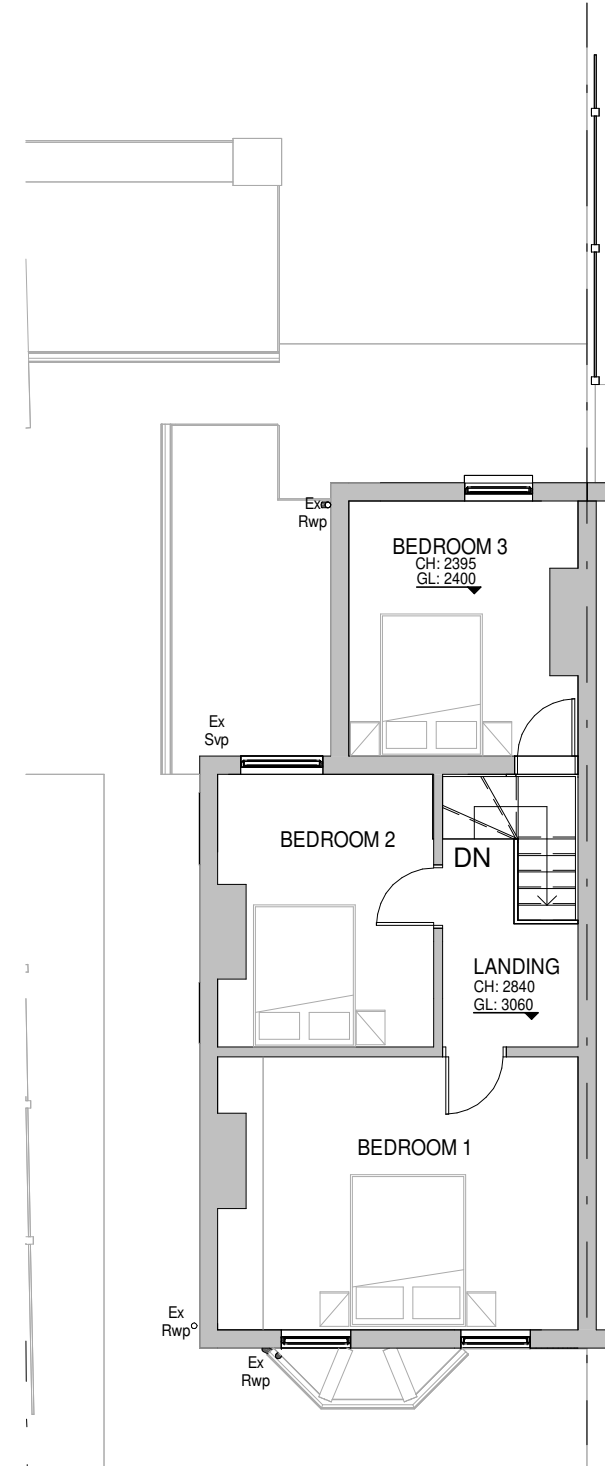


2 Existing First Floor Plan

1 : 100

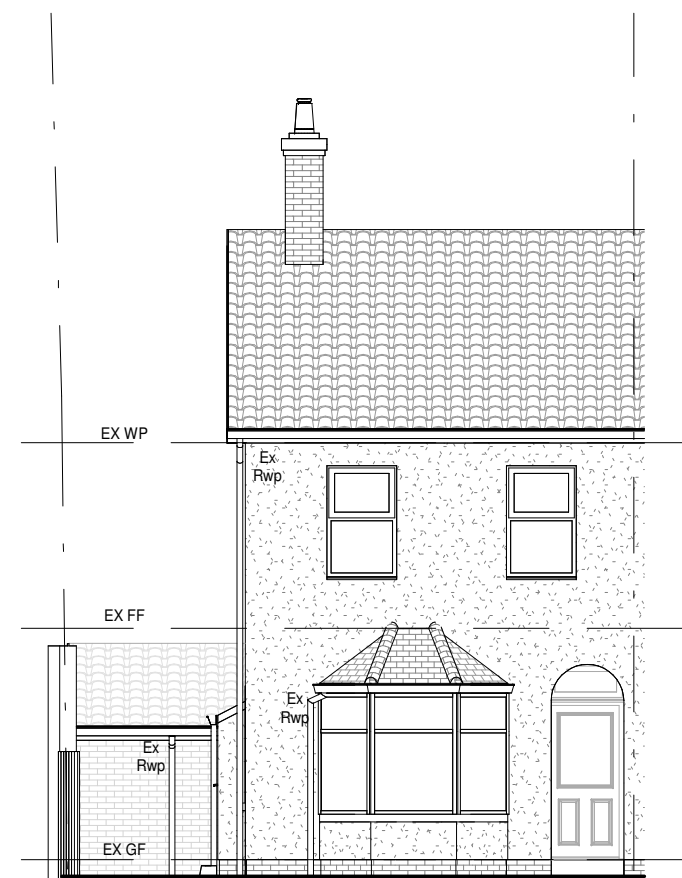


3 Existing South Elevation

1 : 100

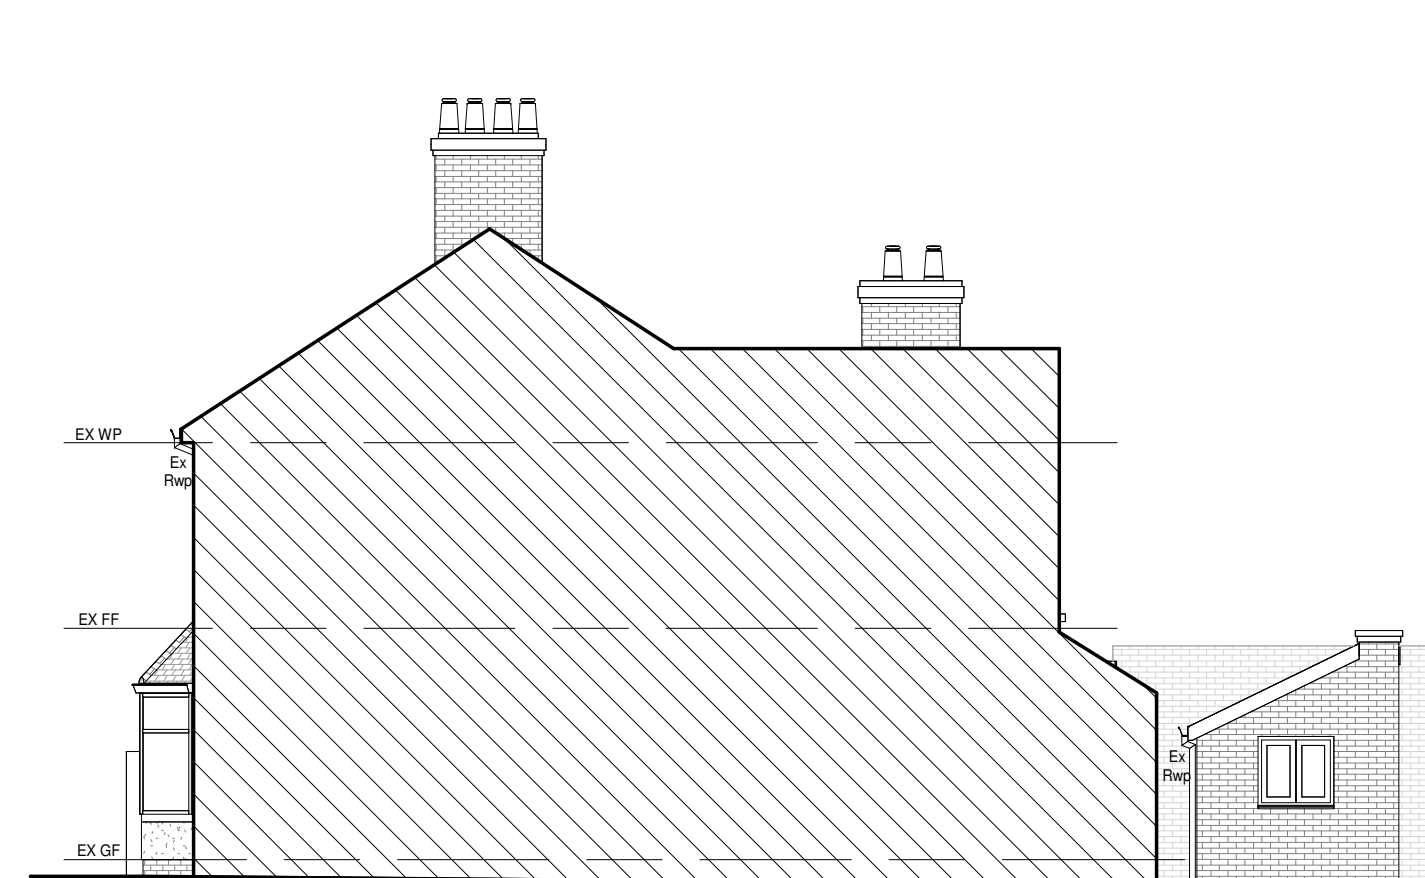


4 Existing East Elevation

1 : 100

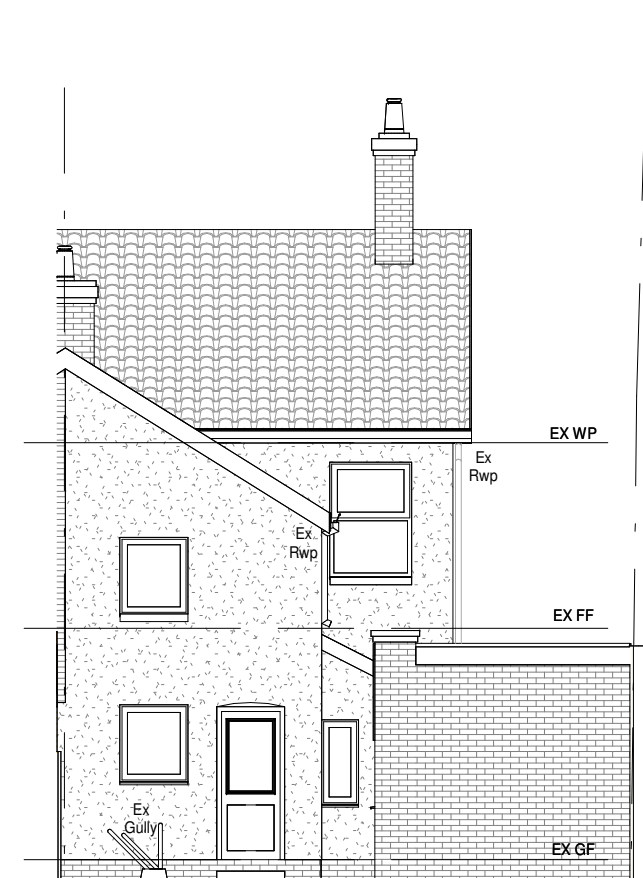


5 Existing North Elevation

1 : 100

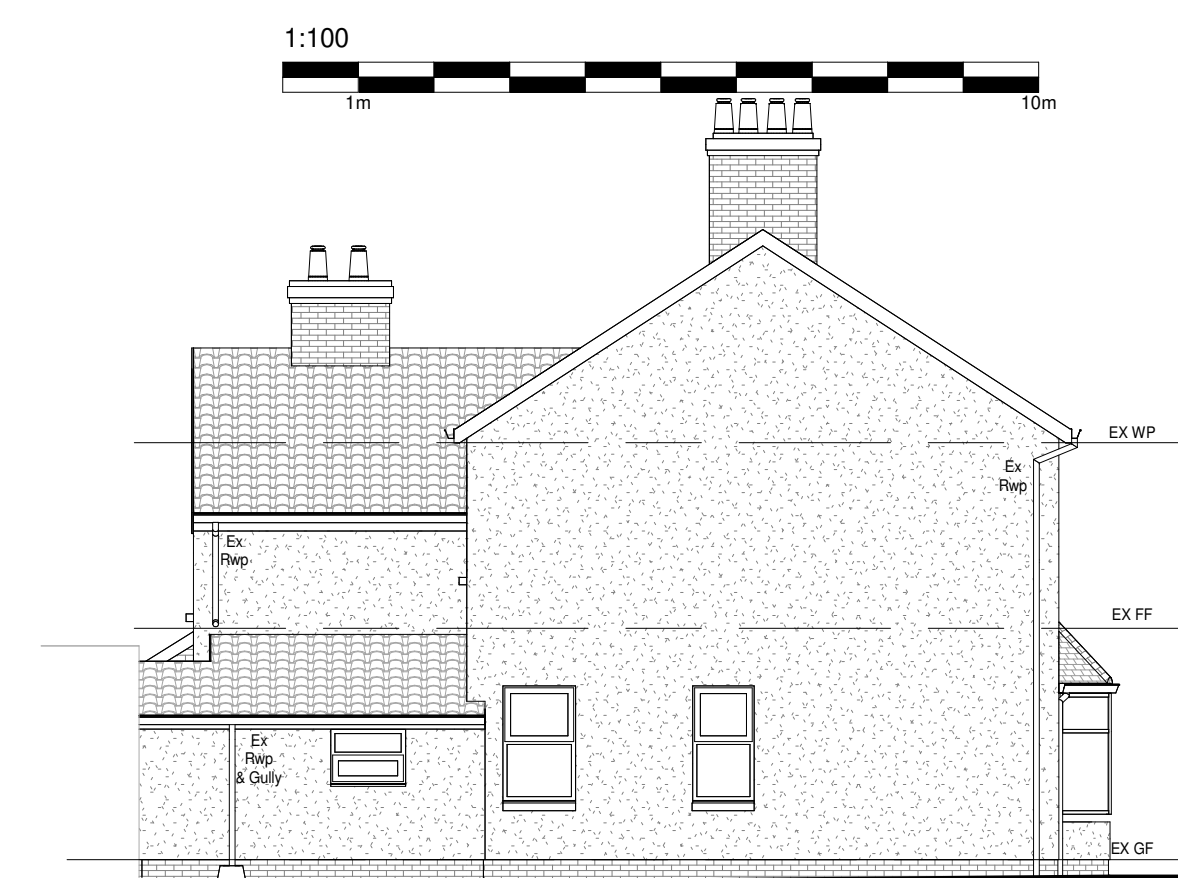


6 Existing West Elevation

1 : 100

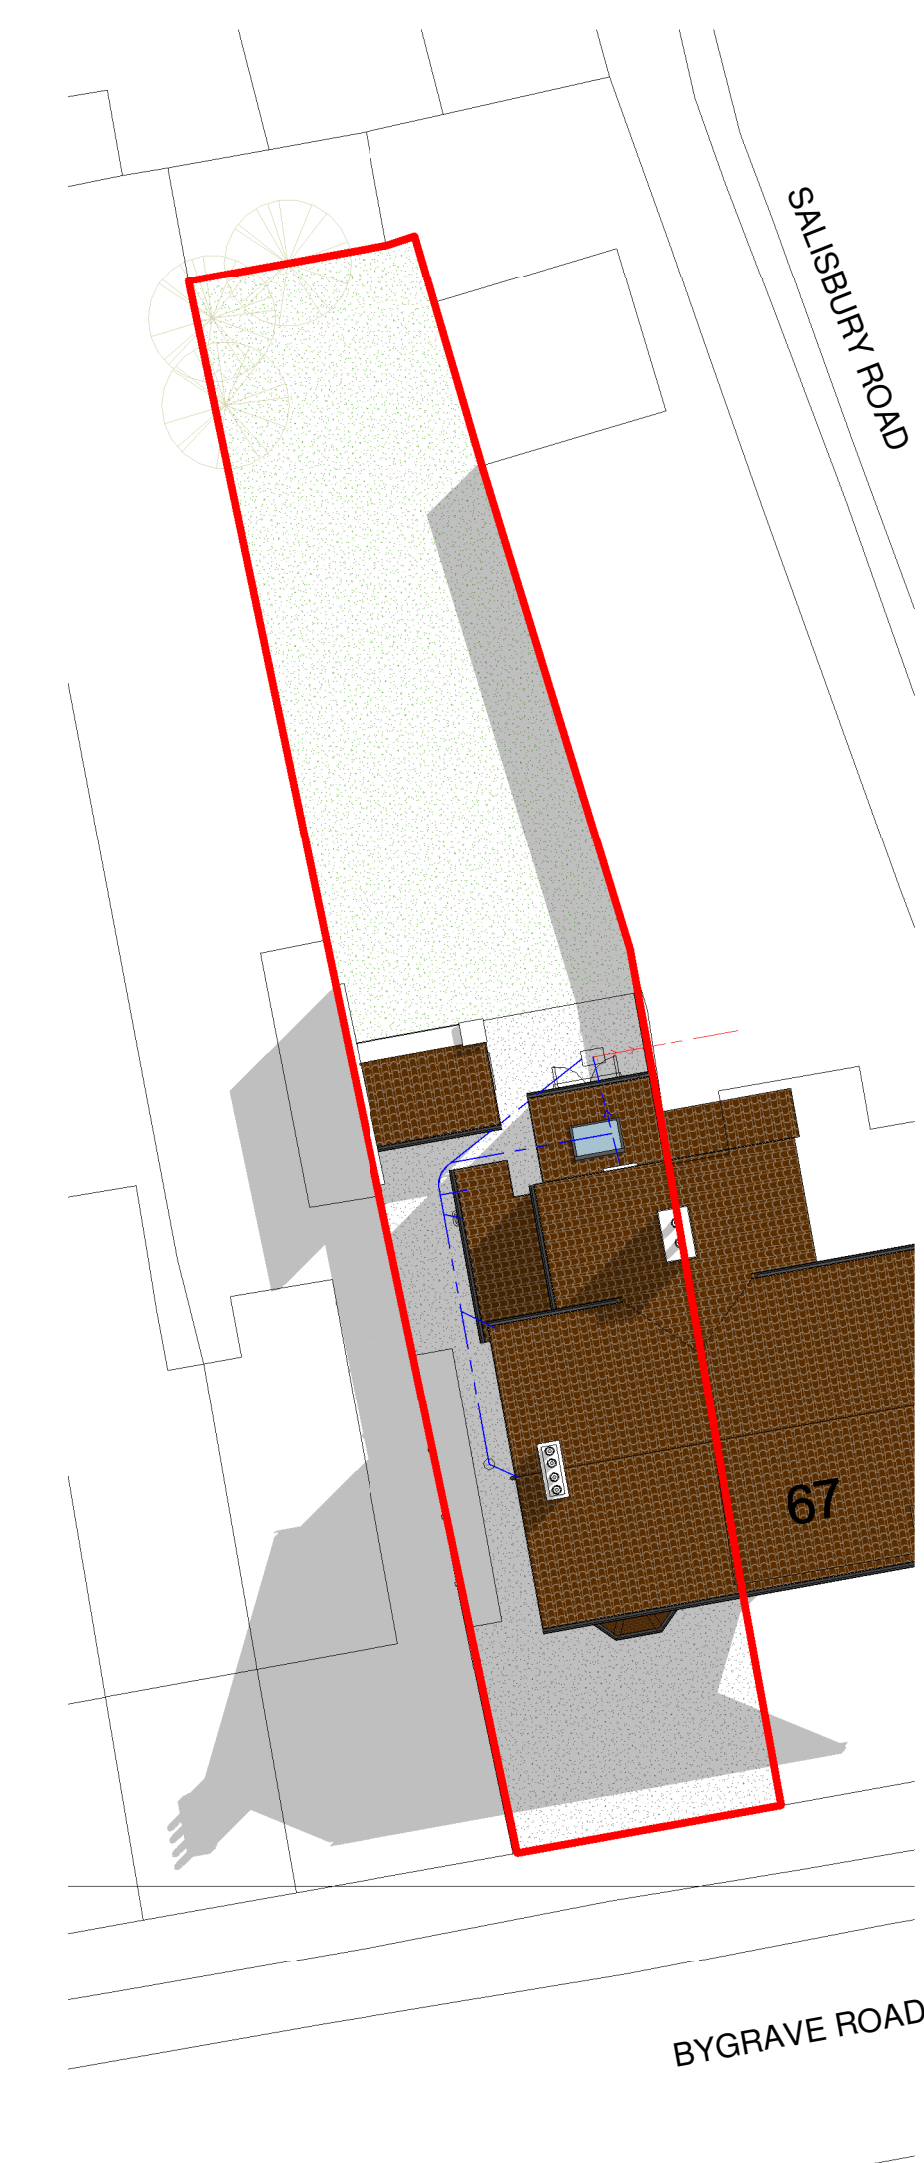

9 Proposed Roof/Site Plan

1 : 200

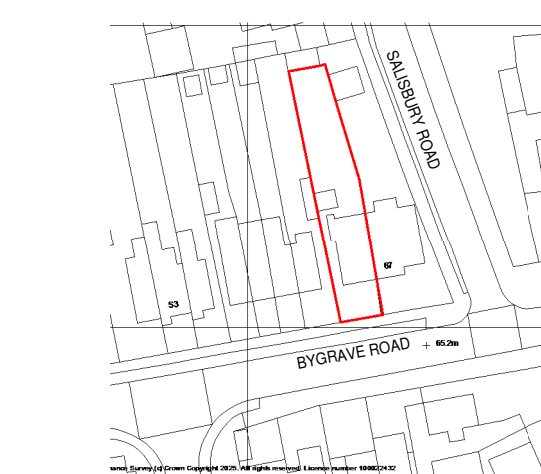

10 Location Plan

1 : 1250




MATERIALS

Walls
Existing Face Brick & Face Brick Painted DPC &
Smooth Cream Render
Proposed Brick Painted DPC & Smooth Cream
Render to match

Roof
Existing Interlocking Roof Tile
Proposed Marley Mendip Interlocking Roof Tile


Windows
Existing UPVC Windows
Proposed Roof Lights

Doors
Existing Composite Doors
Proposed Dark Aluminium Crittal Style French
Door

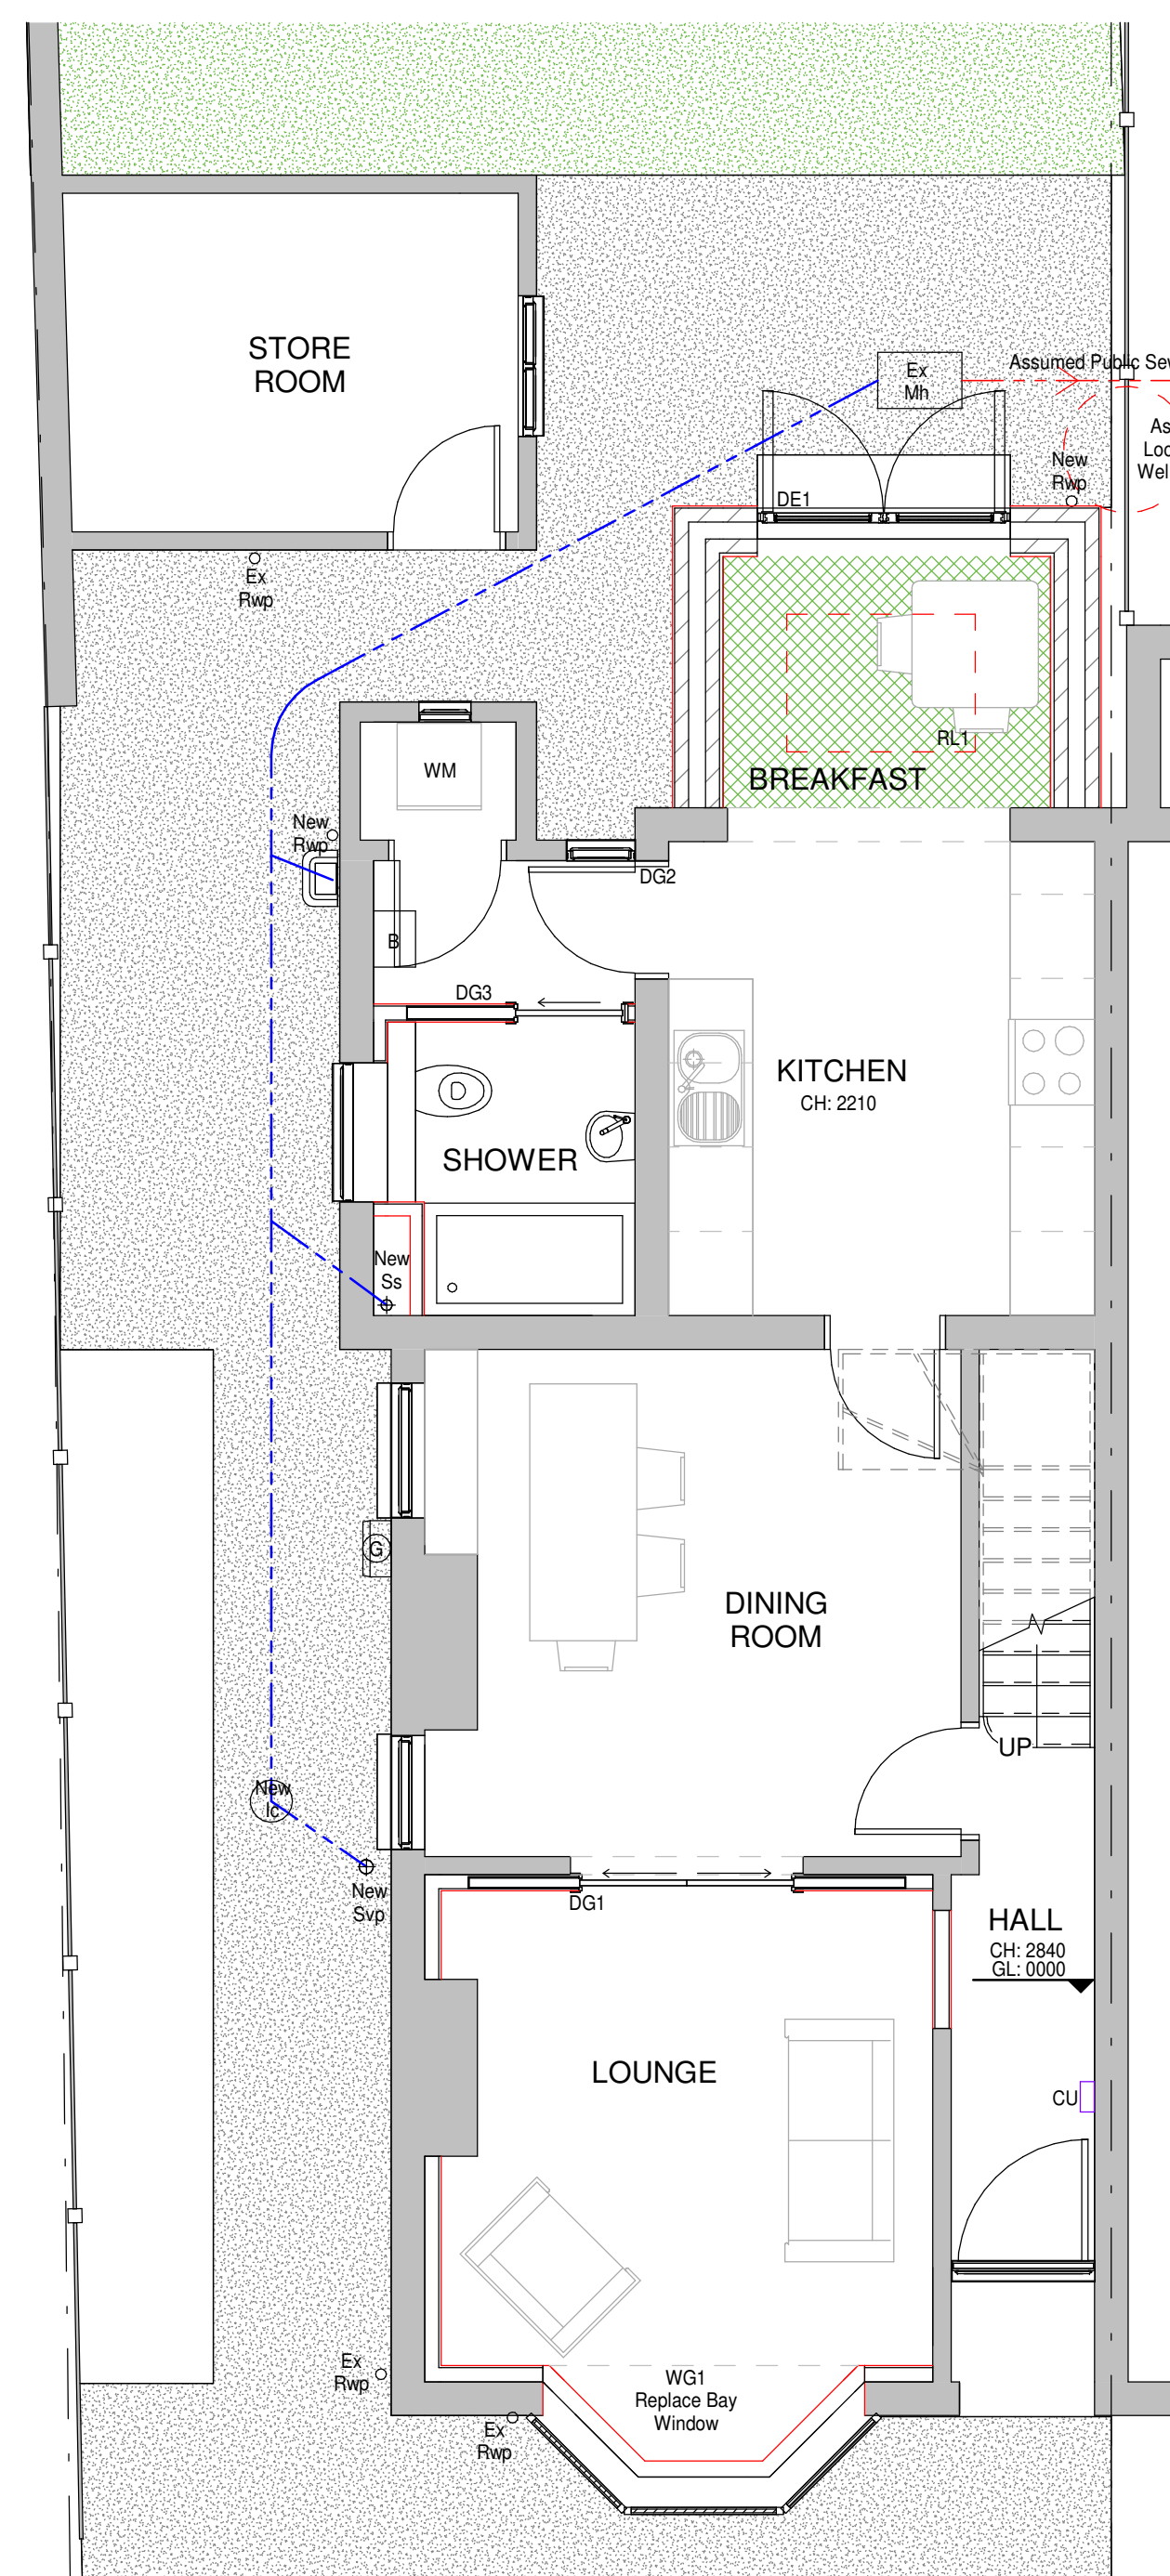

7 Proposed Ground Floor Plan

1 : 50

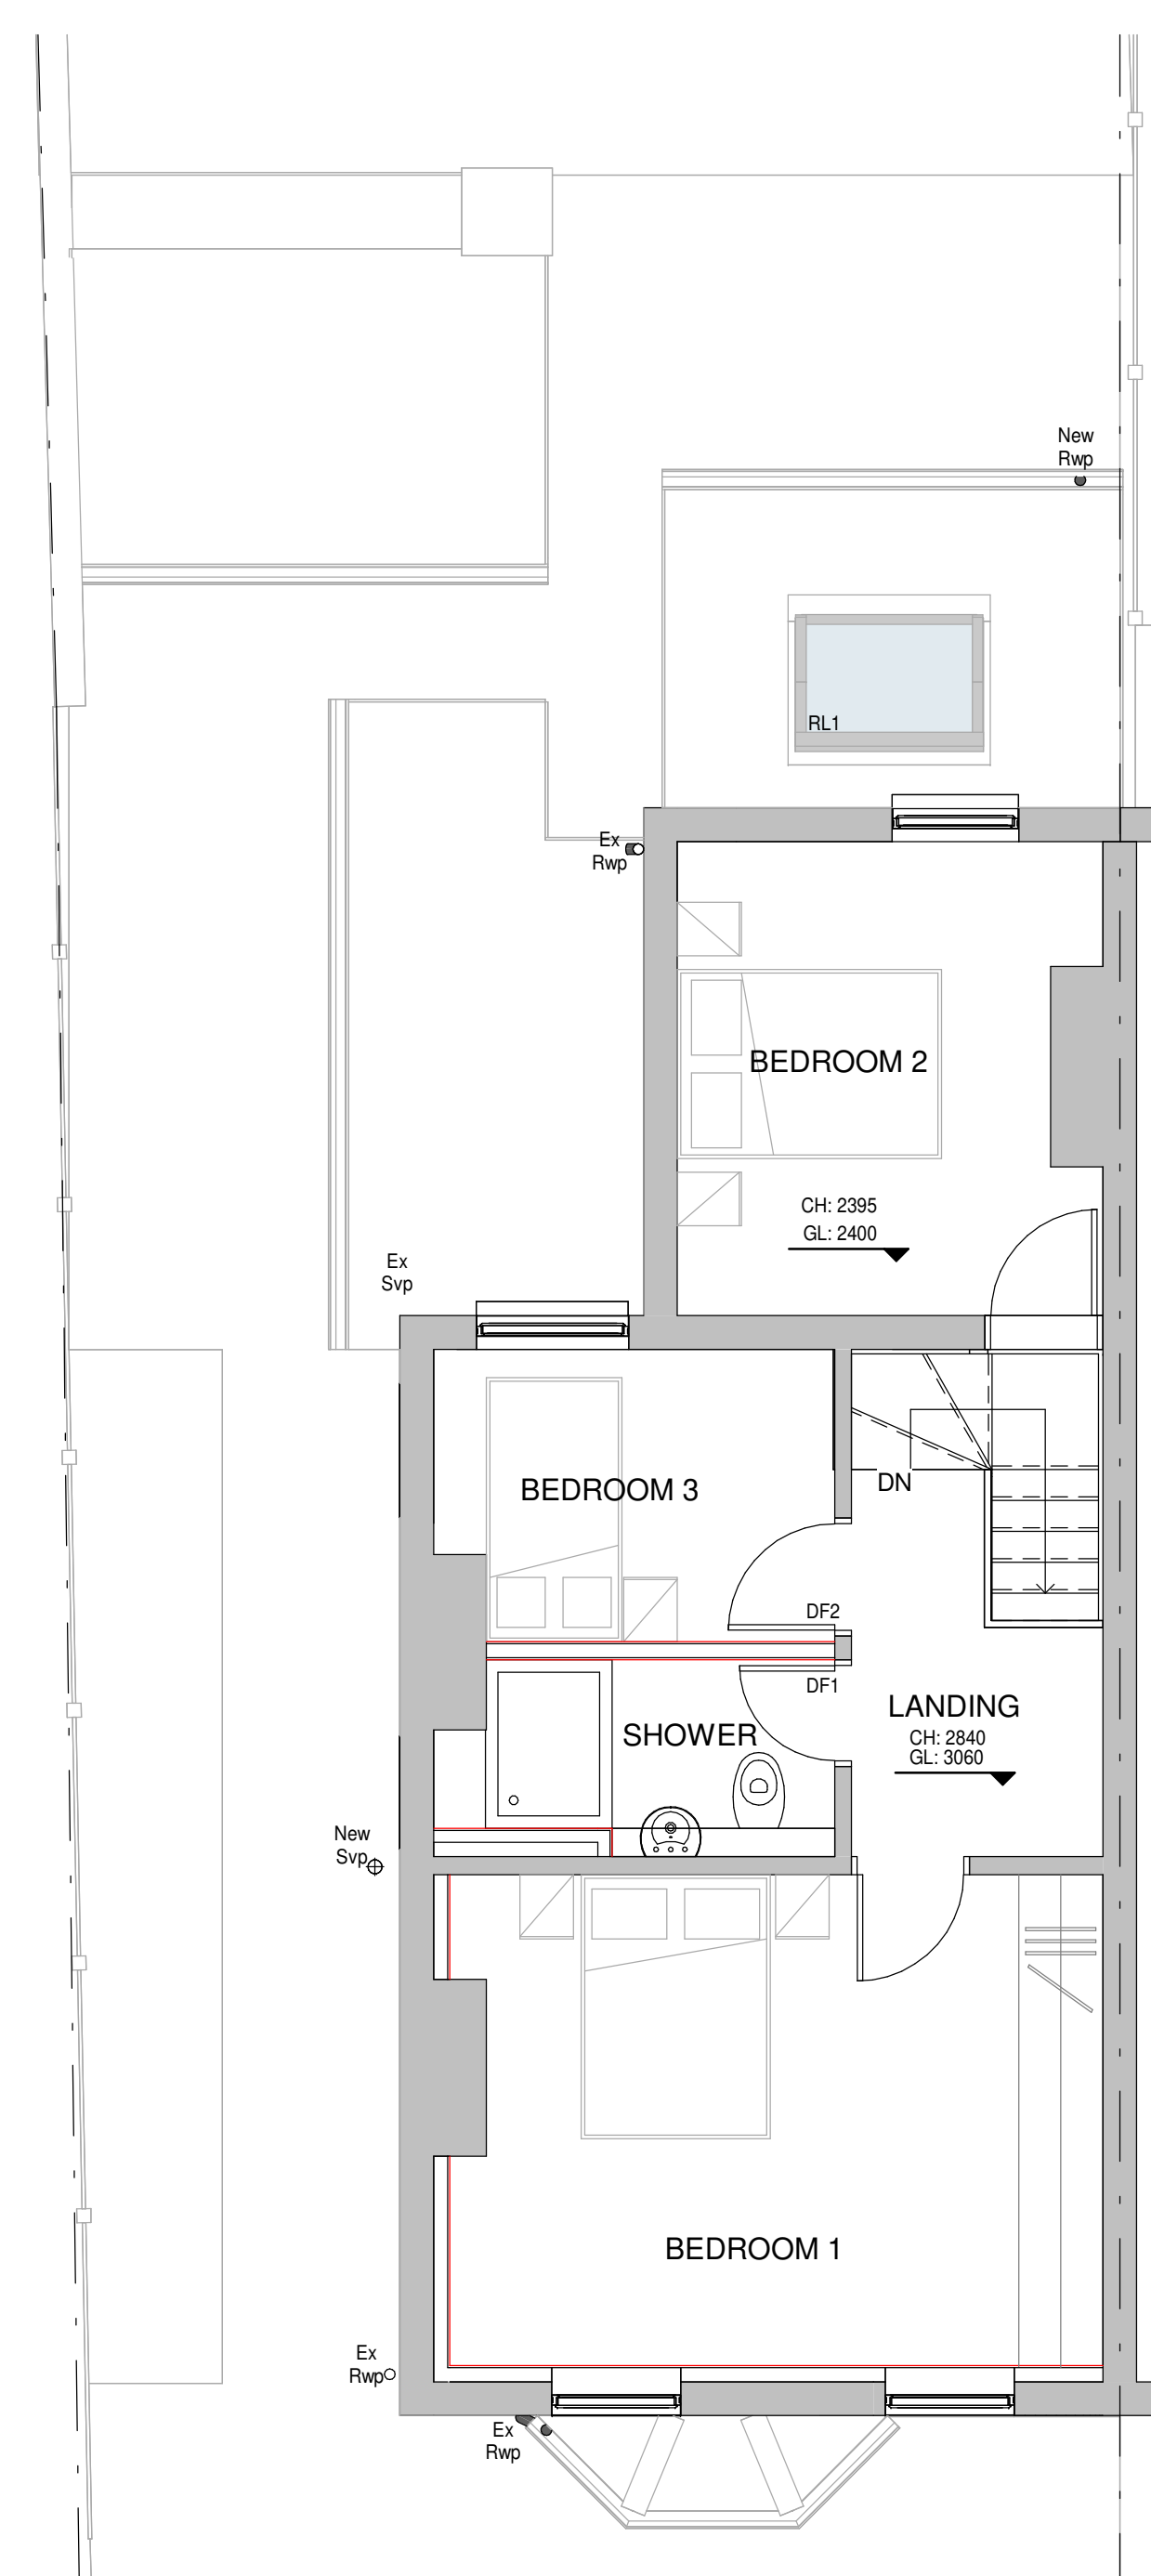

8 Proposed First Floor Plan

1 : 50

A Drainage and Well 04/06/2025 GLH Placement



HOME EXTENSION TEAM

4 Brand Street, Hitchin, Hertfordshire, SG5 1HX
Tel: (01462) 440099 E-mail: hitchin@het.co.uk

CLIENT:
Mr Underwood & Mrs Robins

PROJECT:
65 Bygrave Road
Baldock
Hertfordshire
SG7 5DD

DRAWING TITLE:
Single Storey Rear Extension

Existing Plans, Elevations, Proposed
Plans, Proposed Roof/Site Plan &
Location Plan.

SCALE: As indicated	DATE: 23/05/2025	DRAWN: GLH	CHECKED: DC/TB
------------------------	---------------------	---------------	-------------------

DWG. NO. HET-1837/01	REV. A
-------------------------	-----------