
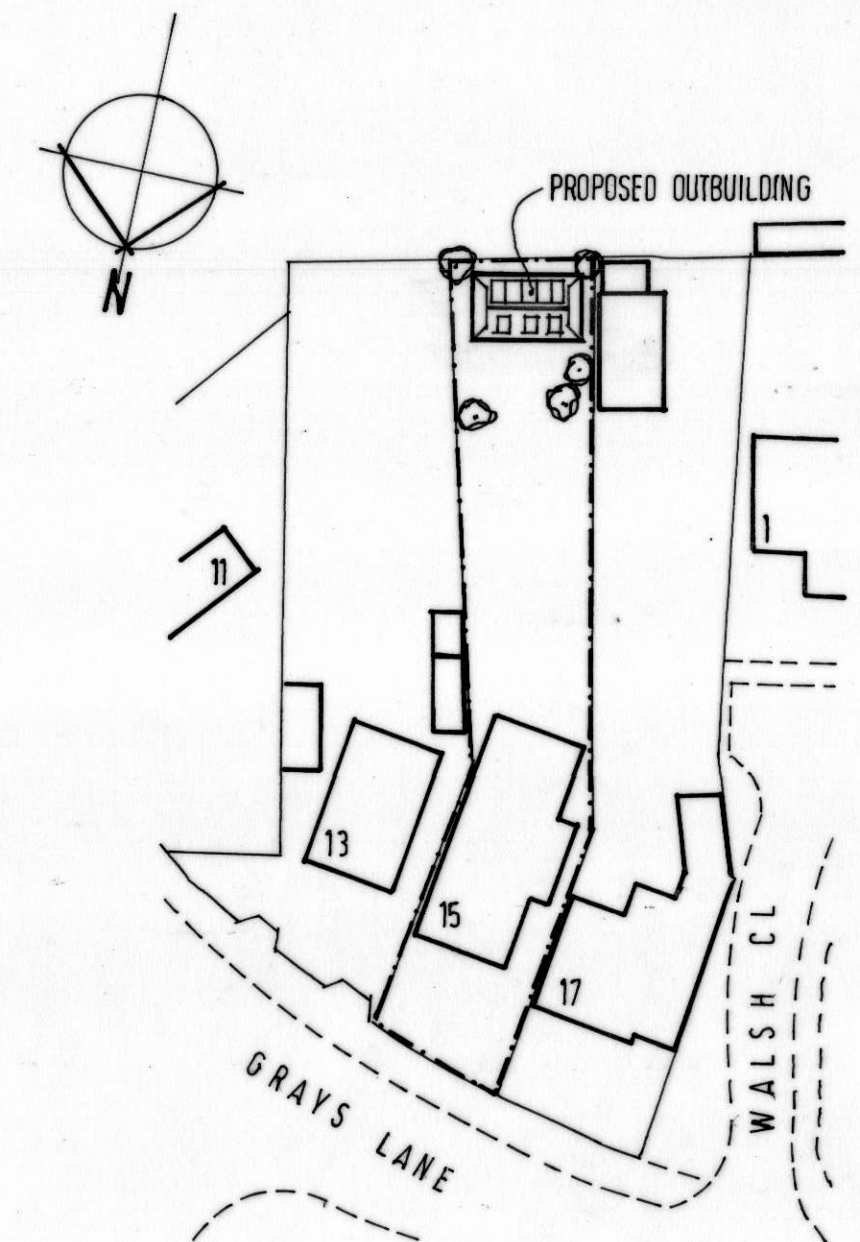
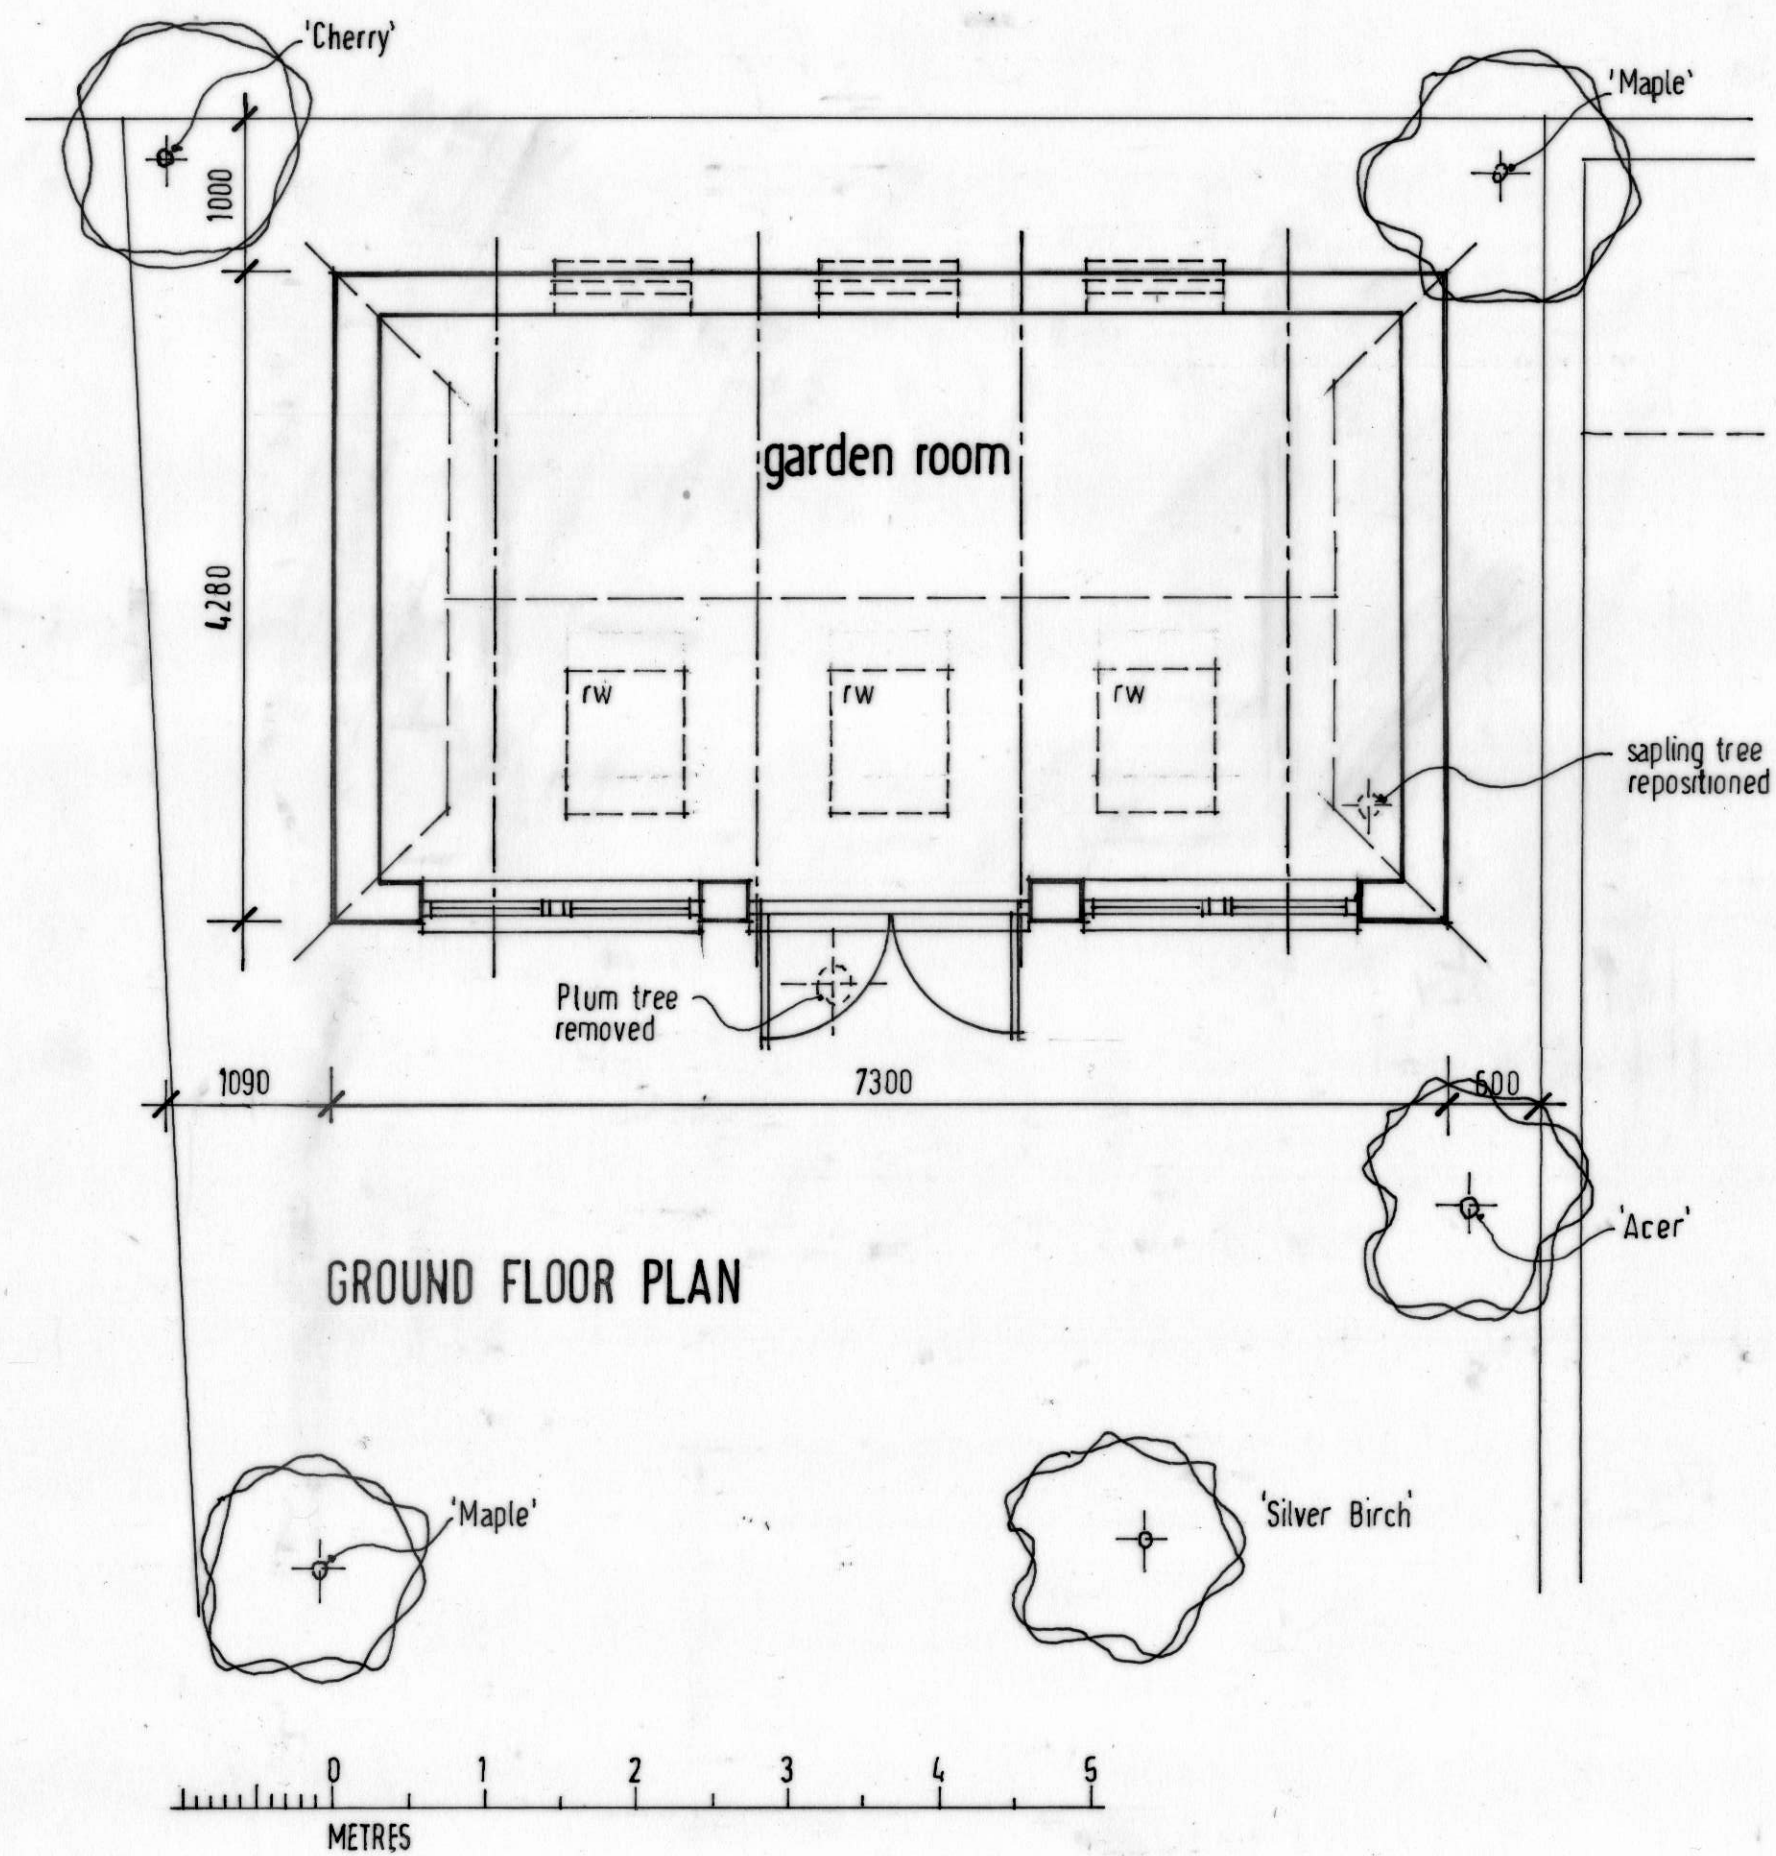


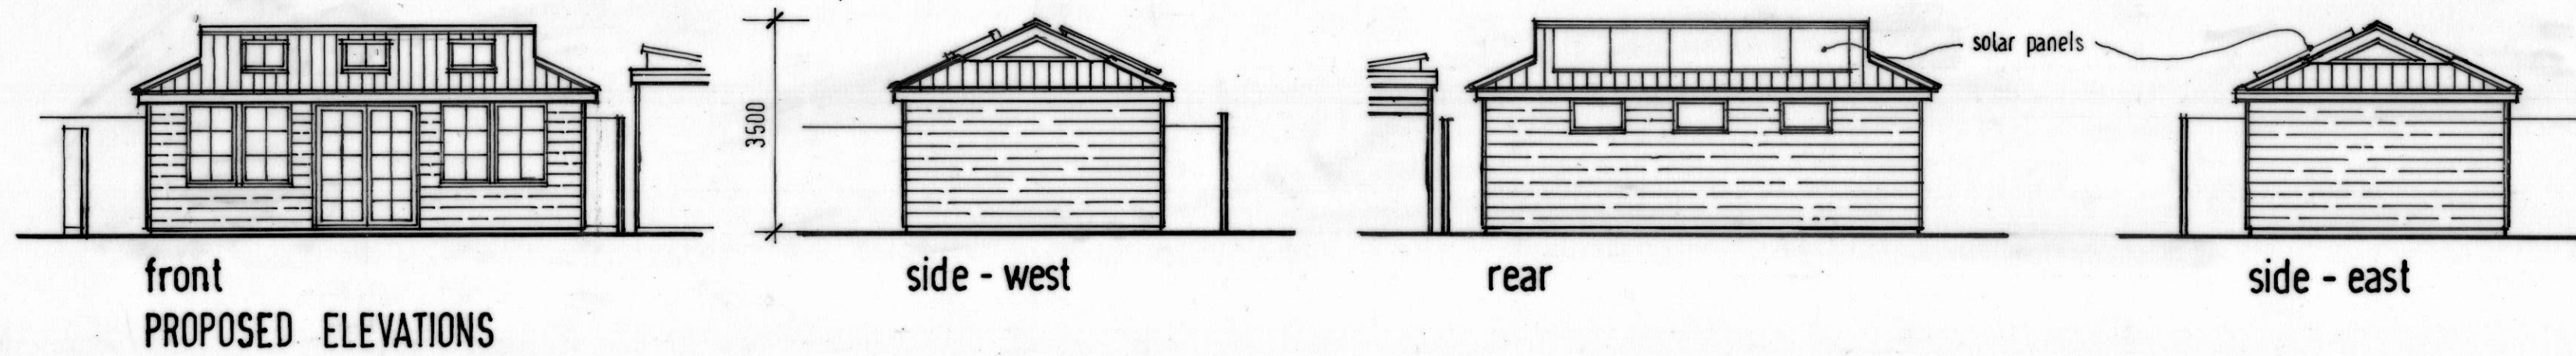

BLOCK AND ROOF PLAN 1:500 scale

HEATHER MOYE B.Sc. Architectural Design Consultant
Corner House, 1 Balmoral Road,
Hitchin, Herts. SG5 1XG.
Tel 01462 459910

client
MR. J. BARR

job
PROPOSED OUTBUILDING AT
15 GRAYS LANE / HITCHIN / HERTS

subject
PROPOSED PLANS AND ELEVATIONS
(A2 sheet size)

scale 1:50 1:100 1:500	
date MAR. 2025	drawn HM
drawing no. HM-24652-02	rev.