



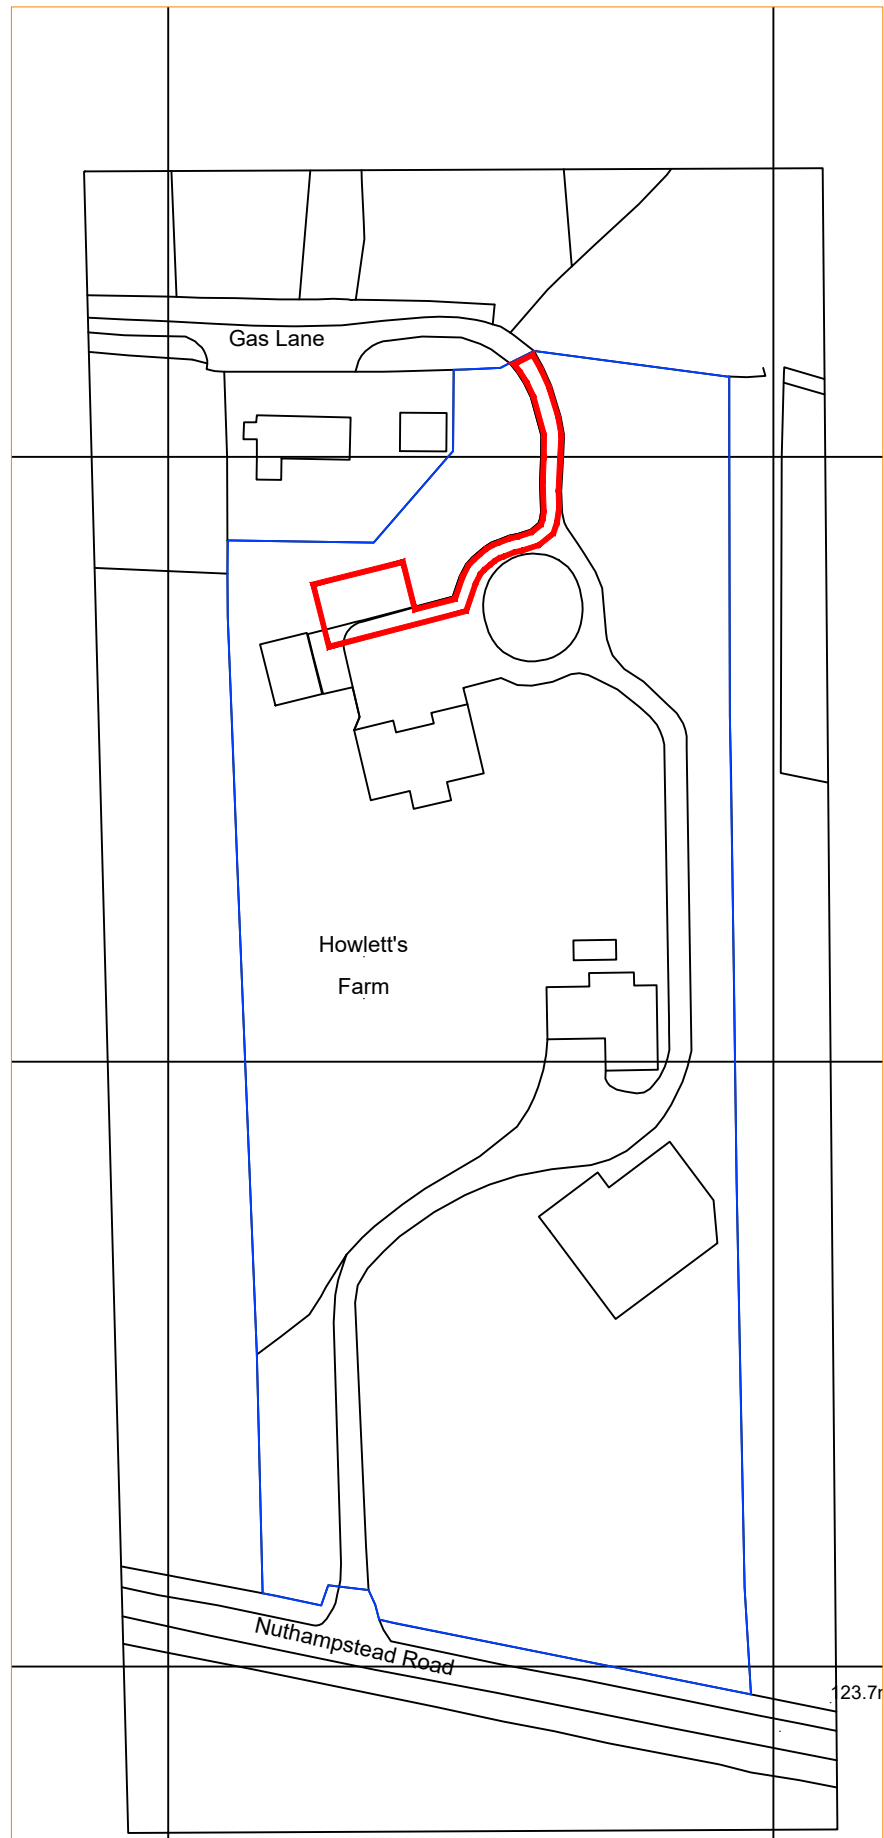

©Crown Copyright and database rights 2025 OS Licence no. 100041041

LOCATION PLAN
Scale 1:1250

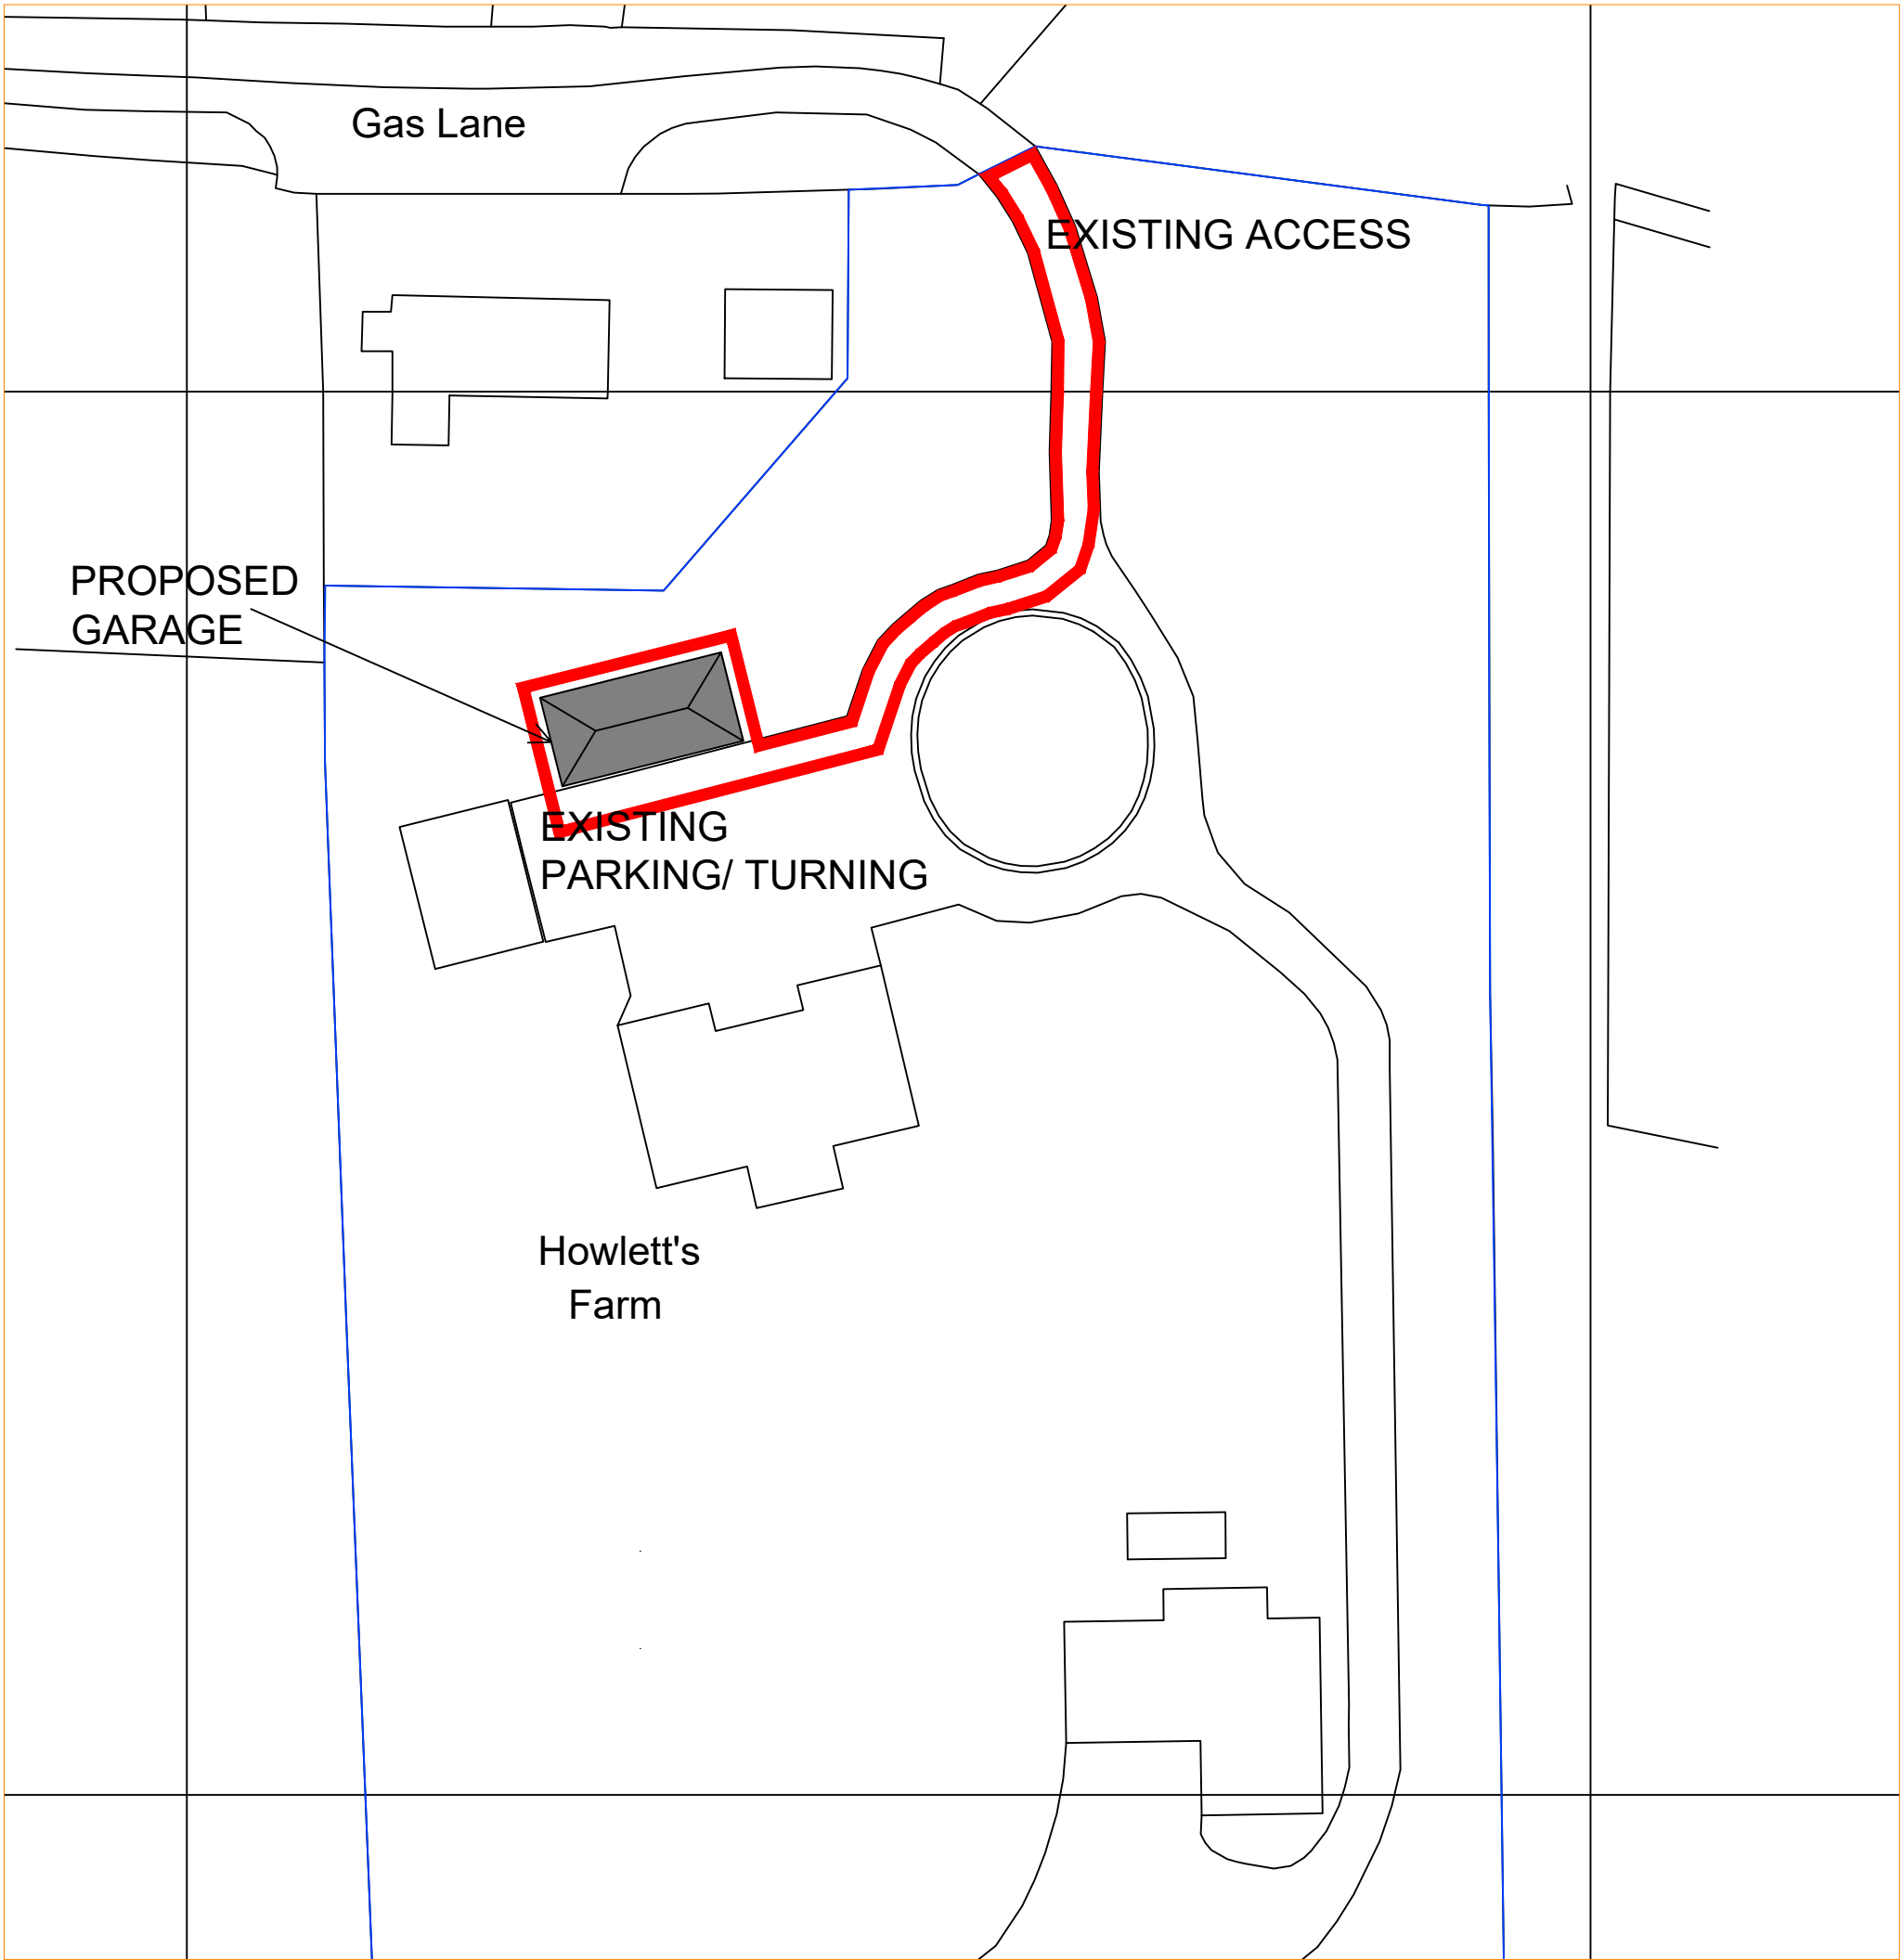

©Crown Copyright and database rights 2025 OS Licence no. 100041041


©Bluesky National Tree Map (NTM) data

BLOCK PLAN
Scale 1:500




- NOTES:
1. Use written dimensions only. All dimensions to be checked on site and any discrepancies reported to ACORUS immediately. If in doubt ask.
 2. Where relevant, significant hazards have been identified on the drawing. Hazards which should be obvious to a competent contractor or unforeseeable have not been identified.
 3. This drawing is confidential and remains the exclusive property of ACORUS.

© ACORUS Rural Property Services Ltd.

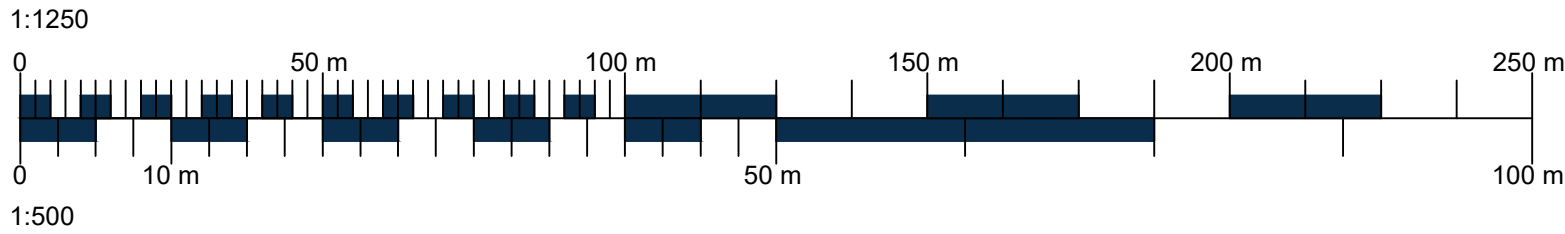

— Site Boundary

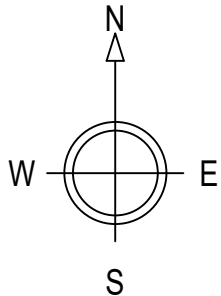

REV.	DATE	AMENDMENT	DRAWN	CHECKED
PROJECT				
MORRIS				
HOWLETT'S FARM, GAS LANE, BARKWAY				
HERTFORDSHIRE SG8 8ET				
TITLE				
GARAGES				
SITE LOCATION PLAN & BLOCK PLAN				
SCALE				
AS SHOWN	DATE	DRAWN BY	CHECKED BY	
BB 25-03-022	03/25	CG	SR	
JOB NO.	DRAWING NO.	REVISION		
	100_01			



Planning. Design. Property.

acorus.co.uk

SITE PLANS