


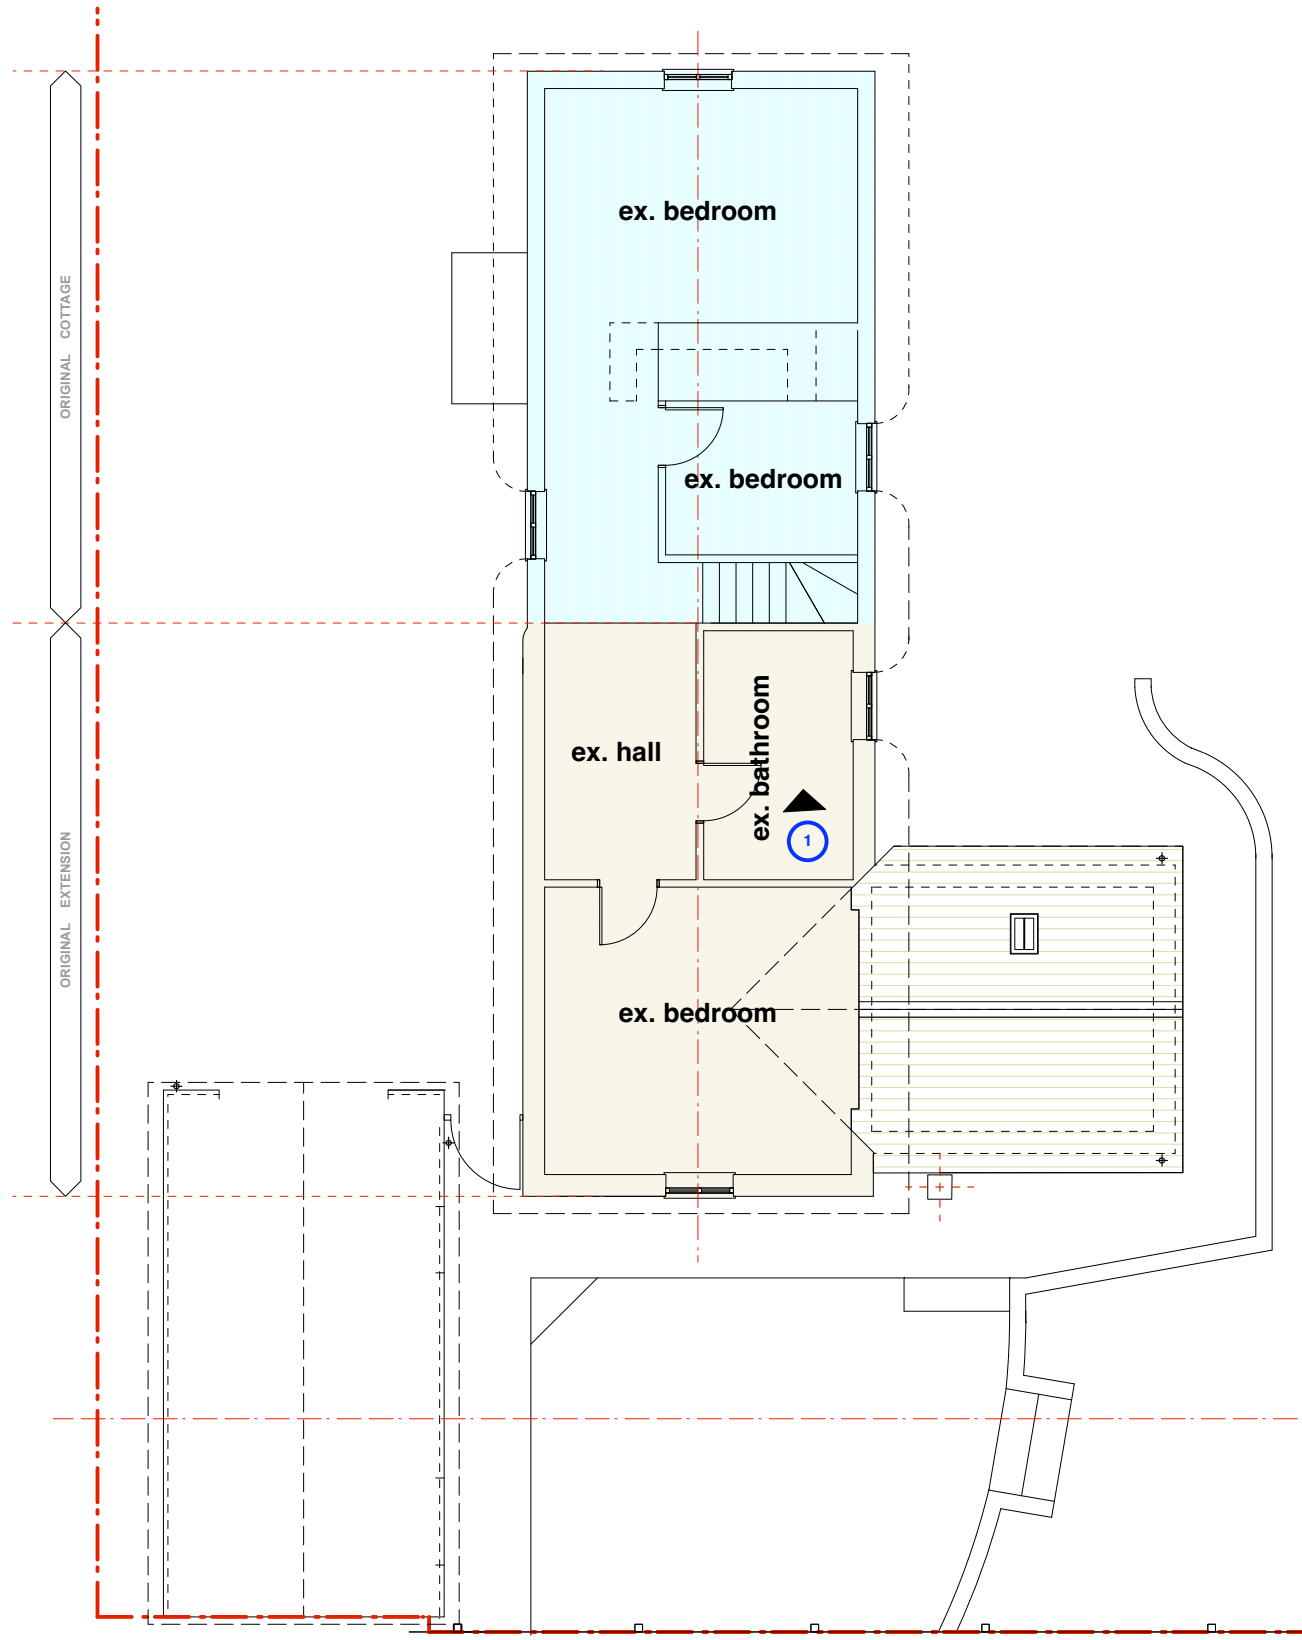

1 Existing First Floor Plan: scale 1:100





Photograph 1 - First Floor bathroom

original cottage
existing extension (2002)

0 1.0m 2.0m 3.0m 4.0m
Scale 1:100 @ A3

Existing rafters within the first floor bathroom that are part of the original rafters of the existing cottage. Can these be removed as they are not structural ?

 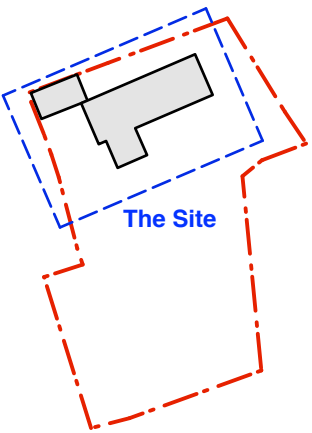

general notes

This drawing must not be scaled except for Planning purposes.
All setting out must be checked out on site.
All levels must be checked on site and refer to Ordinance Datum Newlyn unless alternative given
Any discrepancy between the drawing and site conditions are to be notified to Sapele Design in writing without delay
This drawing must be read in conjunction with the relevant specification clauses
All fixings and weatherings must be checked on site
This drawing must not be used for land transfer purposes.
This drawing must not be used on site unless issued for construction - see status on this drawing.

notes

P2 LISTED BUILDING AND PLANNING ISSUE RENEWAL 16.06.26
P1 LISTED BUILDING AND PLANNING ISSUE 20.12.22

client

Mr & Mrs N Robertson

project

Panna Cottage
Pudding Lane, BARLEY
Hertfordshire SG8 8JU

title

First Floor Plan
Existing

scale

1:100

date

May 2021

drawing no.

S1034 - PL13.P2

drawn

status

PLANNING

drawing status

PL = Planning: P = Preliminary: T = Tender:
C = Construction

Sapele Design Limited

Courtyard Cottage
Manor Farm Barns
Church End
Barley Nr Royston
Hertfordshire SG8 8JW

T : 01763 849154
E: timothy@sapeledesign.co.uk