



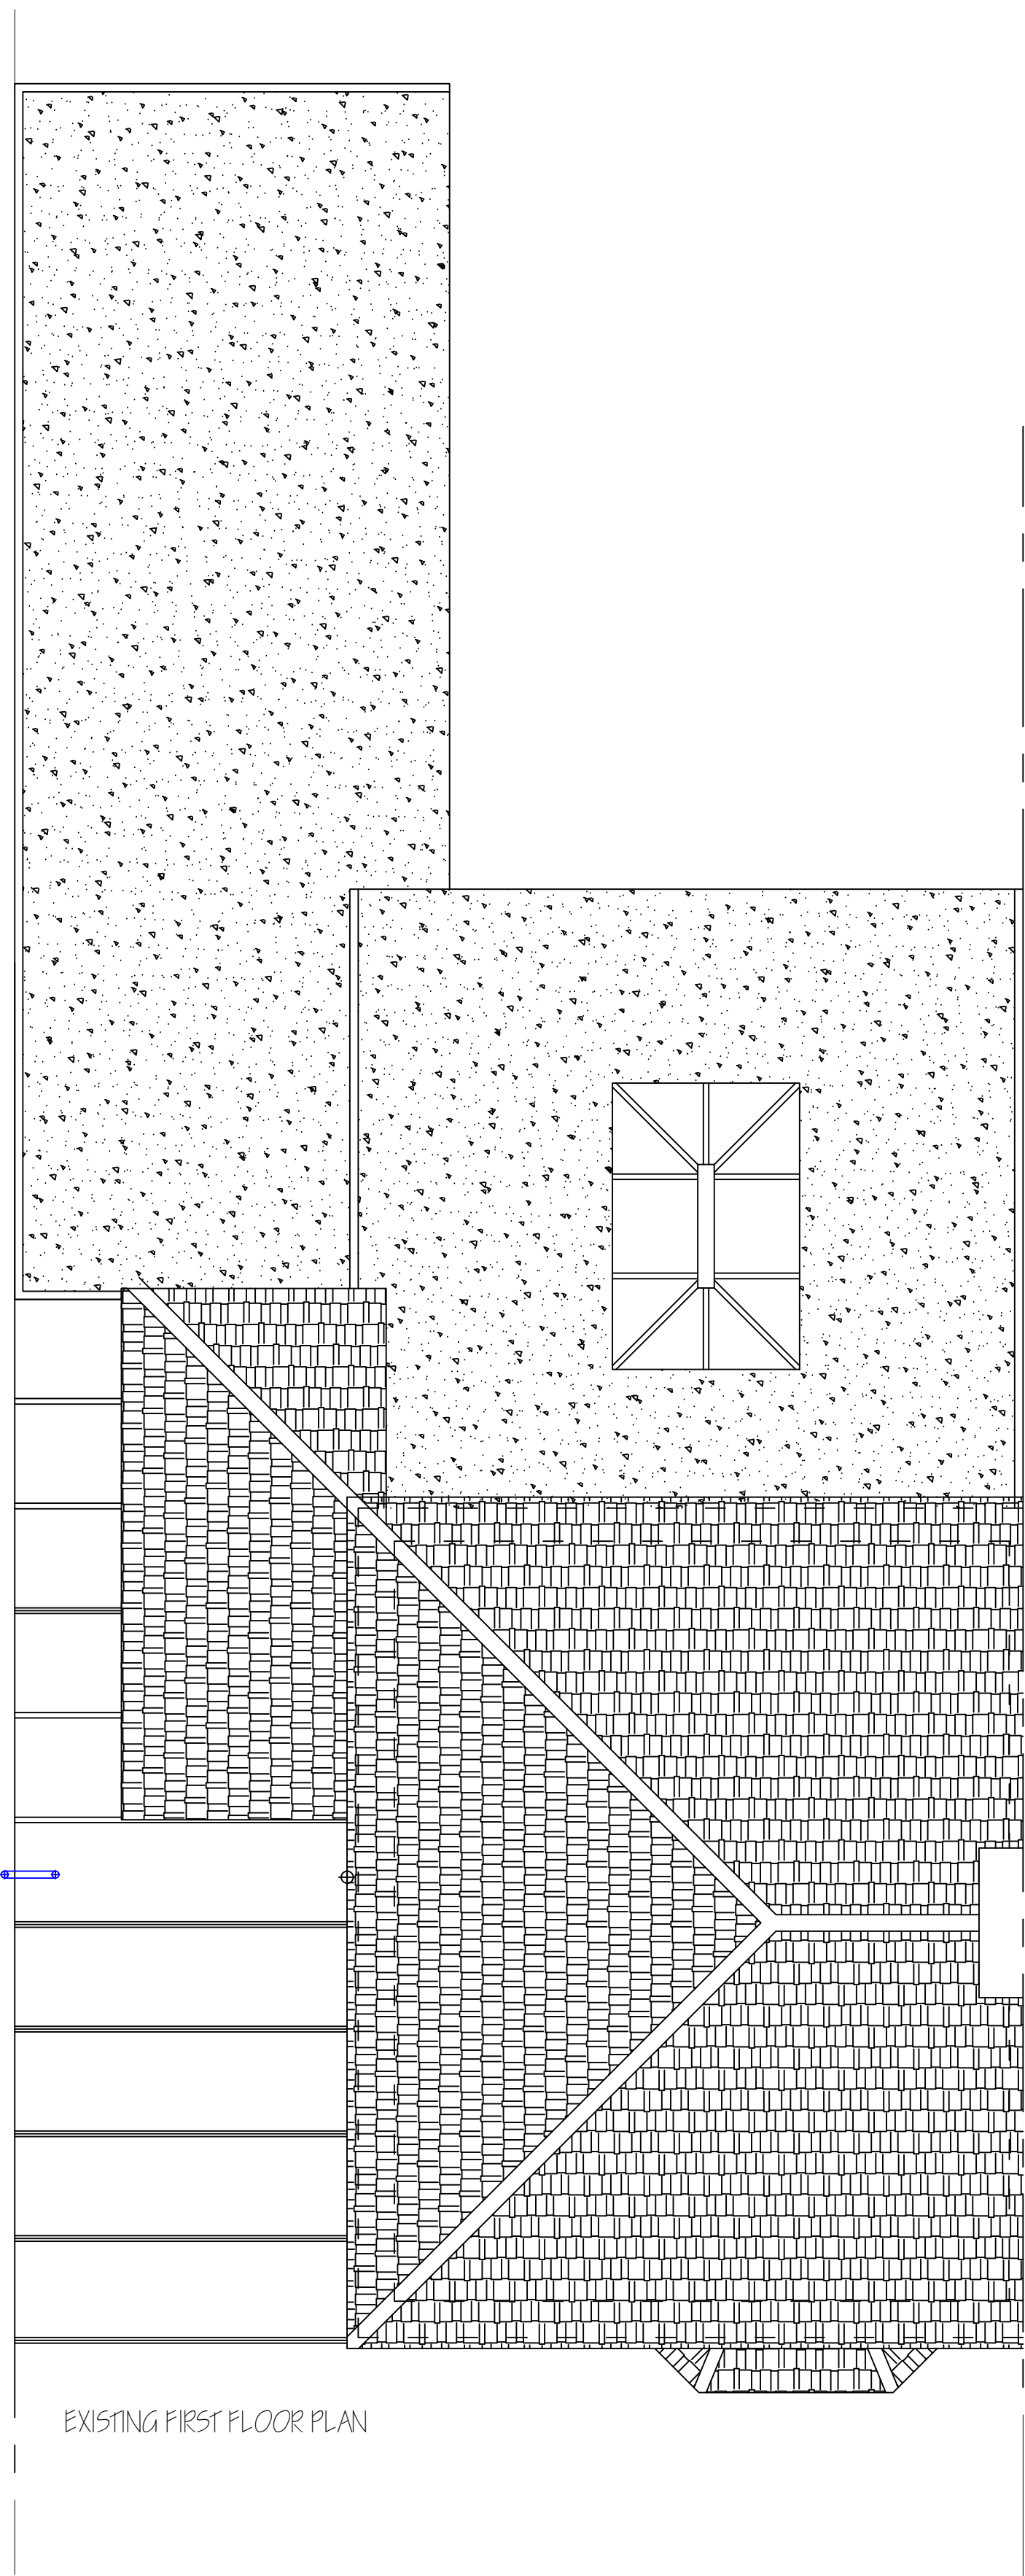

BLOCK PLAN 1:500

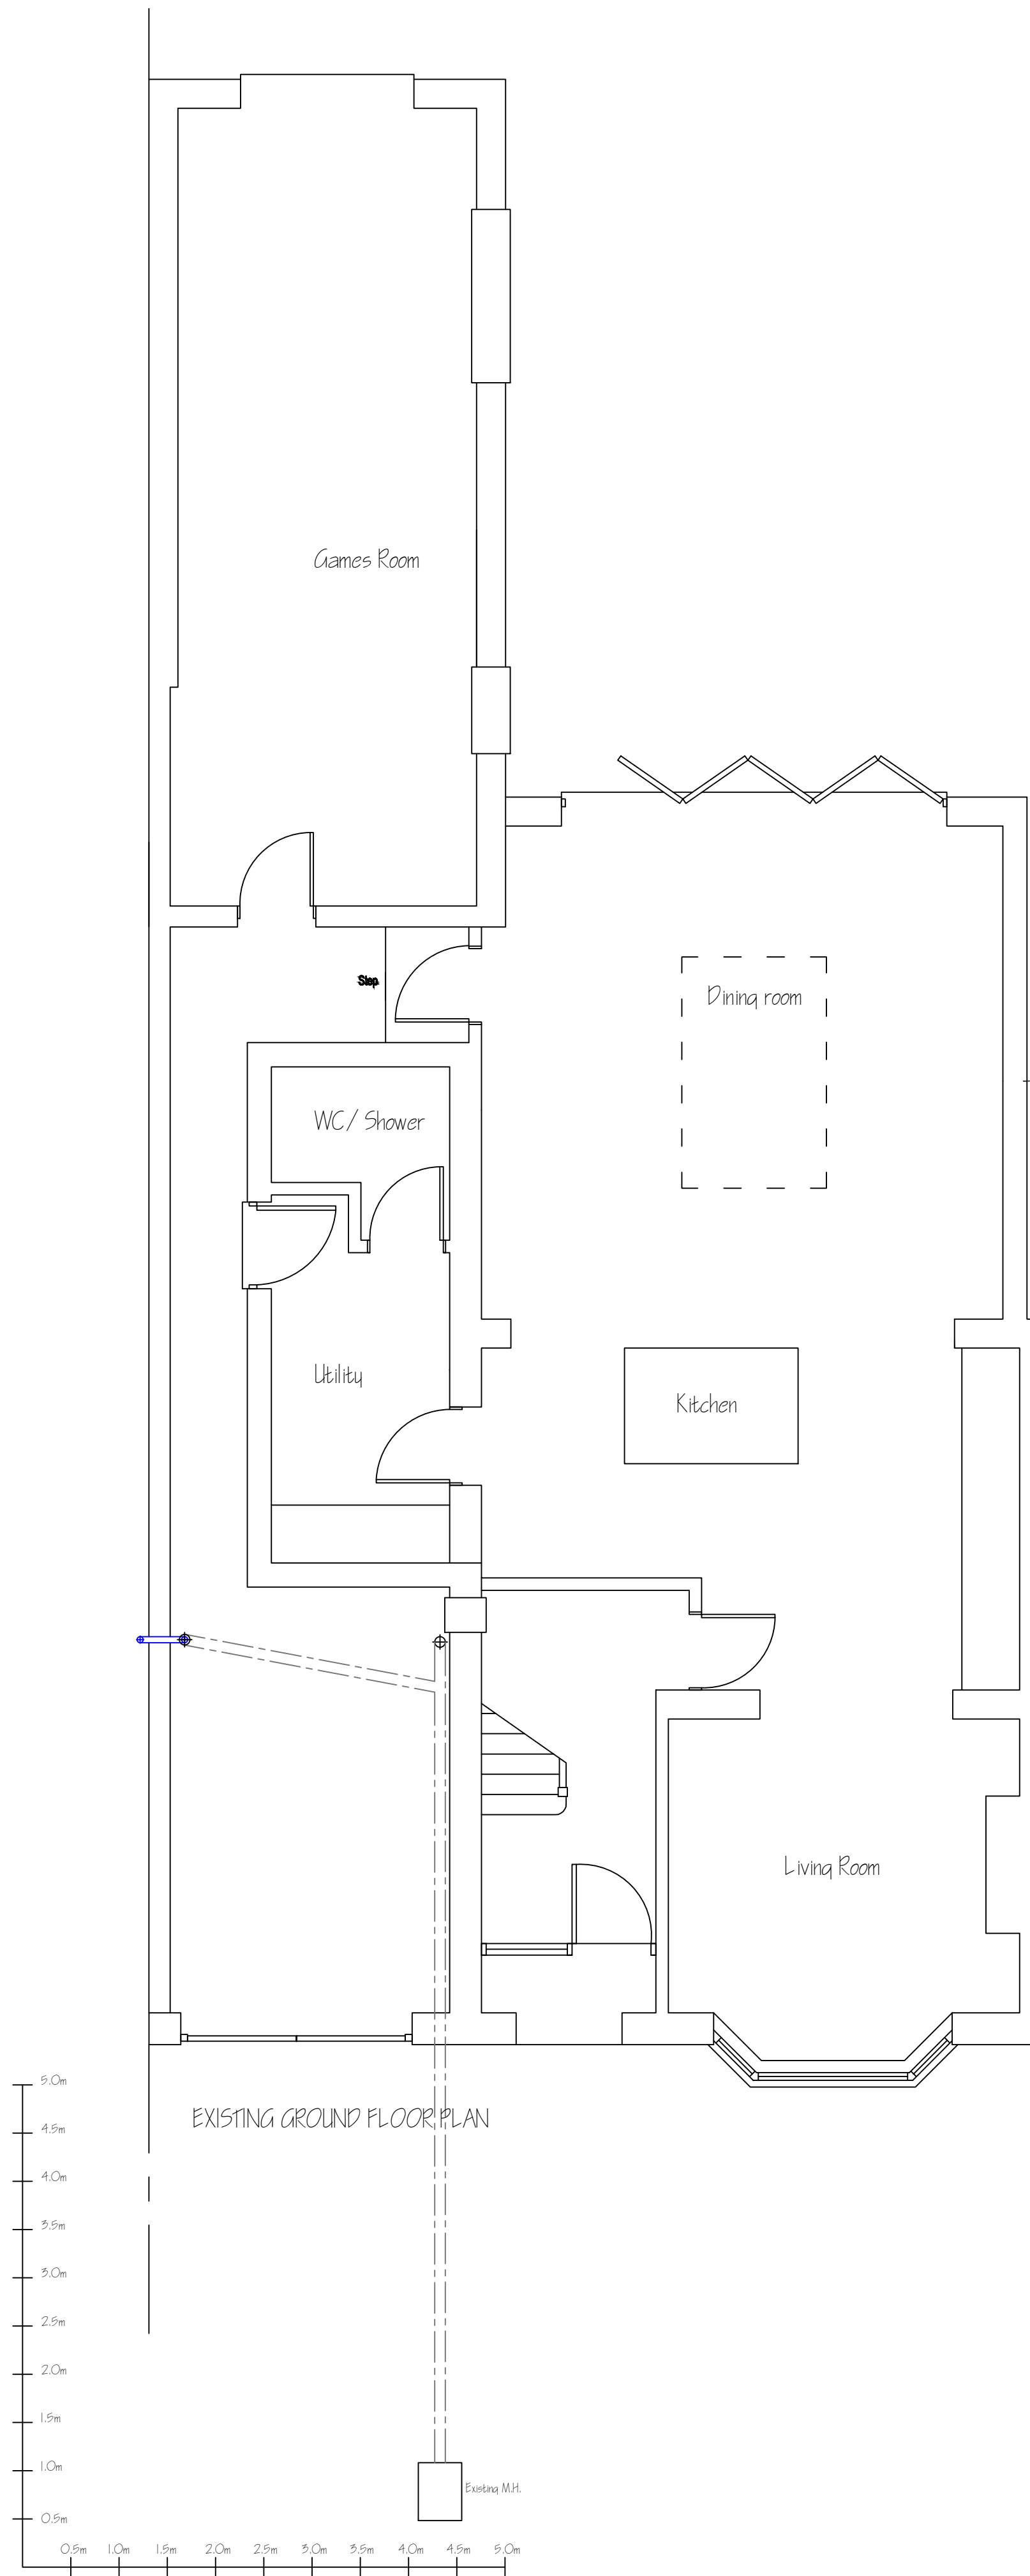

SITE PLAN 1:1250

PLANNING

Rev.	Amendment		Date
title			
Single storey extension to side following partial demolition			
drawings			
Existing Ground & First Floor plan			
job		client	
49 Gaping Lane, Hitchin		Mr Benjamin Marriott	
date	scale	drawn	rev.
June 2026	1:50 @A1	PP. 00 06 26	
drawn by		asq developments - herts	
		14 Old rectory drive, Hatfield, Herts, AL10 8AF	
ARCHITECTURE CONSTRUCTION		M: 07894 761012	