




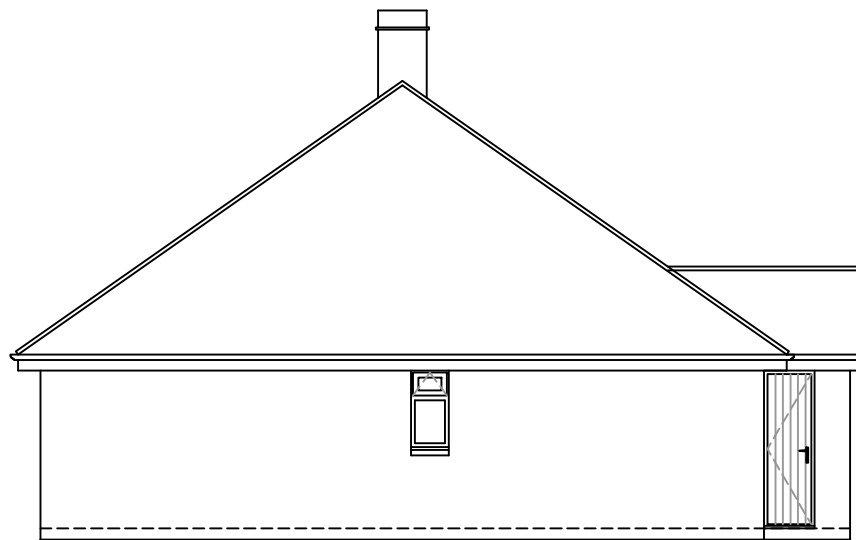


LEFT HAND SIDE ELEVATION

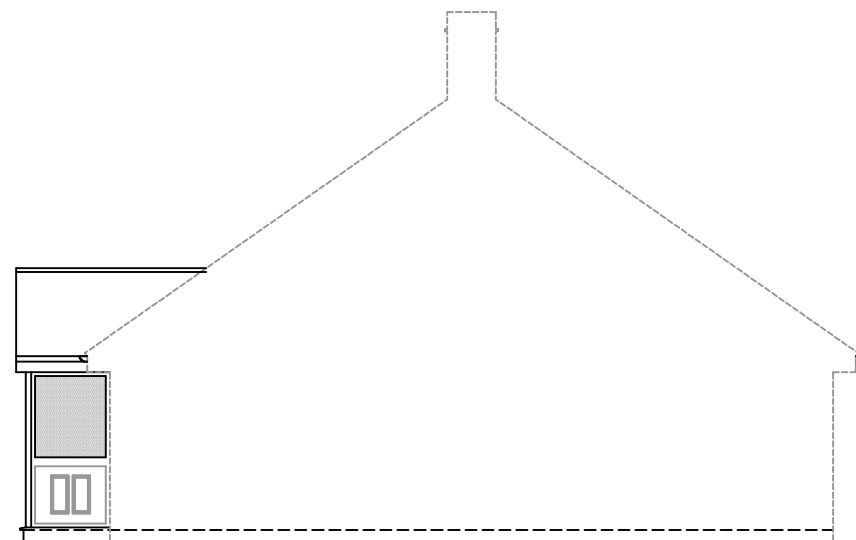


RIGHT HAND SIDE ELEVATION

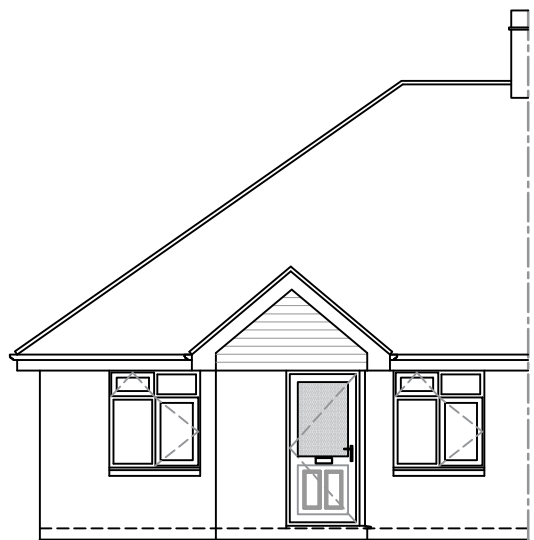

FRONT ELEVATION

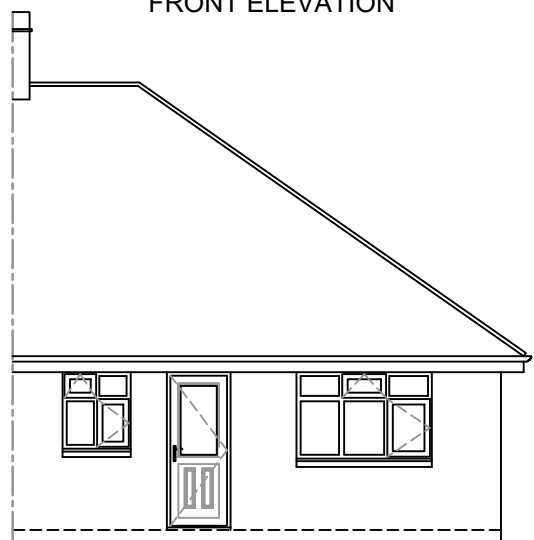

REAR ELEVATION

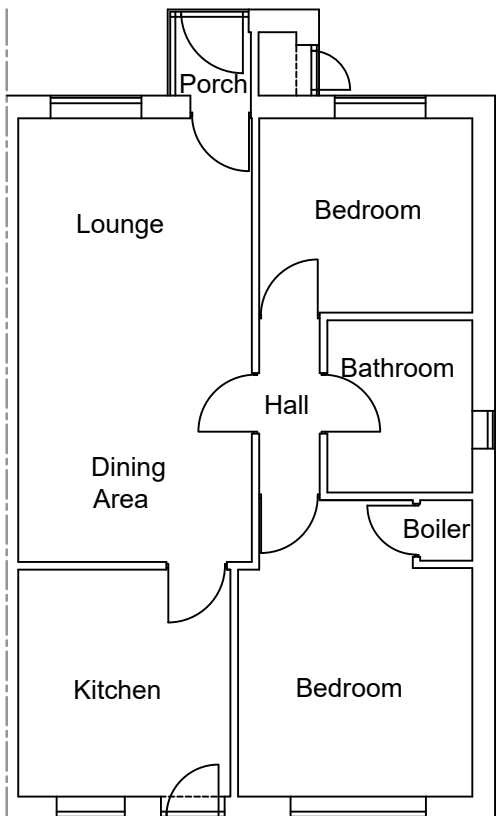

INV1850

Rev C	24/07/26	Unit width increased.	PN
Rev B	28/04/26	Added dims for neighbouring conservatory distance.	PN
Rev A	25/03/26	Removed existing unit from side elevation.	PN



V04 September 2024

Drawing title: Existing Plan and Elevations

CONTRACT No. : 900/17913

Page 1 of 2

Proposed: **PVCu Orangery**
at: **17 WHITECHURCH GARDENS**
LETCWORTH GARDEN CITY
HERTFORDSHIRE
SG6 2AU

Drawers initials: PN

Scale : 1:100

Date: 05/03/26

Notes:
Any drawings or plans depicted make no allowance for the provision of any tie bars within the roof of the proposed conservatory. This can only be determined once the roof is put into manufacture.

These drawings are the property of Anglian Home Improvements and must not be used, distributed, loaned or copied without the express permission of Anglian Home Improvements.
All dimensions are in millimetres (mm) unless noted otherwise.
Do not use for base laying purposes

Produced on A3 paper

4 3 2 1 0 1:50 Scale Bar 1:100 0 1 2 3 4 5 6 7 8 9 10