






LEFT HAND SIDE ELEVATION

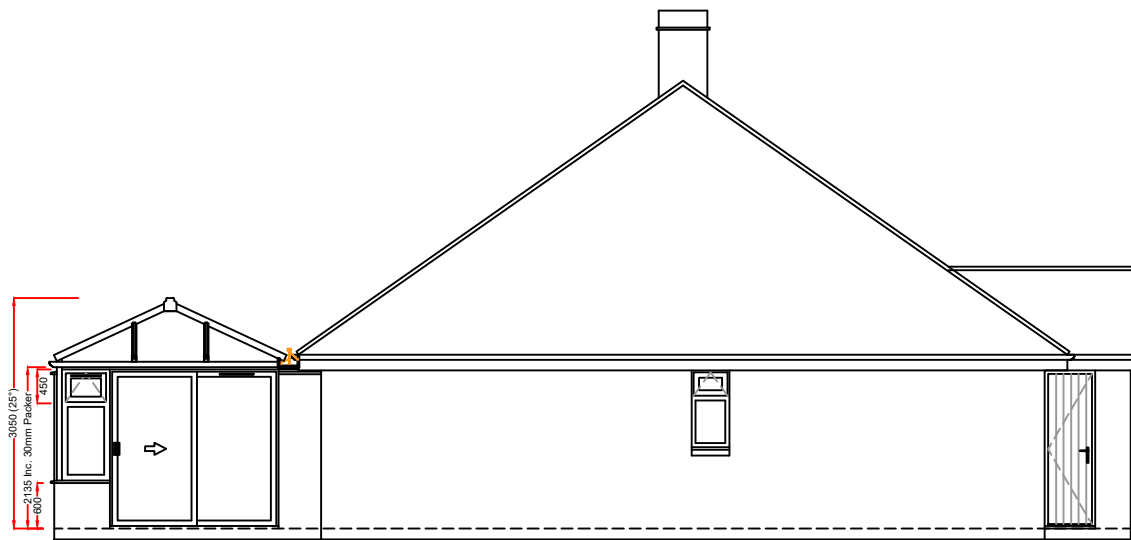


FRONT ELEVATION

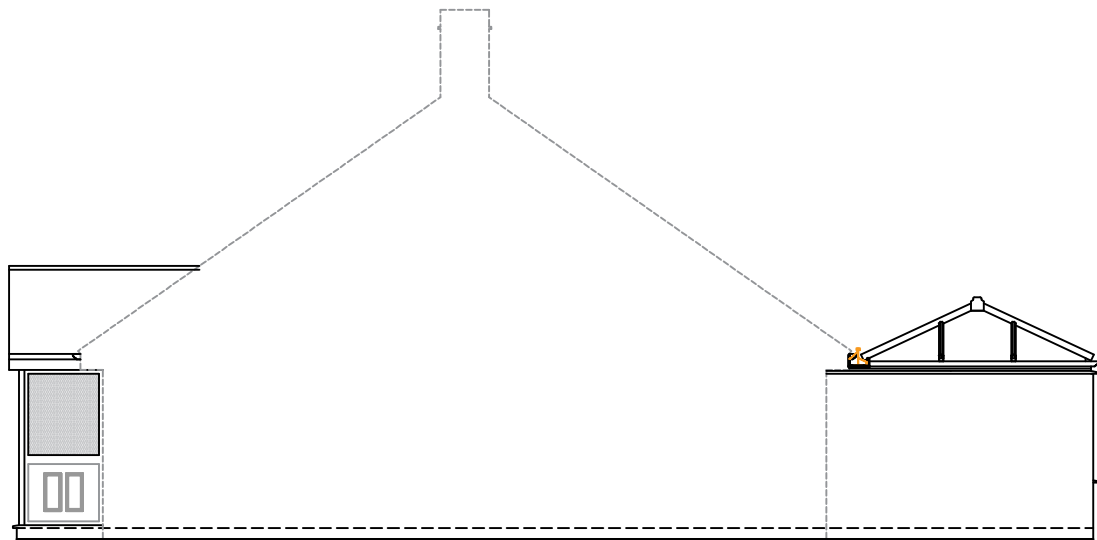

RIGHT HAND SIDE ELEVATION

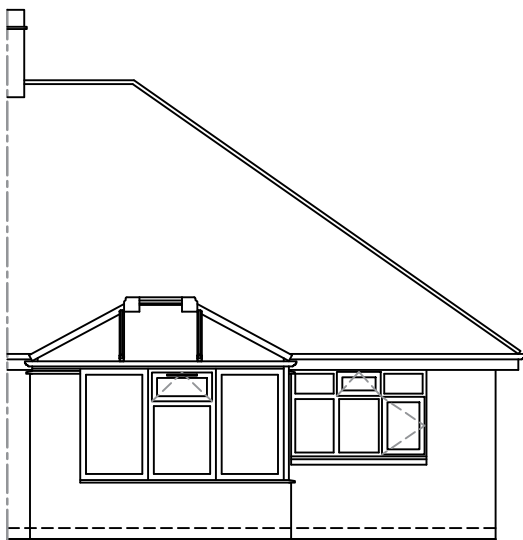


REAR ELEVATION

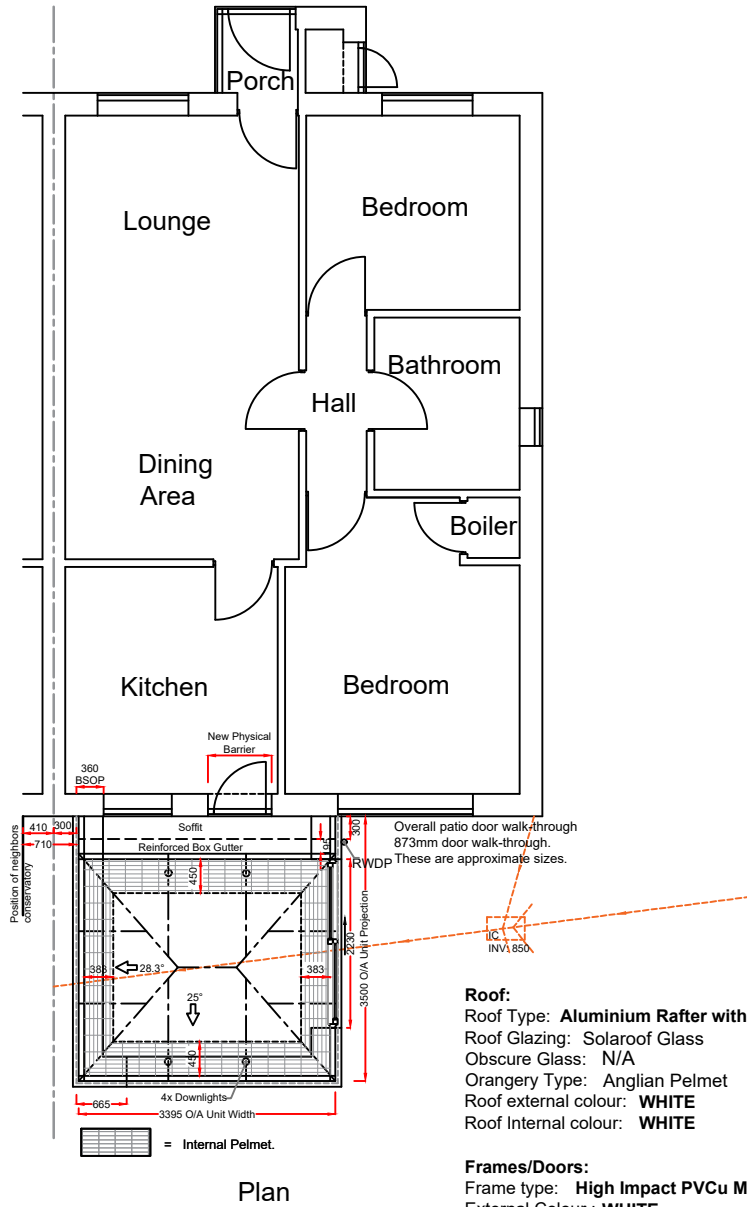

Notes:

All glazing to be toughened glass.
Trickle vents are 4000m2 where shown (frames).
Trickle vents are 5000m2 where shown (patio door).
Reinforced box gutter required.
Any drawings or plans depicted make no allowance for the provision of any tie bars within the roof of the proposed Living space. This can only be determined once the roof is put into manufacture.
Physical barrier to be removed by Anglian and existing Lintel to remain.
New physical barrier by Anglian.
These drawings are the property of Anglian Home Improvements and must not be used, distributed, loaned or copied without the express permission of Anglian Home Improvements.
All dimensions are in millimetres (mm) unless noted otherwise.
Do not use for base laying purposes
Produced on A3 paper

 

TELEPHONE: 0800 093 3015

V04 September 2024

Drawing title: **Proposed Plan and Elevations**

Contract No. : **900/17913** **Page 2 of 2**

Proposed: **PVCu Orangery**
At: **17 WHITECHURCH GARDENS**
LETCWORTH GARDEN CITY
HERTFORDSHIRE
SG6 2AU

Drawers initials: **PN** Scale : **1:100** Date: **05/03/26**