




FRONT ELEVATION

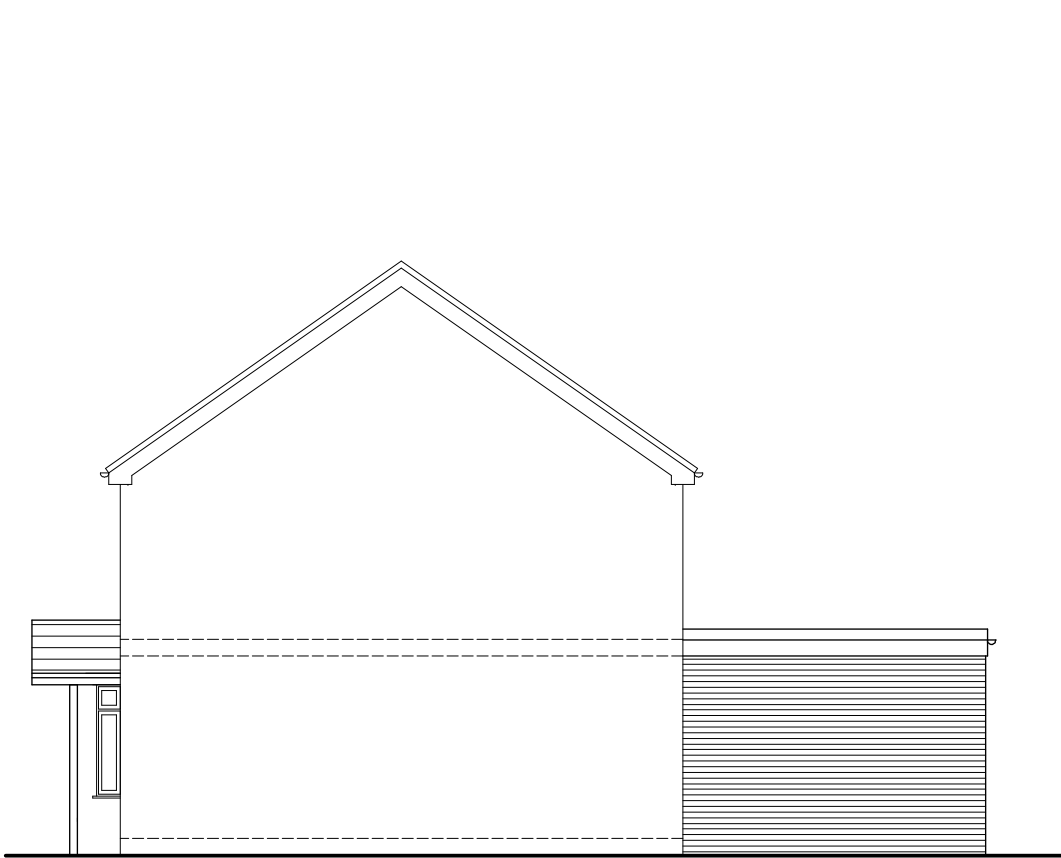


SIDE ELEVATION




REAR ELEVATION




SIDE ELEVATION

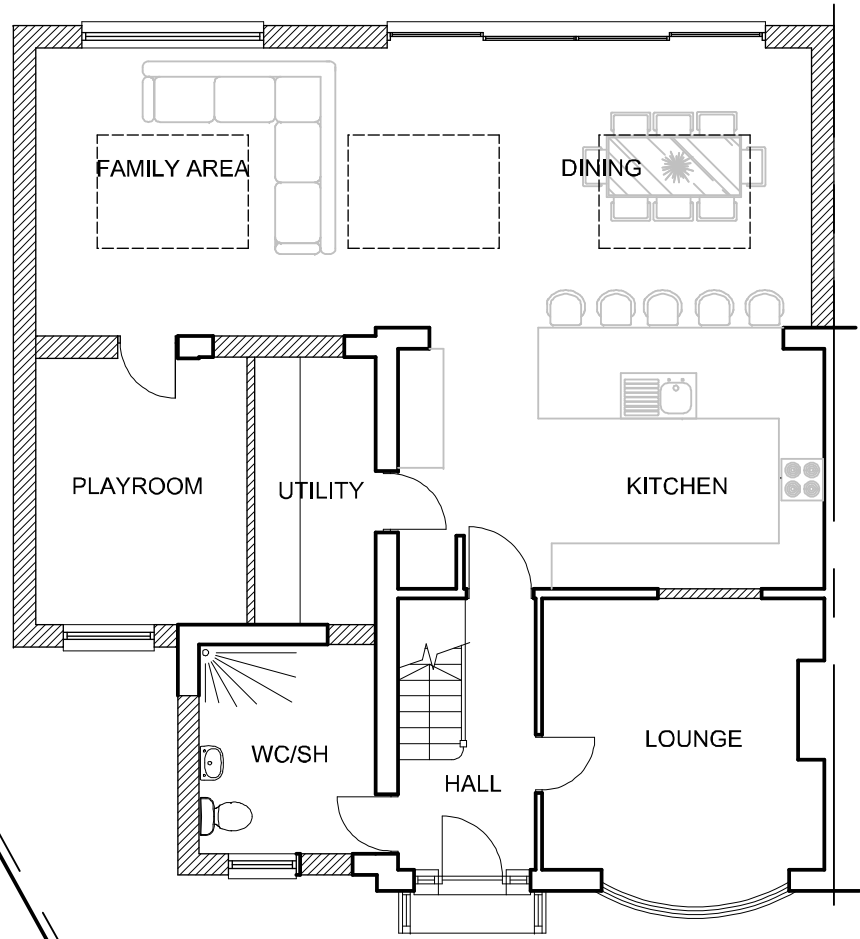


GROUND FLOOR PLAN

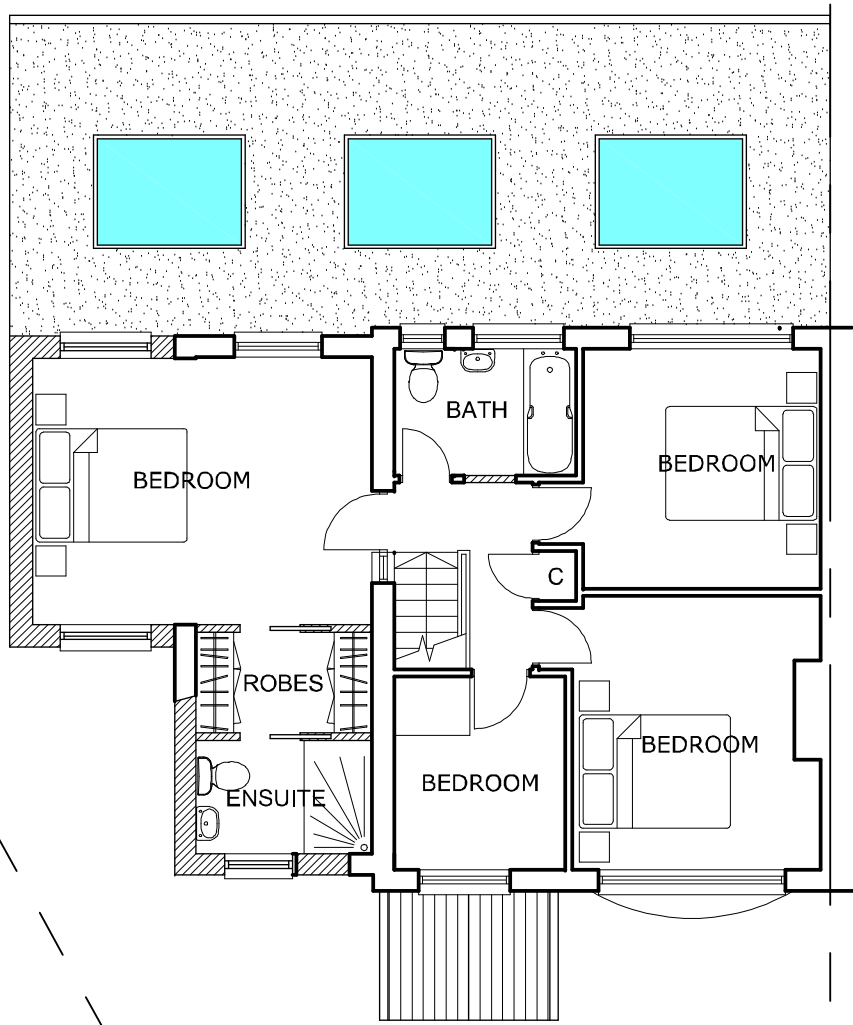



FIRST FLOOR PLAN

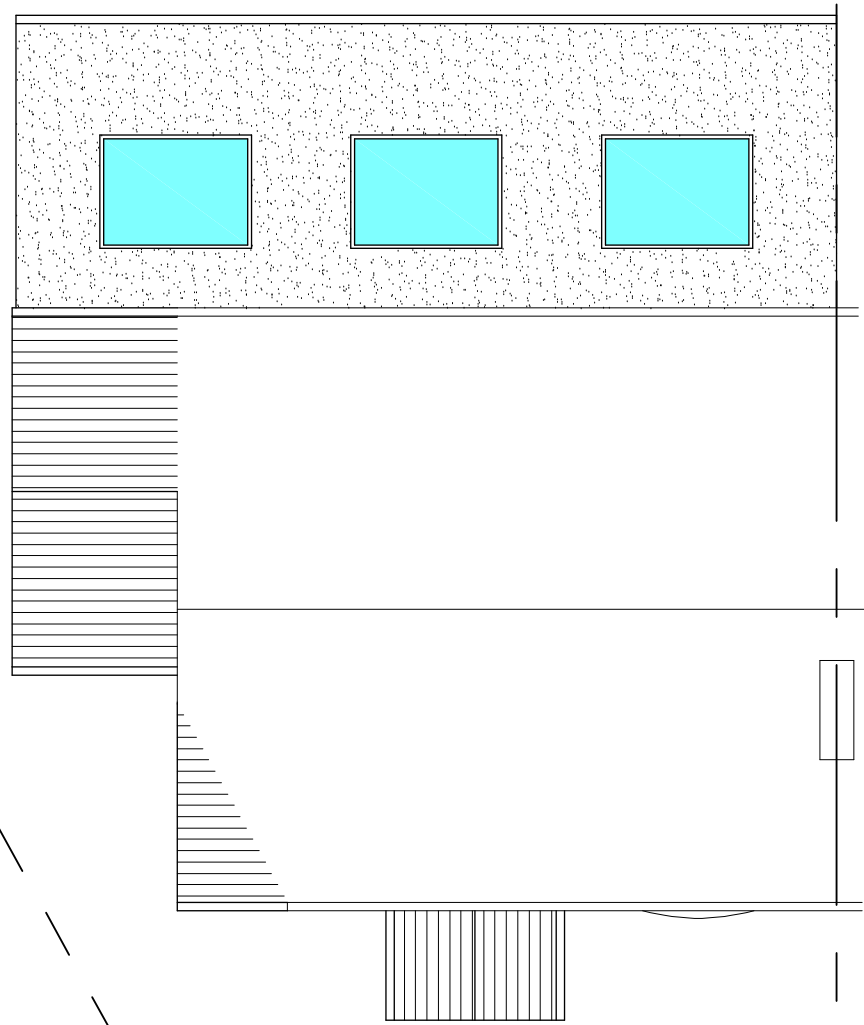


ROOF PLAN

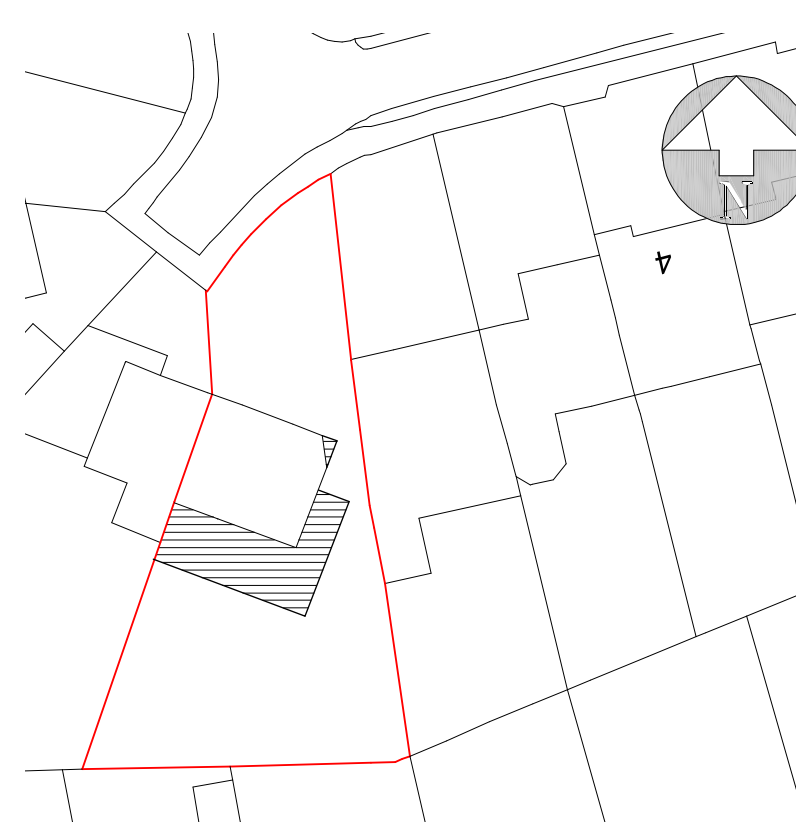

BLOCK PLAN
SCALE: 1:500

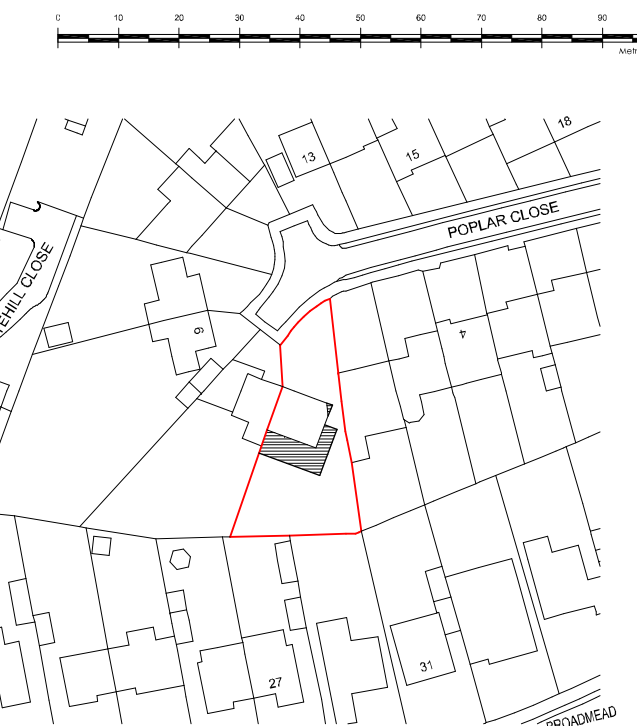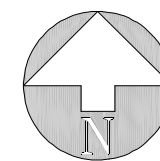

LOCATION PLAN
SCALE: 1:1250

 

THIS DRAWING IS ON AN A1 SHEET

Damien Poulter Designs Ltd

Architectural Design & Plans
9 Bakers Grove
Welwyn Garden City
Herts
AL7 2DJ

07711864785

damienpoulter@hotmail.com

ADDRESS:	7 POPLAR CLOSE, HITCHIN, HERTS.		
DRAWING TITLE:	PROPOSED PLANS & ELEVATIONS		
DRAWING STATUS:	PLANNING	SCALE:	1:100
DRAWN BY:	DP	DATE:	SEPT 2026
DRAWING NO :	P01	REVISION:	

