





FRONT ELEVATION

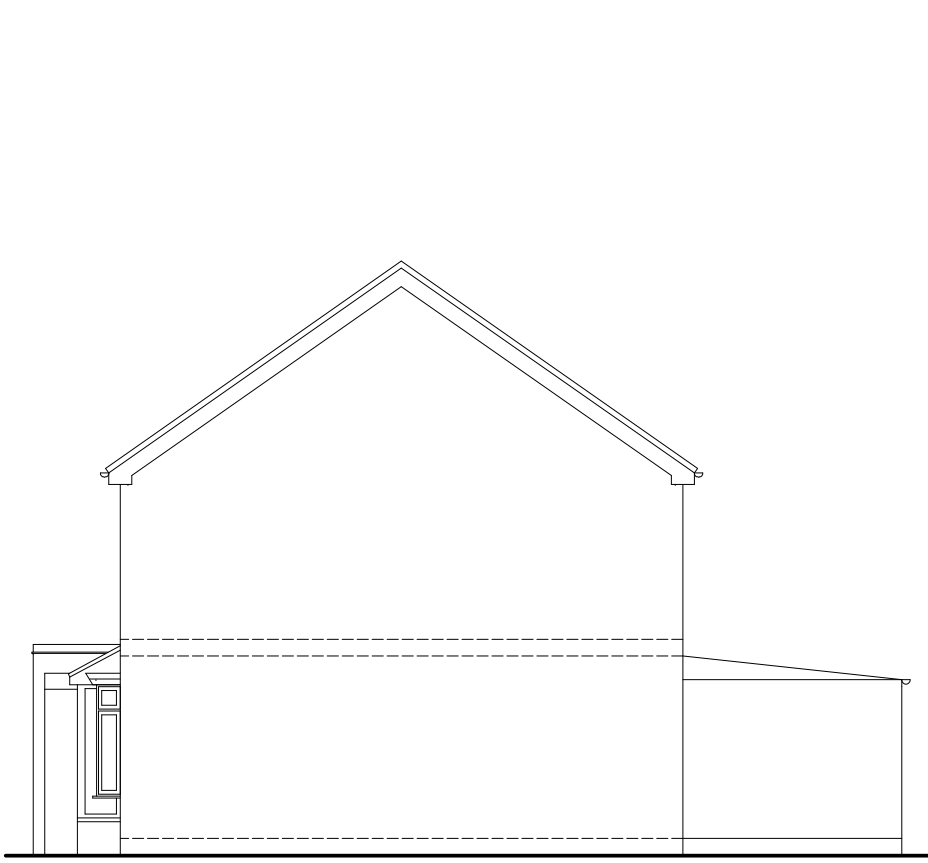


SIDE ELEVATION




REAR ELEVATION

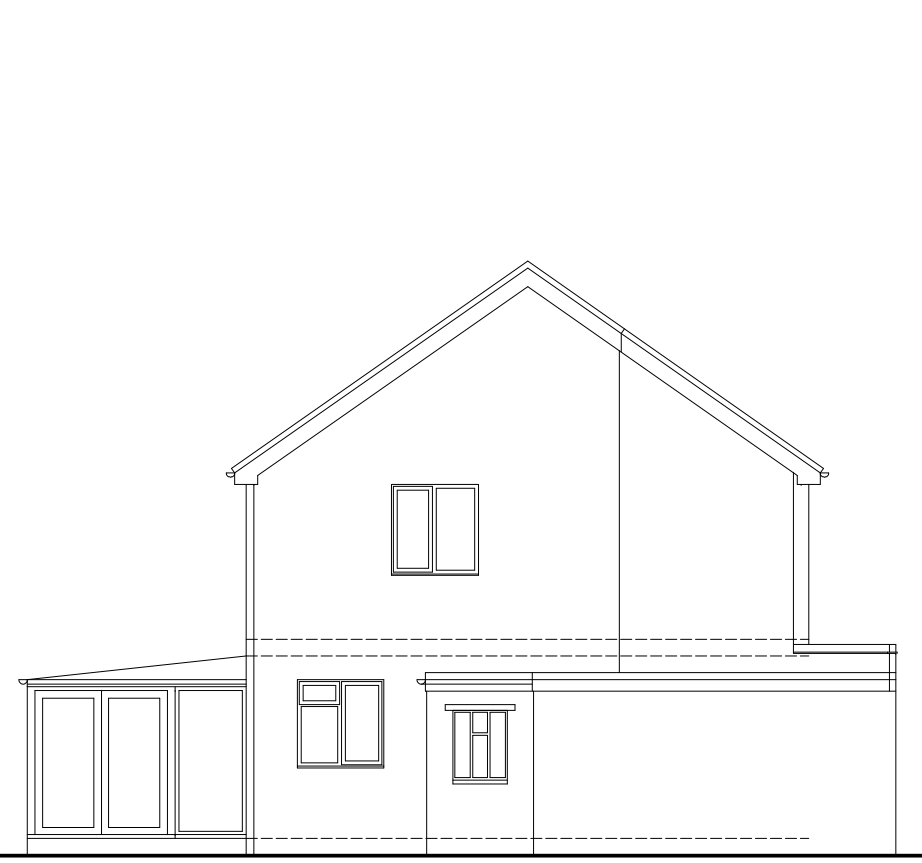


SIDE ELEVATION

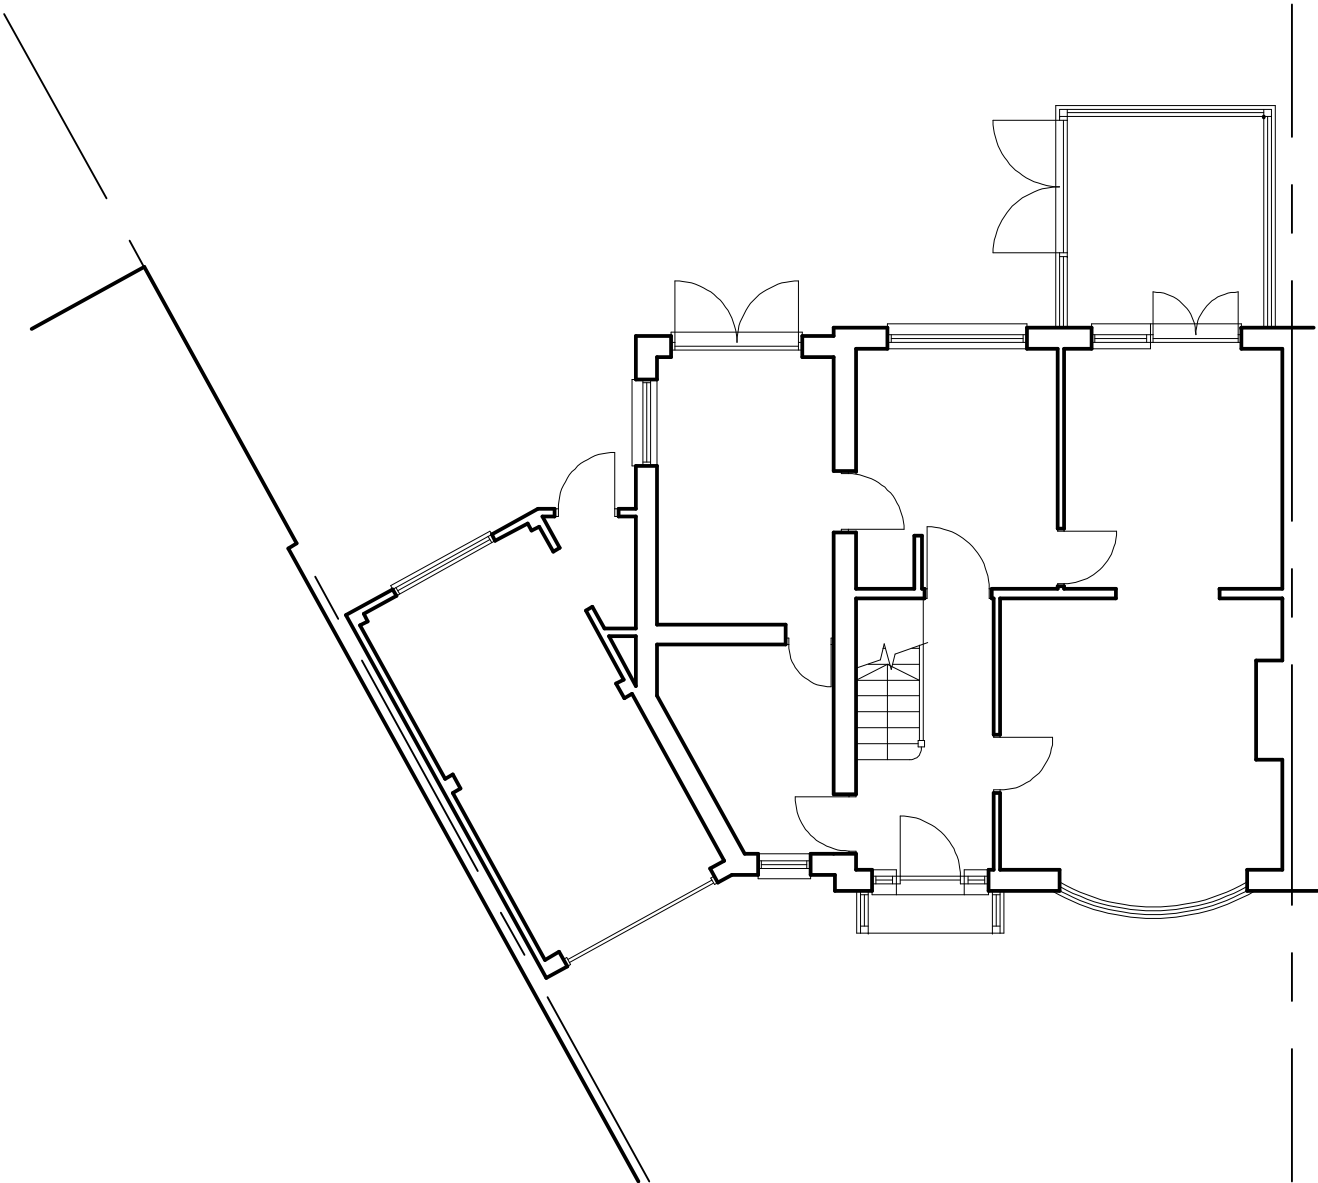



GROUND FLOOR PLAN

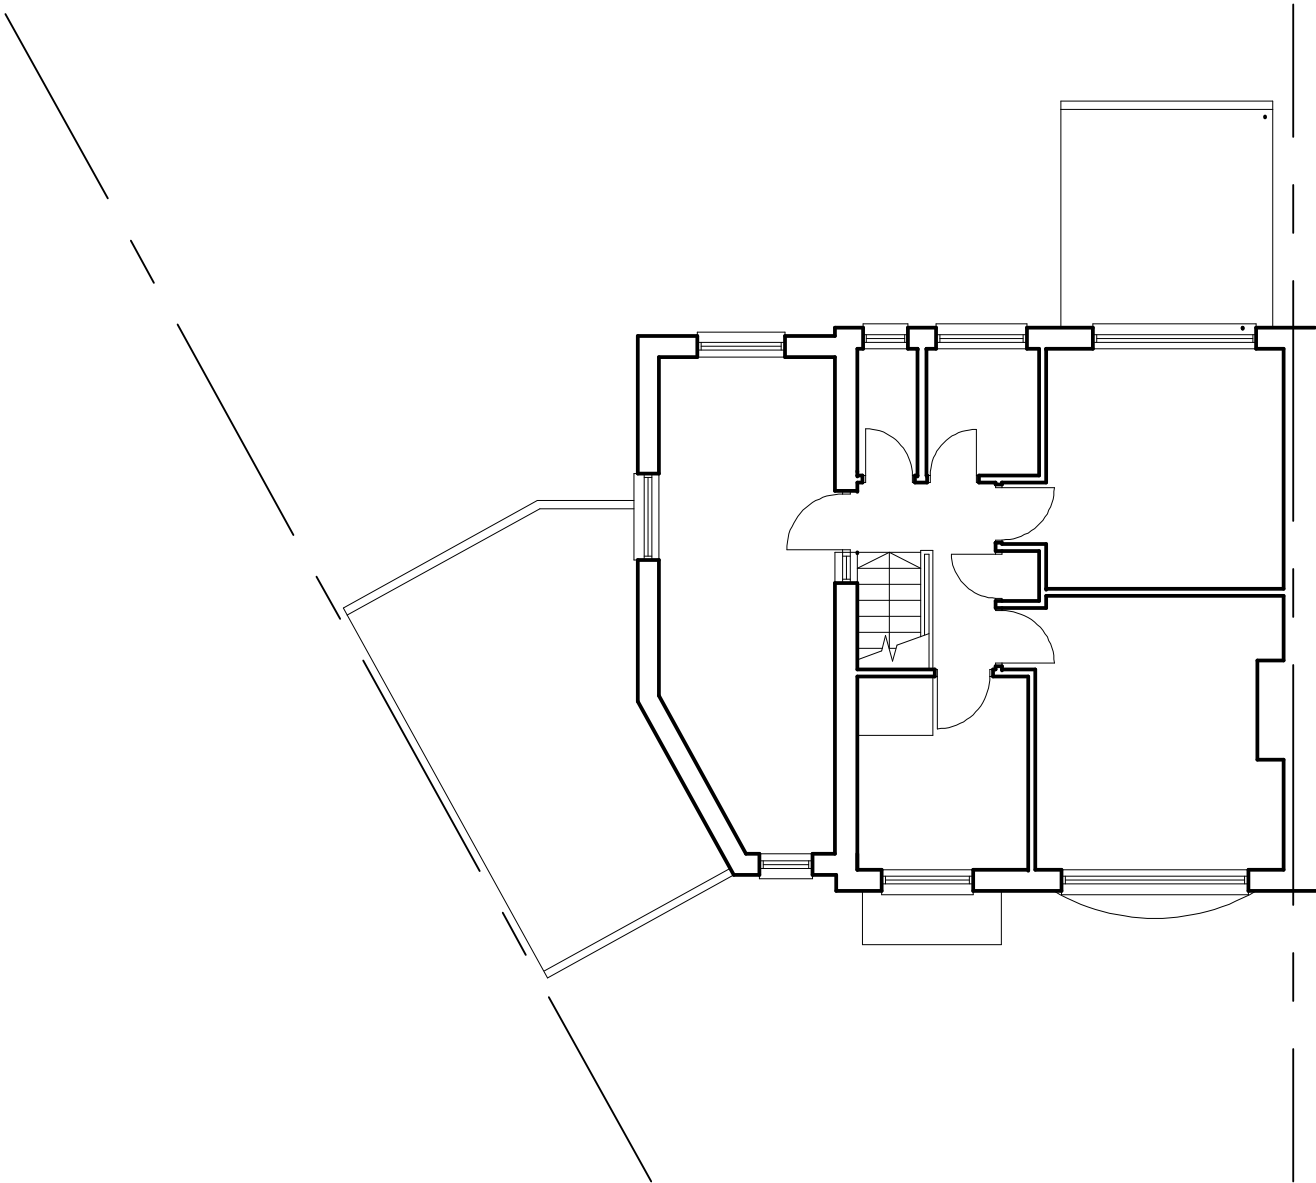




FIRST FLOOR PLAN

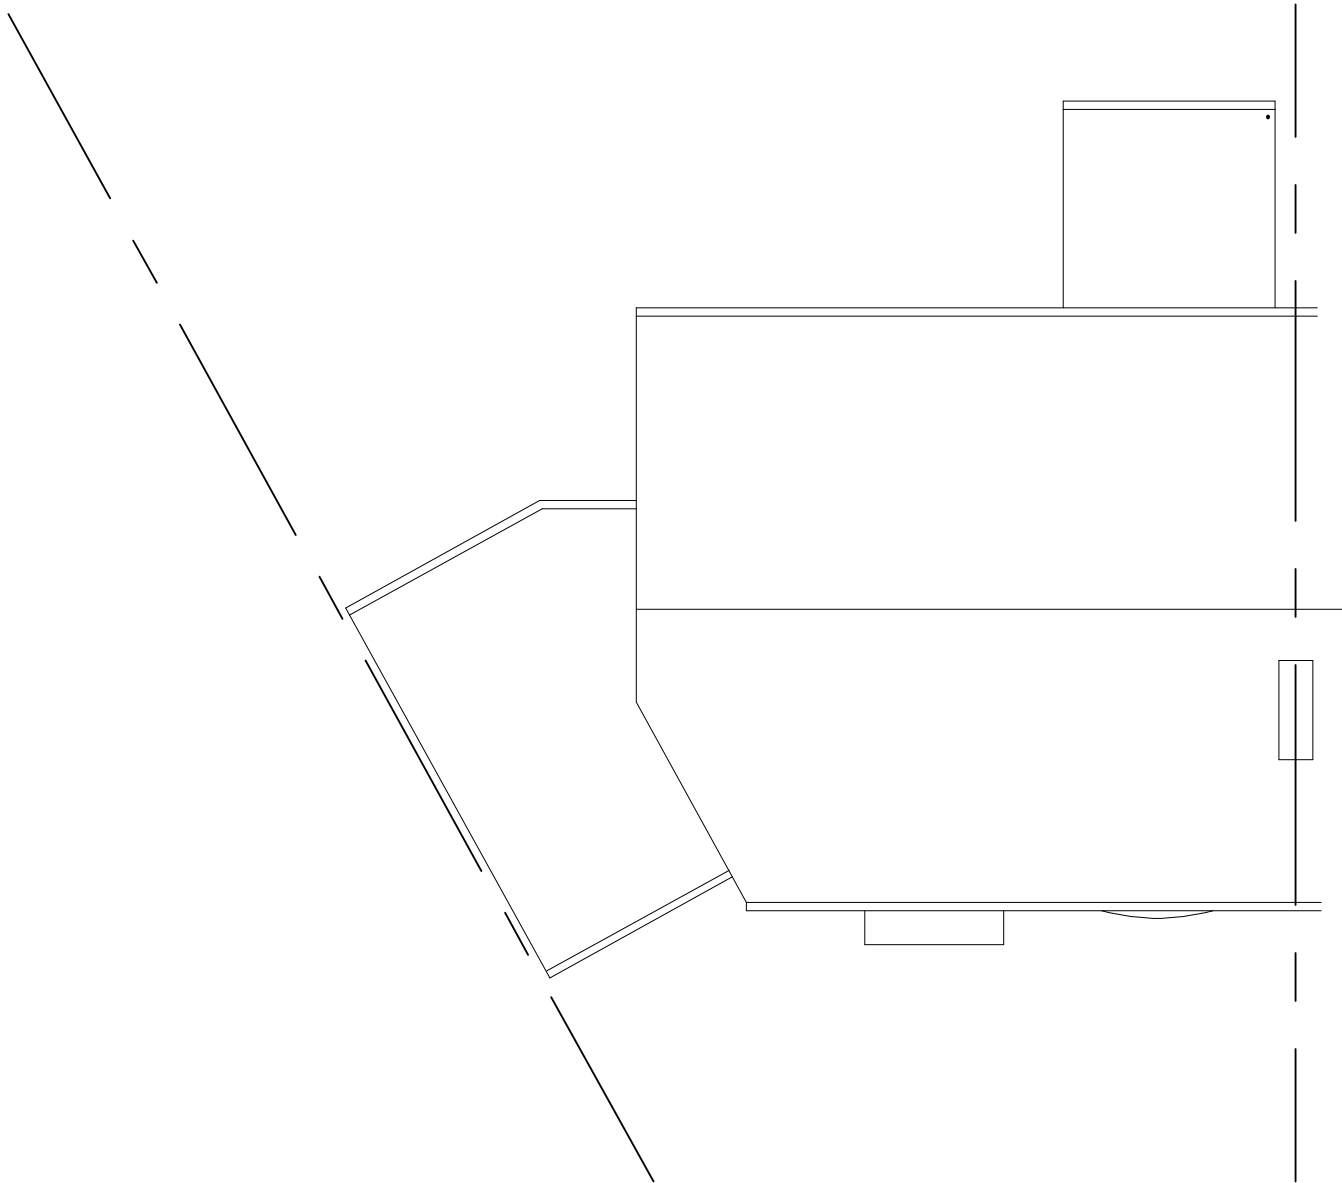

ROOF PLAN

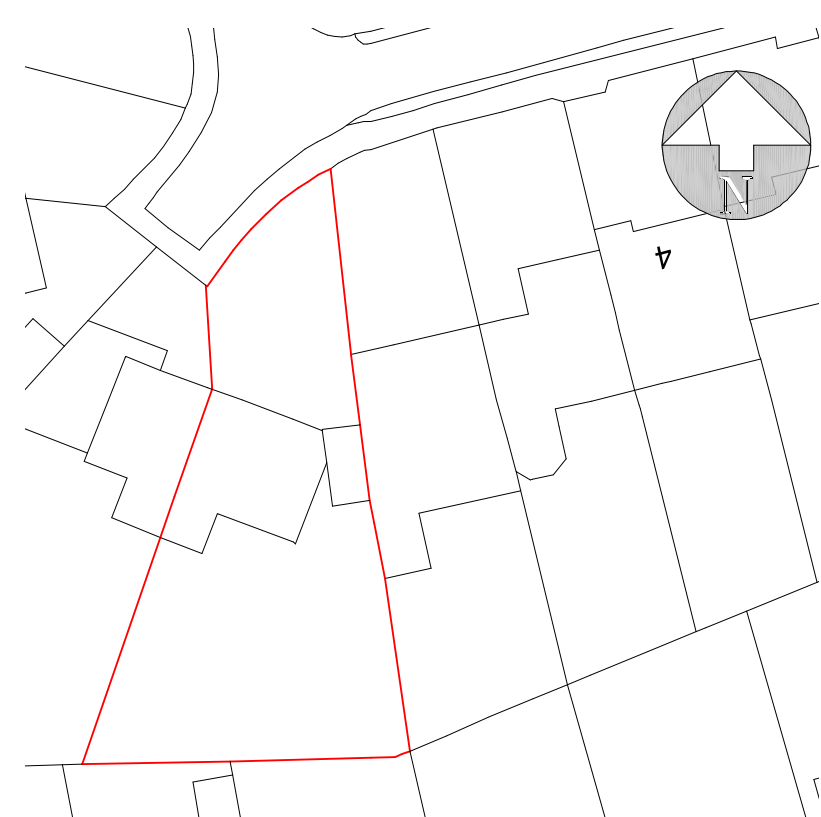 

BLOCK PLAN
SCALE: 1:500

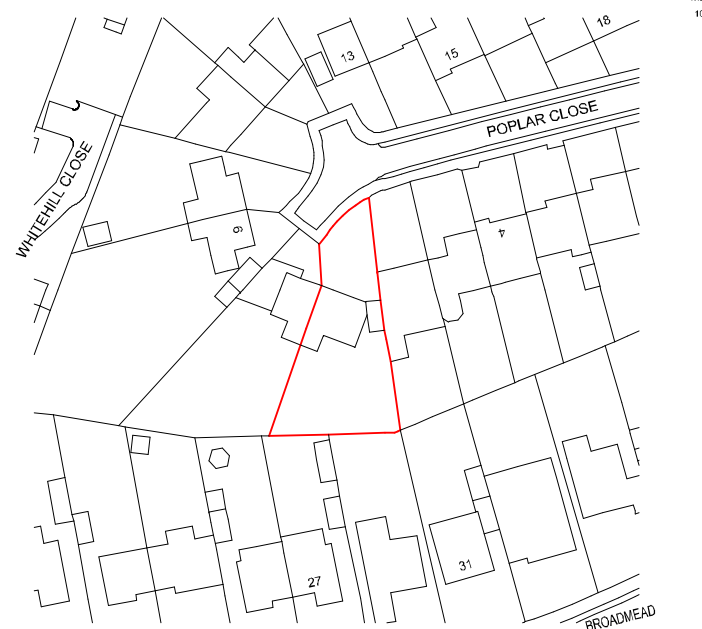 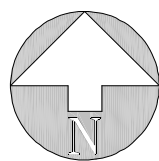

LOCATION PLAN
SCALE: 1:1250




THIS DRAWING IS ON AN A1 SHEET

Damien Poulter Designs Ltd

Architectural Design & Plans
9 Bakers Grove
Welwyn Garden City
Herts
AL7 2DJ

07711864785

damienpoulter@hotmail.com

 

ADDRESS:	7 POPLAR CLOSE, HITCHIN, HERTS.		
DRAWING TITLE:	EXISTING PLANS & ELEVATIONS		
DRAWING STATUS:	EXISTING	SCALE:	1:100
DRAWN BY:	DP	DATE:	SEPT 2026
DRAWING NO :	E01	REVISION:	