


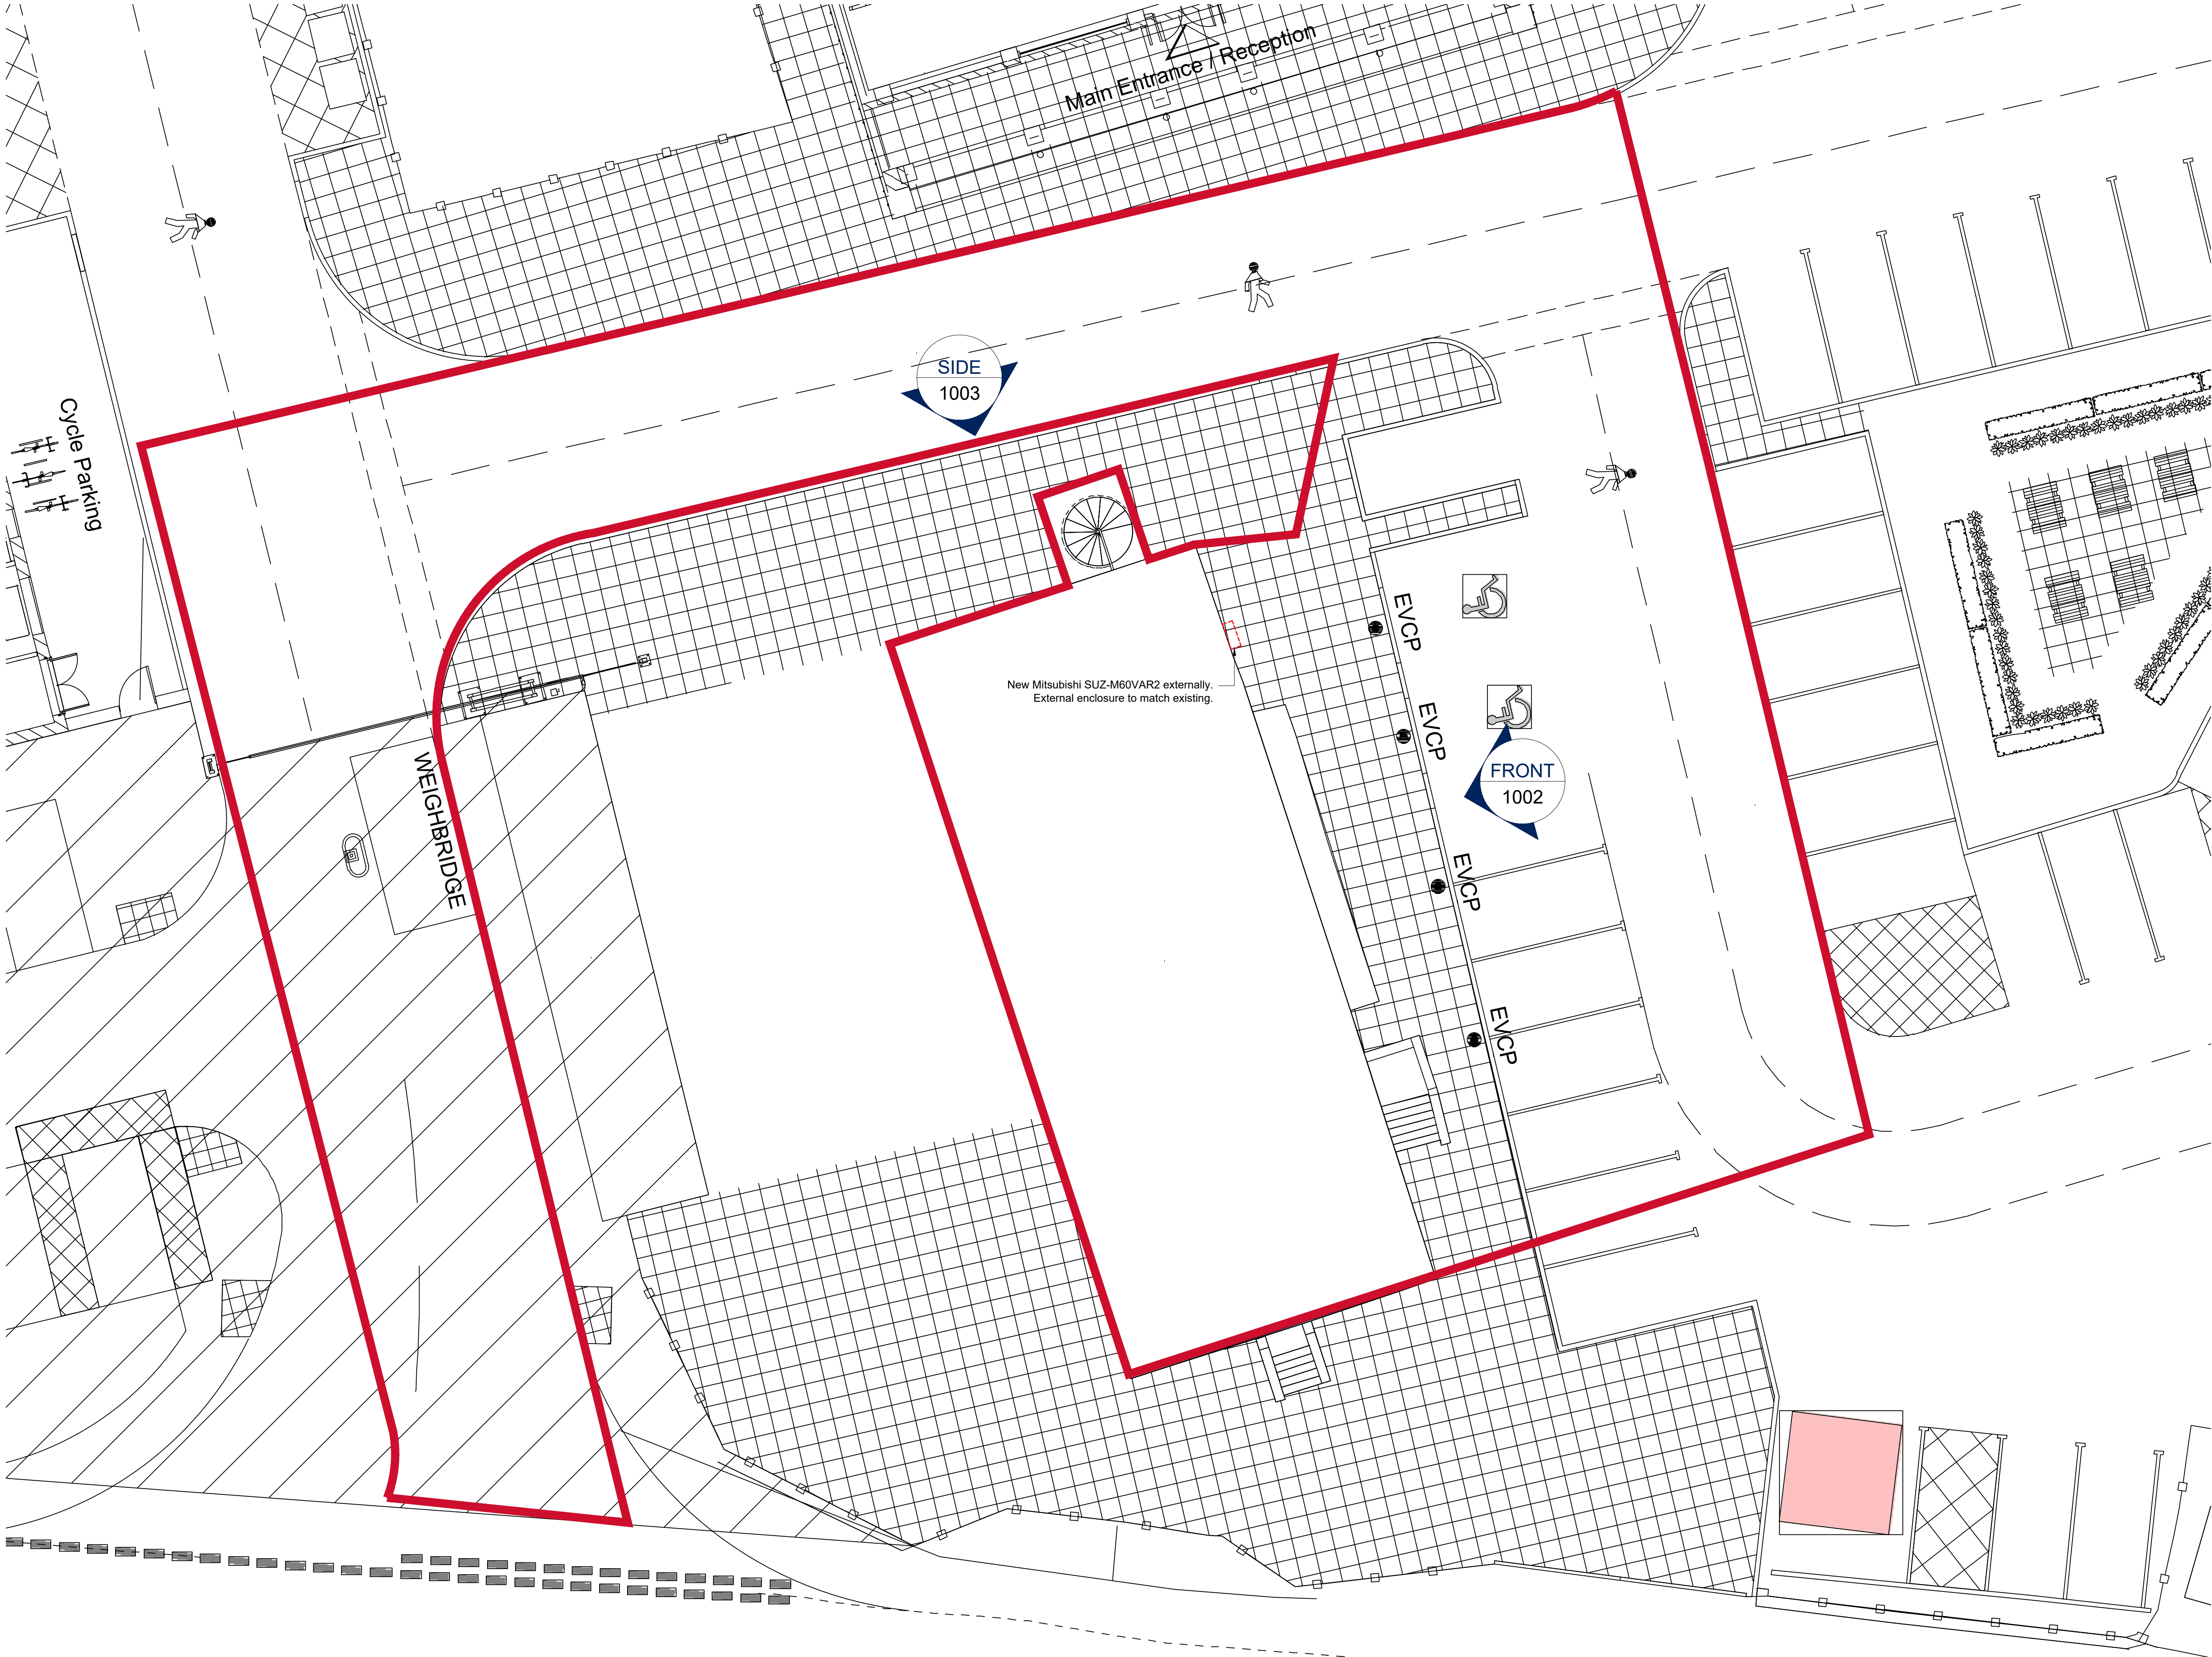

SITE BOUNDARY

Red line boundary

Rev	Description	Date
P04	Updated elevation title	30/09/26
P03	Updated red line boundary	17/09/26
P02	Updated red line boundary	02/09/26
P01	First issue.	06/07/26

Client

BTP

Project Title

BTP HITCHIN

RLB ID

016379

Sheet

1001

Drawing Title

1001 - SITE PLAN

Stage	Status	Revision
PLANNING	S4	P04

Date	Size	Scale
30/09/2026	A1	1:100

Author	QA	Contact
TJ	ALV	AK



1 King Street, Manchester, UK, M2 6AW
+44 (0) 161 868 7700 RLB_UK RLB.com

This drawing is to be read in conjunction with all other associated specifications, schedules, drawings and information issued.
Do **NOT** scale this drawing. Check and verify **ALL** dimensions and levels and on site before work commences. For discrepancies or omissions contact Rider Levett Bucknall.

All work and materials to conform with current applicable statutory legislation and regulations.

All work to comply with Construction Design Management (CDM) 2015.

Drawings to be printed in colour, to the scale stated in the title block:

Print colour check (CMYK) Print size check 10mm

This information is not to be shared or replicated without permission from RLB.

Copyright © 2021 Rider Levett Bucknall UK Limited.

0 1m 2m 4m 6m 8m 10m
1:100

Nightingale Road