




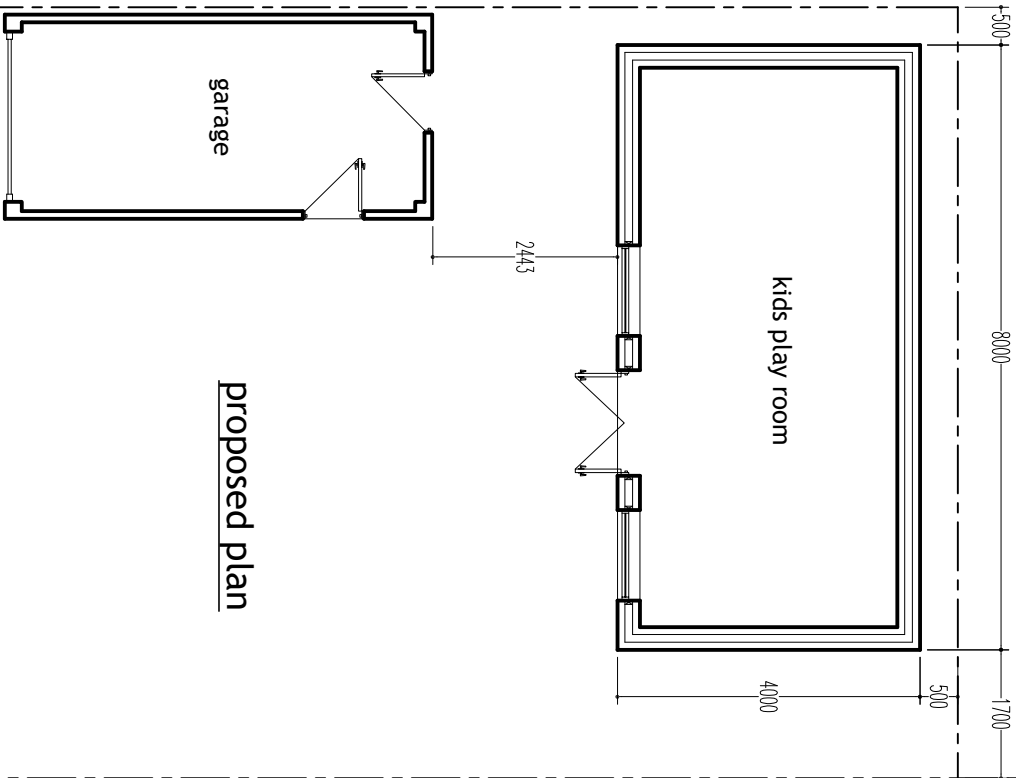


proposed plan

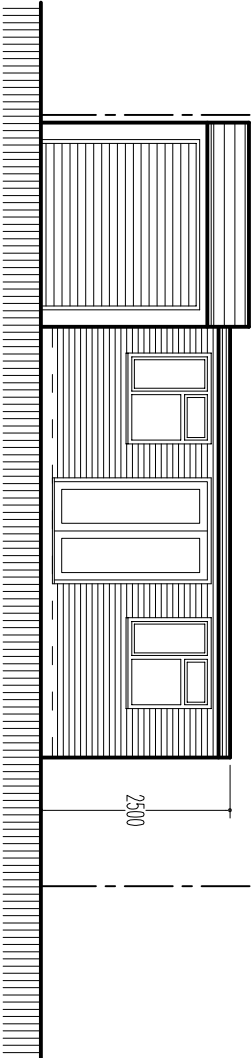


proposed front elevation

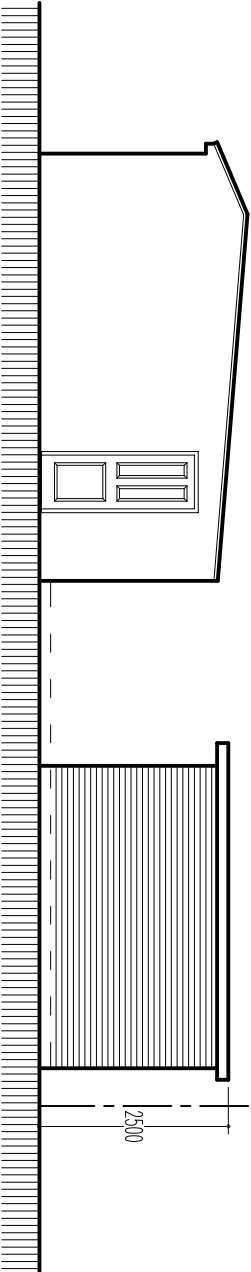


proposed side elevation

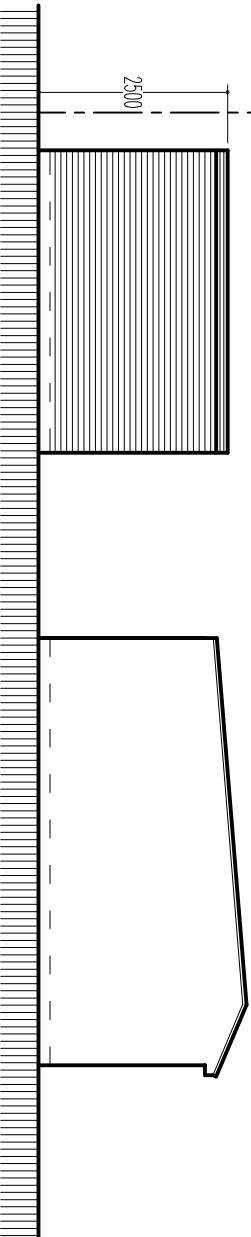

proposed rear elevation

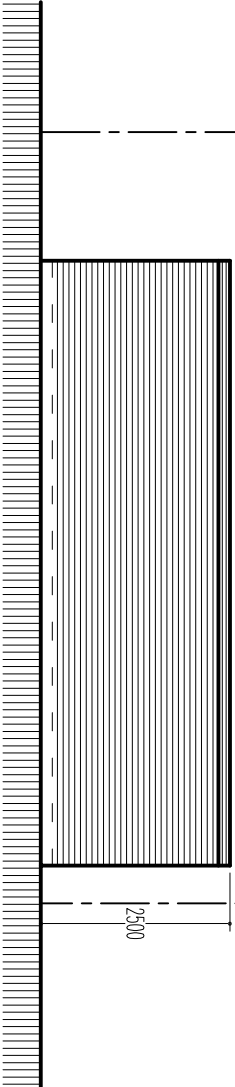

proposed side elevation

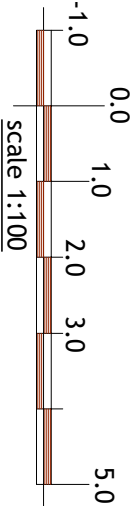

plan & build



PH: 07816611144

shamshaddali@hotmail.co.uk

ADDRESS: 73 BROWNING DRIVE, SG4 0QR

TITLE: PROPOSED PLAN & ELEVATIONS

PROJECT: ERECTION OF OUTBUILDING IN REAR GARDEN

DATE 17/09/2026 DWG NO. 02/03A

DRAWN BY SCALE 1:100

A3