



EXISTING FRONT ELEVATION 1:50@A1




EXISTING SIDE ELEVATION 1:50@A1




EXISTING REAR ELEVATION 1:50@A1



EXISTING SIDE ELEVATION 1:50@A1

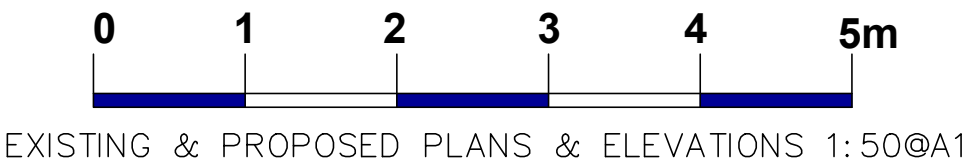

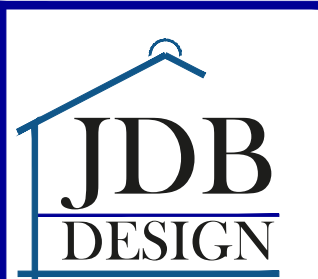

JDB
DESIGN
Architectural Services
E: JDBdesign@hotmail.co.uk
T: +44 (0)7875395257

Project 3 Woodside Gardens, Hitchin		Title Existing Elevations	
Scale As shown @A1	Date Feb 25	Drawn JB	Checked XXX
Drawing No. 227/25/101		Revision -	