

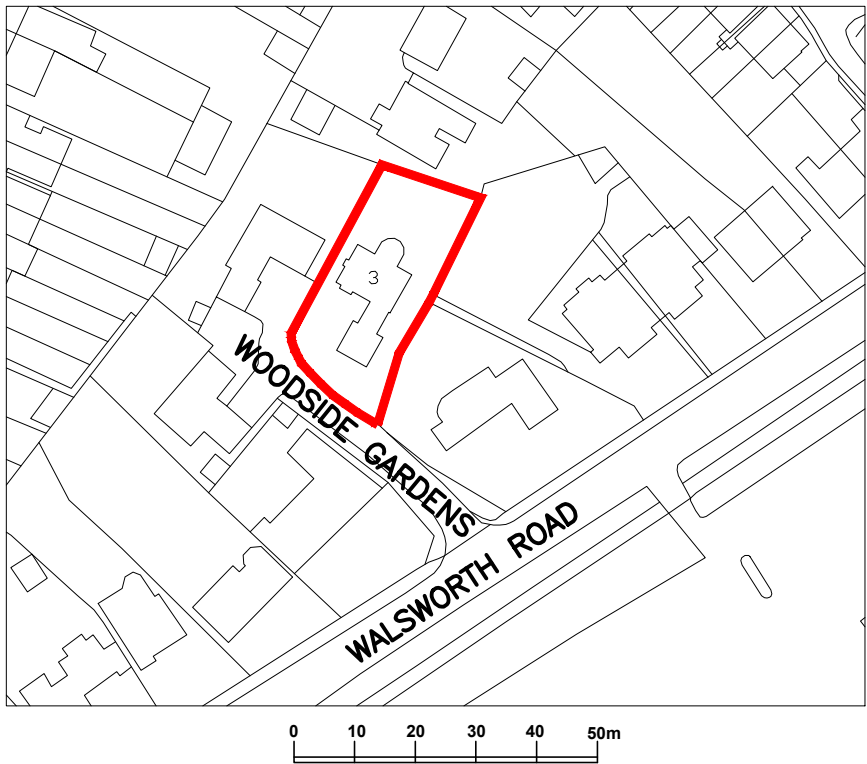
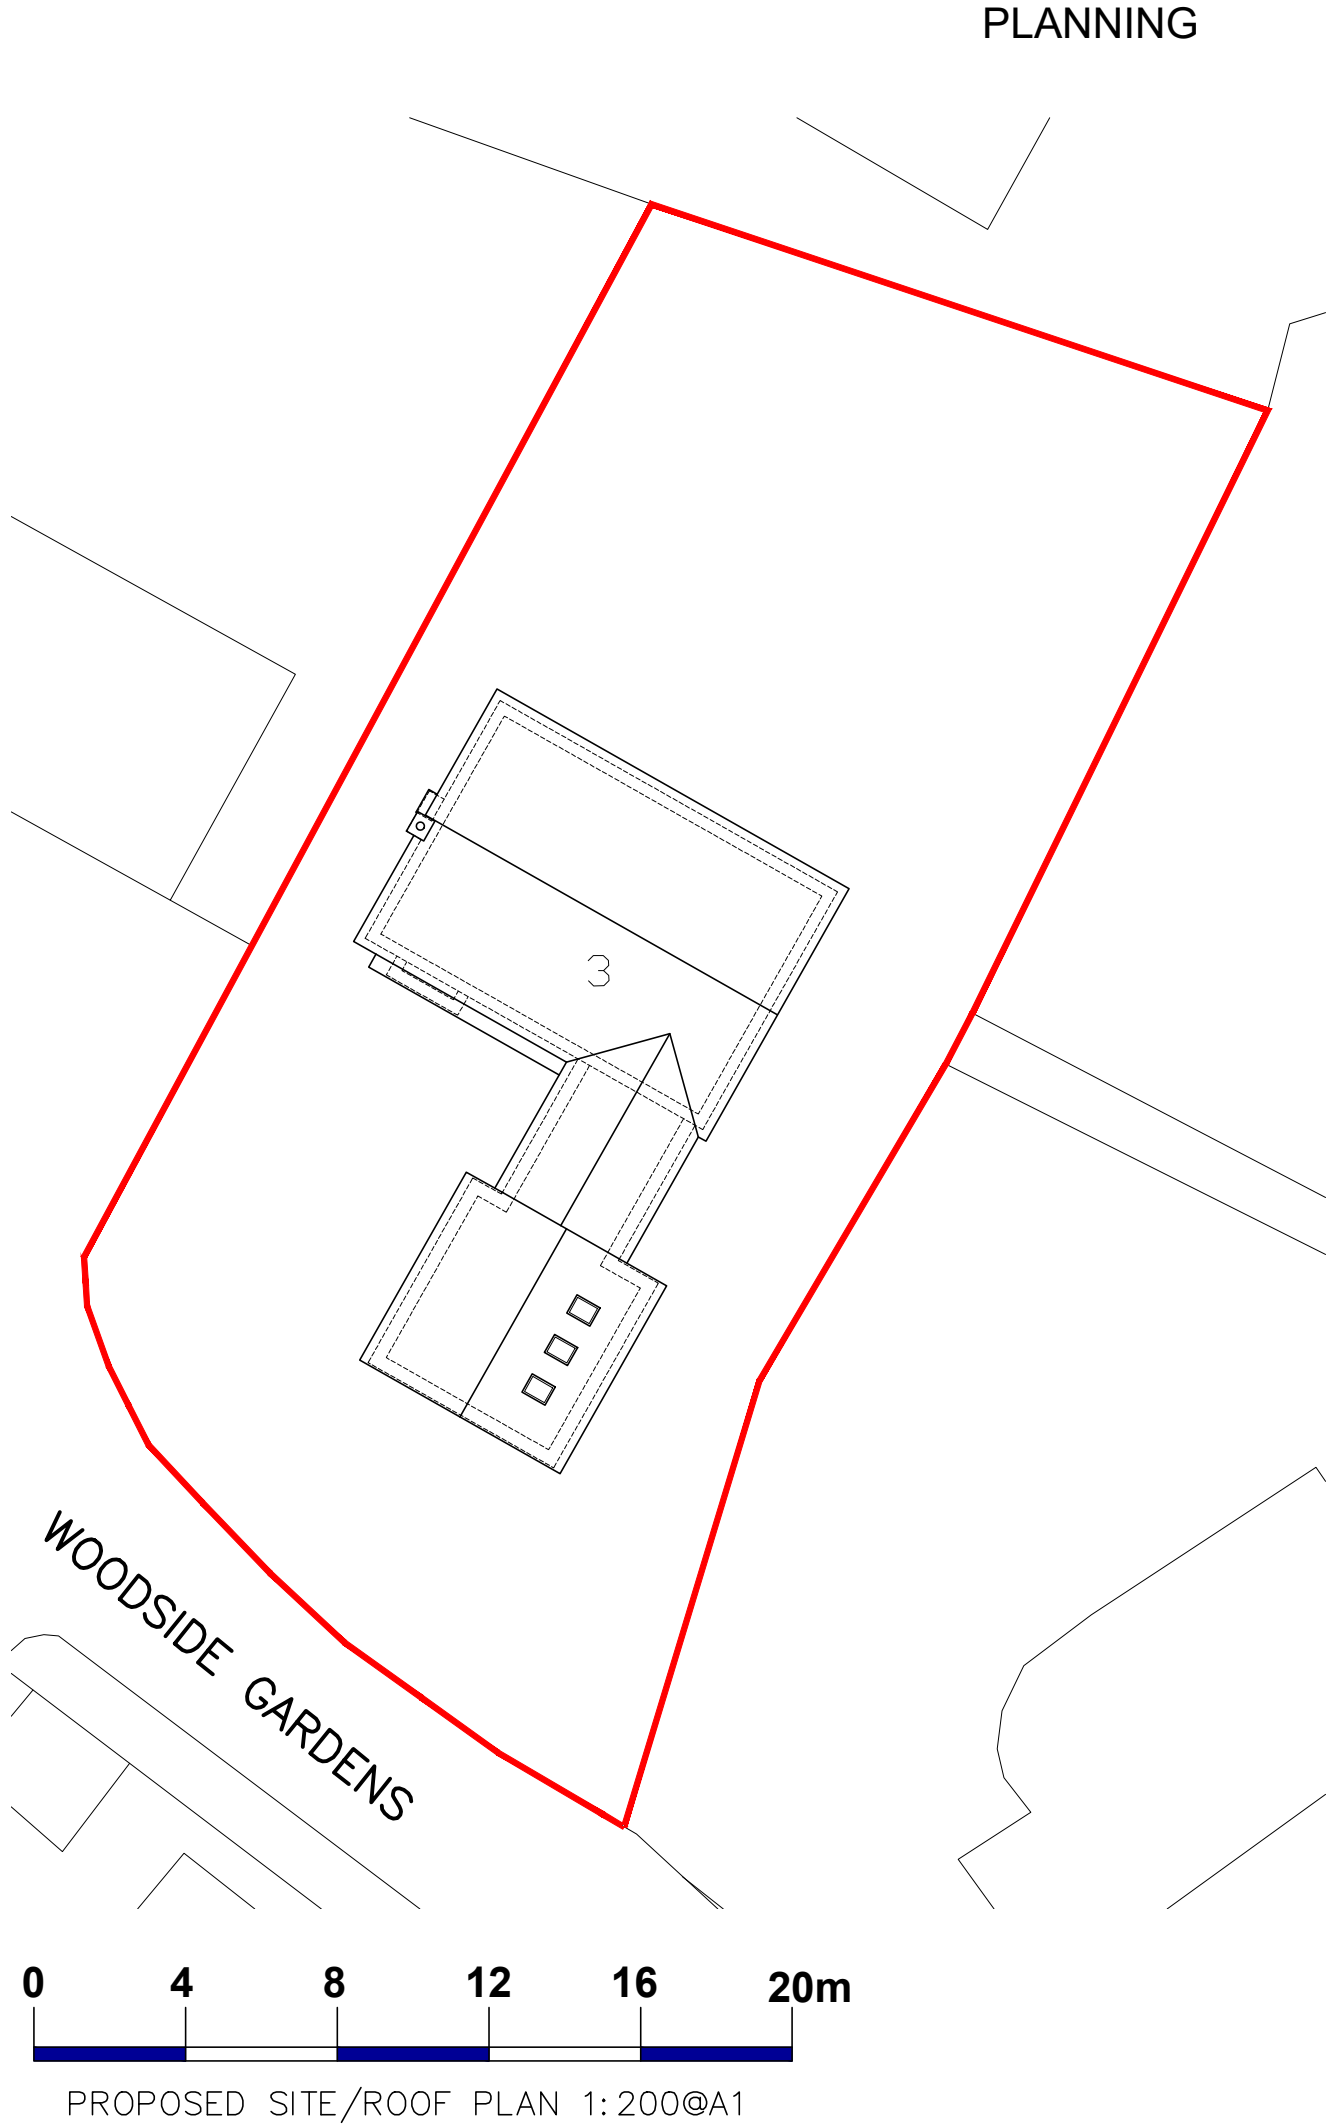
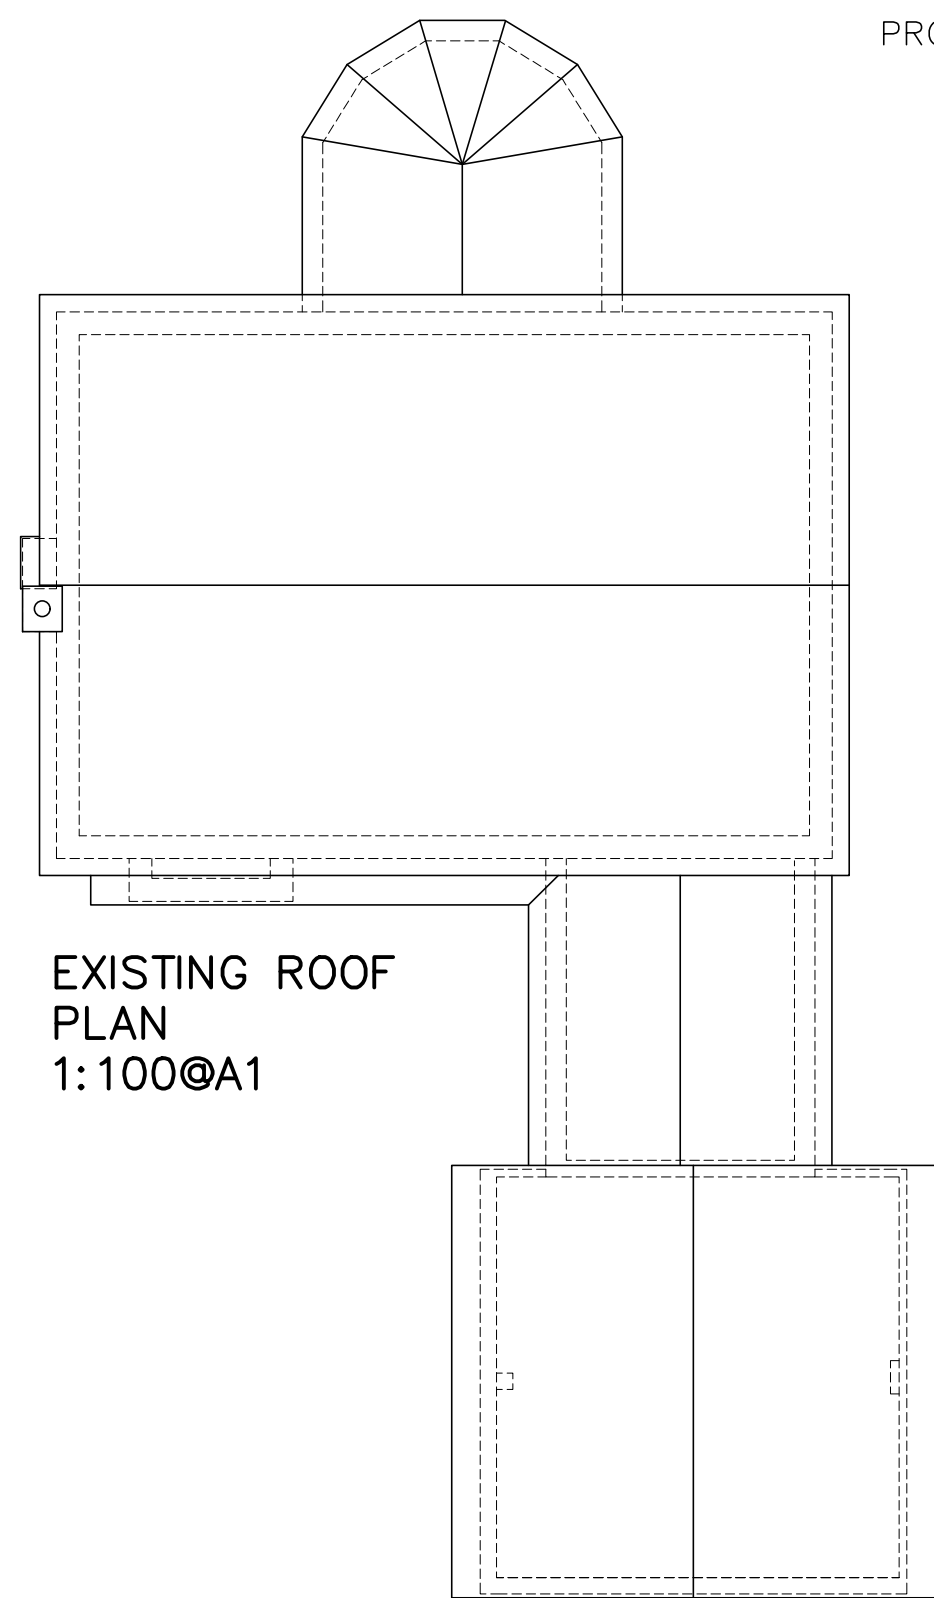
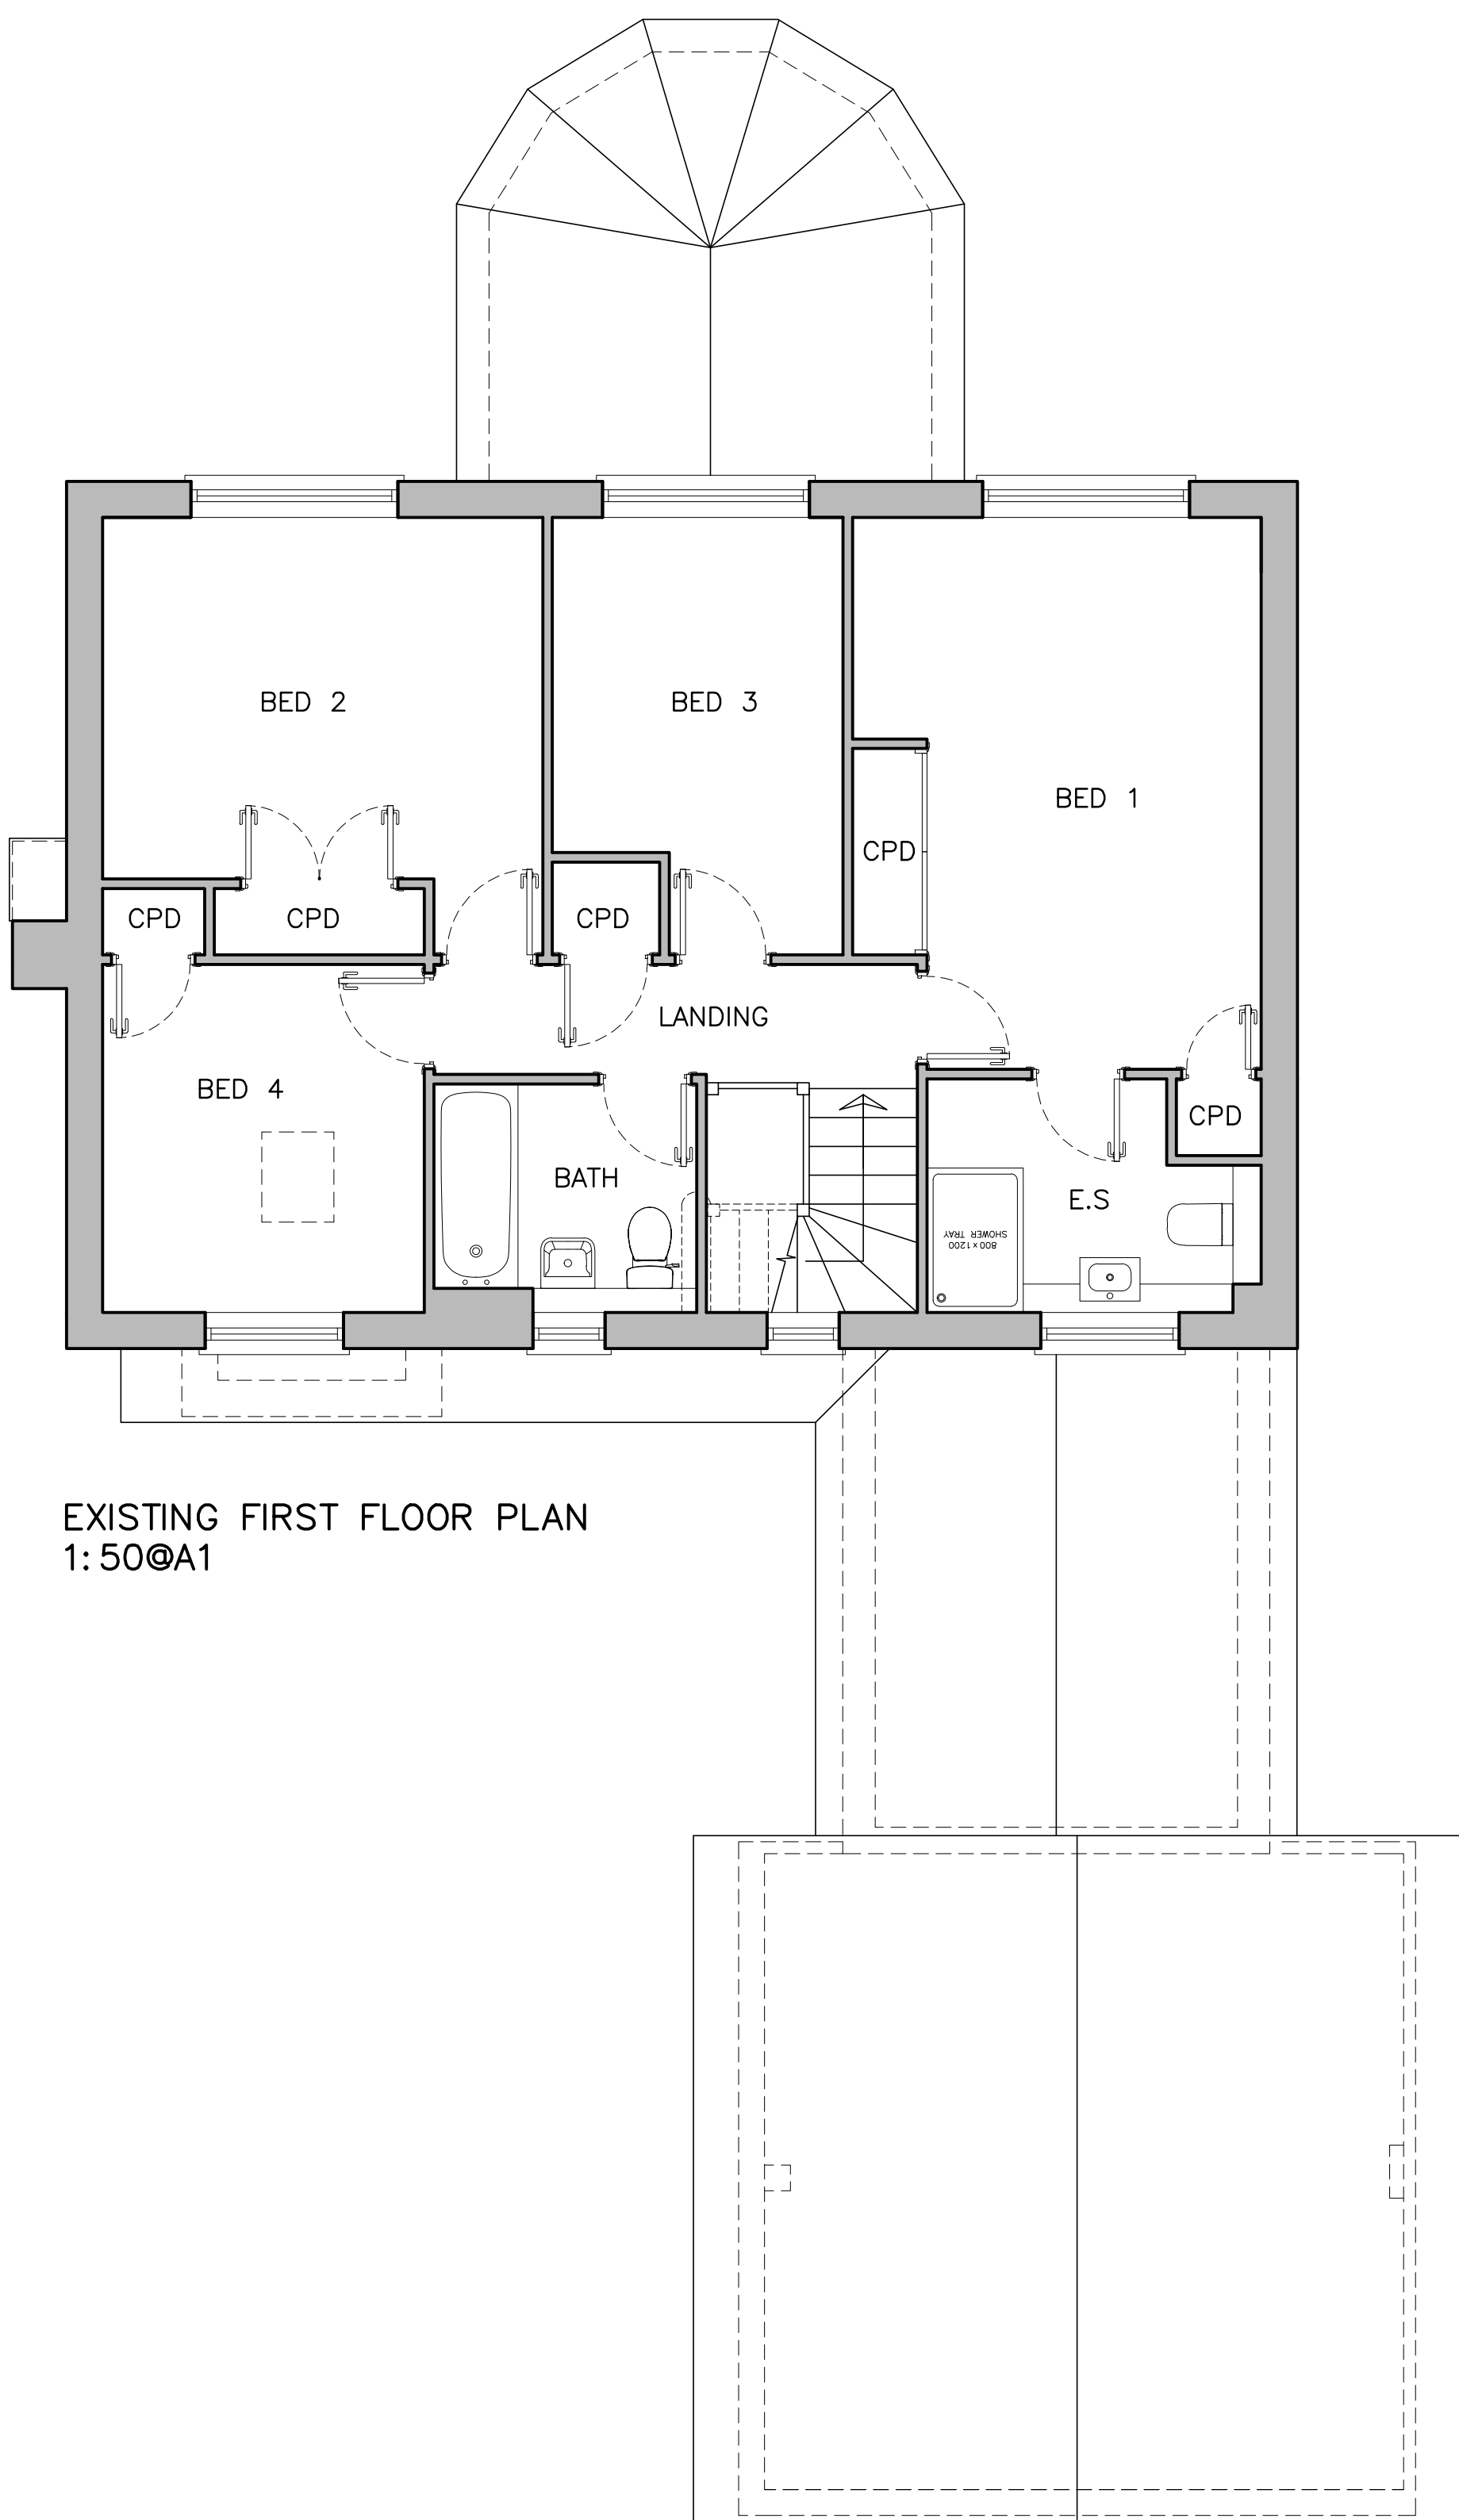
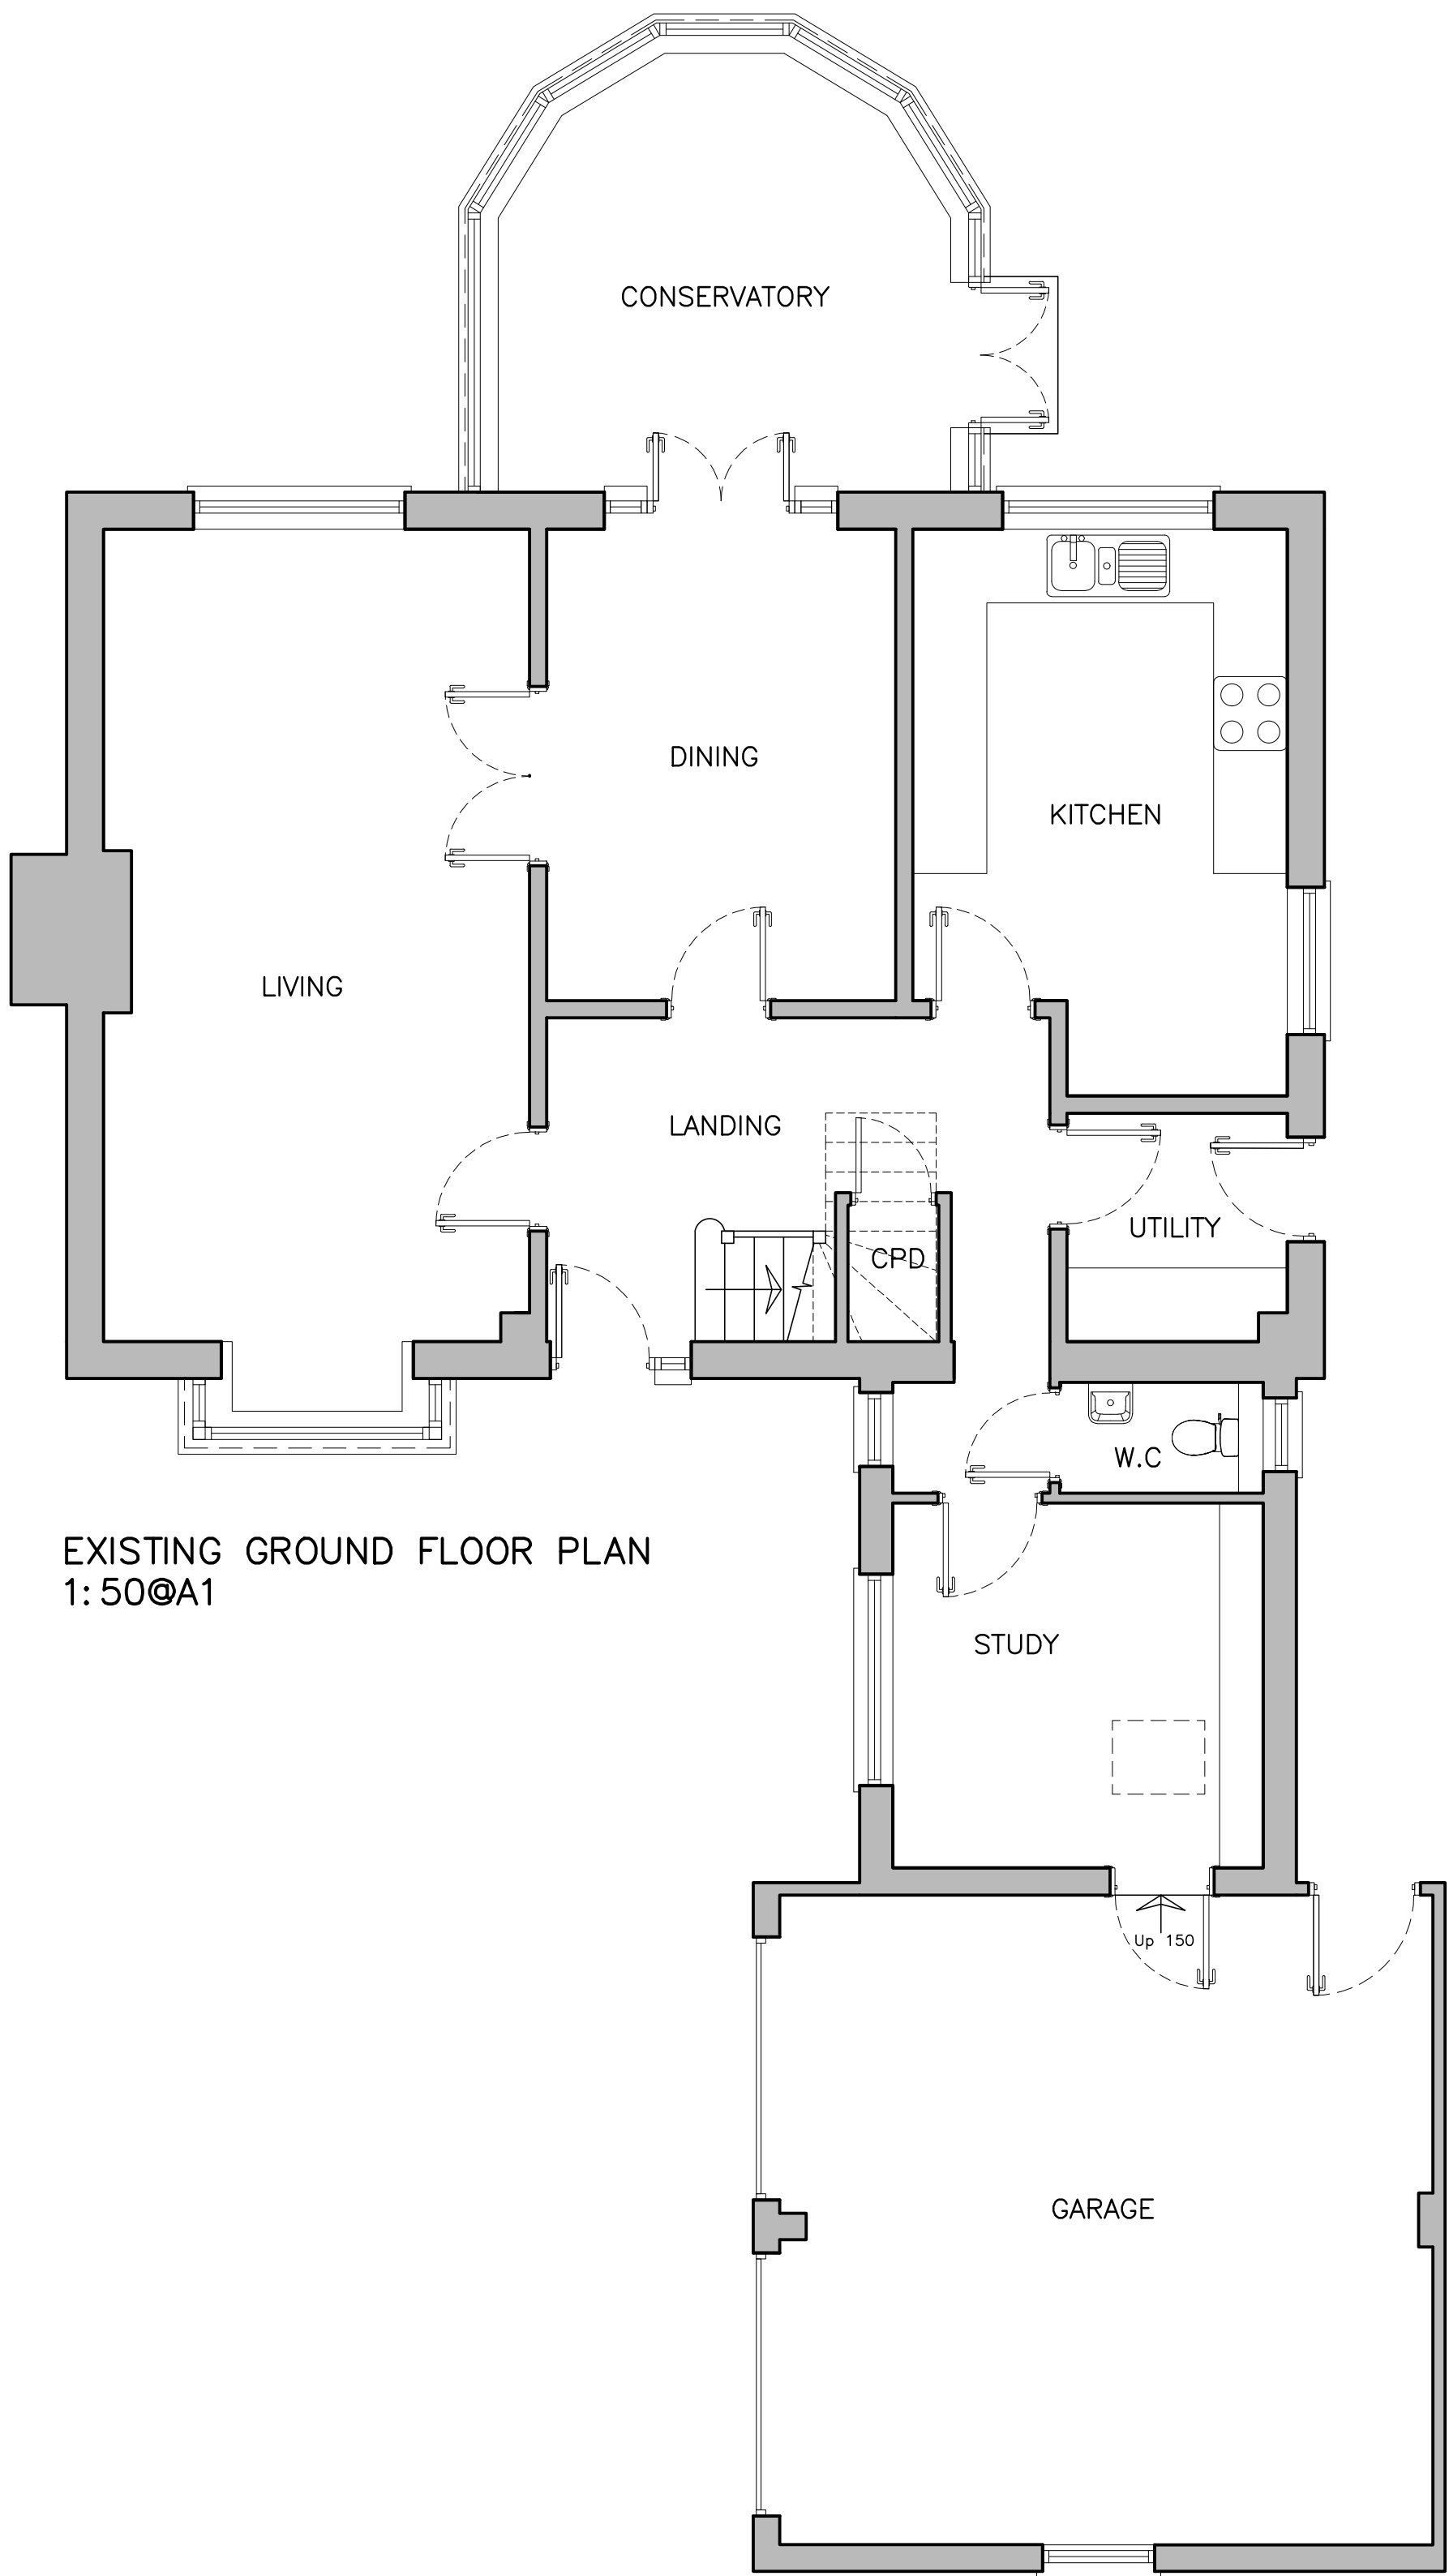


3 Woodside Gardens, Hitchin

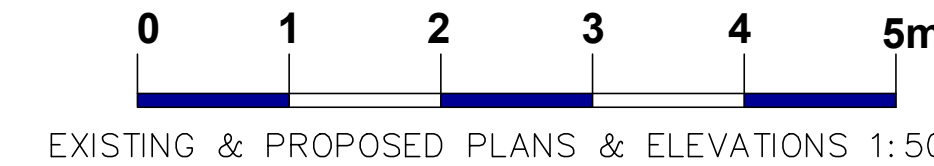

Existing Plans, Site Location Plan & Proposed Site/Roof Plan

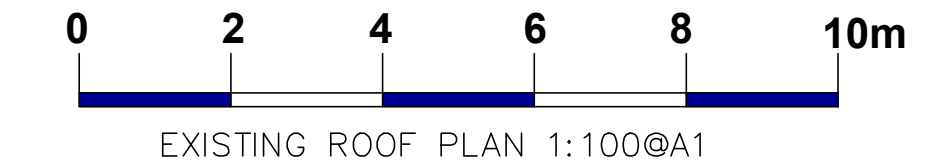

Project
3 Woodside Gardens, Hitchin

Title
Existing Plans, Site Location Plan & Proposed Site/Roof Plan

Scale
As shown @A1

Drawing No.
227/25/100

Date
Feb 25

Drawn
JB

Checked
XXX

Revision
-