



PROPOSED DRAWINGS

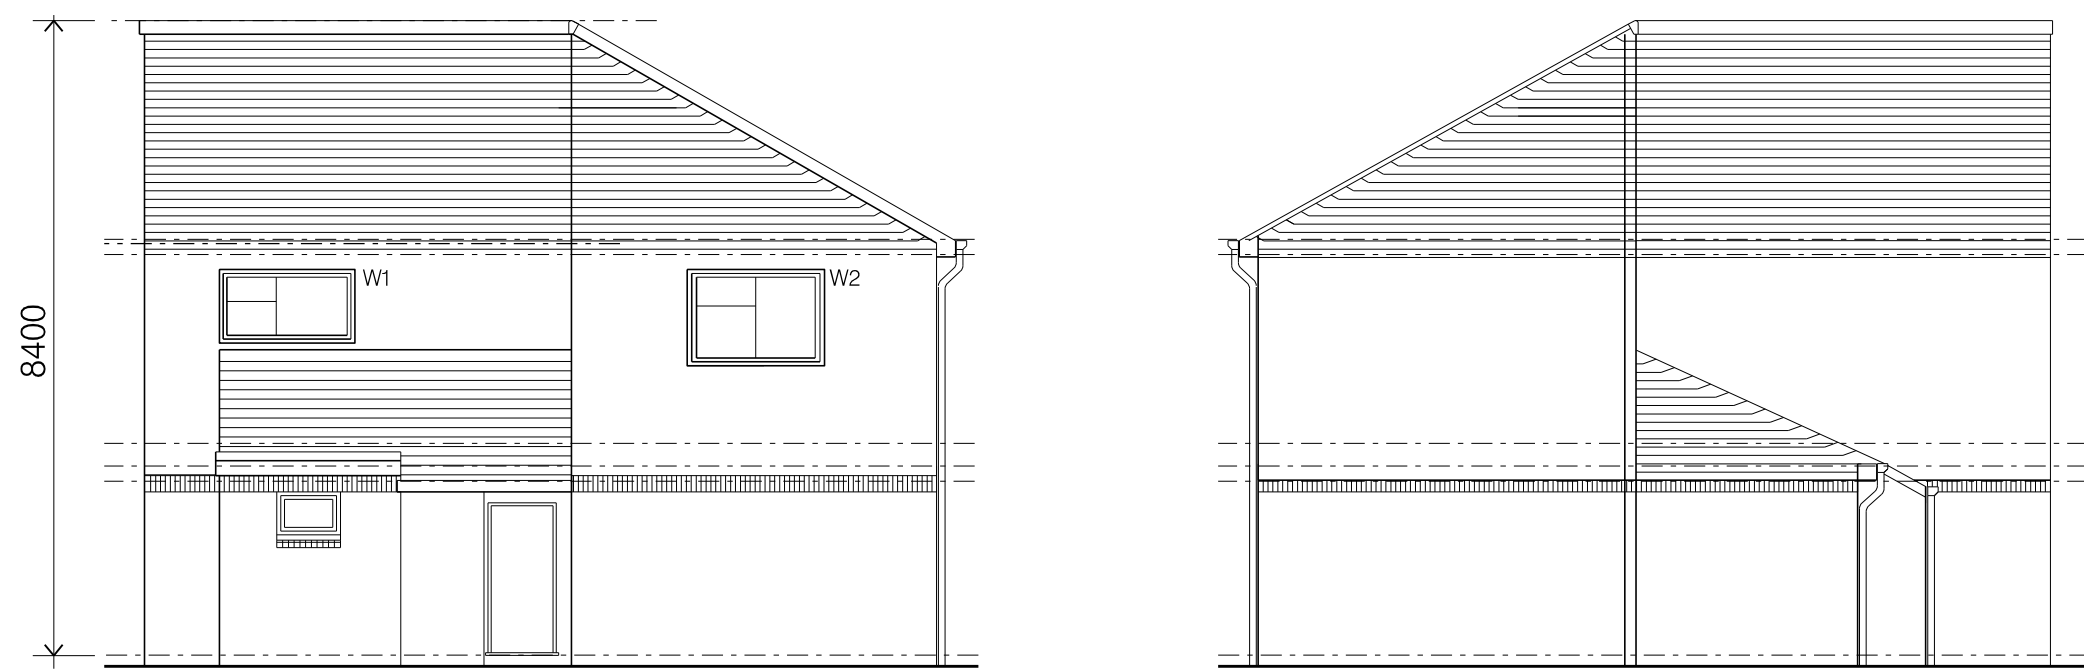

FRONT ELEVATION


SIDE ELEVATION

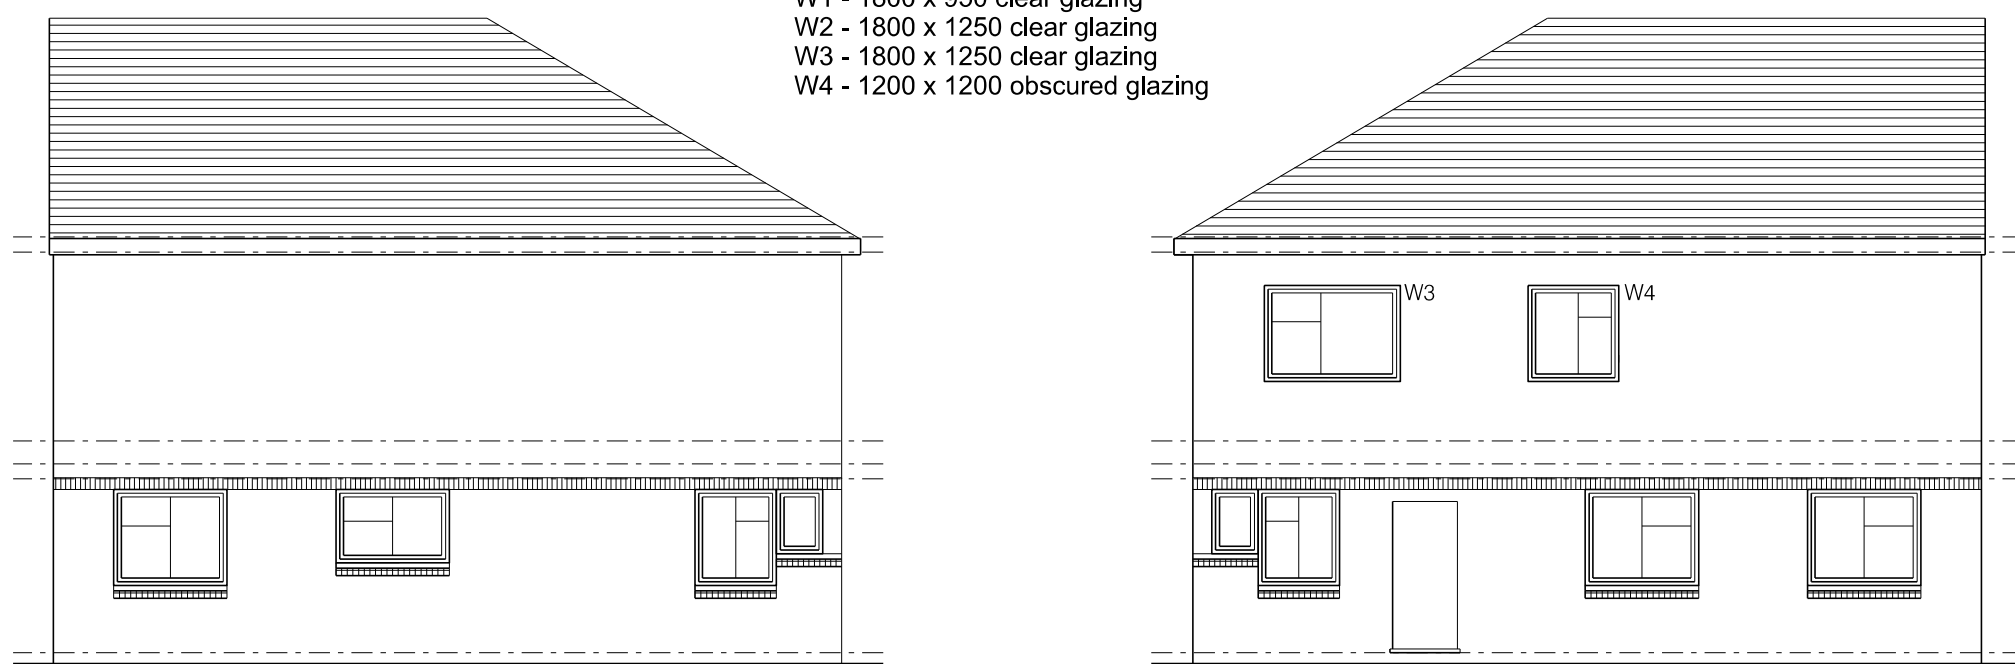

SIDE ELEVATION

REAR ELEVATION

Window Schedule
W1 - 1800 x 850 clear glazing
W2 - 1800 x 1250 clear glazing
W3 - 1800 x 1250 clear glazing
W4 - 1200 x 1200 obscured glazing

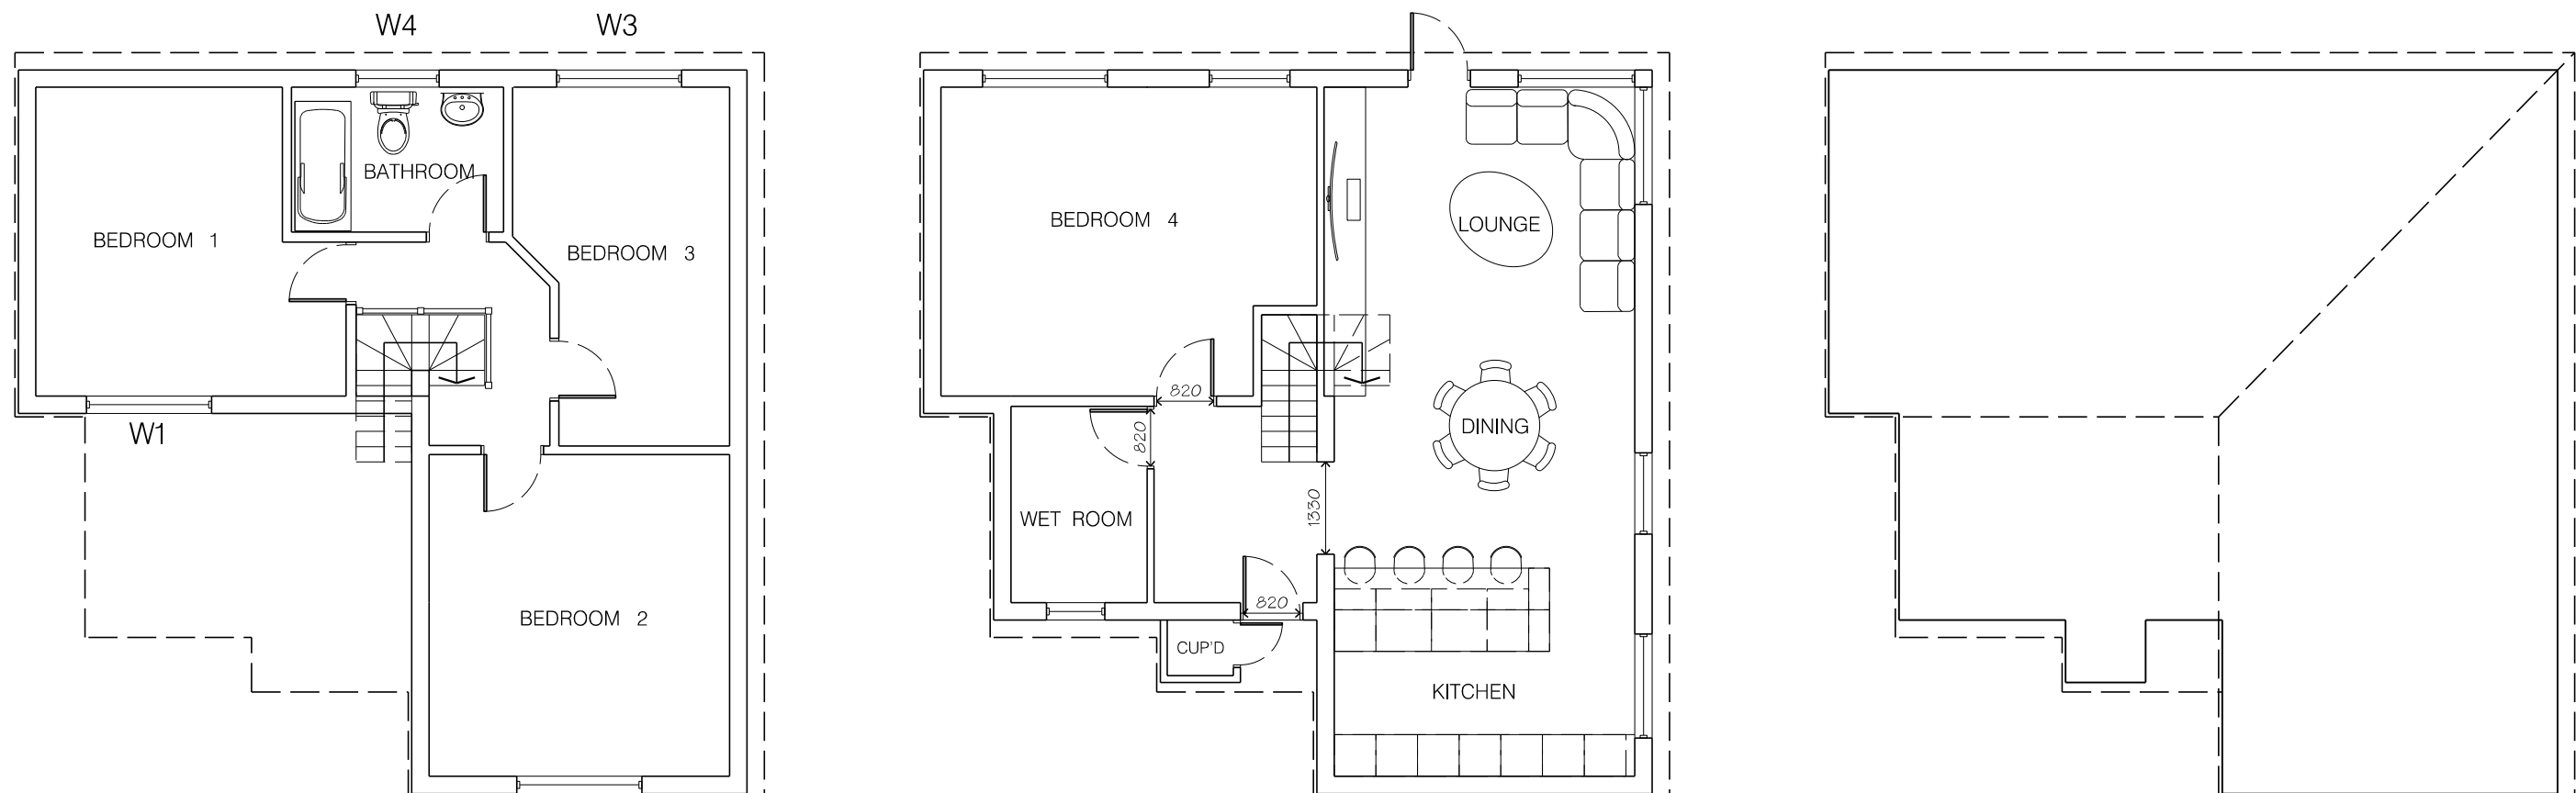


FIRST FLOOR PLAN

GROUND FLOOR PLAN

ROOF PLAN

EXISTING DRAWINGS

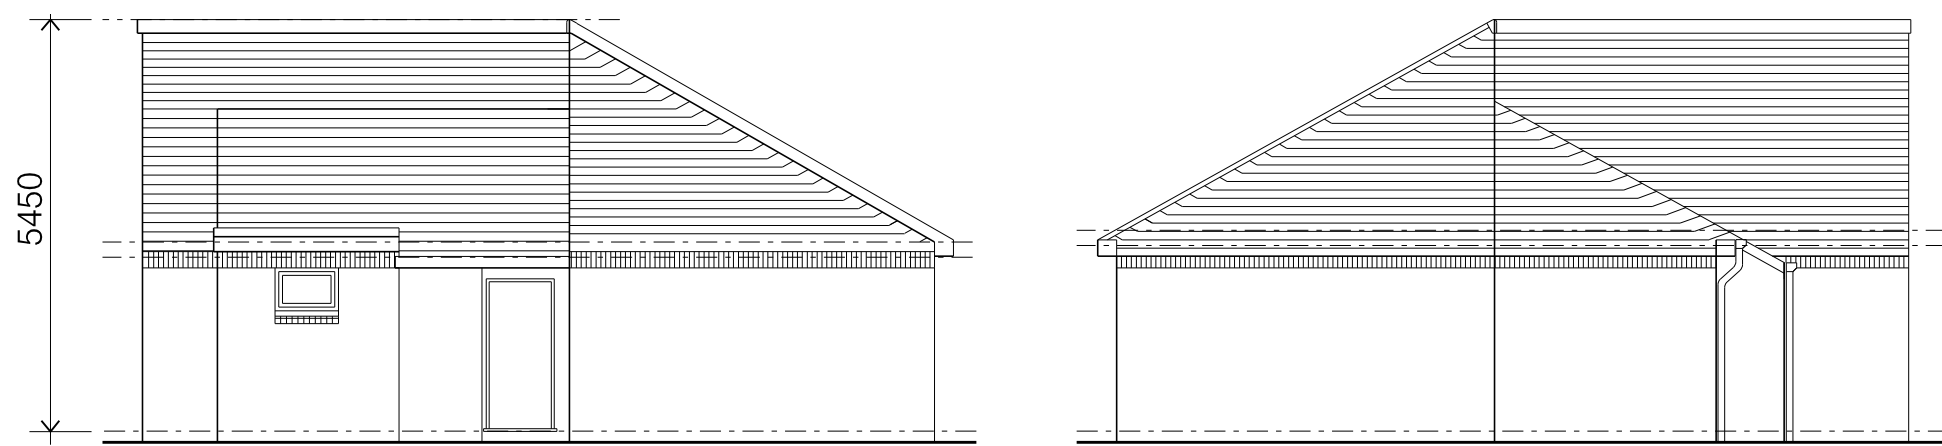


FRONT ELEVATION

SIDE ELEVATION



SIDE ELEVATION


REAR ELEVATION

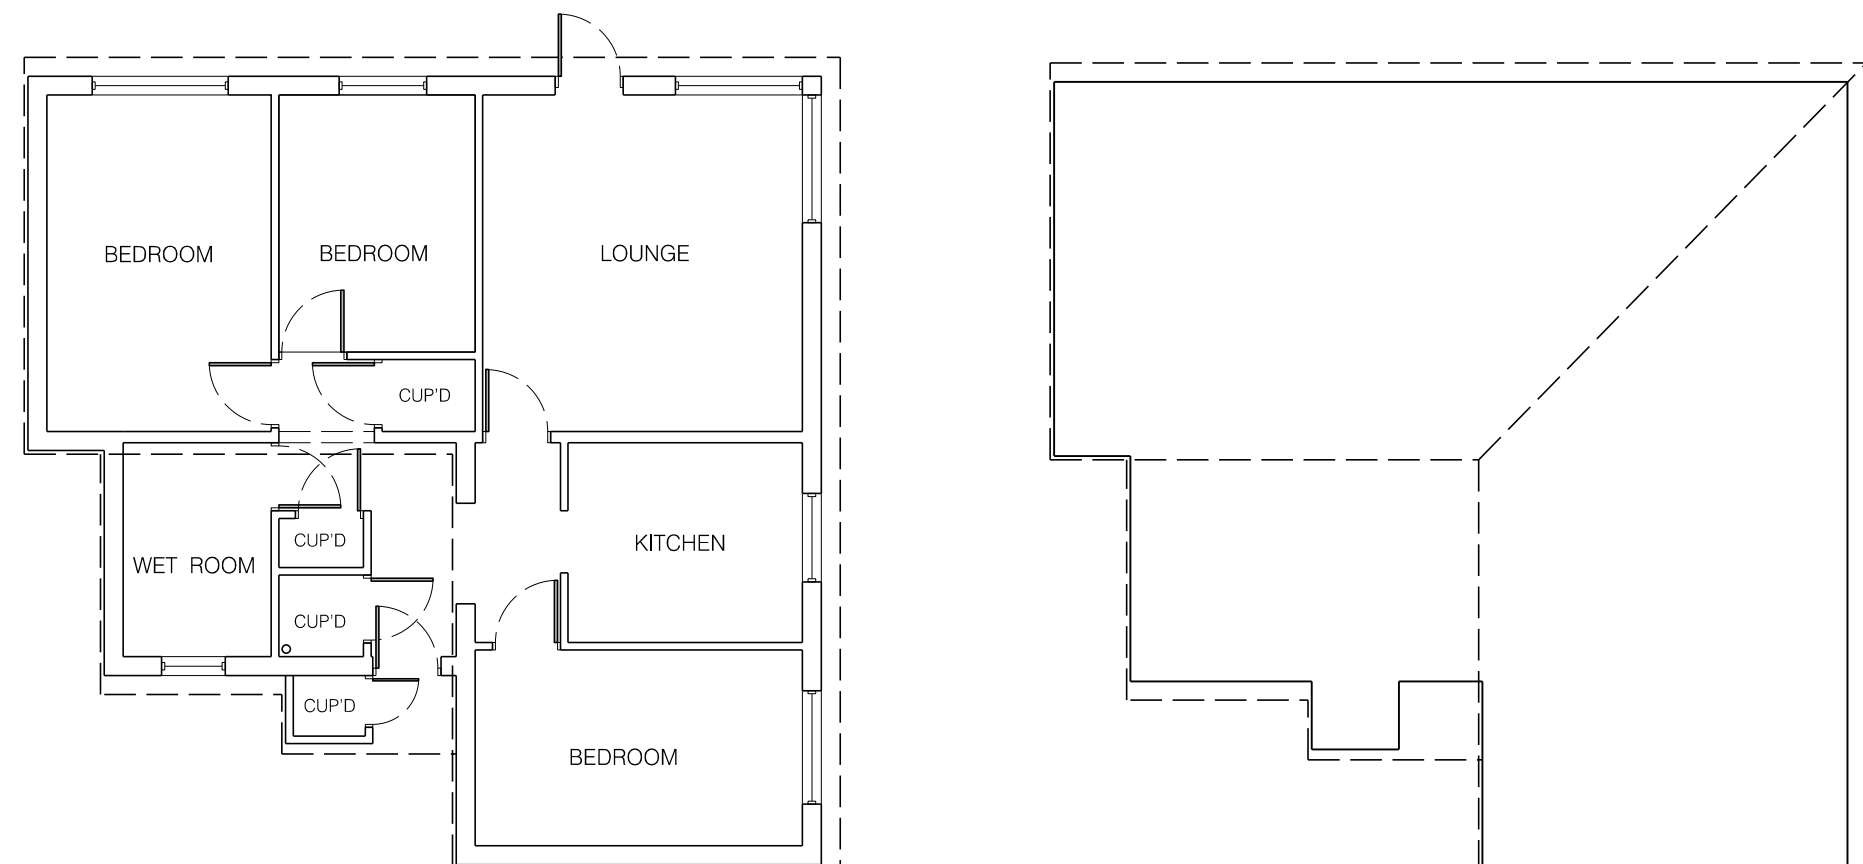


FLOOR PLAN

ROOF PLAN

BLOCK PLAN @ 1:500

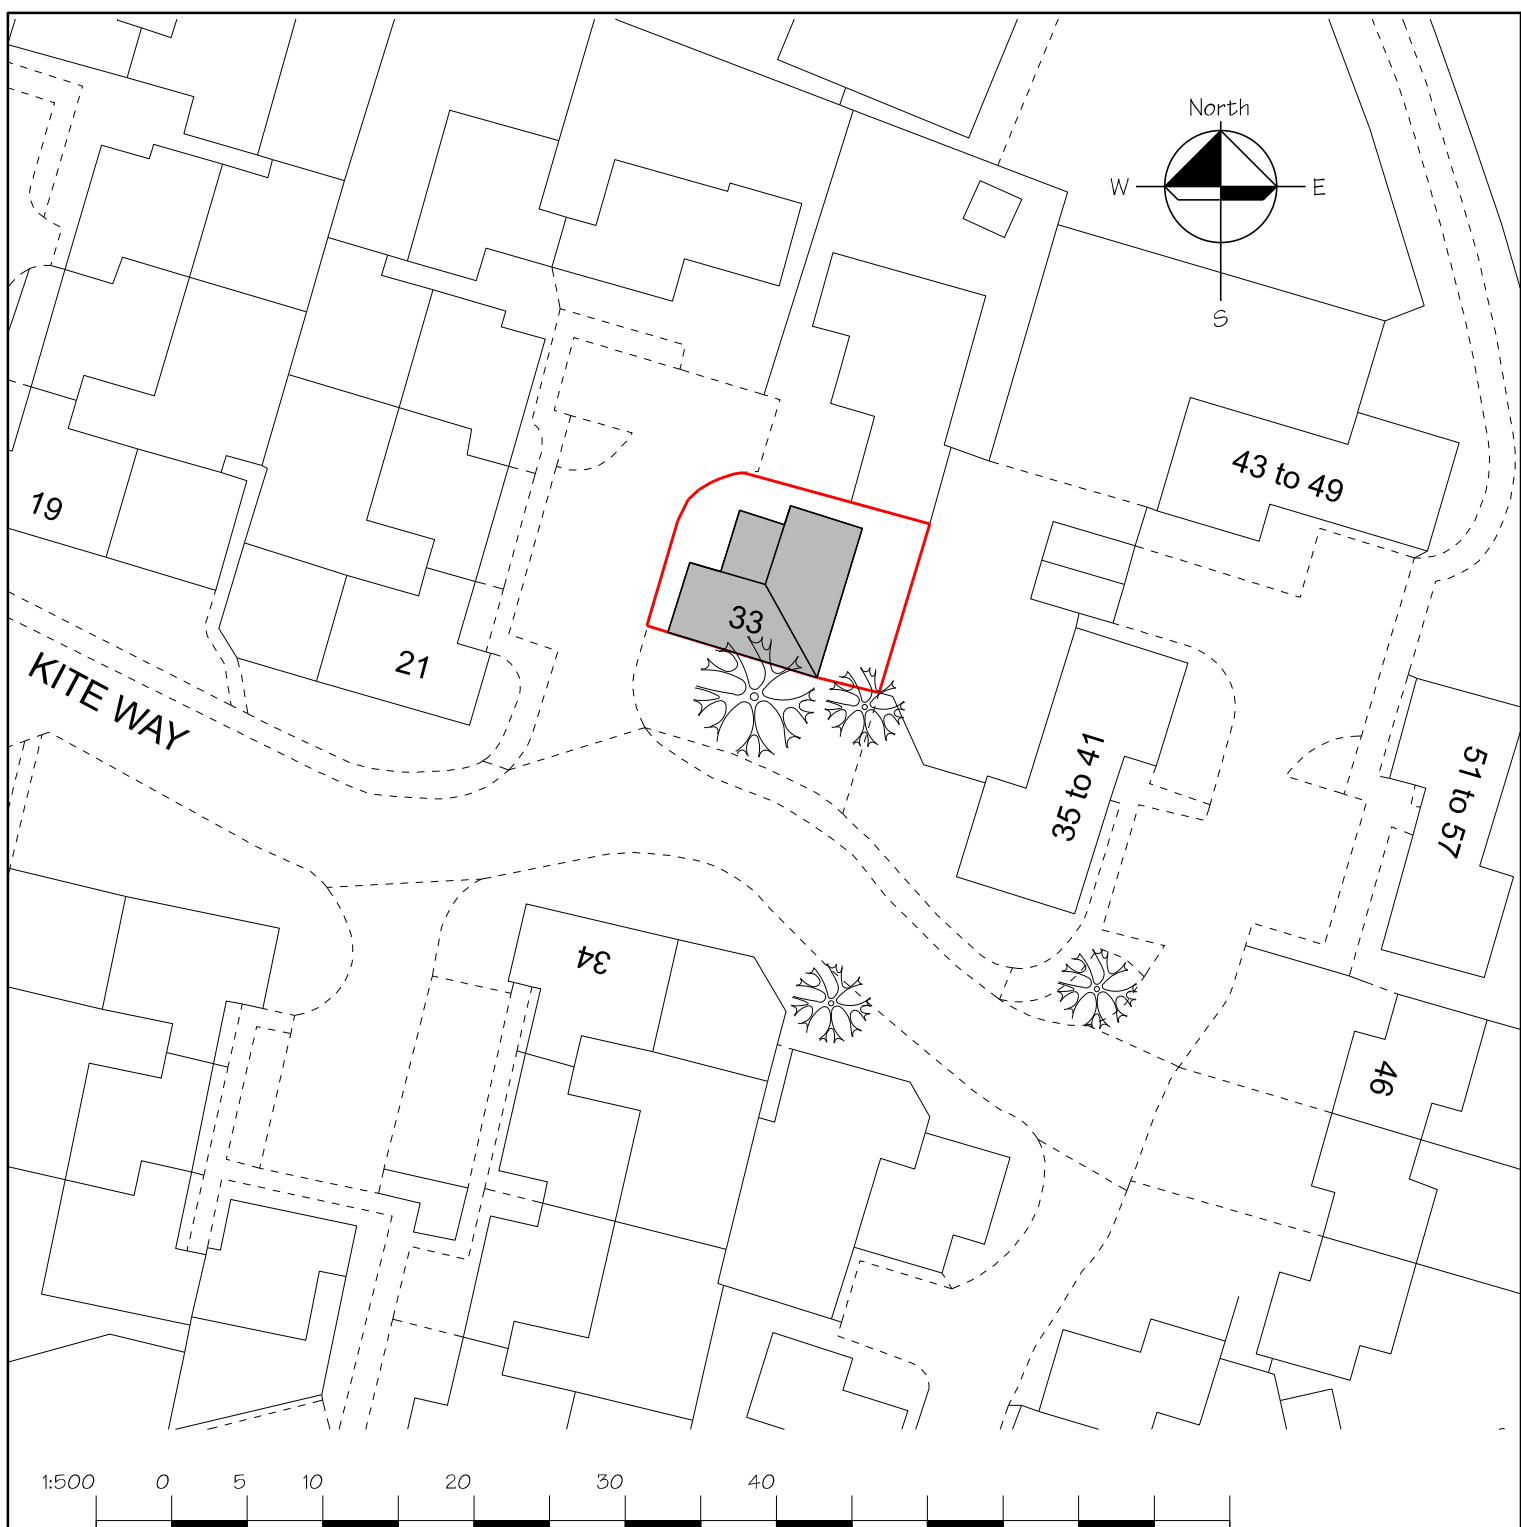

SITE LOCATION PLAN
Scale 1:1250

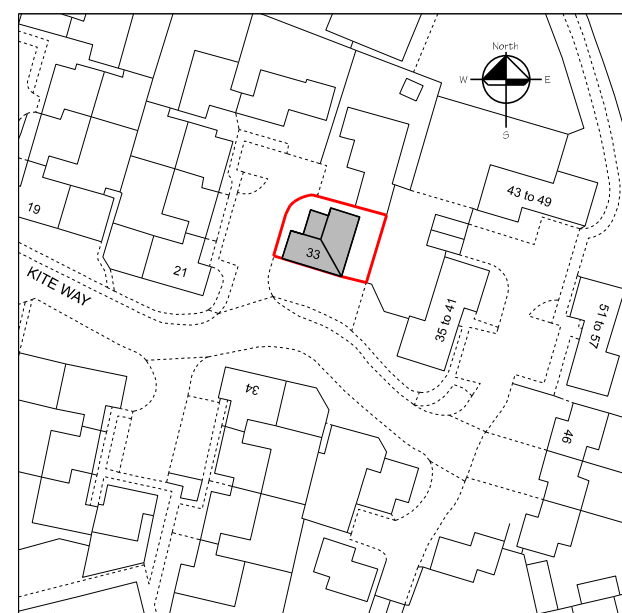

Rev	Description	Date
A	Window schedule added as requested by North Herts Planning	20.03.26

SITE - LOCATION

33 Kite Way
Letchworth
Hertfordshire
SG6 4YQ

PROJECT

PROPOSED EXTENSION

Planning Application Reference :

DWG NO.	4045.26.101	REV.	A
DATE	March 2026	SCALE	1:100 PLOTTED AT A0

ROOM-BY-ROOM (UK) LTD
ARCHITECTURAL
m.07814-146779

14 HAZELDELL
Watton-at-Stone
Hertford
Hertfordshire
SG14 3SN

This drawing, its contents & text is the copyright of Room-by-Room (UK) Ltd 2000 - 2026 ©

