




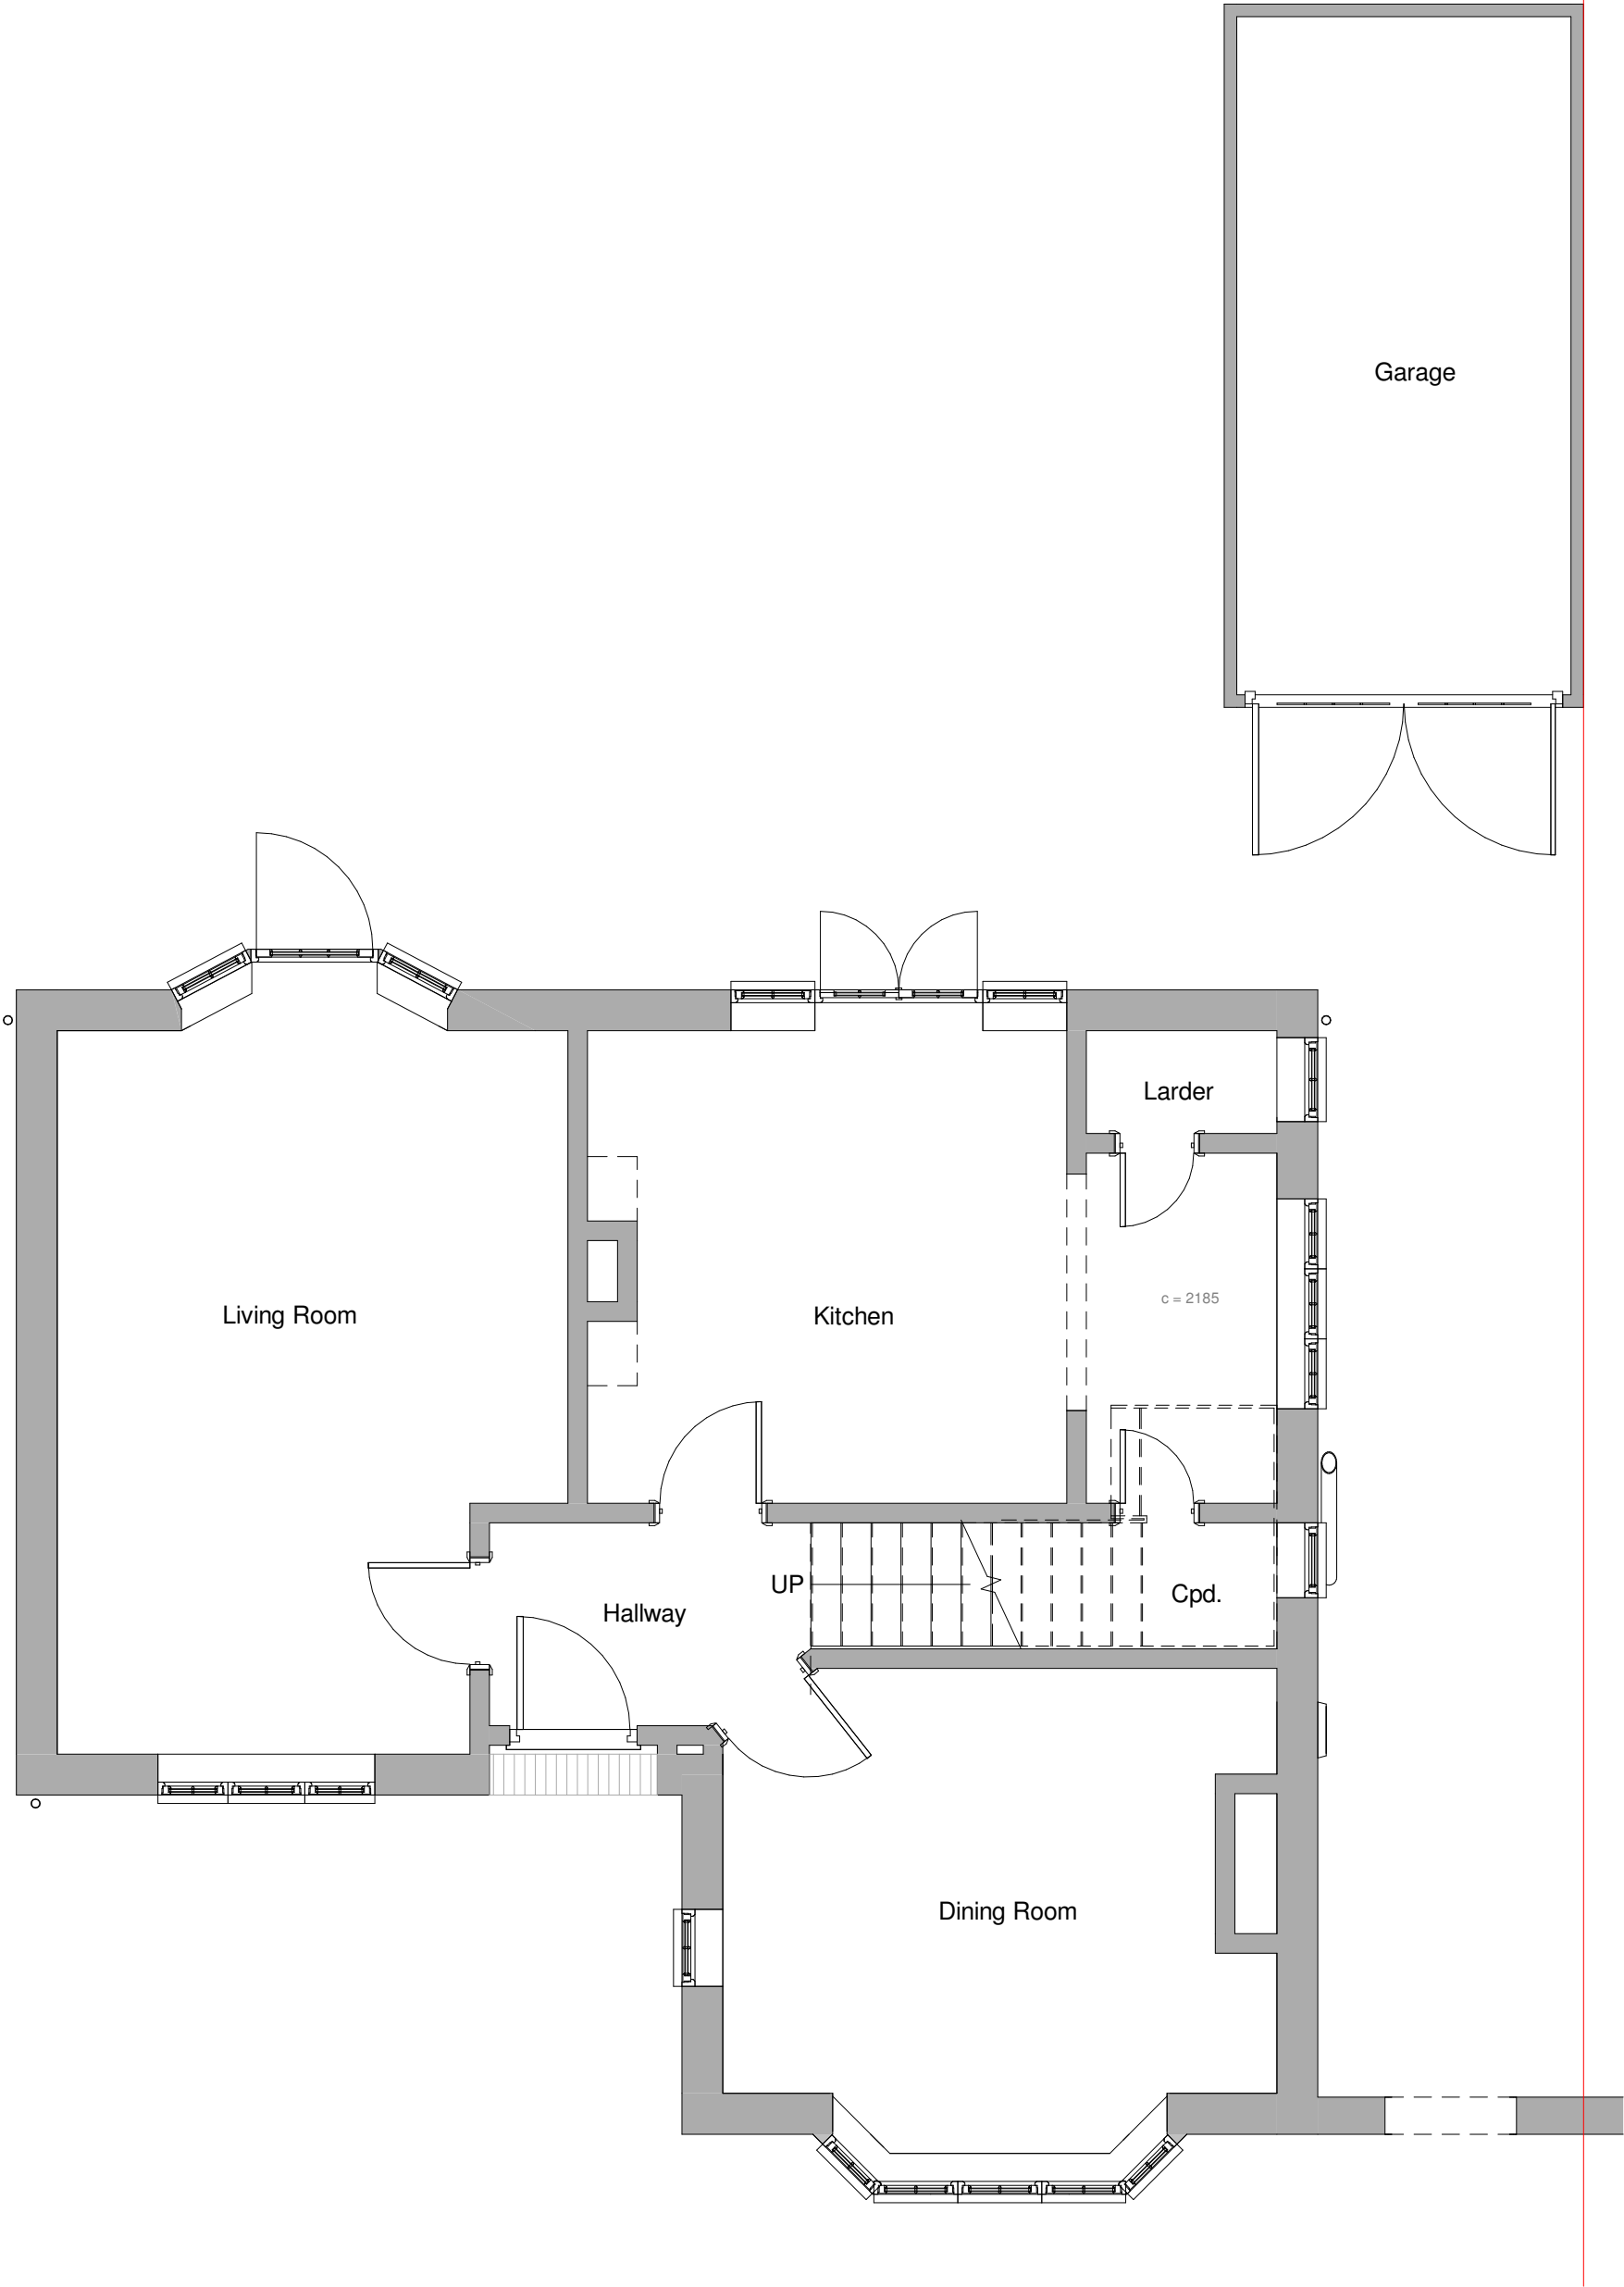

1 Ground Floor Plan
1 : 50

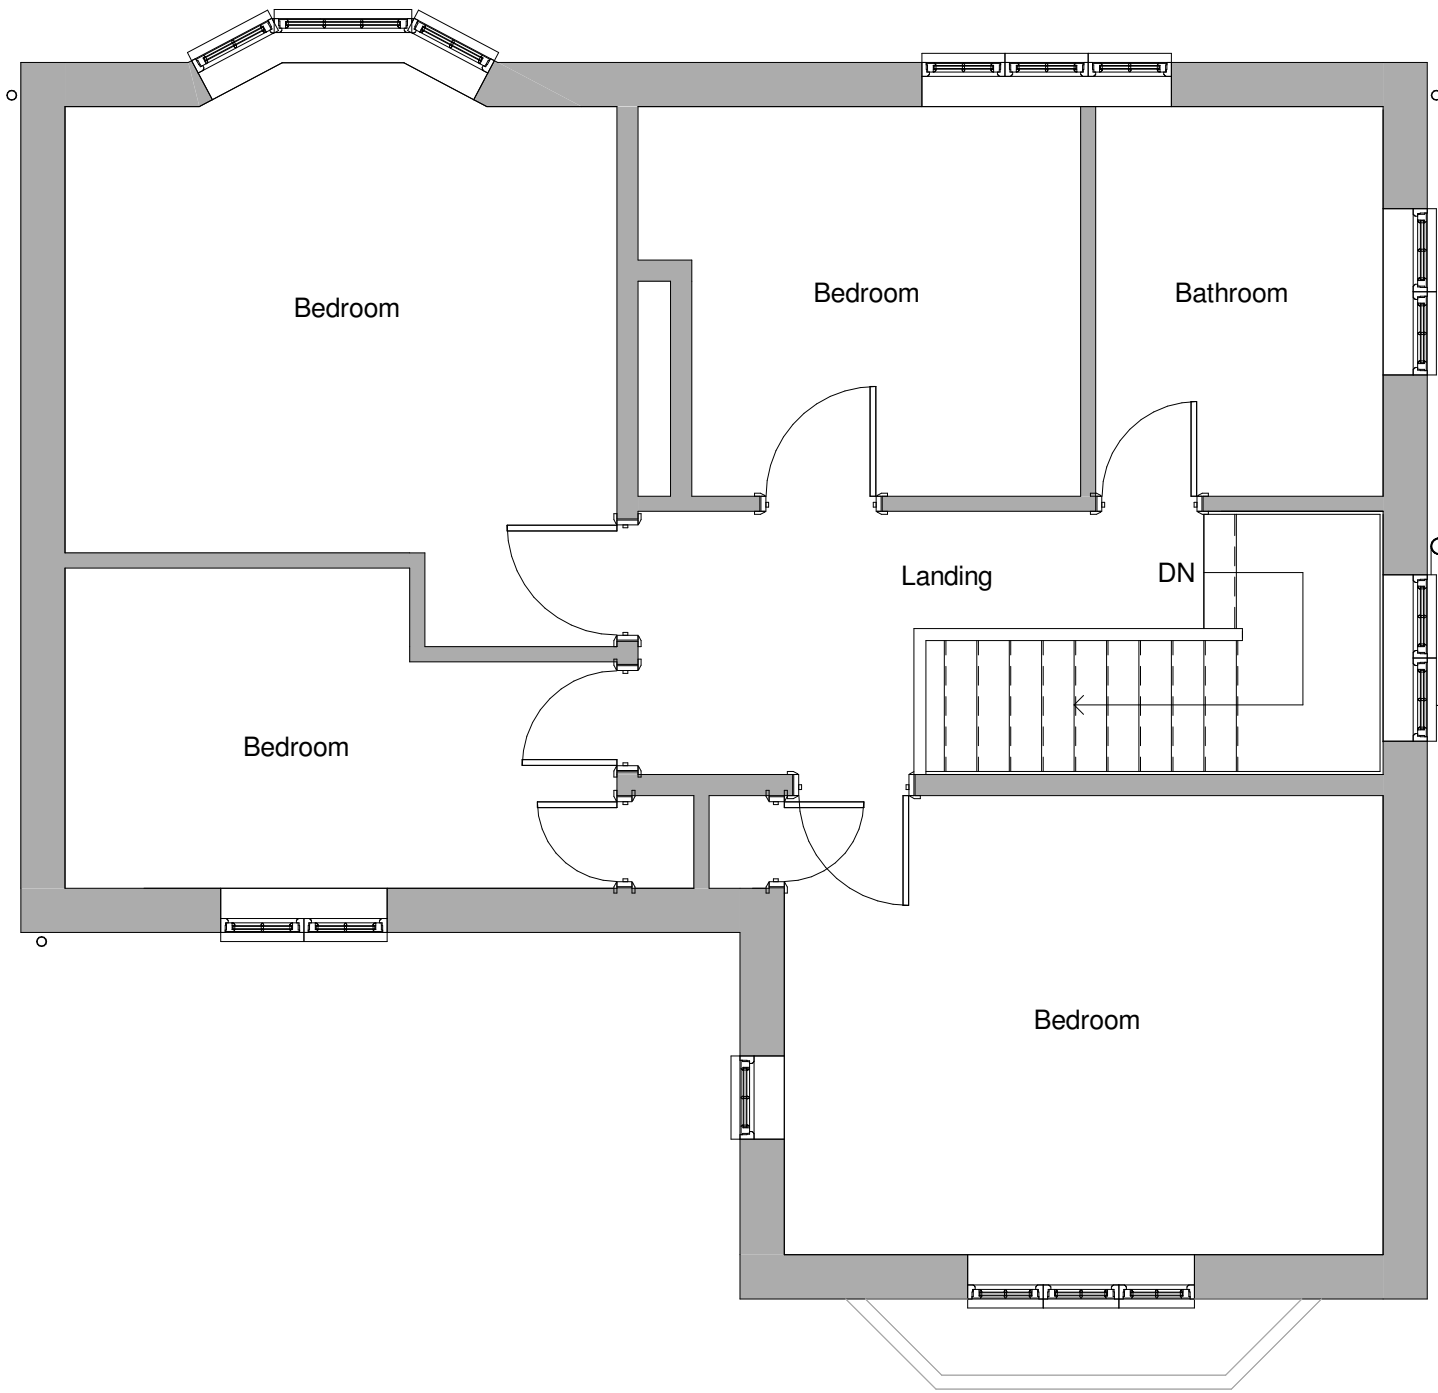

2 First Floor Plan
1 : 50

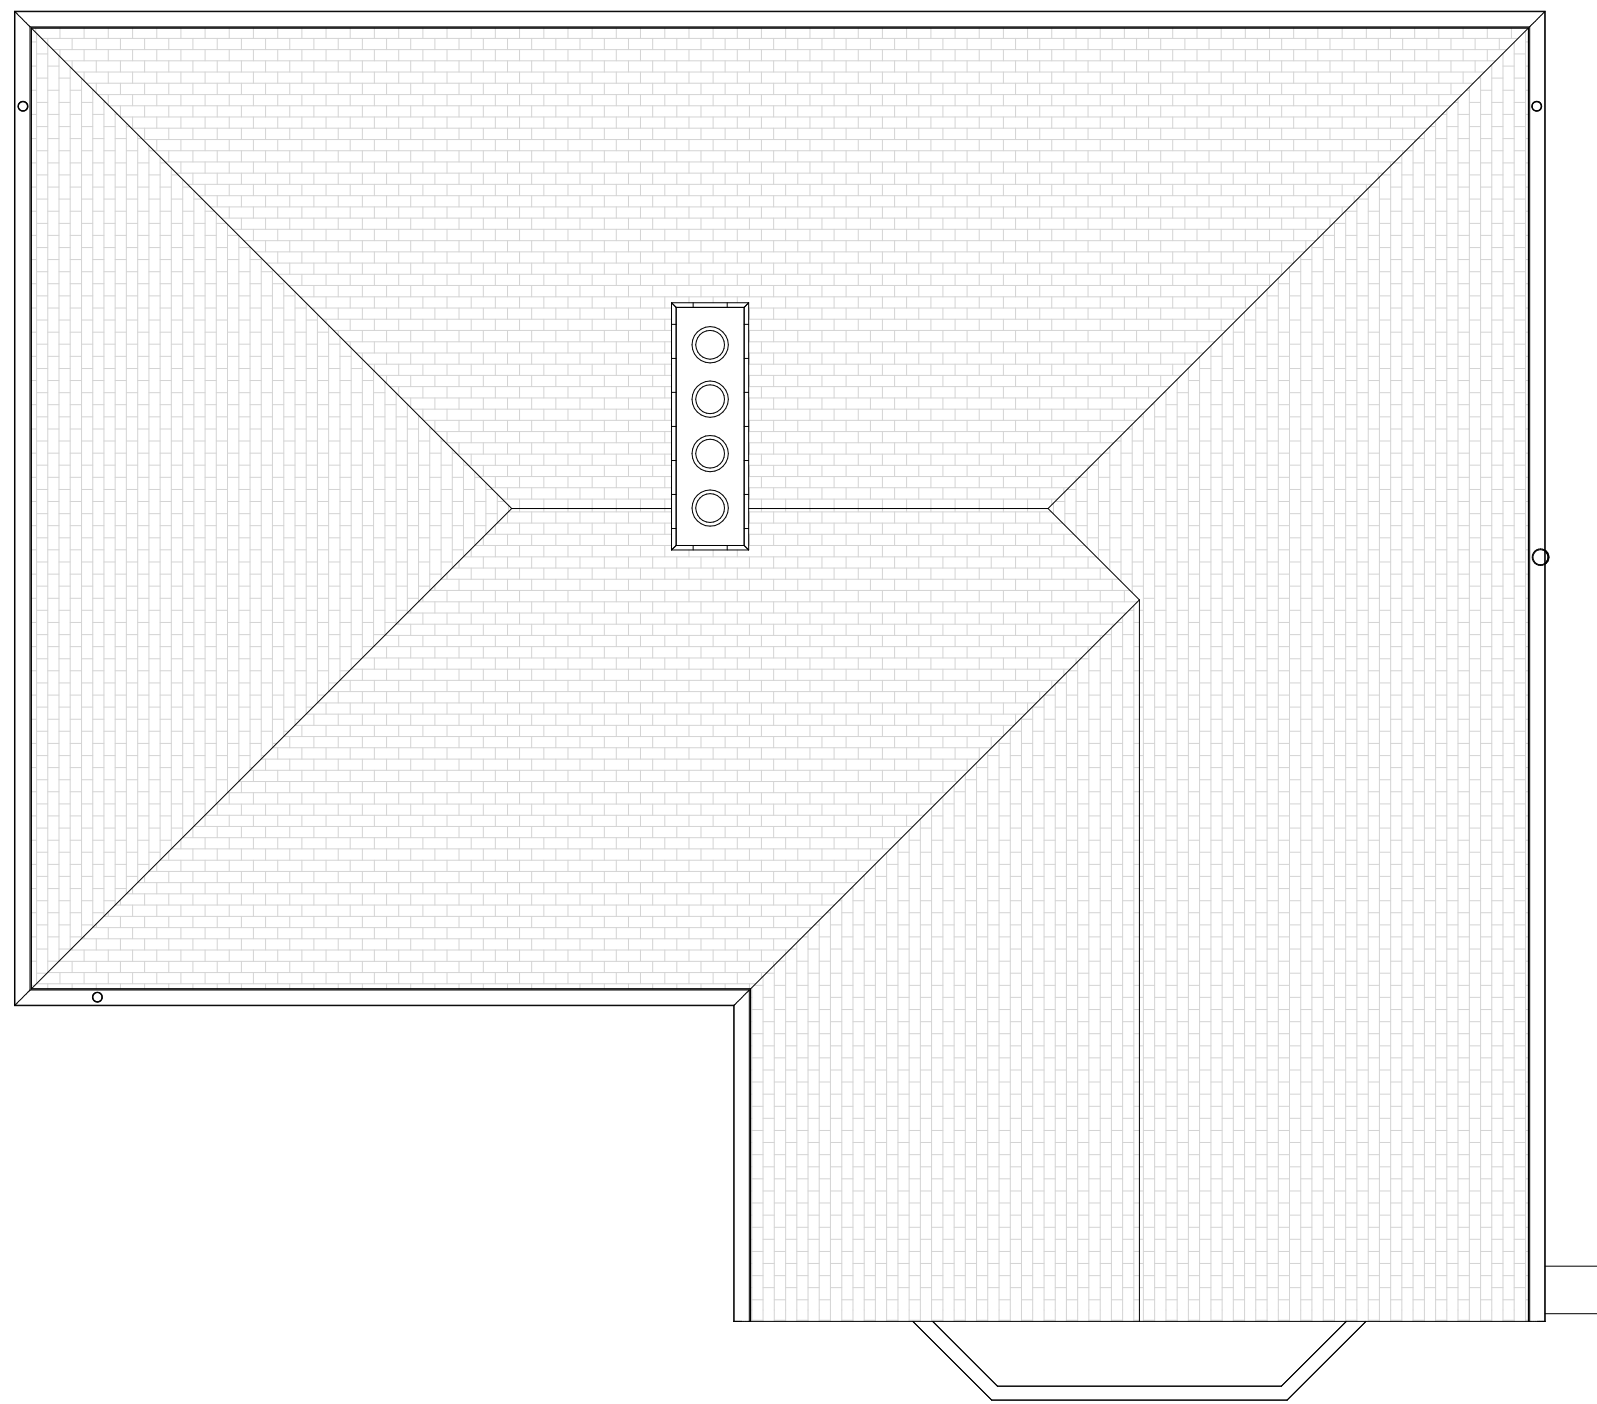

3 Roof Plan
1 : 50

0 1 to 50 5m				
Rev	Date	Details	Drawn	Checked

Issued for:

Project/Client:
50 Broadwater Avenue

Project No:
Project Number
Dwg No:
A100
Rev:

Drawing:
Existing Plans

Scale:
1 : 50 @A1
Drawn By: Date:
Author
Checked By: Date:
Checker



D.Chandler Architectural Design Ltd
61 Gernon Road, Letchworth, Hertfordshire, SG6 3HS
daniel@dcarchitectural.org - Tel: 01462 640650 - M: 07901864742