


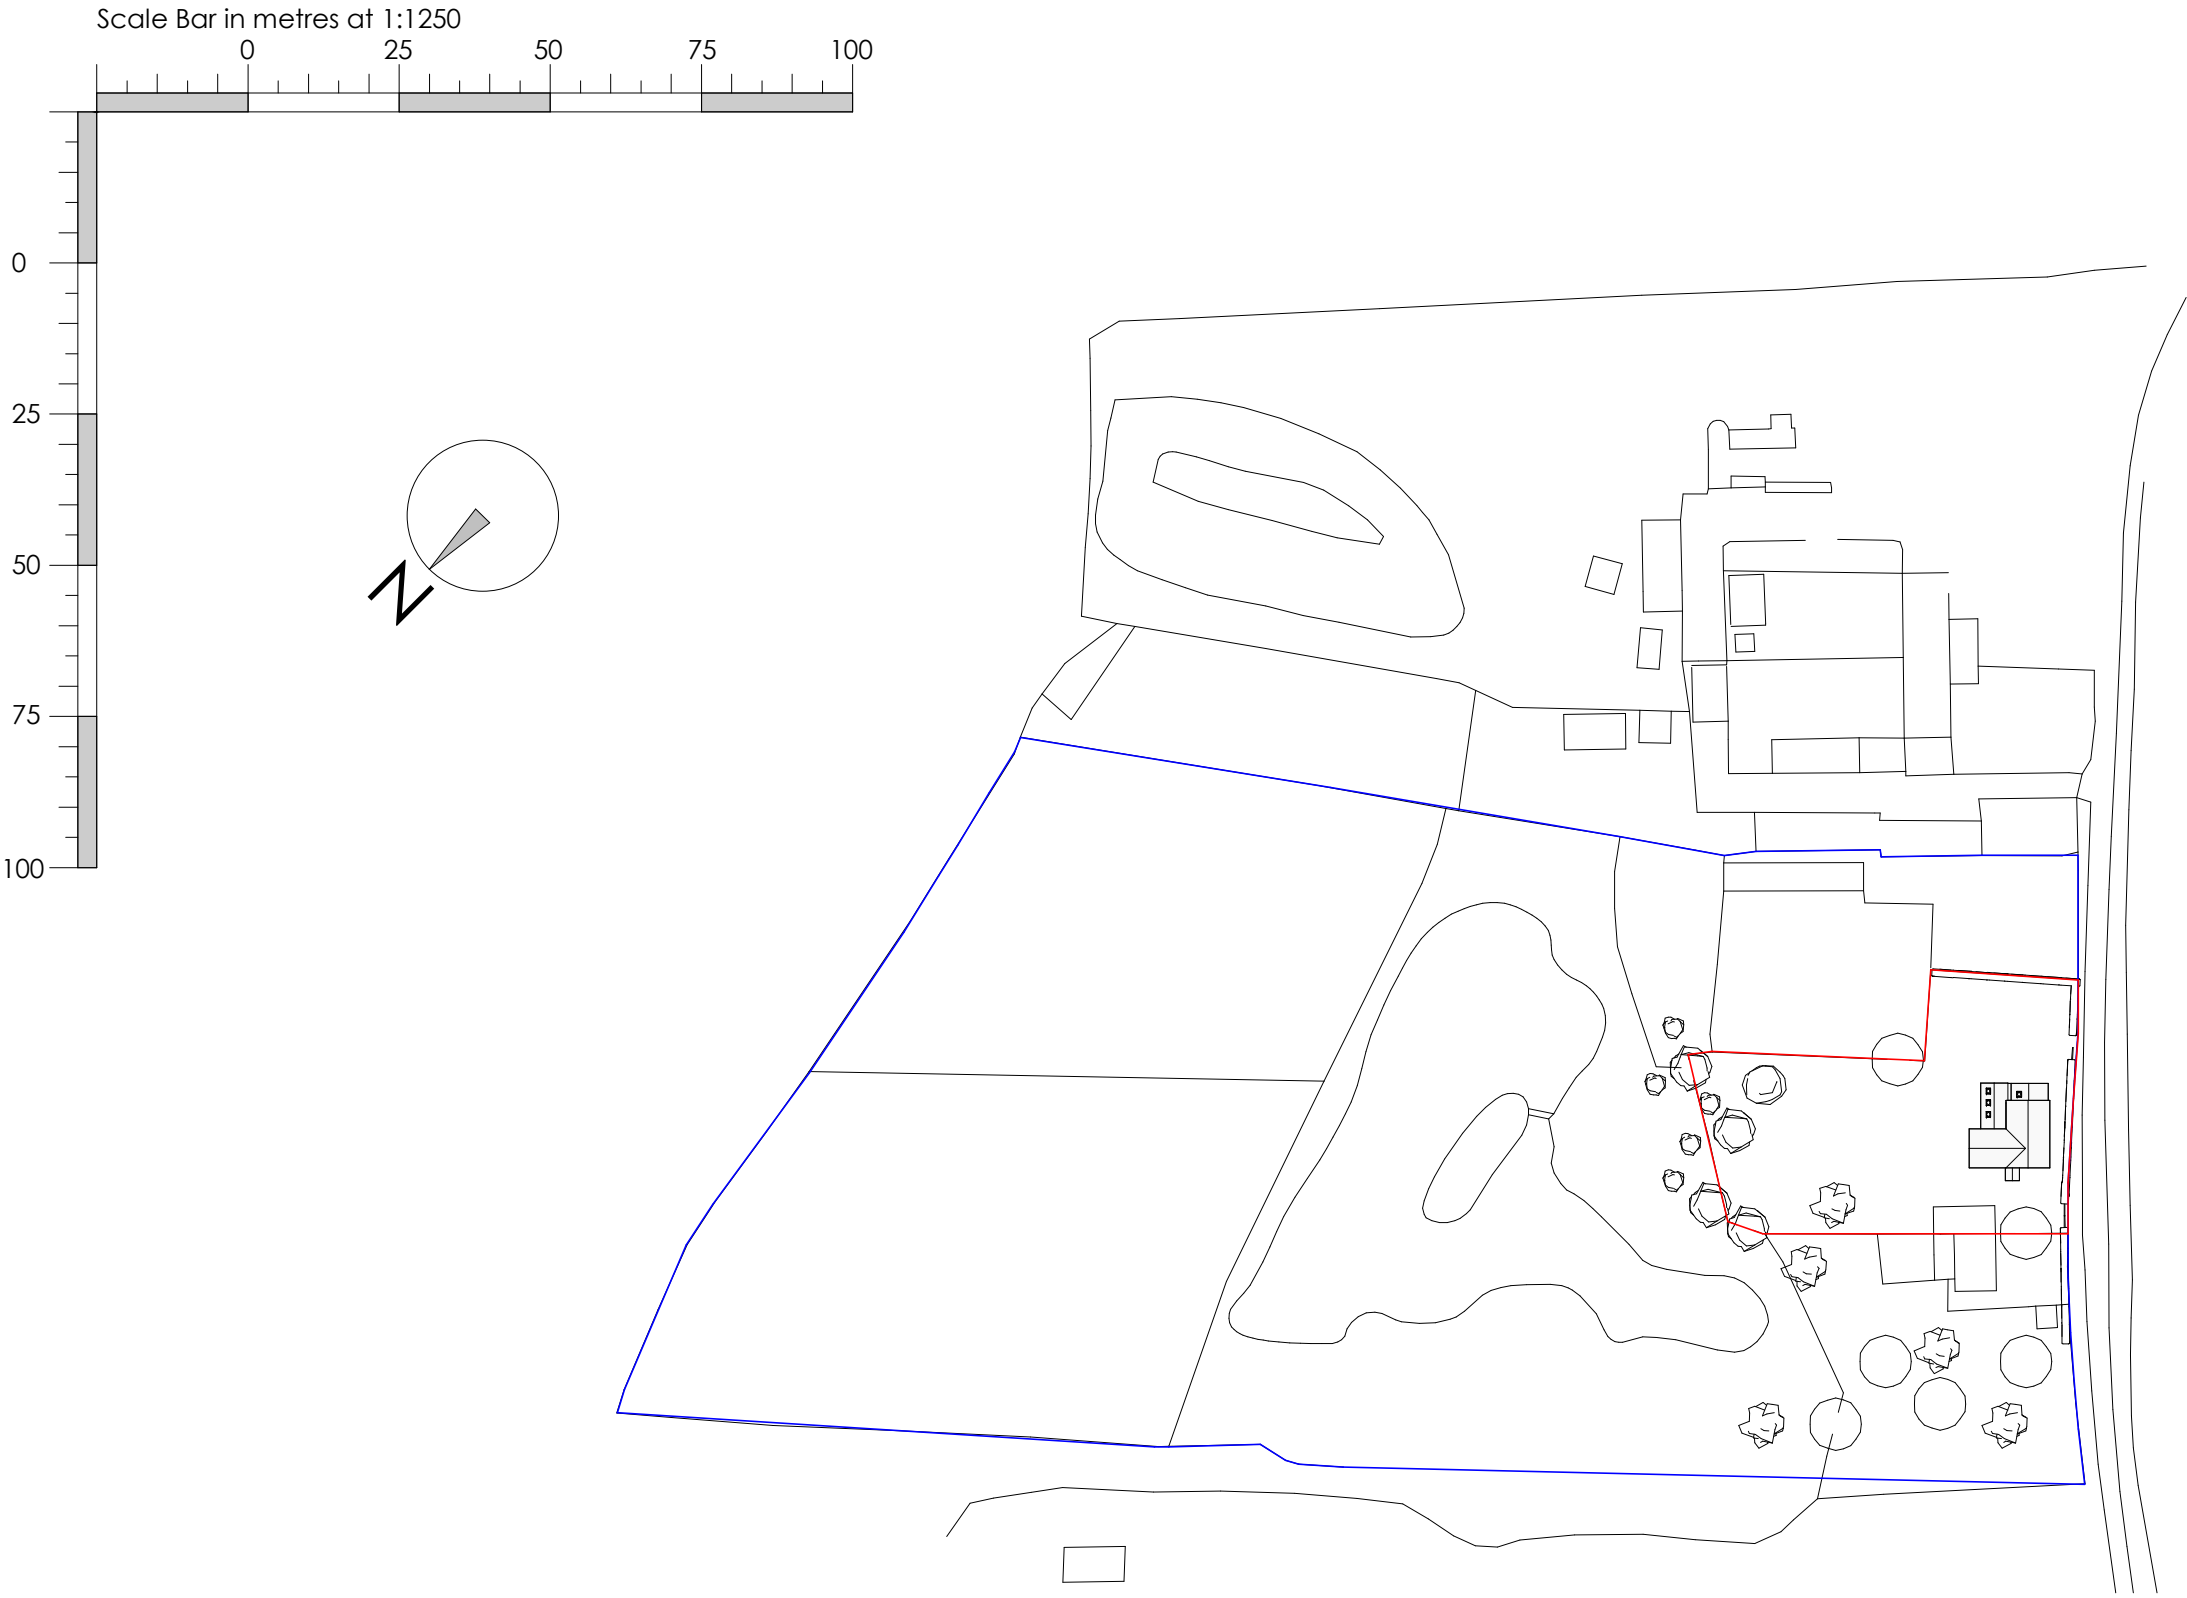

Proposed site plan
1 : 1250

adpractice ltd

2 Mill Walk
Wheathampstead
Hertfordshire
AL4 8DT

01582 834 361
enq@adpractice.co.uk

Client
Ashley & Jo Hayzeldon

Job
Morris Green Cottage

Detail
Proposed site and block plan

Scale 1 : 1250	Date Feb 25	Drawn by EW
-------------------	----------------	----------------

Drawing No 2558 - 309	Revision A
--------------------------	---------------