



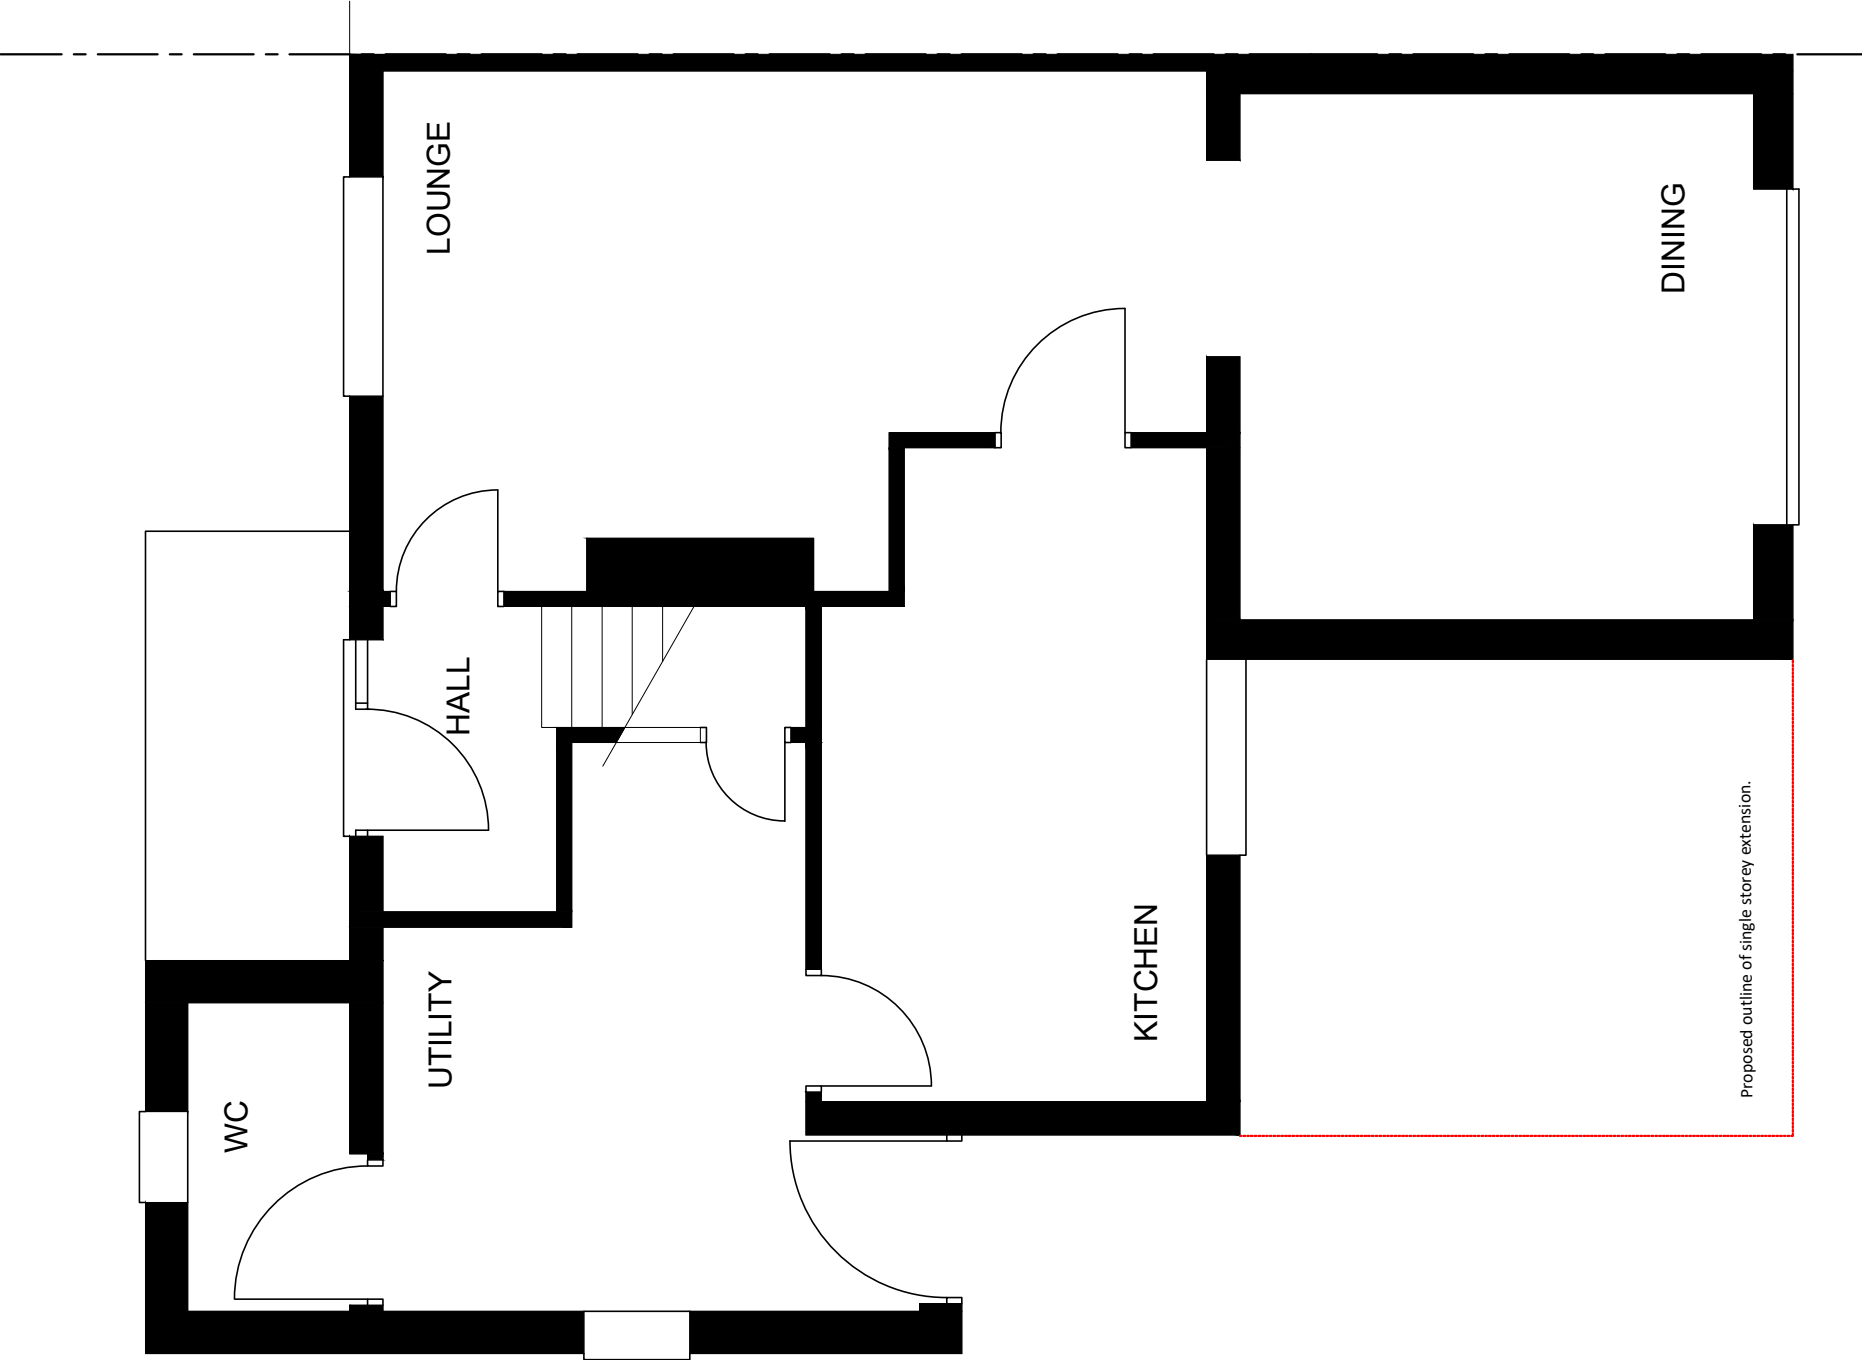

EXISTING GROUND FLOOR PLAN - 1 : 50

 

NOTES / REVISIONS

NOTE: THIS DRAWING MUST NOT BE SCALED.

ALL DIMENSIONS TO BE CHECKED ON SITE BY THE CONTRACTOR AND ANY DISCREPANCIES ARE TO BE REPORTED BACK TO THE ARCHITECT / C.A. BEFORE WORK COMMENCES.

no:		Revision	Date:
PROJECT: Mr C Rigby & Ms I Hughes REAR EXTENSION 54 SPARHAWKE LETCHWORTH GARDEN CITY HERTFORDSHIRE			
DRAWING: EXISTING GROUND FLOOR PLAN			
DRAWN BY: CIR		CHECKED:	
DATE: NOV 2024			
SCALE: 1:50			
DRAWING NUMBER: 54/S/LGC/100 Rev A			