


NOTES / REVISIONS


NOTE: THIS DRAWING MUST NOT BE SCALED.

ALL DIMENSIONS TO BE CHECKED ON SITE BY THE CONTRACTOR AND ANY DISCREPANCIES ARE TO BE REPORTED BACK TO THE ARCHITECT / C.A. BEFORE WORK COMMENCES.

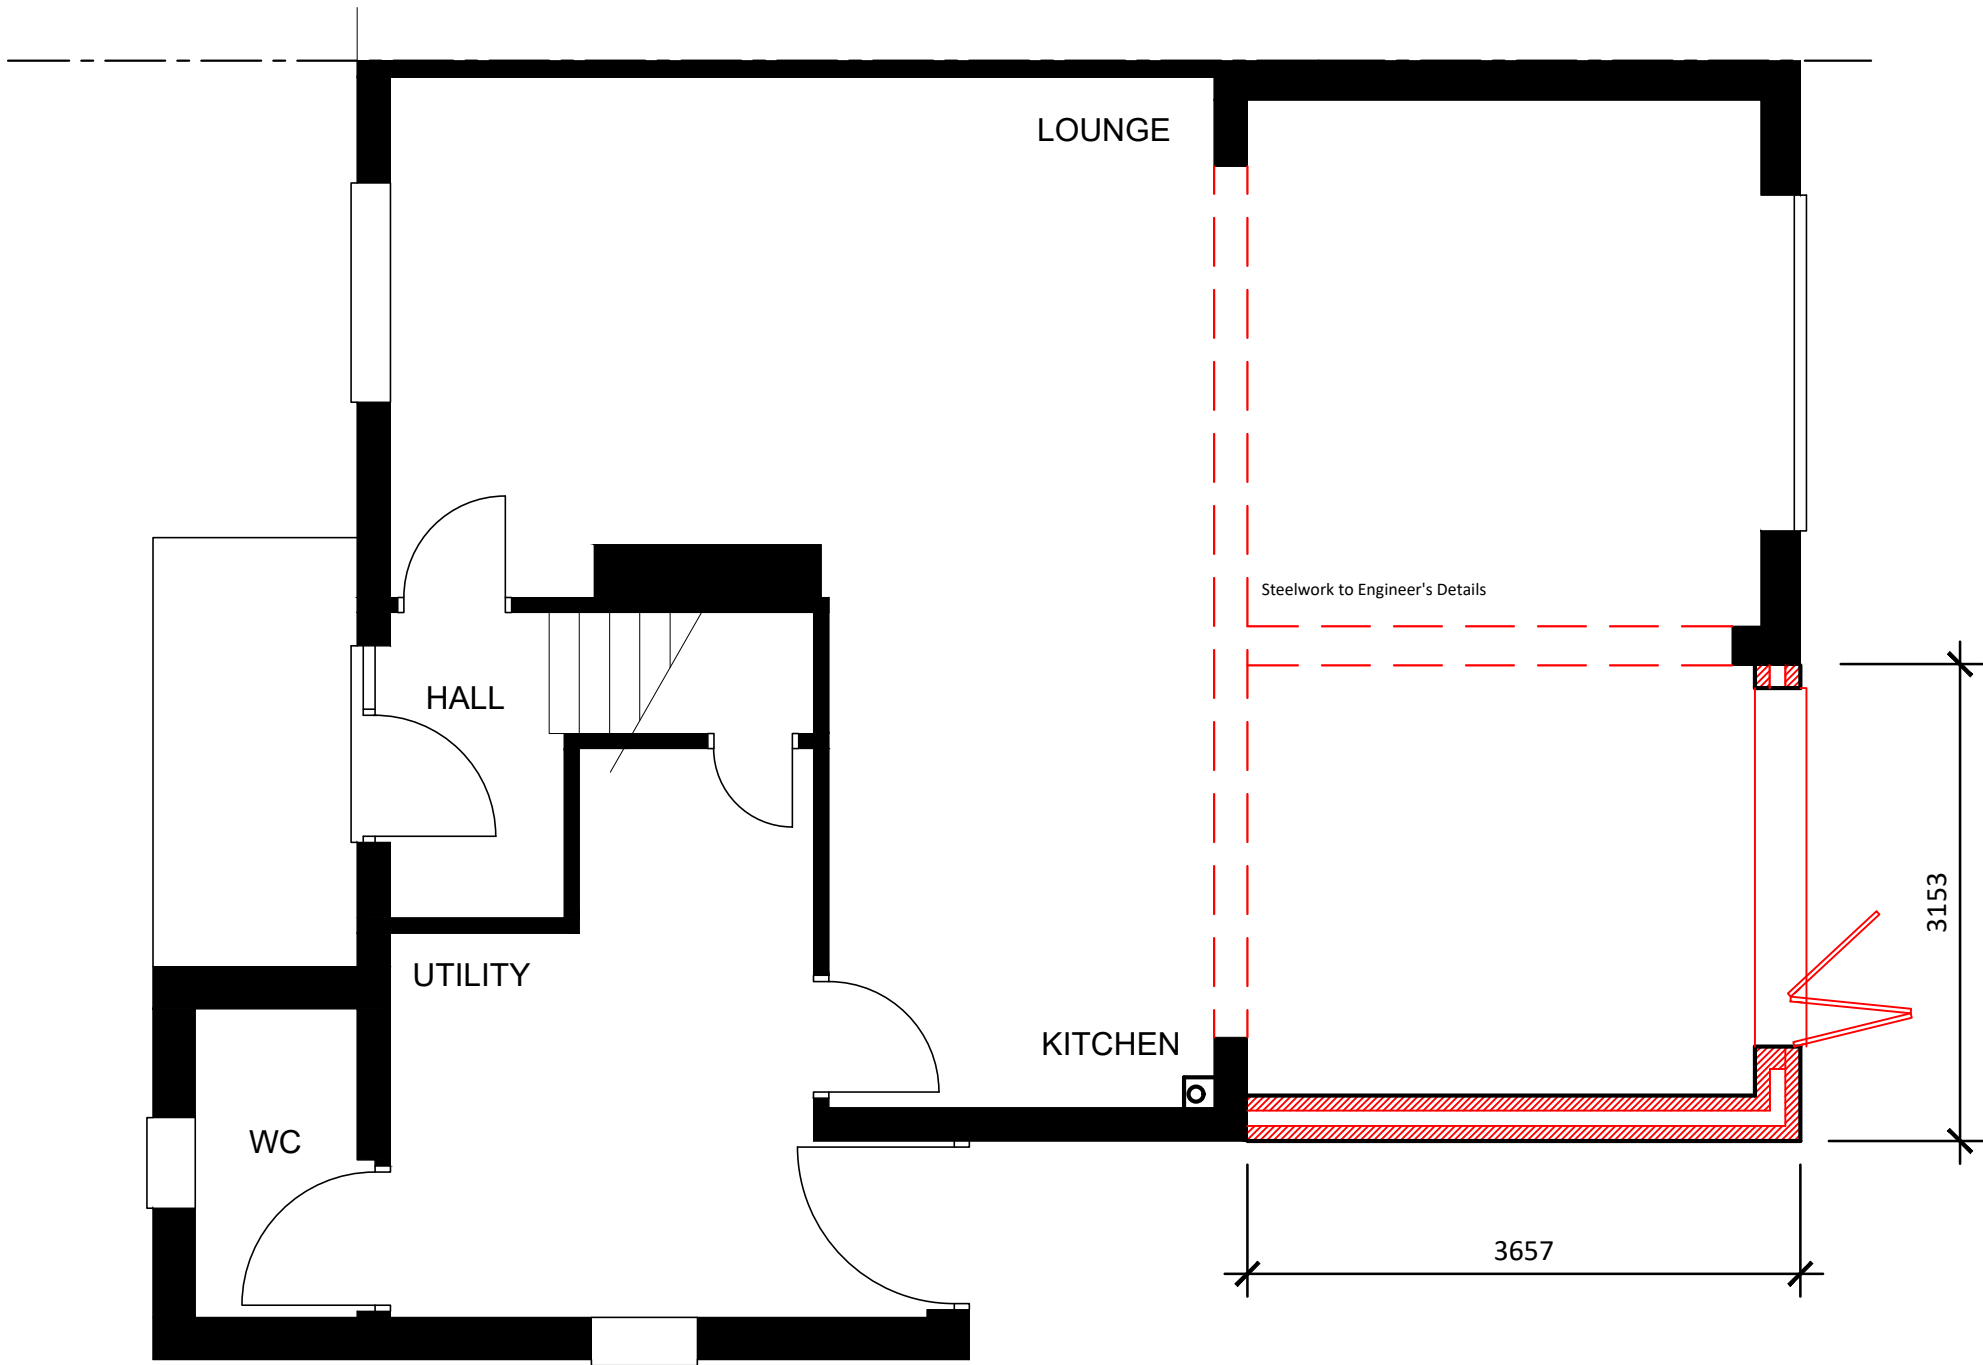

PROPOSED GROUND FLOOR PLAN - 1 : 50

Scale @ 1:50

 

no:	Revision	Date:
PROJECT: Mr C Rigby & Ms I Hughes REAR EXTENSION 54 SPARHAWKE LETCWORTH GARDEN CITY HERTFORDSHIRE		
DRAWING: PROPOSED GROUND FLOOR PLAN		
DRAWN BY: CIR	CHECKED:	
DATE: NOV 2024		
SCALE: 1:50		
DRAWING NUMBER: 54/S/LGC/200 Rev A		