



PROPOSED ELEVATION TO NORTH

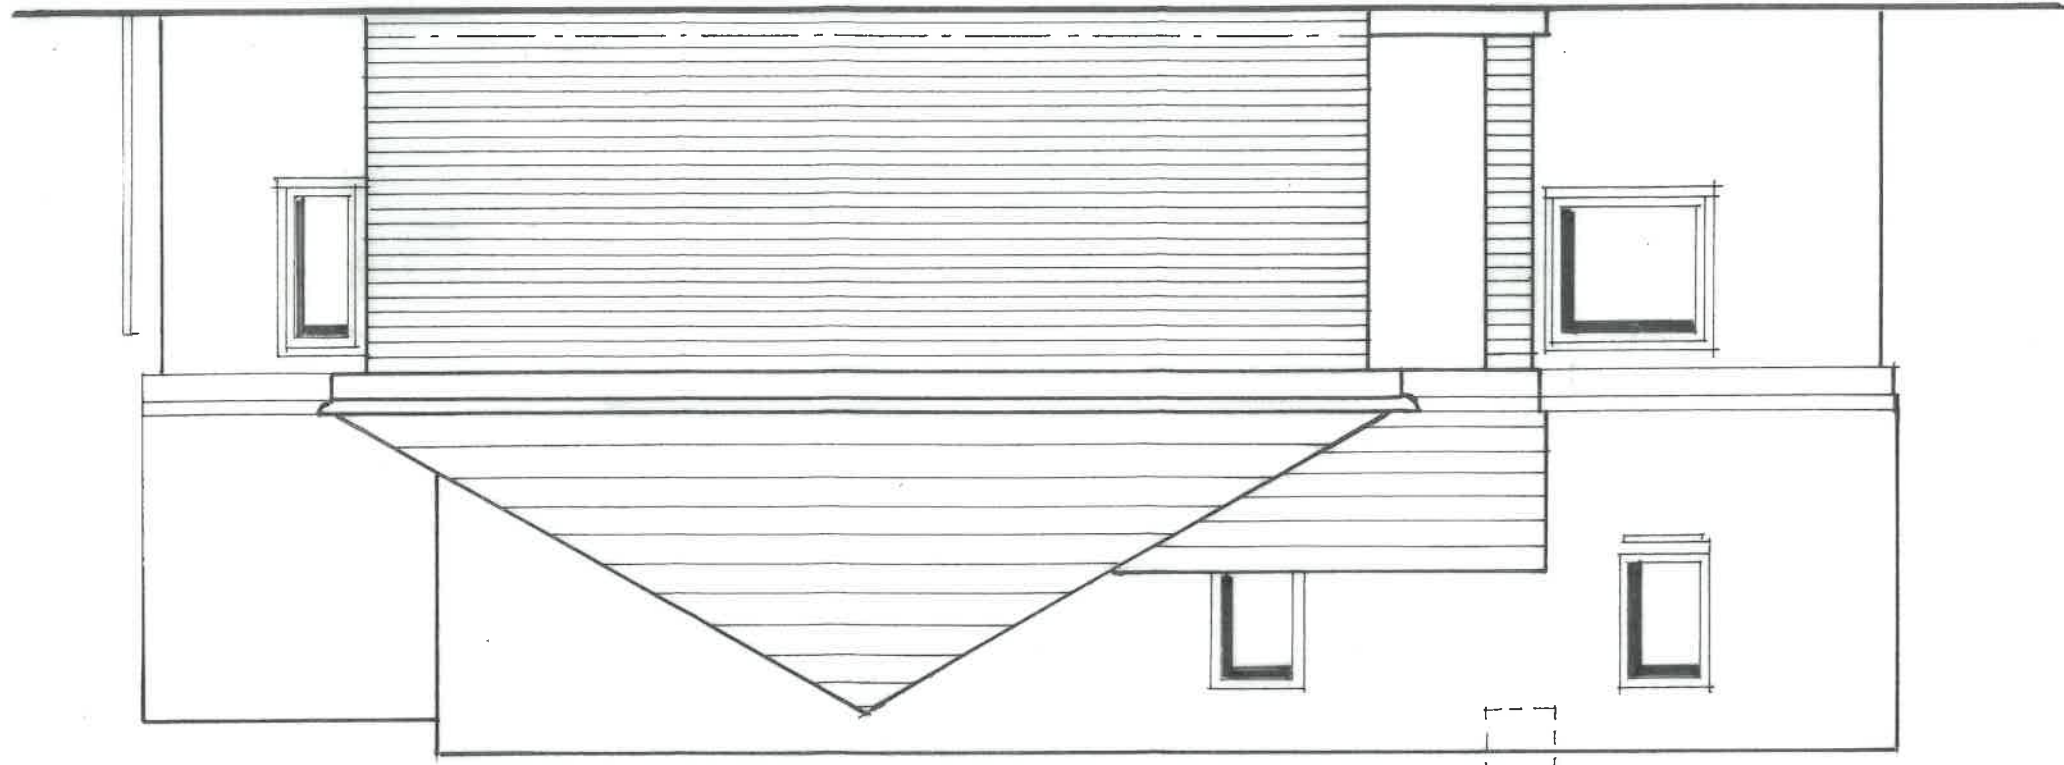

PROPOSED ELEVATION TO EAST

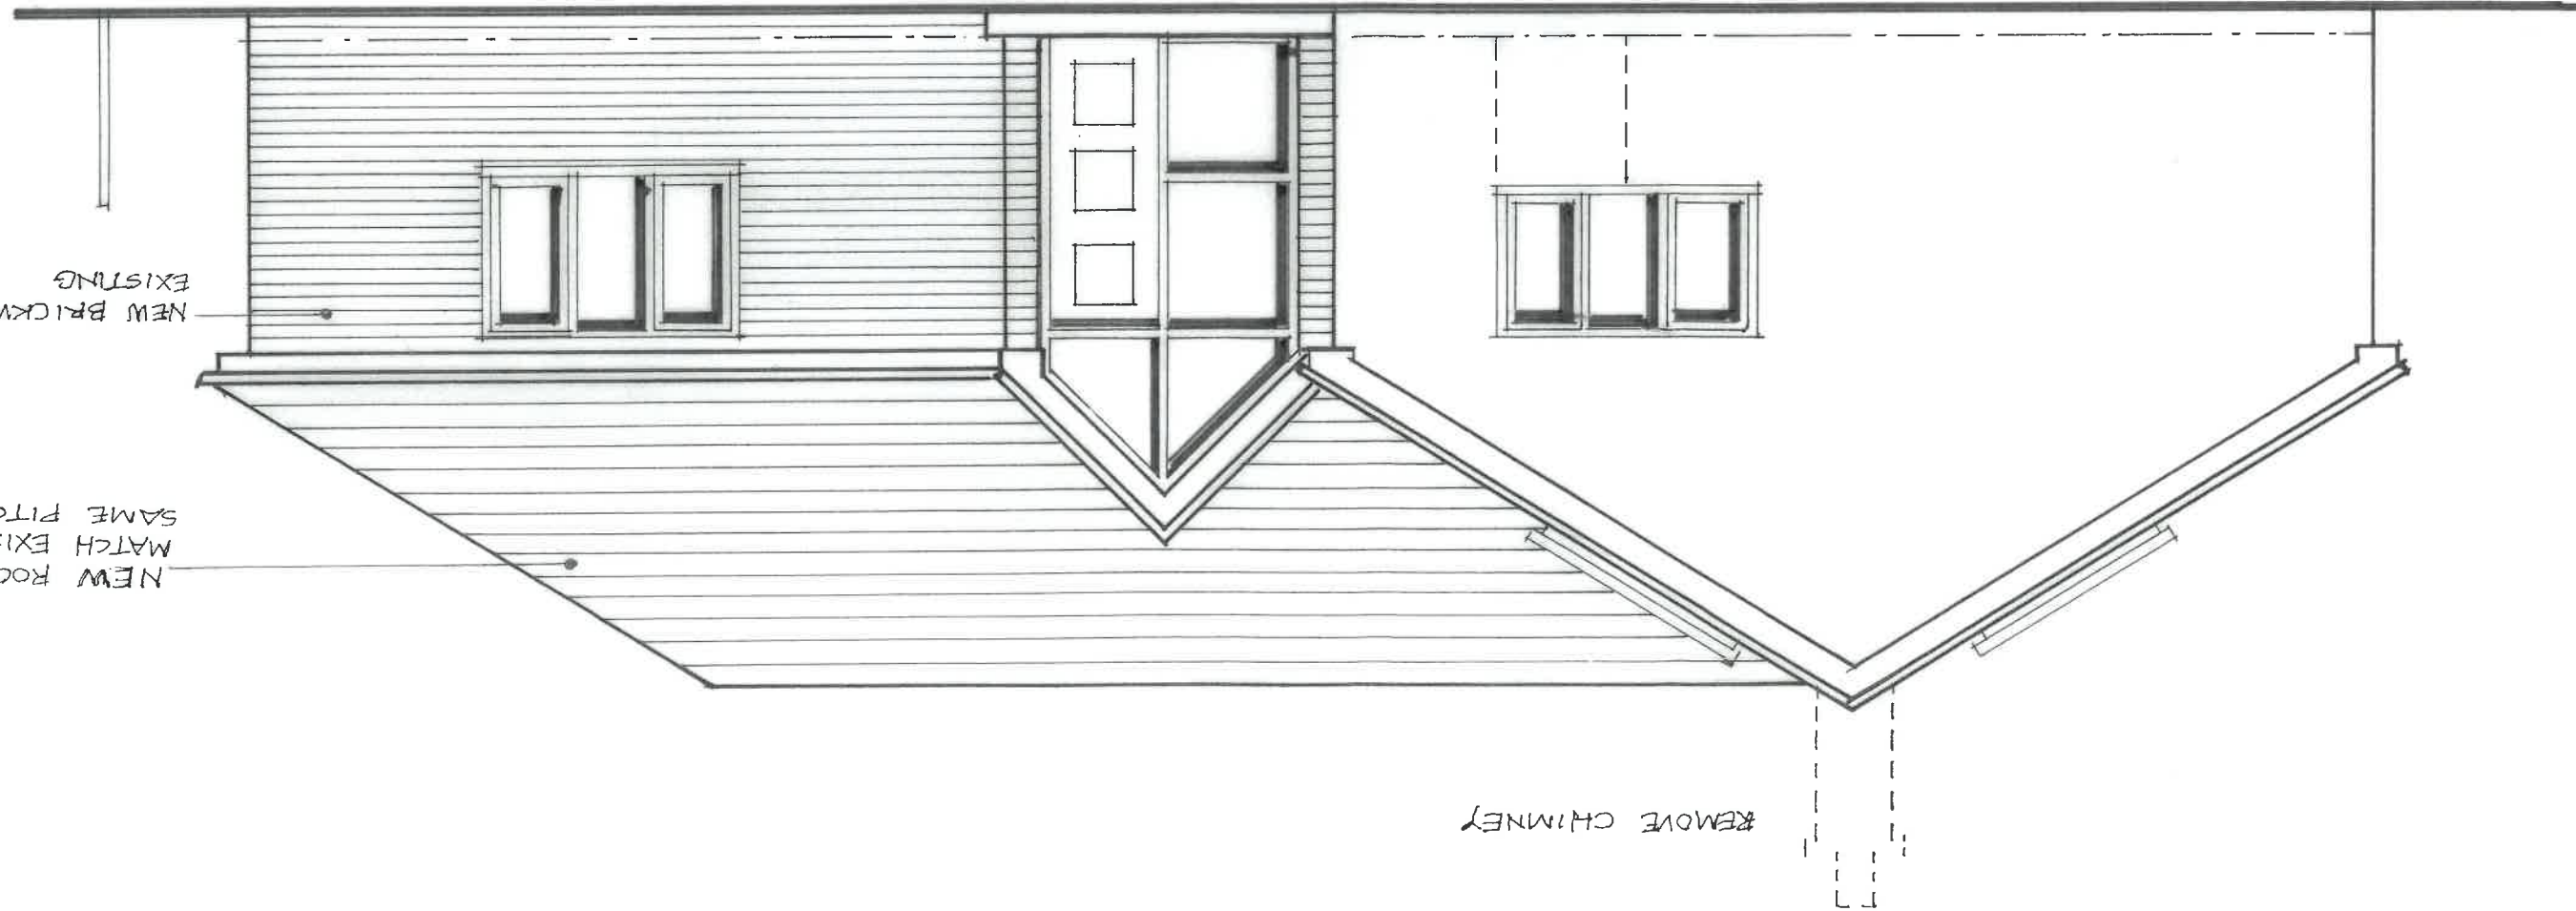

REMOVE CHIMNEY

NEW ROOF TILES TO
MATCH EXISTING AND AT
SAME PITCH.

NEW BRICKWORK TO MATCH
EXISTING

SCALE



HENDERSON ARCHITECTS

LOUISVILLE, SOUTH STREET, LITLINGTON, SG8 0QR

Tel 07443 776706 kevinhenderston@live.co.uk

4 LEETE PLACE, ROYSTON, SG8 5DX : SIDE EXTENSION

Client : Mr and Mrs P. Laville

PROPOSED EAST & NORTH ELEVATIONS

Scale Date Drawing No Rev

1:50 @ A3 MAR 2026 2601/08