



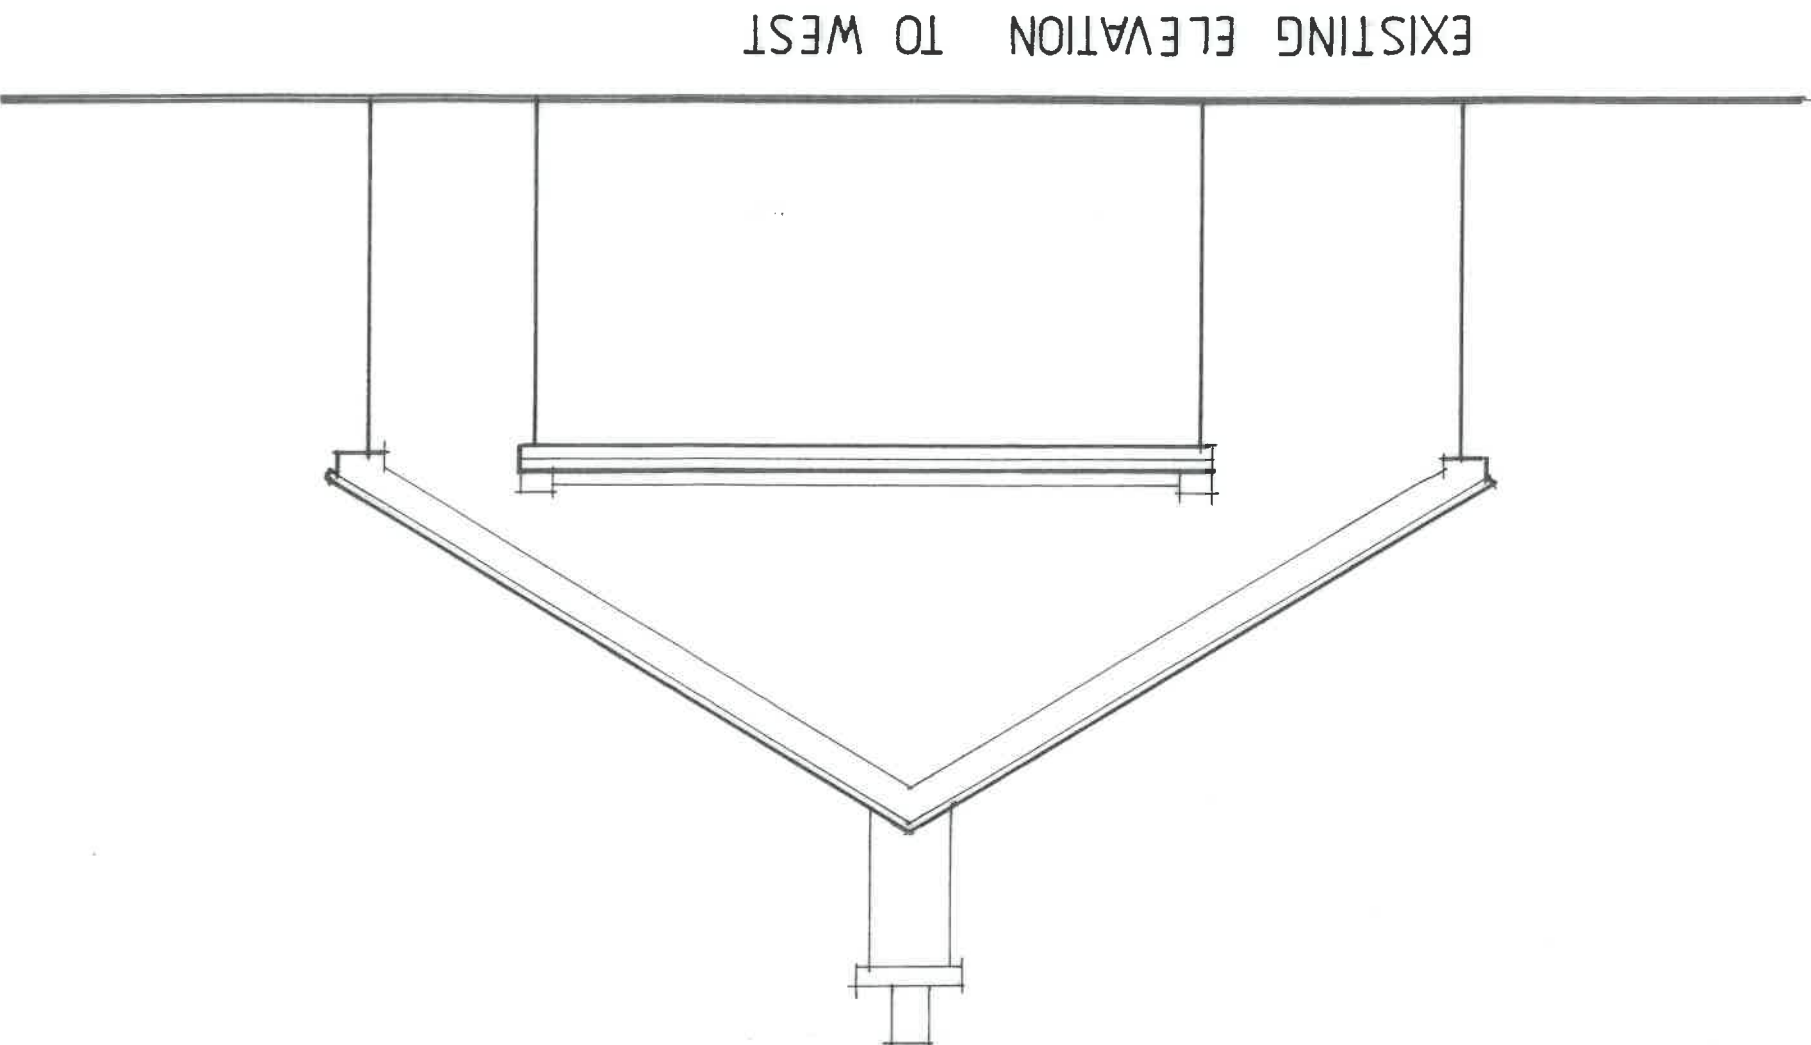

EXISTING ELEVATION TO WEST

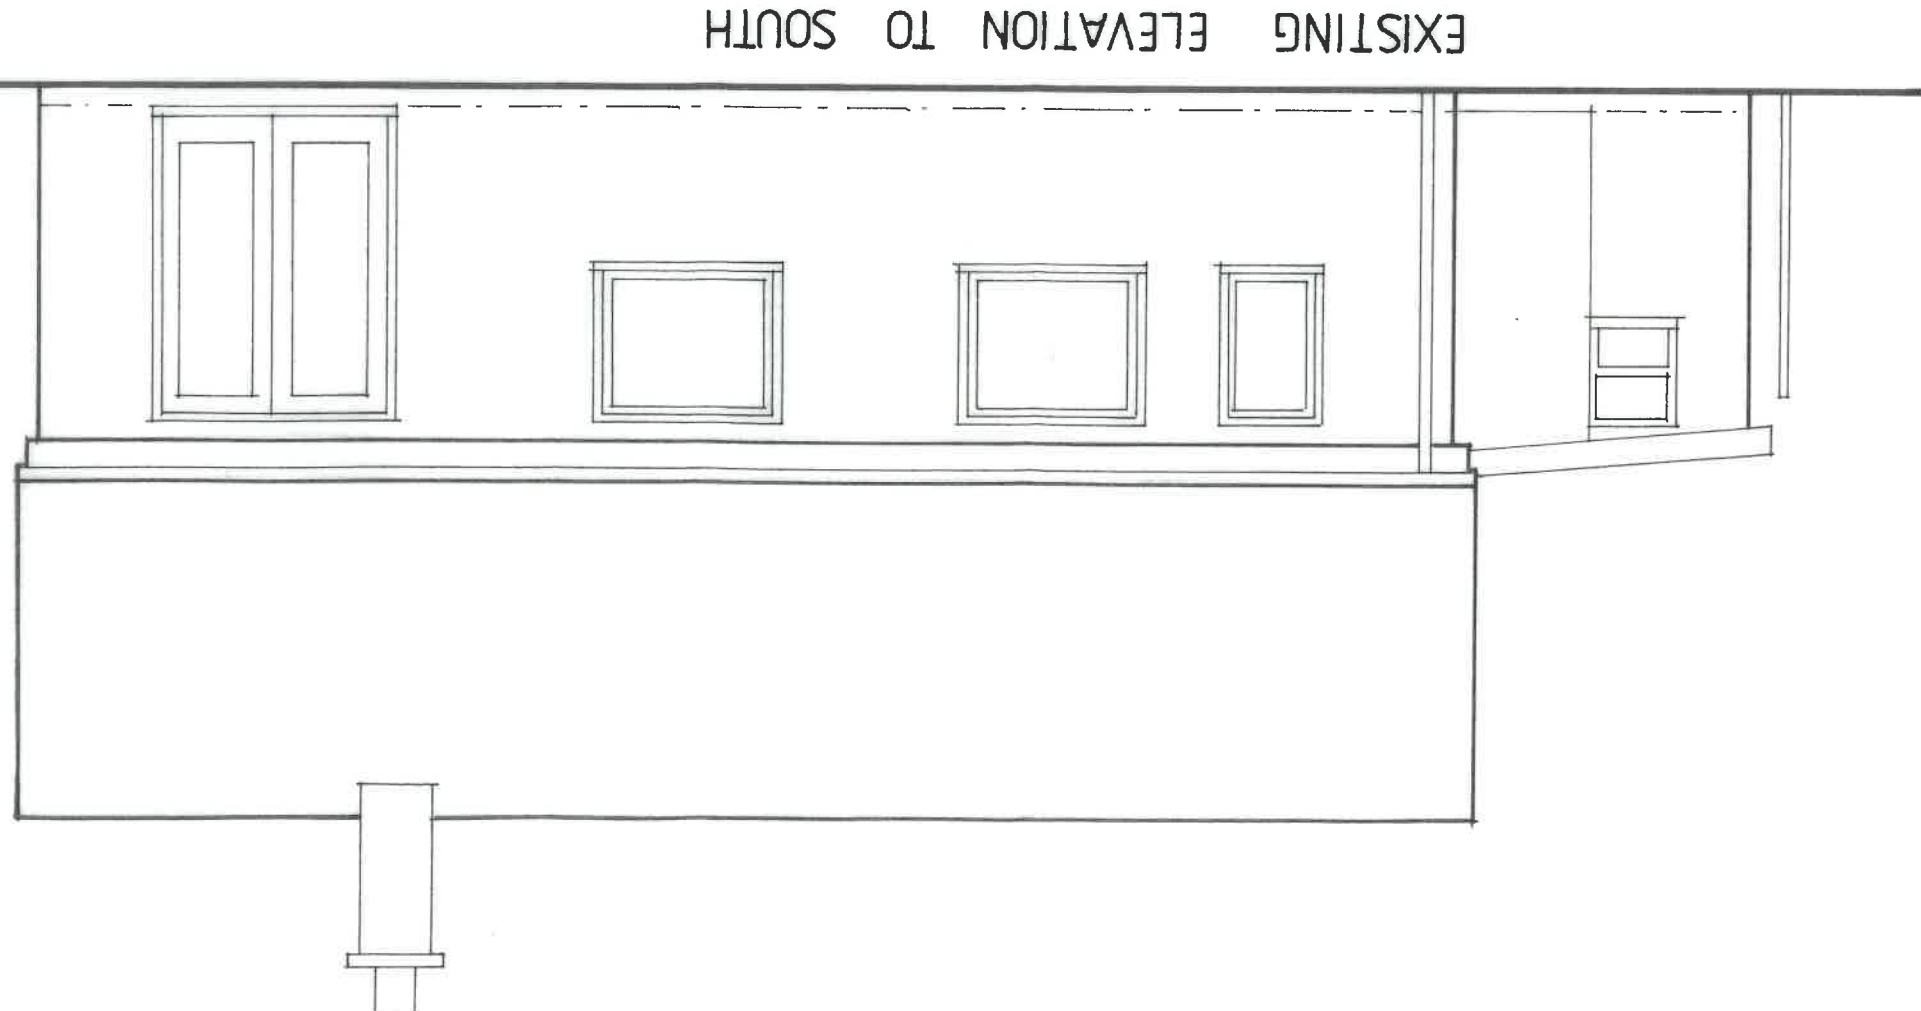

EXISTING ELEVATION TO SOUTH

SCALE



HENDERSON ARCHITECTS

LOUISVILLE, SOUTH STREET, UTLINGTON, SG8 0QR

Tel 07443 776706 kevinhenderson@live.co.uk

4 LEETE PLACE, ROYSTON, SG8 SDX : SIDE EXTENSION

Client : Mr and Mrs P. Laville

EXISTING SOUTH & WEST ELEVATIONS

Scale Date Drawing No Rev

1:50 @ A3 MAR 2026 2601/03