
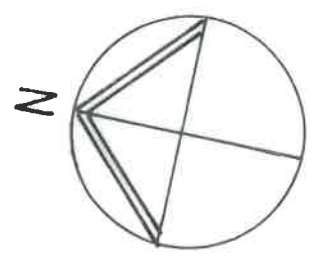


EXISTING GROUND FLOOR PLAN LAYOUT

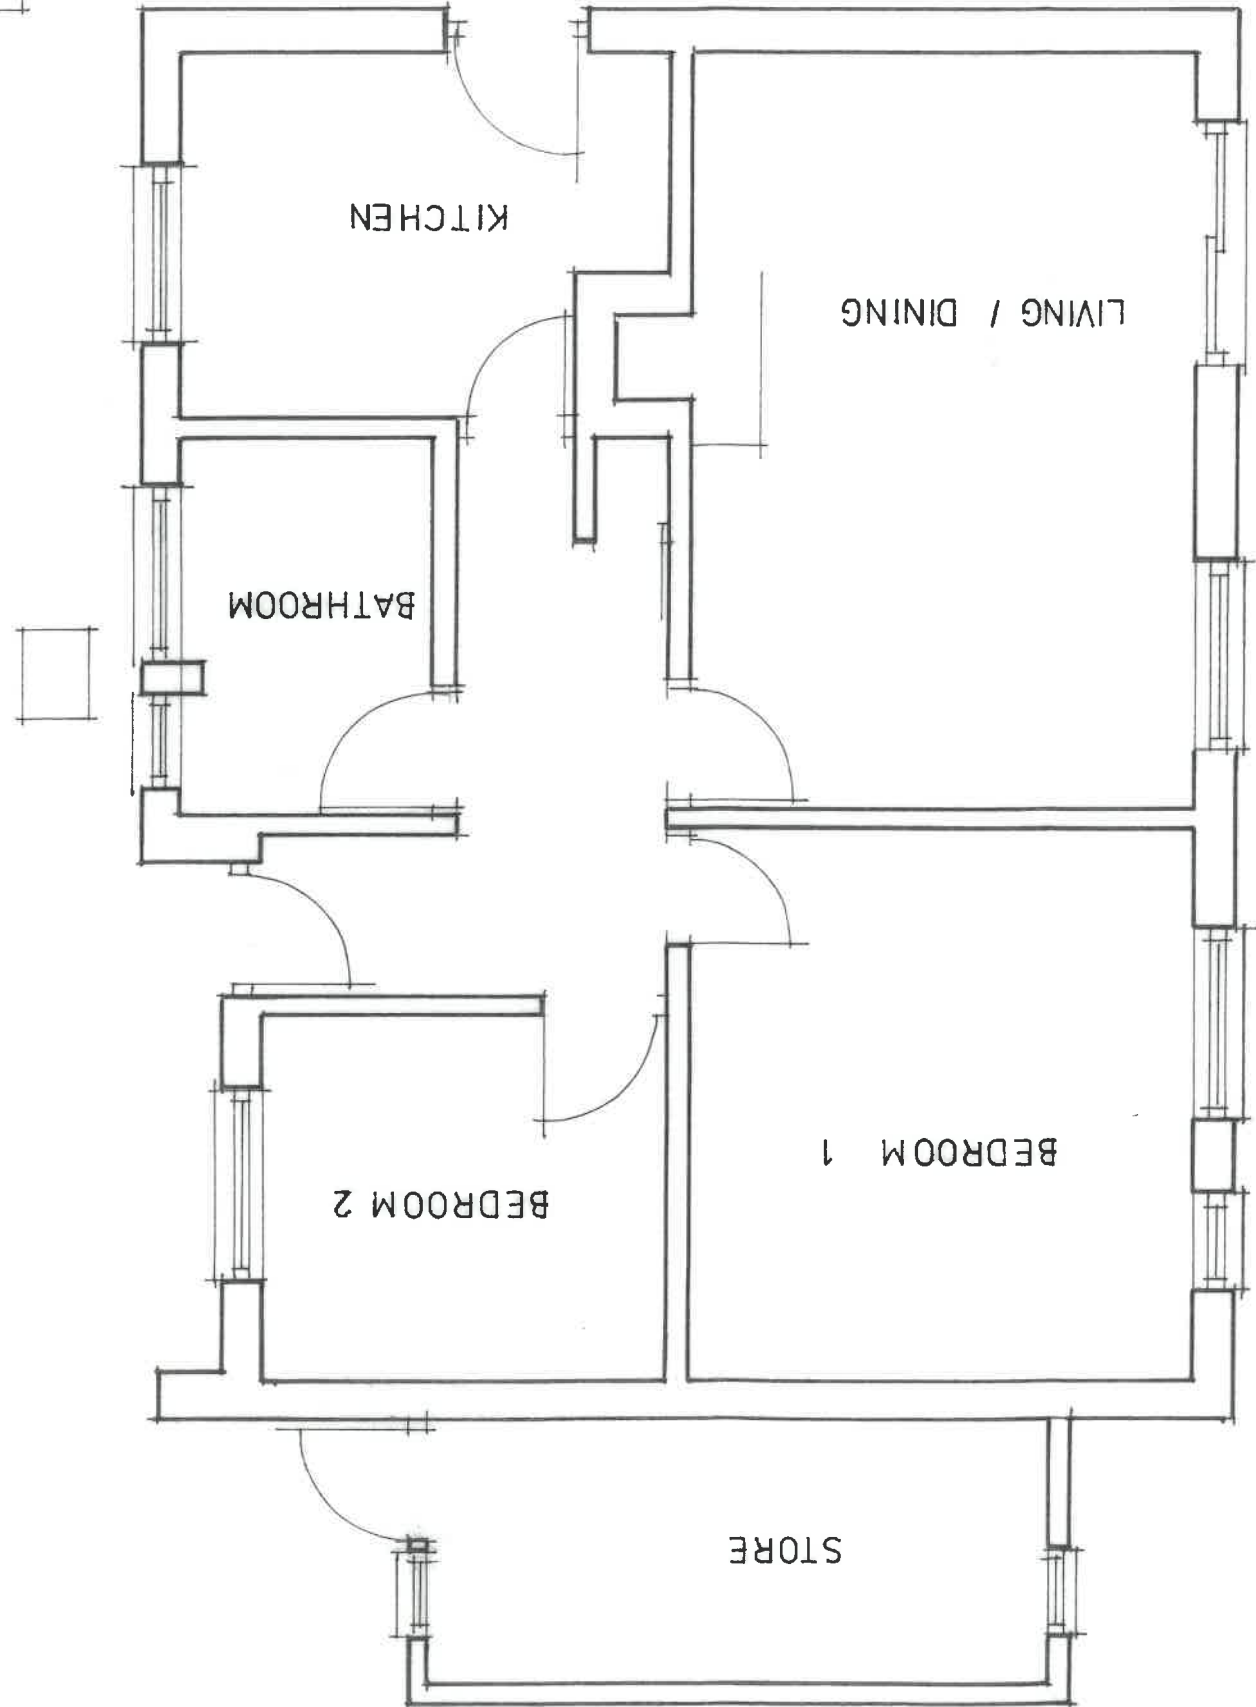

HENDERSON ARCHITECTS
LOUISVILLE, SOUTH STREET, LITLINGTON, SG8 0QR
Tel 07443 776706 Kevinhenderson@live.co.uk
Client : Mr and Mrs P. Laville
EXISTING GROUND FLOOR PLAN LAYOUT
Scale Date Drawing No Rev
1:50 @ A3 MAR 2026 2601/01