


PROPOSED ROOF PLAN

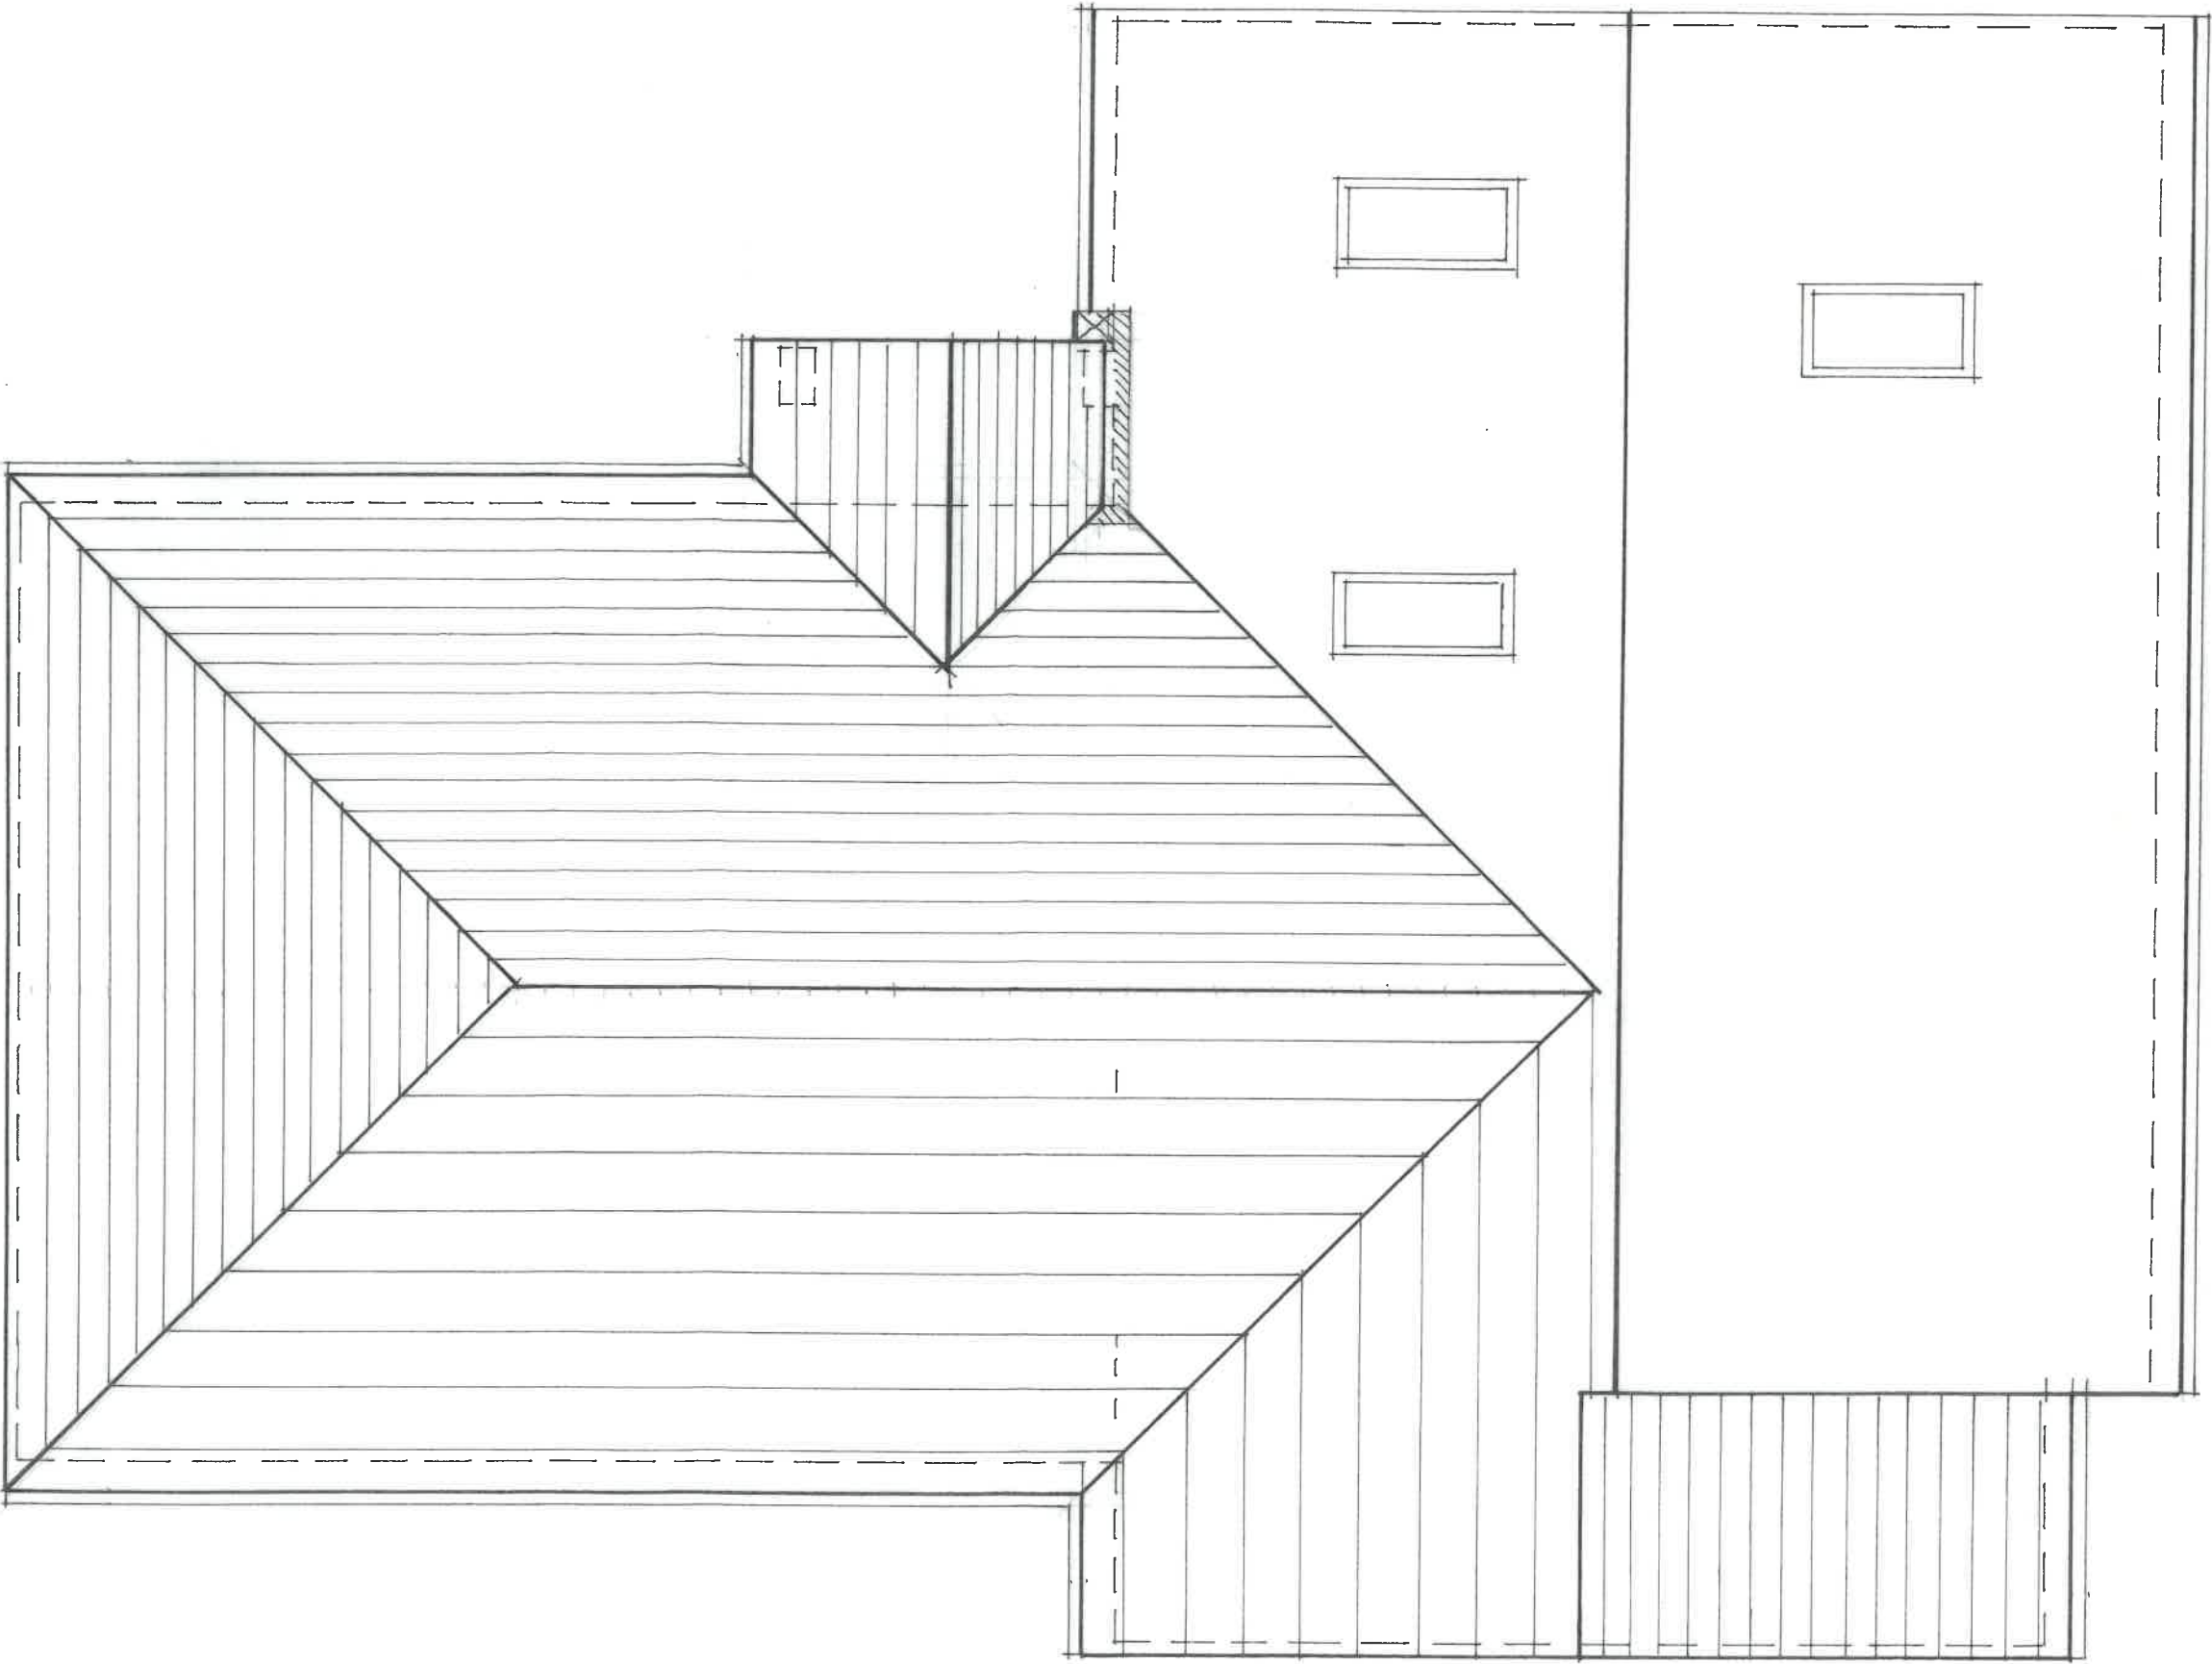

PROPOSED ROOF PLAN

Client : Mr and Mrs P. Laville

4 LEETE PLACE, ROYSTON, SG8 5DX : SIDE EXTENSION

Tel 07443 776706 kevinhenderson@live.co.uk

LOUISVILLE, SOUTH STREET, UTLINGTON, SG8 0QR

HENDERSON ARCHITECTS

Scale Date Drawing No Rev

1:50 @ A3 MAR 2026 2601/06