



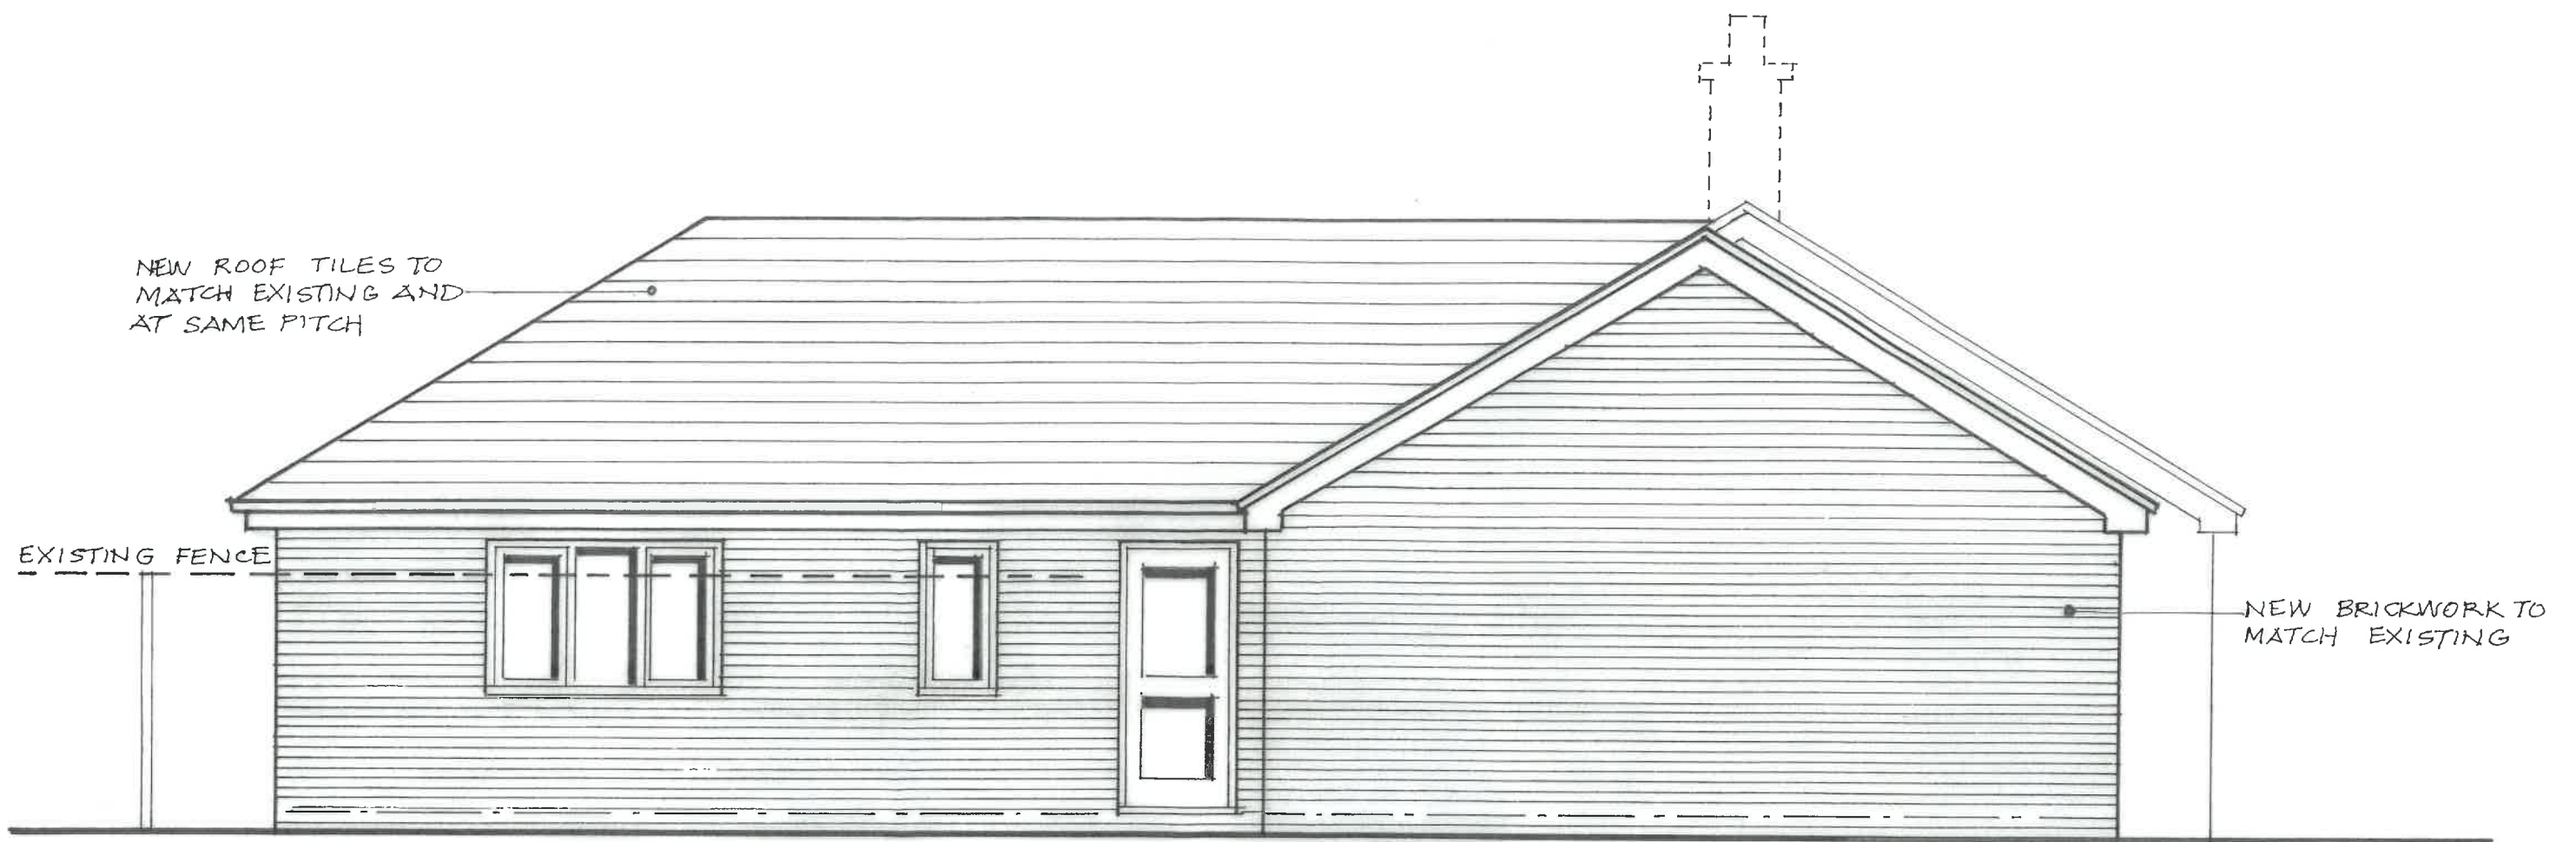

PROPOSED ELEVATION TO WEST

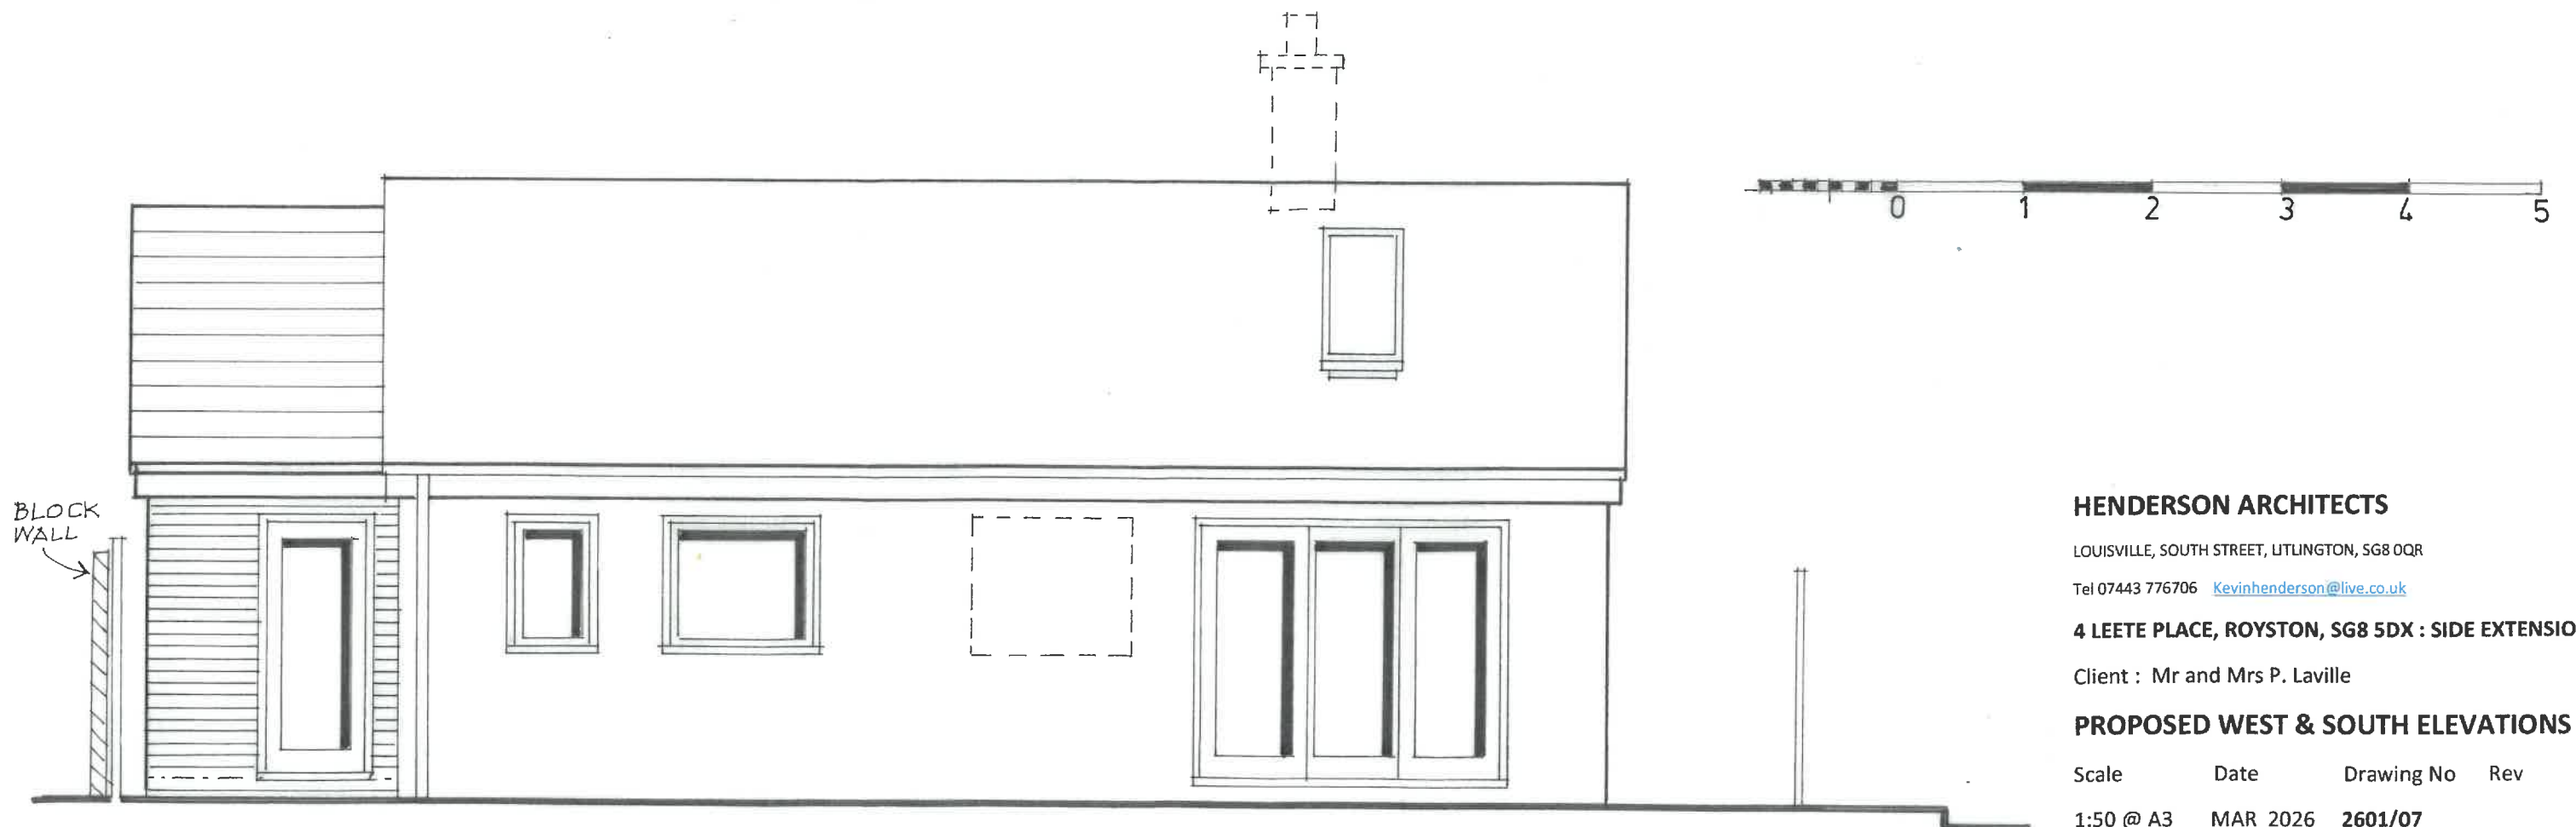

PROPOSED ELEVATION TO SOUTH

HENDERSON ARCHITECTS

LOUISVILLE, SOUTH STREET, LITLINGTON, SG8 0QR

Tel 07443 776706 Kevinhenderson@live.co.uk

4 LEETE PLACE, ROYSTON, SG8 5DX : SIDE EXTENSION

Client : Mr and Mrs P. Laville

PROPOSED WEST & SOUTH ELEVATIONS

Scale Date Drawing No Rev

1:50 @ A3 MAR 2026 2601/07