


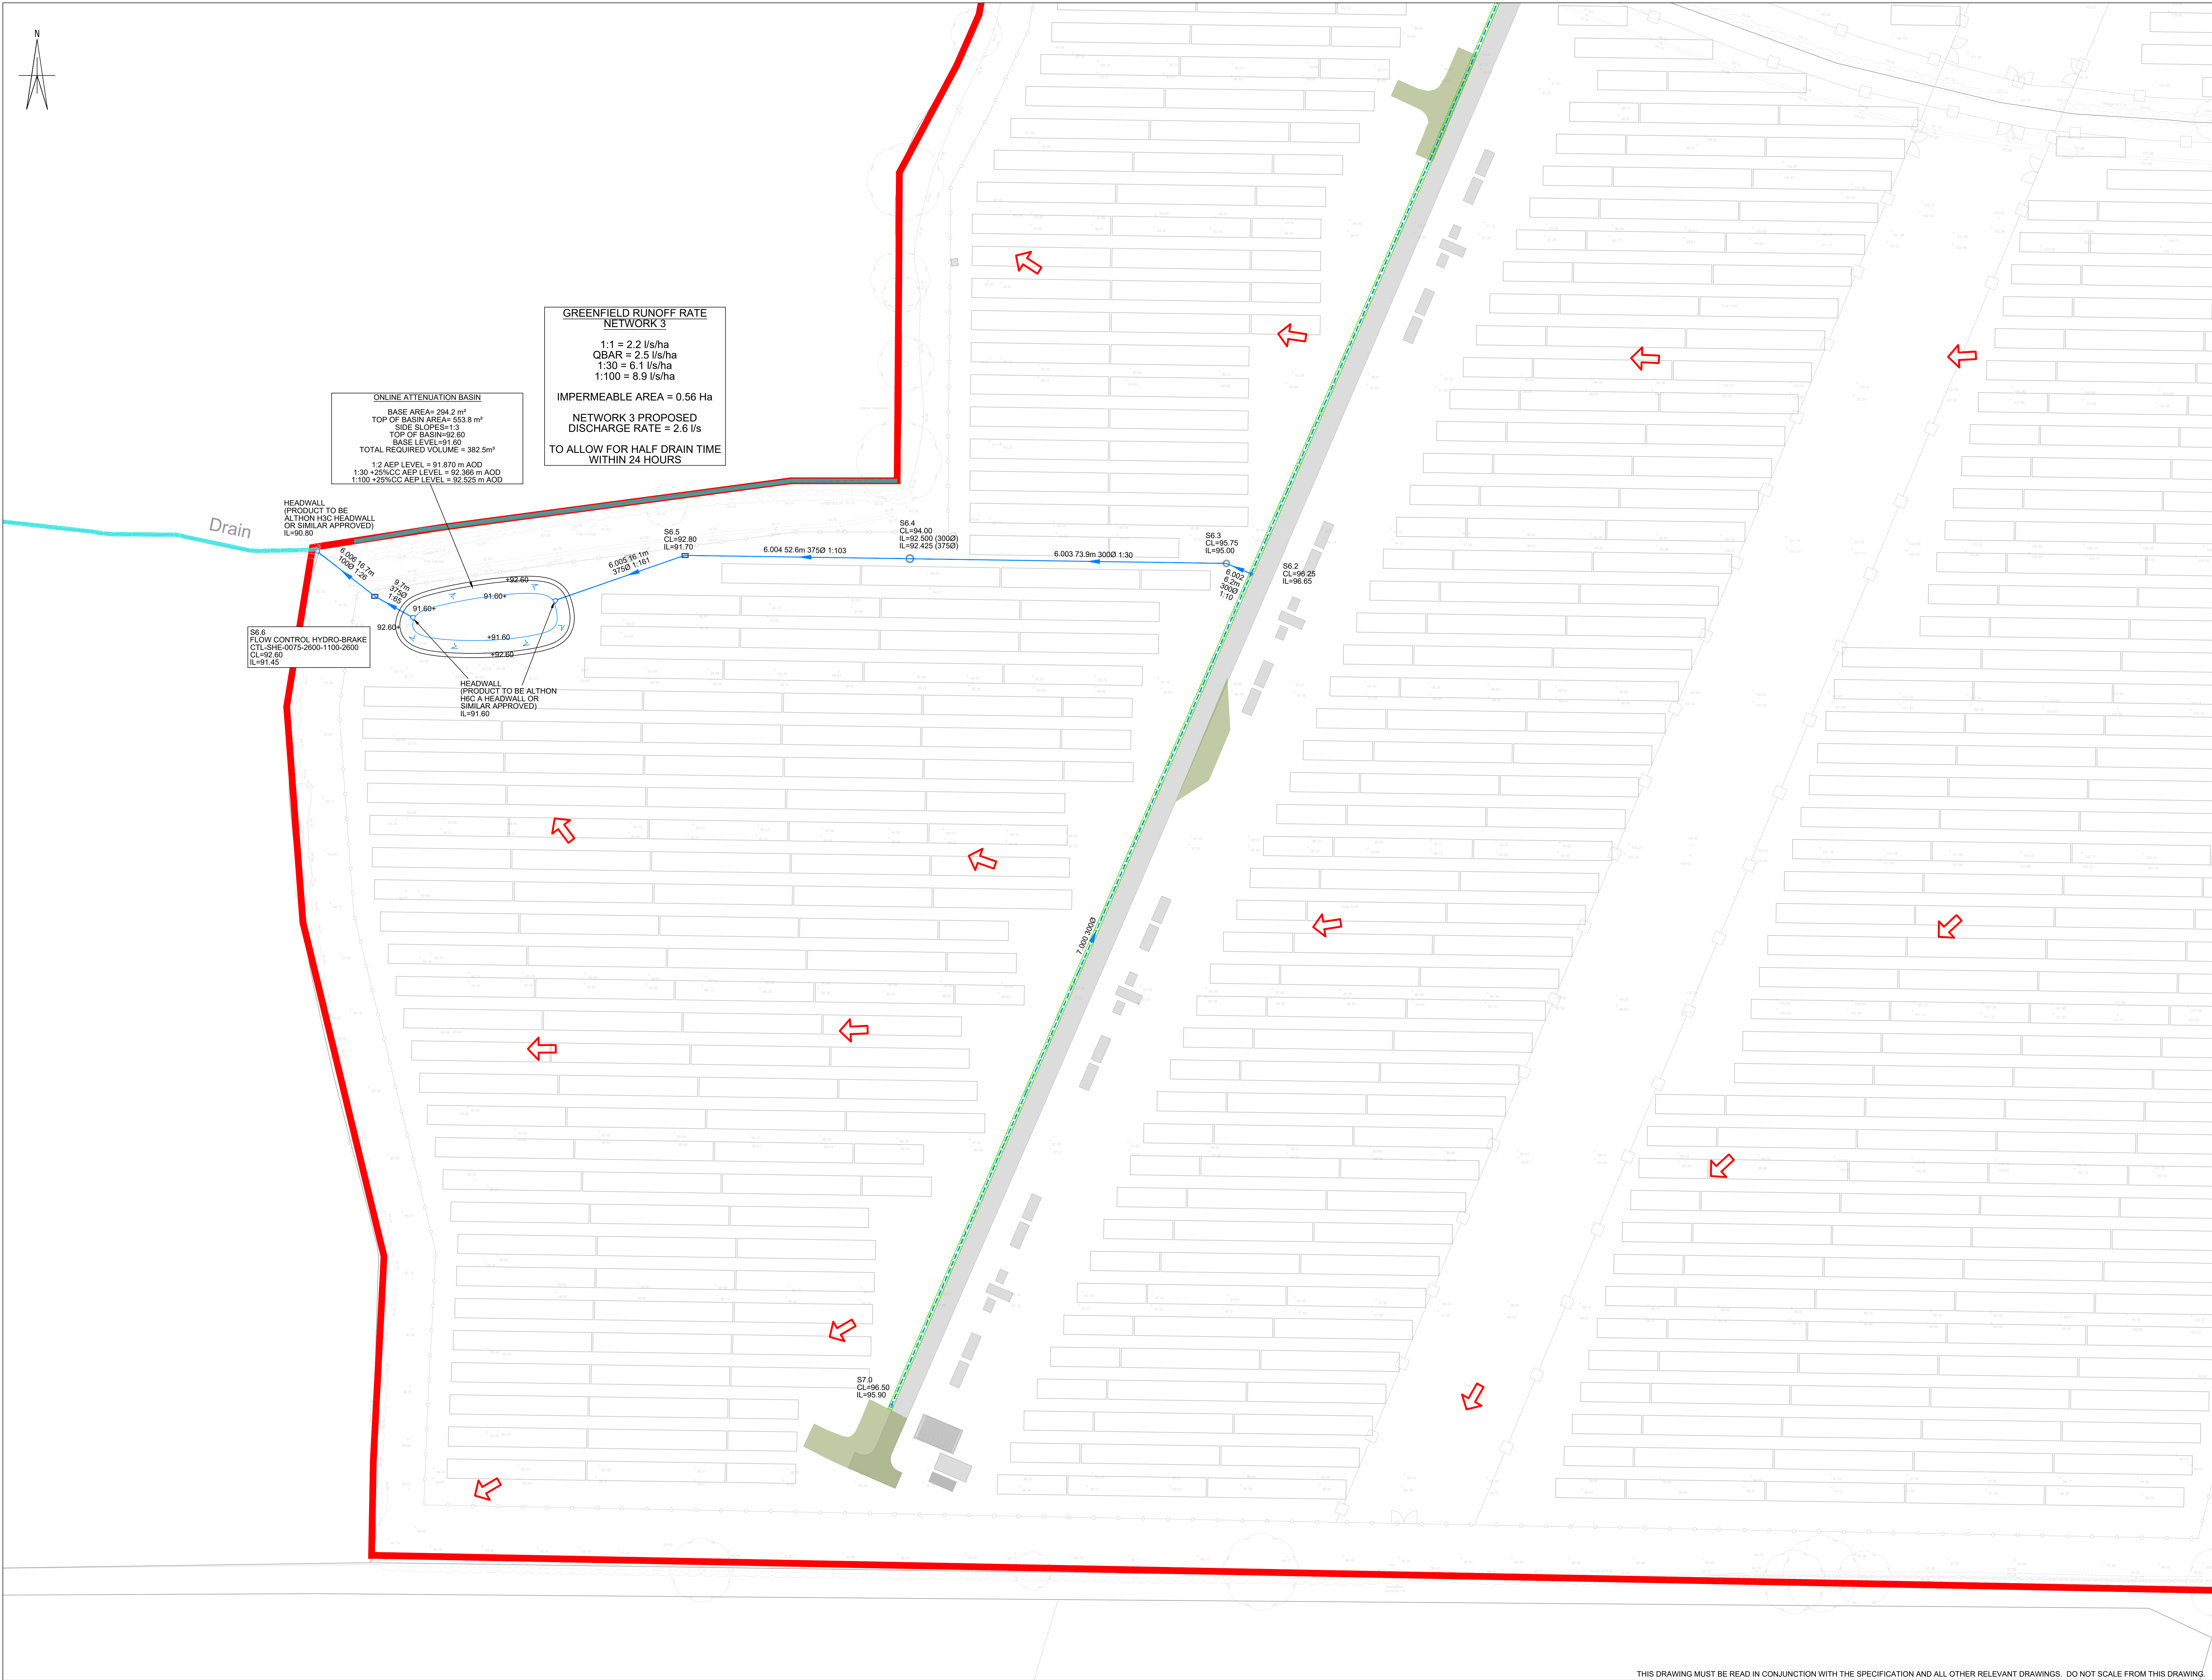

NOTES

- THIS DRAWING TO BE READ IN CONJUNCTION WITH ALL RELEVANT WEETWOOD DRAWINGS.
- PROPOSED SITE LAYOUT TAKEN FROM AXIS 'GENERAL ARRANGEMENT' DRAWING (REF: 3004-01-003 REV V, JAN 2026).
- EXISTING LEVEL INFORMATION TAKEN FROM TERRA MEASUREMENT TOPOGRAPHICAL SURVEY (REF: 4102_AGR_GROUP_GRAVELEY_LANE_GREAT_WYMONDLEY, MAY 2024).

FULL SITE ARRANGEMENT
SCALE 1:10,000

KEY

- EXISTING WATERCOURSE
- PROPOSED SURFACE WATER SEWER
- PROPOSED SURFACE WATER MANHOLE
- PROPOSED FILTER DRAIN
- PROPOSED PERMEABLE GRASSCRETE
- PROPOSED EXTERNAL LEVEL
- EXISTING LEVEL
- SITE BOUNDARY
- OVERLAND FLOW ROUTE

PT	11.03.20	UPDATED TO SUIT UPDATED SITE LAYOUT	WC	JA
P6	25.06.25	UPDATED AS PER LLP COMMENTS	WC	JA
P5	11.12.24	UPDATED AS PER NEW ACCESS ROAD ARRANGEMENT	WC	JA
P4	21.11.24	UPDATED AS PER FENCE ARRANGEMENT	WC	JA
P3	16.10.24	UPDATED TO SUIT NEW LAYOUT	WC	JA
P2	08.08.23	FENCE LINES REMOVED	JA	KT
P1	24.07.23	INITIAL ISSUE	JA	KT

REV	DATE	DESCRIPTION	DRAWN	CHECK
-----	------	-------------	-------	-------

Weetwood
Development • Planning • Environment

Park House, Florold
Bymer Gwair, Mold
CH7 1FG
Tel 01352 700045
info@weetwood.net
www.weetwood.net

Client AGR SOLAR 4 LIMITED	
Drawing Status PLANNING	Date JULY 2023
Project LAND EAST OF GREAT WYMONDLEY	Scale (A0) 1:500
Project No 5208	Drawn JA
Title PROPOSED DRAINAGE LAYOUT SHEET 6 OF 6	Checked KT
	Project No 5208
	Drawing No 105
	Revision P7