


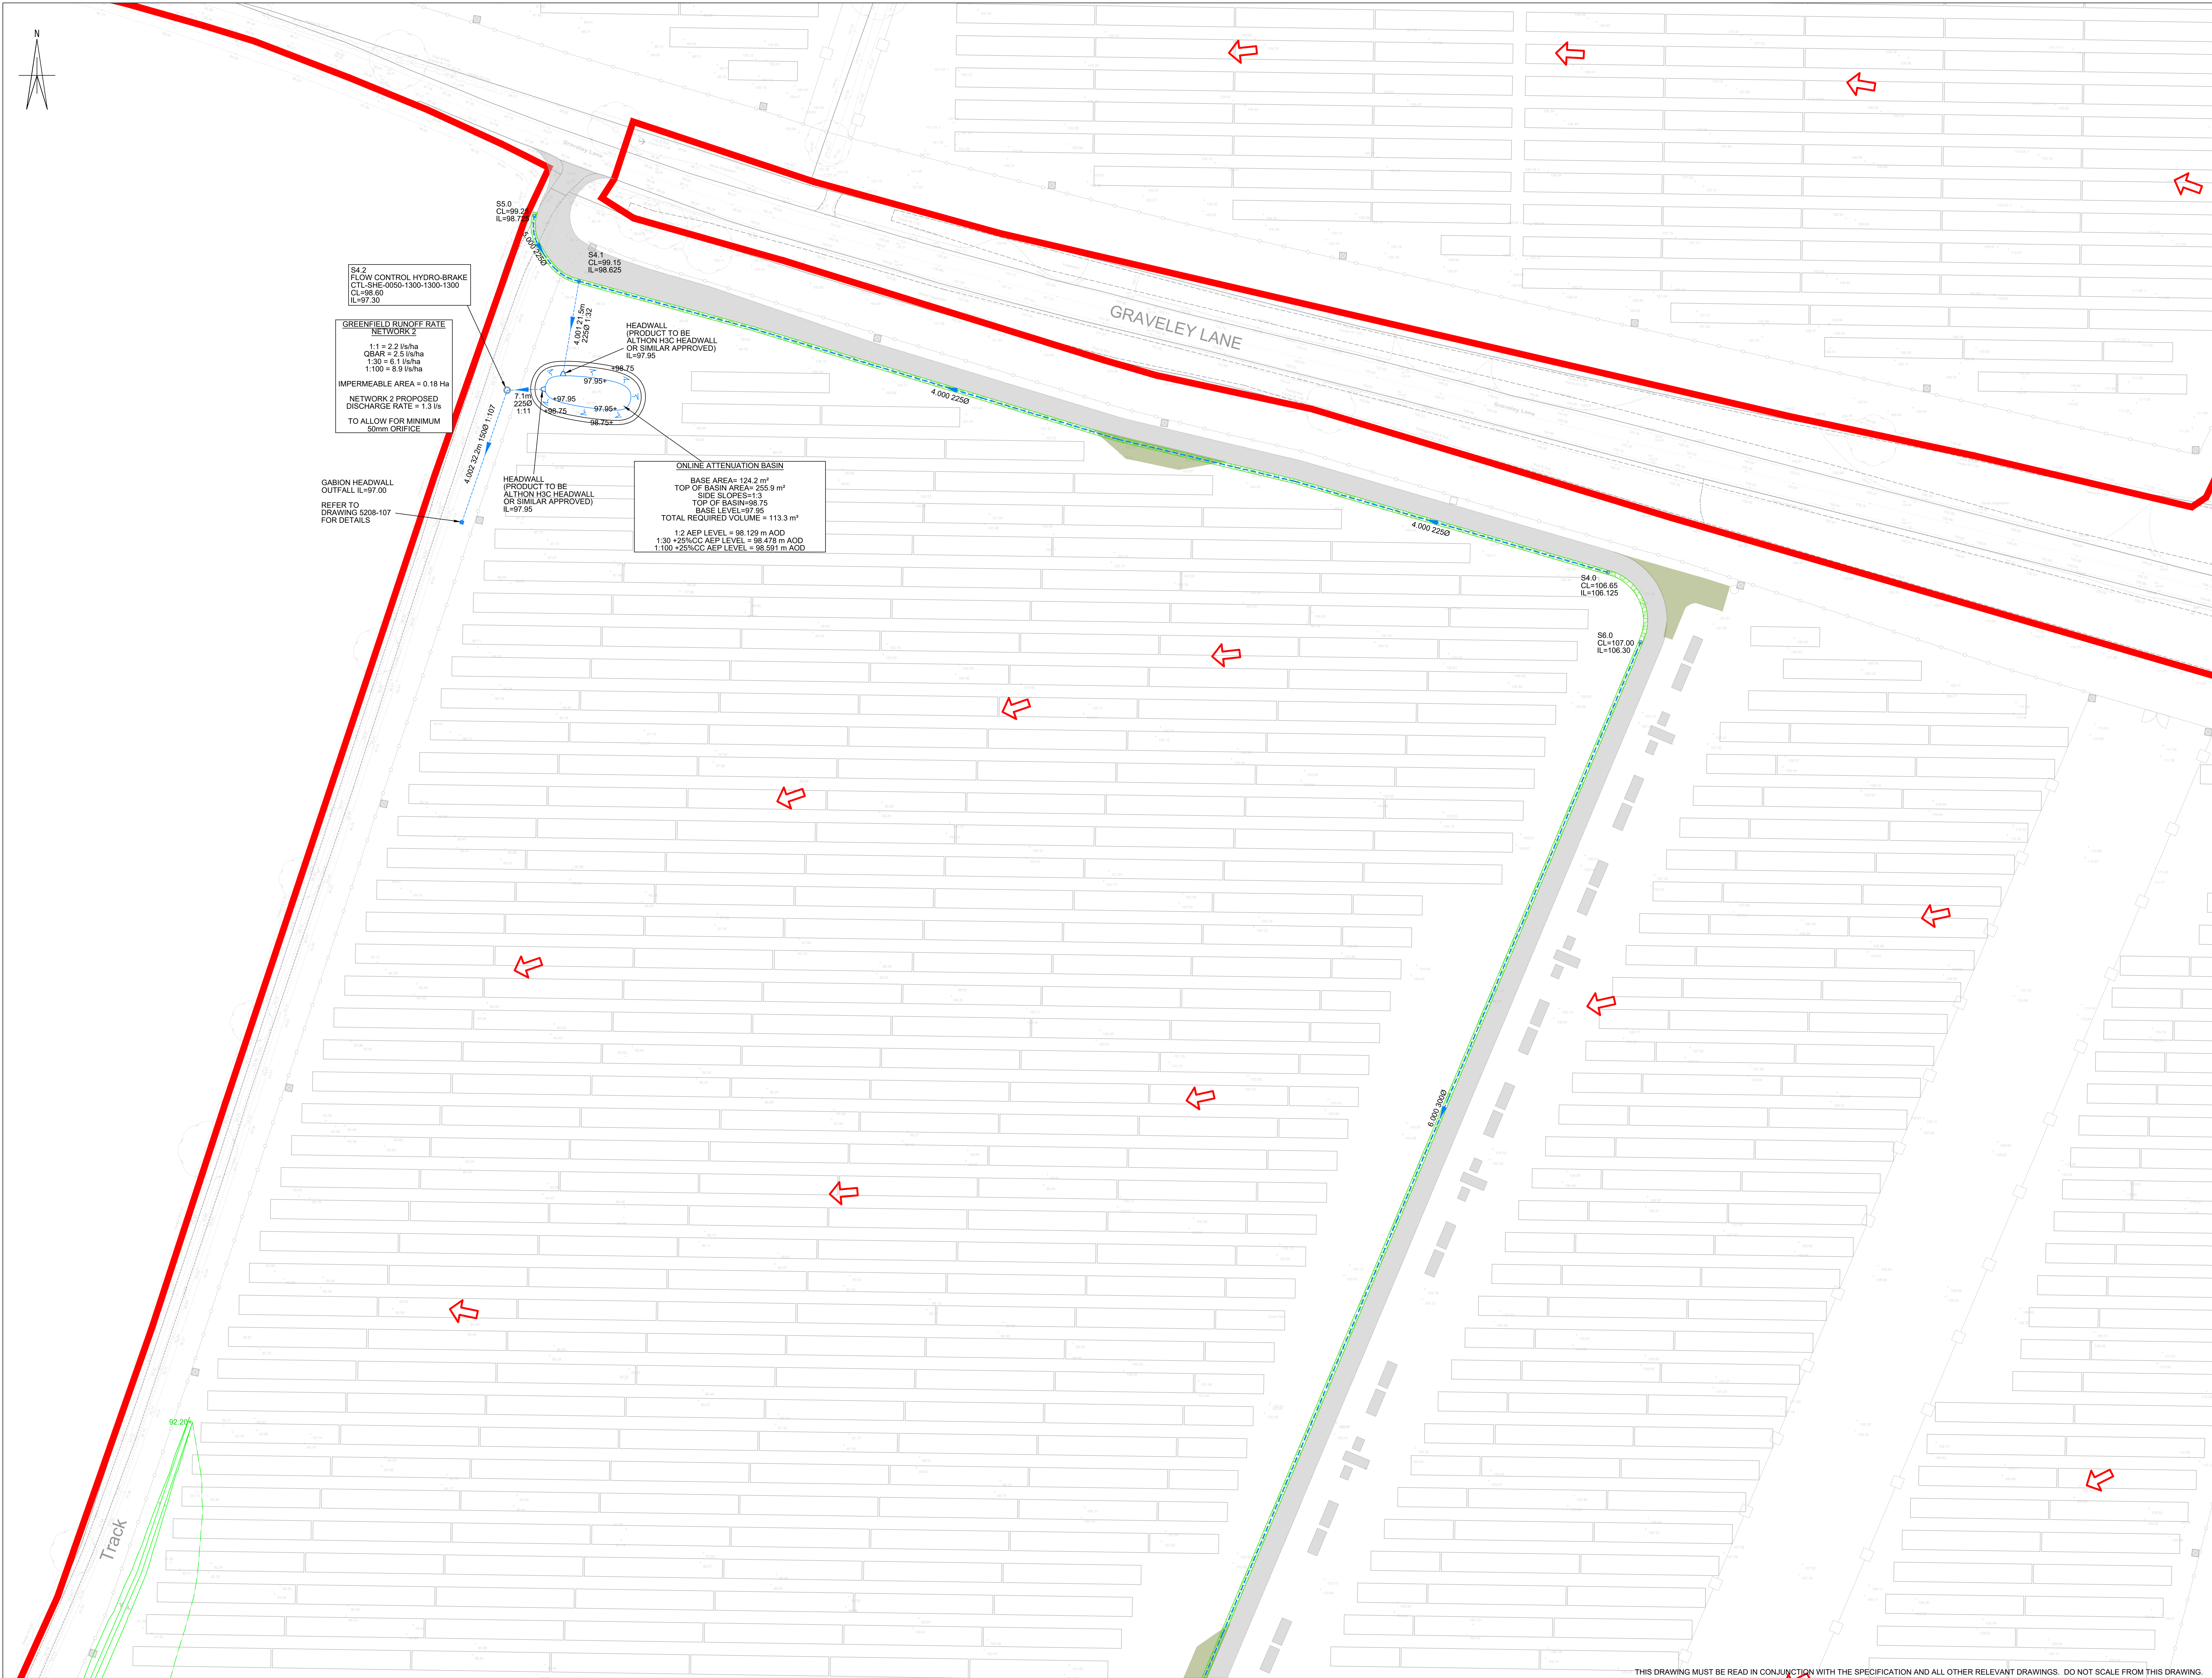

NOTES

- THIS DRAWING TO BE READ IN CONJUNCTION WITH ALL RELEVANT WEETWOOD DRAWINGS.
- PROPOSED SITE LAYOUT TAKEN FROM AXIS 'GENERAL ARRANGEMENT' DRAWING (REF: 3004-01-003 REV V, JAN 2026).
- EXISTING LEVEL INFORMATION TAKEN FROM TERRA MEASUREMENT TOPOGRAPHICAL SURVEY (REF: 4102_AGR_GROUP_GRAVELEY_LANE_GREAT_WYMONDLEY, MAY 2024).

KEY

- EXISTING WATERCOURSE
- PROPOSED SURFACE WATER SEWER
- PROPOSED SURFACE WATER MANHOLE
- PROPOSED FILTER DRAIN
- PROPOSED PERMEABLE GRASSCRETE
- PROPOSED EXTERNAL LEVEL
- EXISTING LEVEL
- SITE BOUNDARY
- OVERLAND FLOW ROUTE

REV	DATE	DESCRIPTION	DRAWN	CHECK
P6	11.03.26	UPDATED TO SUIT UPDATED SITE LAYOUT	WC	JA
P6	25.06.25	UPDATED AS PER LLFA COMMENTS	WC	JA
P7	11.12.24	UPDATED AS PER NEW ACCESS ROAD ARRANGEMENT	WC	JA
P6	21.11.24	UPDATED AS PER FENCE ARRANGEMENT	WC	JA
P5	16.10.24	UPDATED TO SUIT NEW LAYOUT	WC	JA
P4	08.08.23	FENCE LINES REMOVED	JA	KT
P3	24.07.23	DRAINAGE LAYOUT UPDATED	JA	KT
P2	30.05.22	SITE LAYOUT UPDATED	JA	KT
P1	24.05.22	INITIAL ISSUE	JA	KT

Client
AGR SOLAR 4 LIMITED

Drawing Status
PLANNING

Project
LAND EAST OF GREAT WYMONDLEY

Title
PROPOSED DRAINAGE LAYOUT SHEET 4 OF 6

Date
MAY 2022

Scale
1:500

Drawn
JA

Checked
KT

Project No
5208

Drawing No
103

Revision
P9

Weetwood
Development • Planning • Environment

Park House, Florid
Bymer Gwair, Mold
CH7 1FG
Tel 01352 700045
info@weetwood.net
www.weetwood.net